


THIS DRAWING IS COPYRIGHT and must not be traced or copied in any way or form in part or whole by any means whatsoever without prior written consent and may only be used by the present owner, being our current client in relation to the property as referred to on the drawing.

GENERAL NOTES

- CHECK ALL DIMENSIONS ON SITE.
• ALL DIMENSIONS ARE IN MILLIMETERS UNLESS OTHERWISE STATED.
• ALL VERTICAL DIMENSIONS ASSUME GROUND TO BE AT FINISHED LEVEL UNLESS OTHERWISE STATED.
• THIS DRAWING SHOULD BE READ IN CONJUNCTION WITH THE GENERAL NOTES.
• ALL WORKS TO BE CARRIED OUT WITH MATERIALS AND WORKMANSHIP IN COMPLIANCE WITH APPROVED DOCUMENT FOR REGULATION 7 (THE AMENDED BUILDING REGULATIONS 2016)
• ALL WORKS TO BE CARRIED OUT IN A SAFE MANNER IN ACCORDANCE WITH COMING REGS AS REQUIRED.
• OPEN UP EXISTING STRUCTURE AS REQUIRED BY THE BUILDING INSPECTOR.
• THE THIRD PARTY SUPPLIER TO MEASURE ON SITE BEFORE

- [illegible]

 

BISCHSELL




Bischell - Design & Build
Suite 114
80 Cumberland House, Scrubs Lane
Hammersmith & Fulham, NW106RF
www.bischell.co.uk

Ident: Nim Parmar
48 Deane Croft Rd, Eastcote, Pinner HA5 1SR



Drawing Title: Existing Plans

Substrat: PNL4H

Scale: 1:50 @A2	Date: 03/09/2021	Drawn By: S.VEN
Revision No. :		Rev:

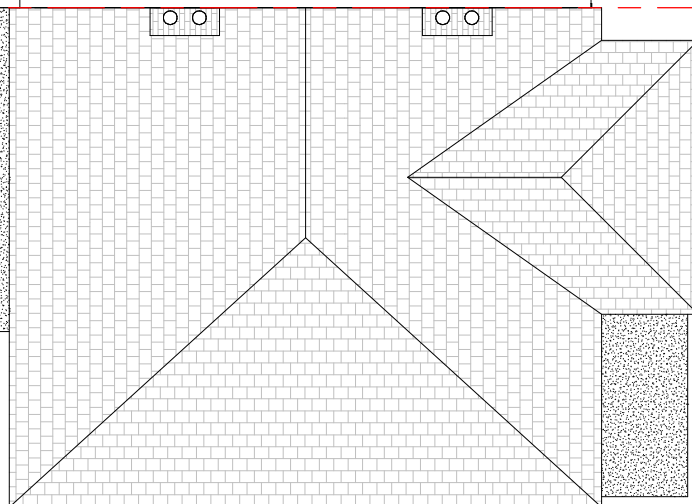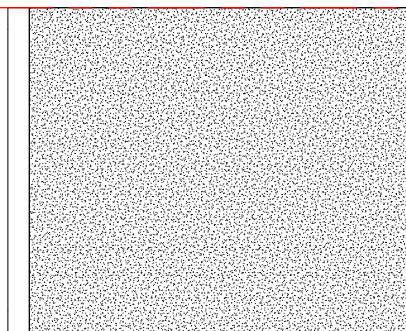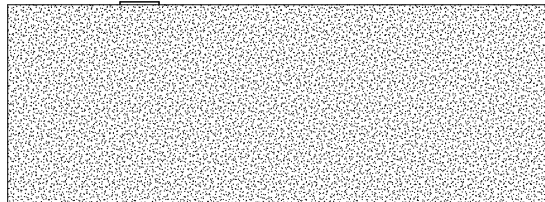

2 Roof Plan - Existing

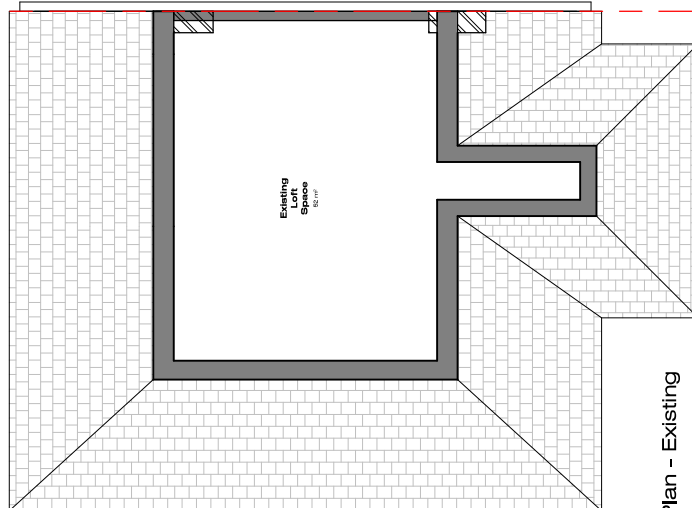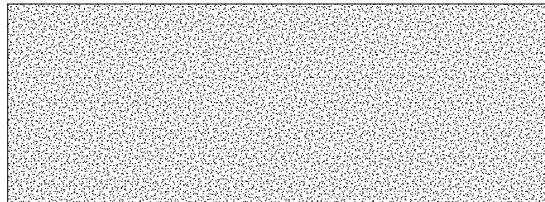

1 Second Floor Plan - Existing