



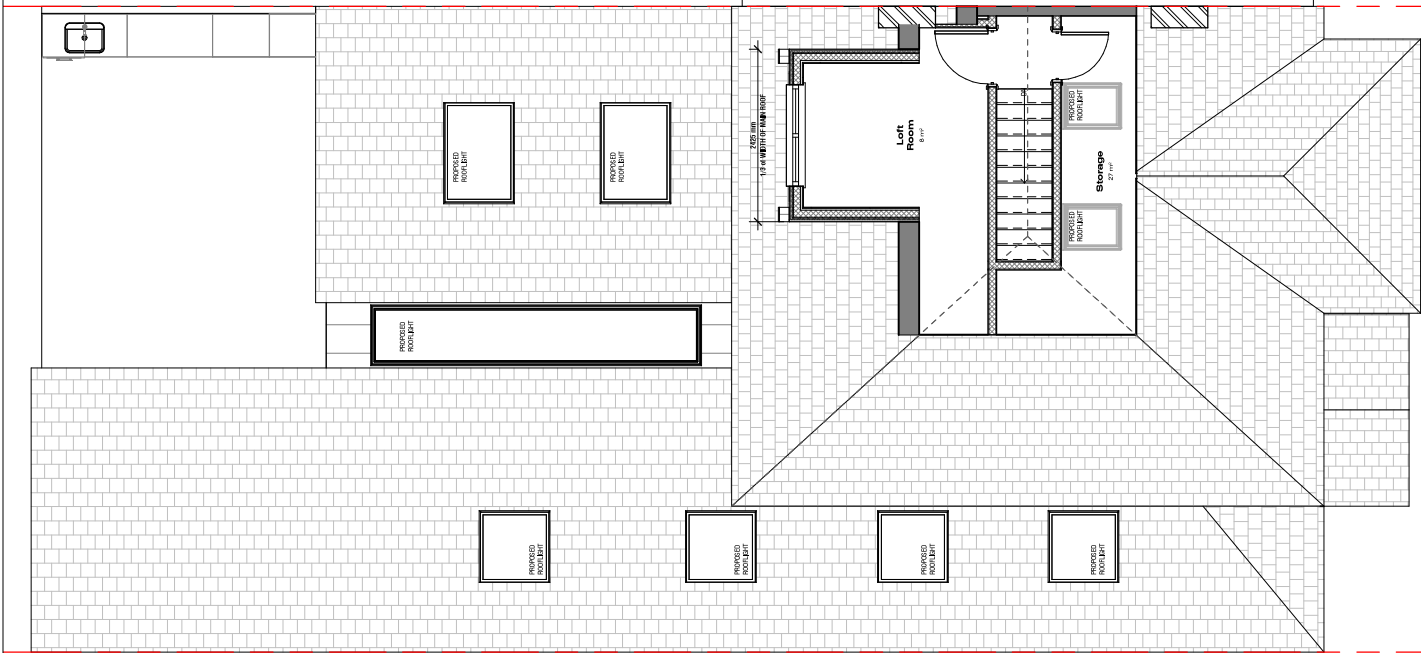

1 Loft Plan - Proposed
1 : 50

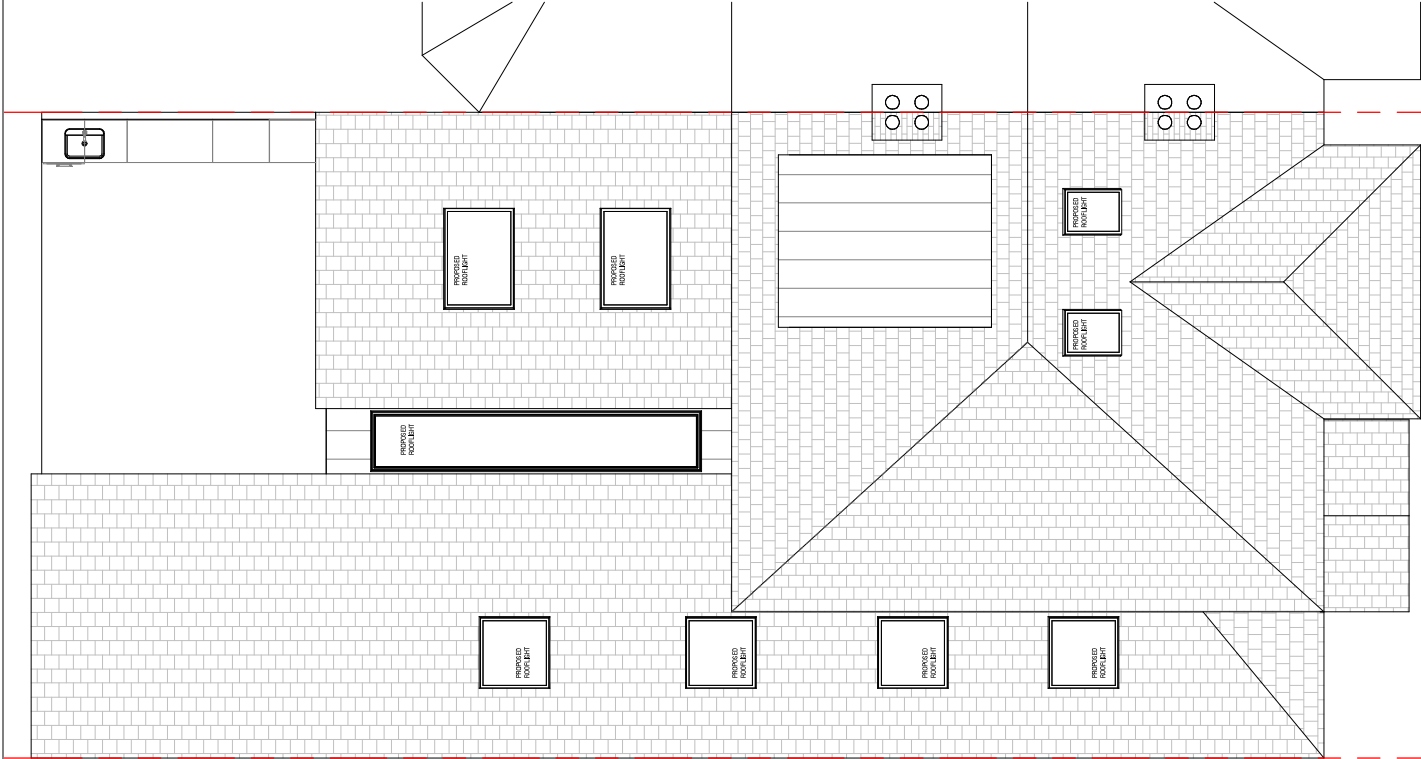

2 Roof Plan - Proposed
1 : 50

THIS DRAWING IS COPYRIGHT of and reserved by the owner or its agent in any way of form or in any medium. It is not to be reproduced, stored in a retrieval system, or transmitted in any form or by any means, electronic, mechanical, photocopying, recording, or by any information storage and retrieval system, without the prior written permission of the owner. Any use of this drawing without the prior written permission of the owner is strictly prohibited.

GENERAL NOTES

1. CHECK ALL DIMENSIONS ON SITE.
2. ALL DIMENSIONS ARE IN MILLIMETRES UNLESS OTHERWISE STATED.
3. VERTICAL MEASUREMENTS ASSUME GROUND TO BE LEVEL UNLESS OTHERWISE STATED.
4. THE DRAWINGS SHOULD BE READ IN CONJUNCTION WITH THE GENERAL NOTES.
5. WORKS TO BE CARRIED OUT WITH MATERIALS AND WORKMANSHIP IN COMPLIANCE WITH APPROVED BUILDING STANDARDS AND REGULATIONS (THE AMENDED BUILDING REGULATIONS 2010).
6. WORKS TO BE CARRIED OUT IN A SAFE MANNER IN ACCORDANCE WITH CDM REGULATIONS 2007.
7. OPEN UP EXISTING STRUCTURE AS REQUIRED BY THE BUILDING INSPECTOR.
8. THIRD PARTY SUPPLIER TO MEASURE ON SITE BEFORE MANUFACTURING.
9. GENERAL CONTRACTOR TO VERIFY FIELD CONDITIONS WORKS TO COMMENCEMENT OF EACH PORTION OF THE WORKS.
10. ANY DISCREPANCIES IN THESE DRAWINGS SHOULD BE NOTIFIED TO US PRIOR TO ANY WORKS PROCEEDINGS.
11. UNLESS OTHERWISE INDICATED, PLAN DIMENSIONS ARE TO COLUMN GRID OR CENTER LINES, NOMINAL CONCRETE WALLS AND BEAM CENTRE TO CENTRES, CONCRETE WALLS AND BEAM CENTRE TO CENTRES.
12. TO COME LINE BEFORE TO TOP OF CONCRETE SLABS, FINISH FLOORING IS INSTALLED ABOVE THE FLOOR LINE, 
13. EXISTING FEATURES ARE NOT ALWAYS DRAWN IN THEIR ENTIRETY AND SHALL BE COMPLETELY PROMISED AS IF DRAWN IN FULL.
14. WHERE A DOOR IS LOCATED NEAR CORNER OF ROOM, THE DOOR SHALL BE LOCATED NEAR CORNER OF ROOM, THE DOOR SHALL BE LOCATED NEAR CORNER OF ROOM, THE DOOR SHALL BE LOCATED NEAR CORNER OF ROOM.
15. LINE OF EXISTING FLOOR SLABS AS SHOWN ON THE BUILDING ELEVATIONS AND SECTIONS ARE TO BE MAINTAINED UNLESS OTHERWISE NOTED.
16. FLOOR LEVELS AND SOLARWAYS ASSUMED WHERE NOTED, DEFLECTED BY LINE DASH LINES.
17. REFER TO ARCHITECTURAL, STRUCTURAL, MECHANICAL, ELECTRICAL, PLUMBING, AND HVAC CATEGORIES OR DRAWINGS FOR ADDITIONAL NOTES.
18. VERIFY ALL LEVELS AND SOLARWAYS, ETC. AND PROVIDE COMPLETE AND REQUIRED OPENINGS THROUGH FLOORS AND WALLS ACCESS DOORS.
19. PROVIDE ACCESS TO ALL ROOMS AND AREAS, ETC. AND PROVIDE ACCESS TO ALL ROOMS AND AREAS, ETC. AND PROVIDE ACCESS TO ALL ROOMS AND AREAS, ETC.
20. PROVIDE ACCESS TO ALL ROOMS AND AREAS, ETC. AND PROVIDE ACCESS TO ALL ROOMS AND AREAS, ETC. AND PROVIDE ACCESS TO ALL ROOMS AND AREAS, ETC.

No.	Revision	Date

BISCHELL
THE DESIGN & BUILD COMPANY

Biscshell - Design & Build
80 Cumberford House, Scribe Lane
Rushmore, Wokingham & Egham, WIMBORNE

www.biscshell.co.uk

Client	Jim Parmer
Address	48 Dean Court Rd, Epsom, Surrey E15 1SR
Drawing Title	Proposed Plans
Scale	1/4" = 1'
Drawn By	SJN
Checked By	
Drawn Date	01/06/2021
Drawn No.	PLN008