

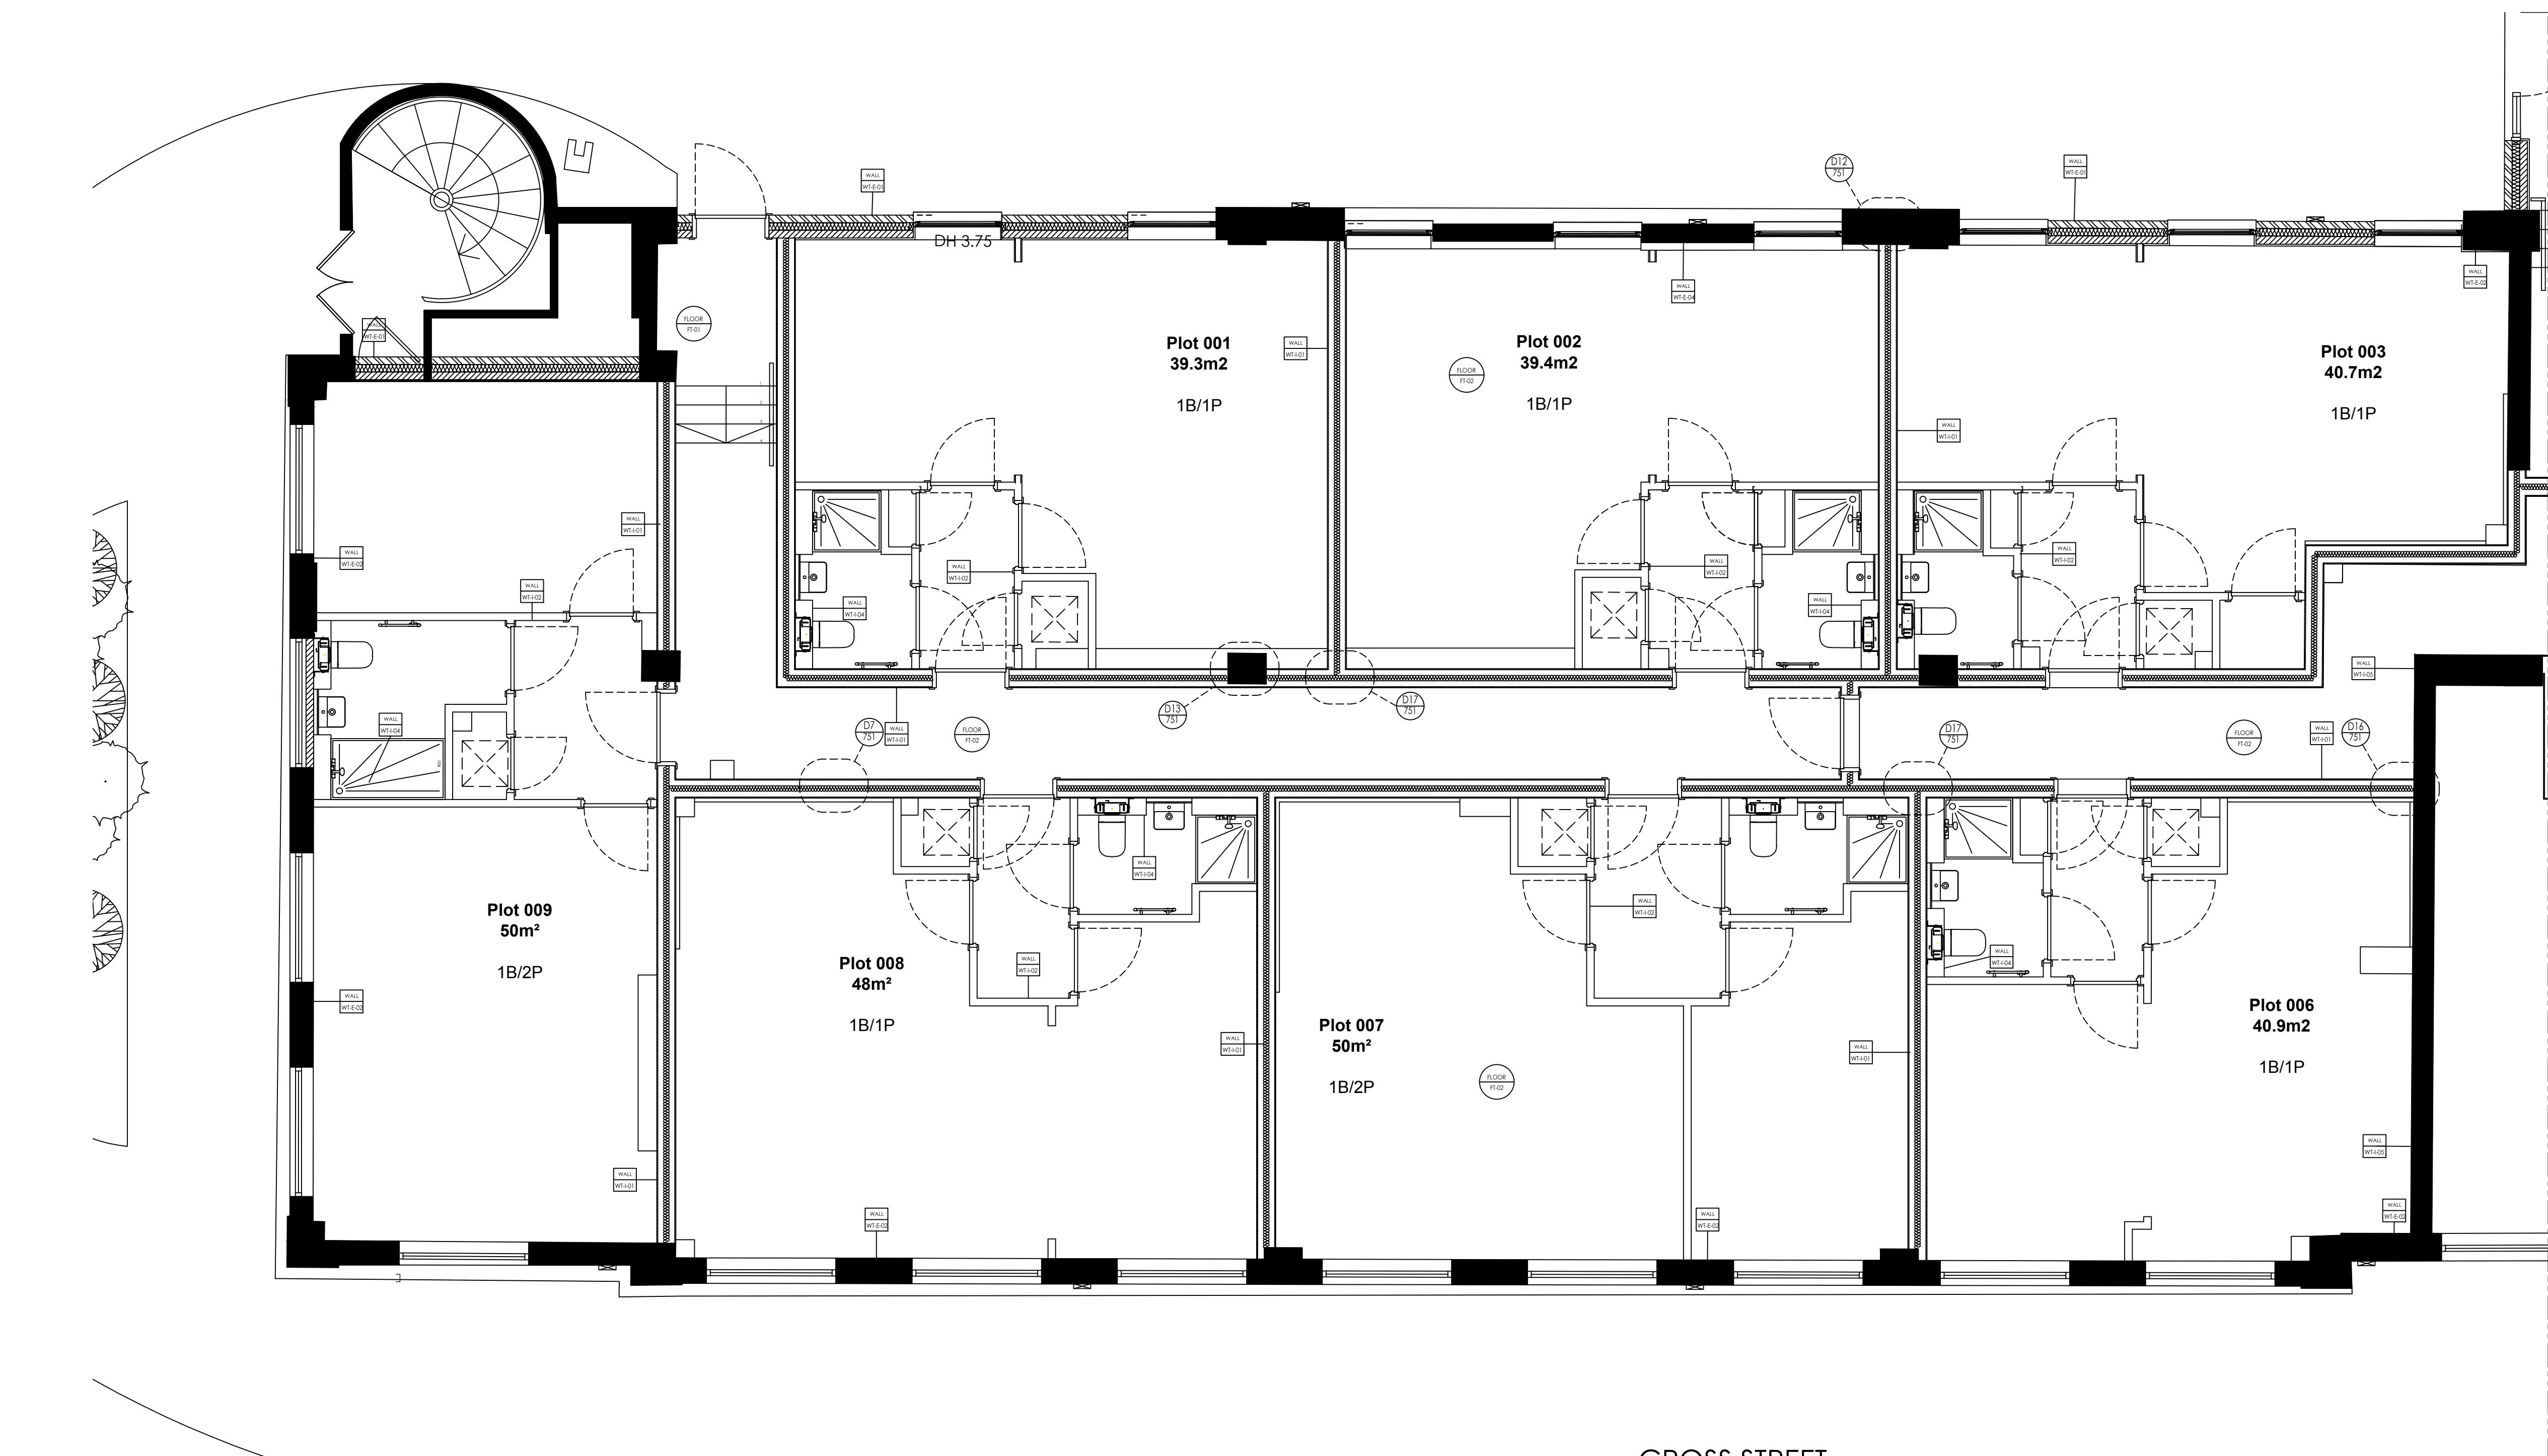
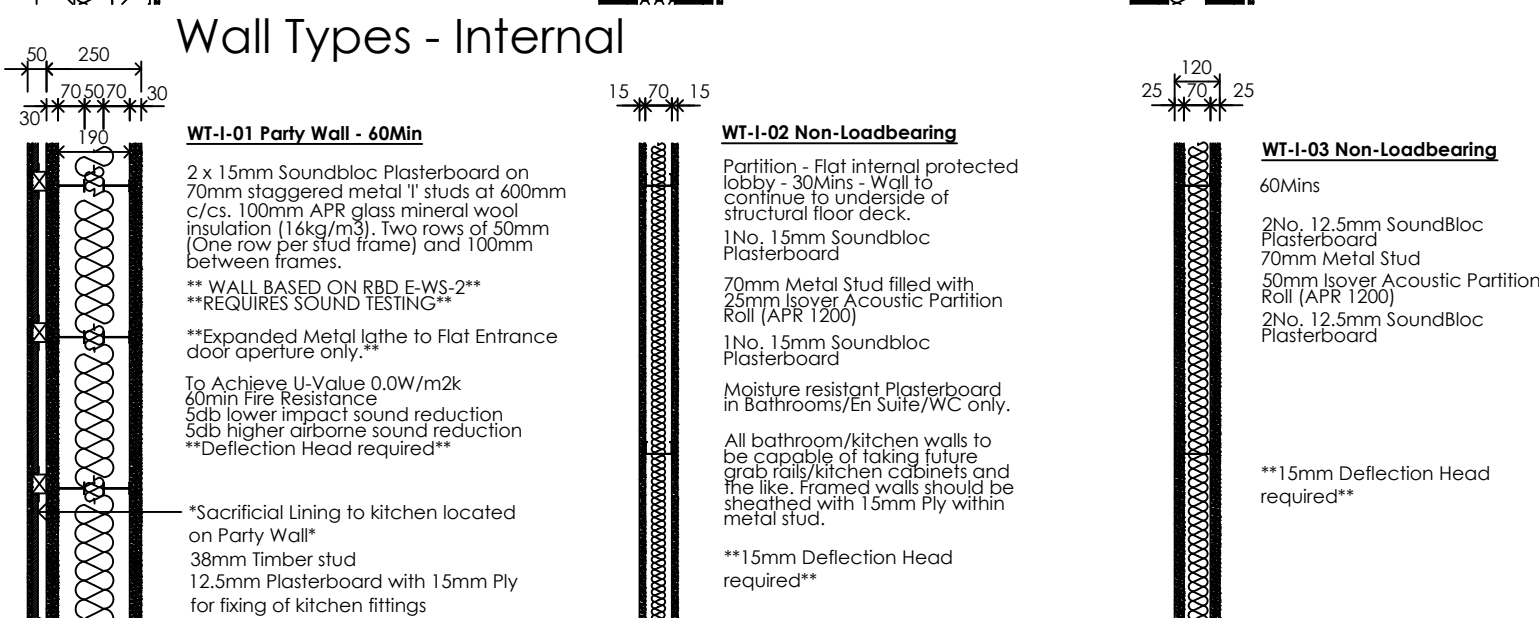


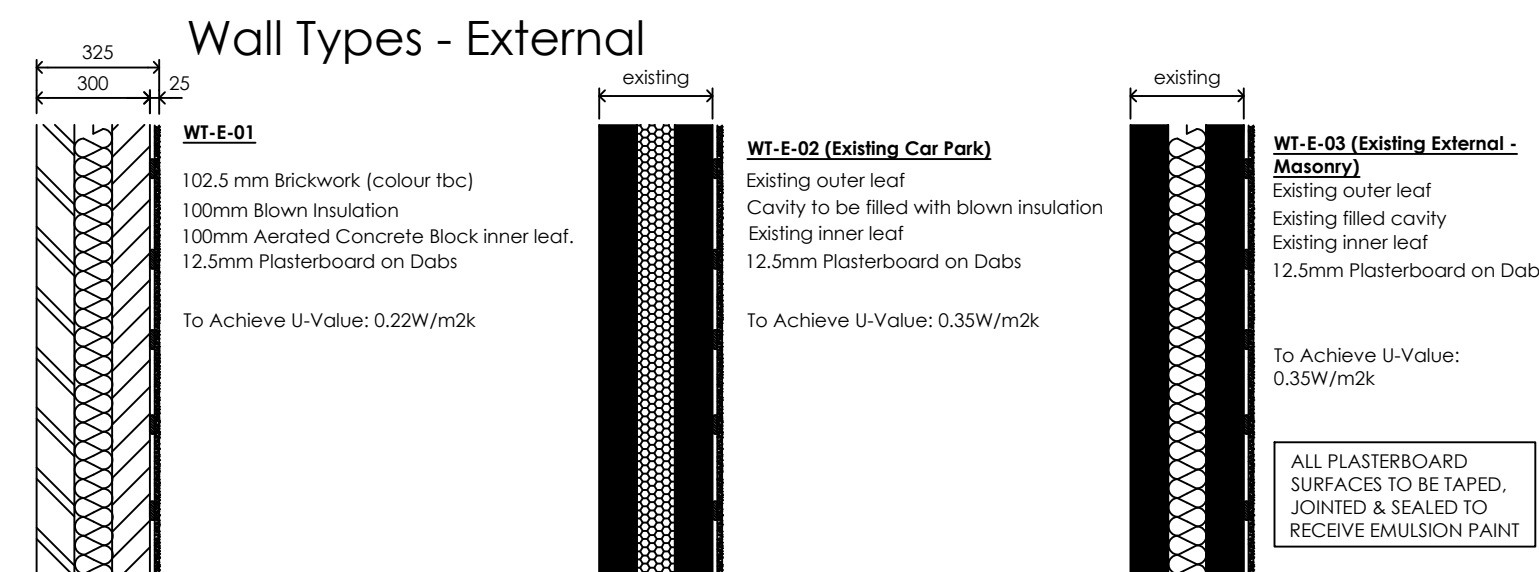

Floor Types

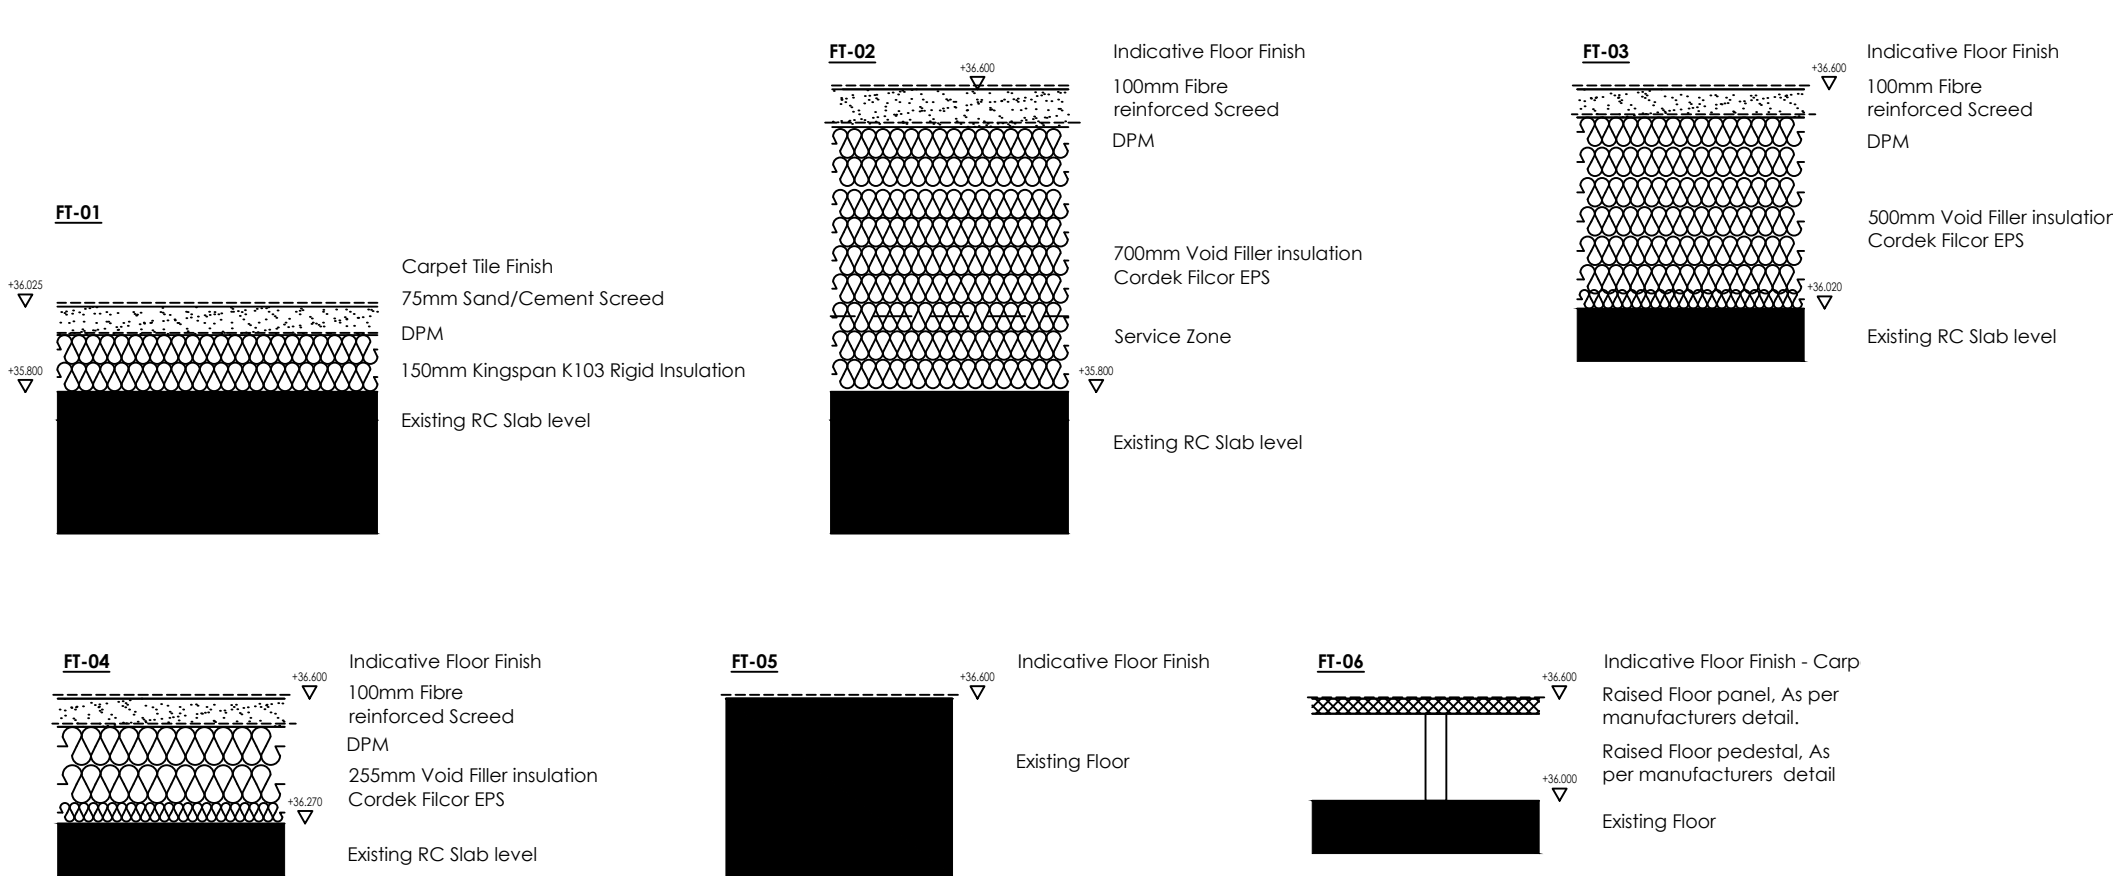

CDM NOTES:
CDM REGULATIONS 2015 : DESIGNERS NOTES ON SIGNIFICANT RESIDUAL RISKS

In preparing this design Hester Architects have attempted to avoid using materials and techniques which could cause future hazards whilst constructing, using, maintaining or de-commissioning the building.

The following risks could not be designed out and should be carefully monitored on site during the construction period and during any future maintenance of the structure.

These notes relate solely to information shown on this drawing. Only significant risks which are considered to be unusual, or unlikely to be obvious to a competent contractor or other designer will be highlighted. This information is subject to revision as the design develops.

Particularly hazardous areas are highlighted with on the drawing and noted below.

Rev Date Notes

This document is the copyright work of hester architects ltd. unless formally assigned in writing

hester Architects limited

2 Drayton House Court
Dorchester Road
Drayton St. Leonard
Oxfordshire. OX10 7BG
T: +44(0) 1865 893 900
mail@hesterarchitects.co.uk
www.hesterarchitects.co.uk

Project
Windsor Street
Uxbridge

For
Howarth Homes

Drawing Title
Ground Floor Plan - Planning

Scale 1:50 @ A1

Drawn by Date Nov' 2018 Checked

Job No. 18012 Drawing No. P-01 Rev. P0