



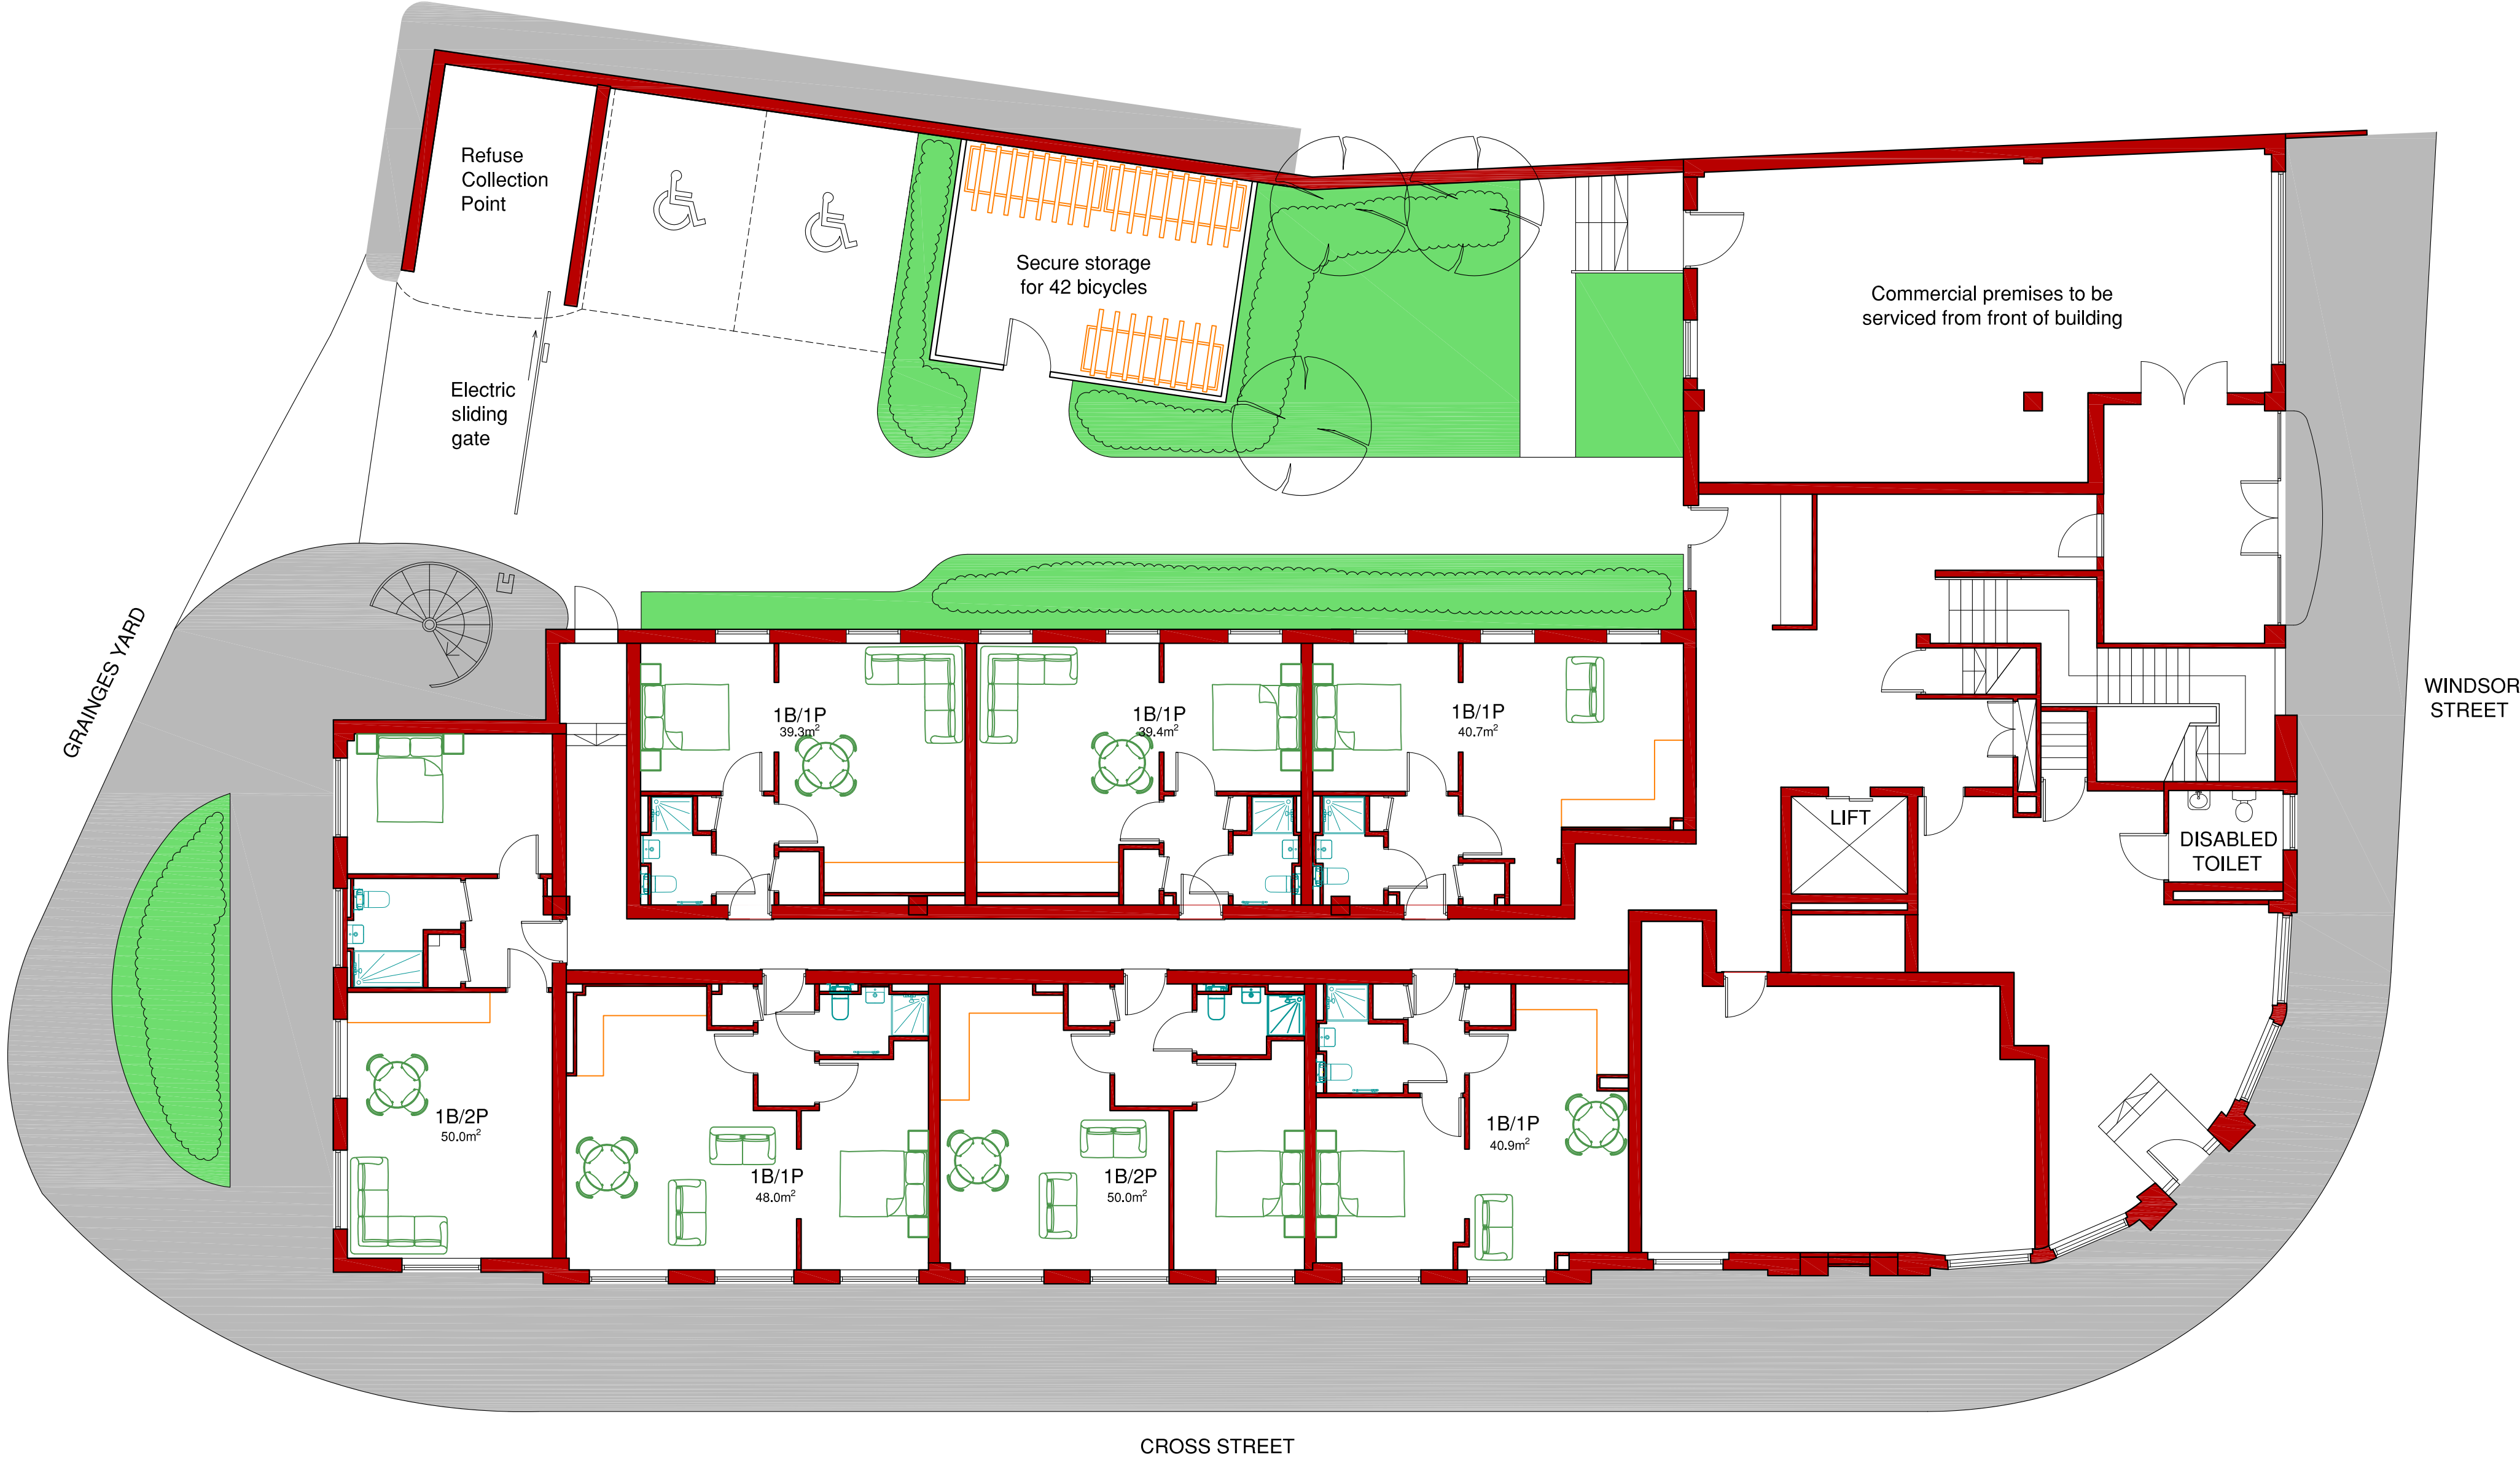

DO NOT SCALE THIS DRAWING

Use figured dimensions only.
All levels and dimensions are to be
checked on site. This drawing to be
read in conjunction with all relevant
documents.

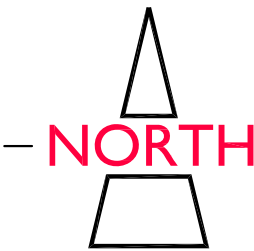

< Ground floor apartment amendment KS 24/04/19

Issue Checked			
Author	Manager	Author	Manager
KS	AA		
Date	Date	Date	Date
01/05/19	01/05/19		

Project
36-38 Windsor Street
Uxbridge
UB8 1AB

Consultant

Title
Proposed Ground
Floor Plan

Drg- AAL-17-261-P01

Scale 1:100@A1 Rev A

Howarth
Homesplc

Howarth Homes plc,
Waterside House, 20 Riverside Way, Uxbridge,
Middlesex UB8 2YF

www.howarthhomes.co.uk