




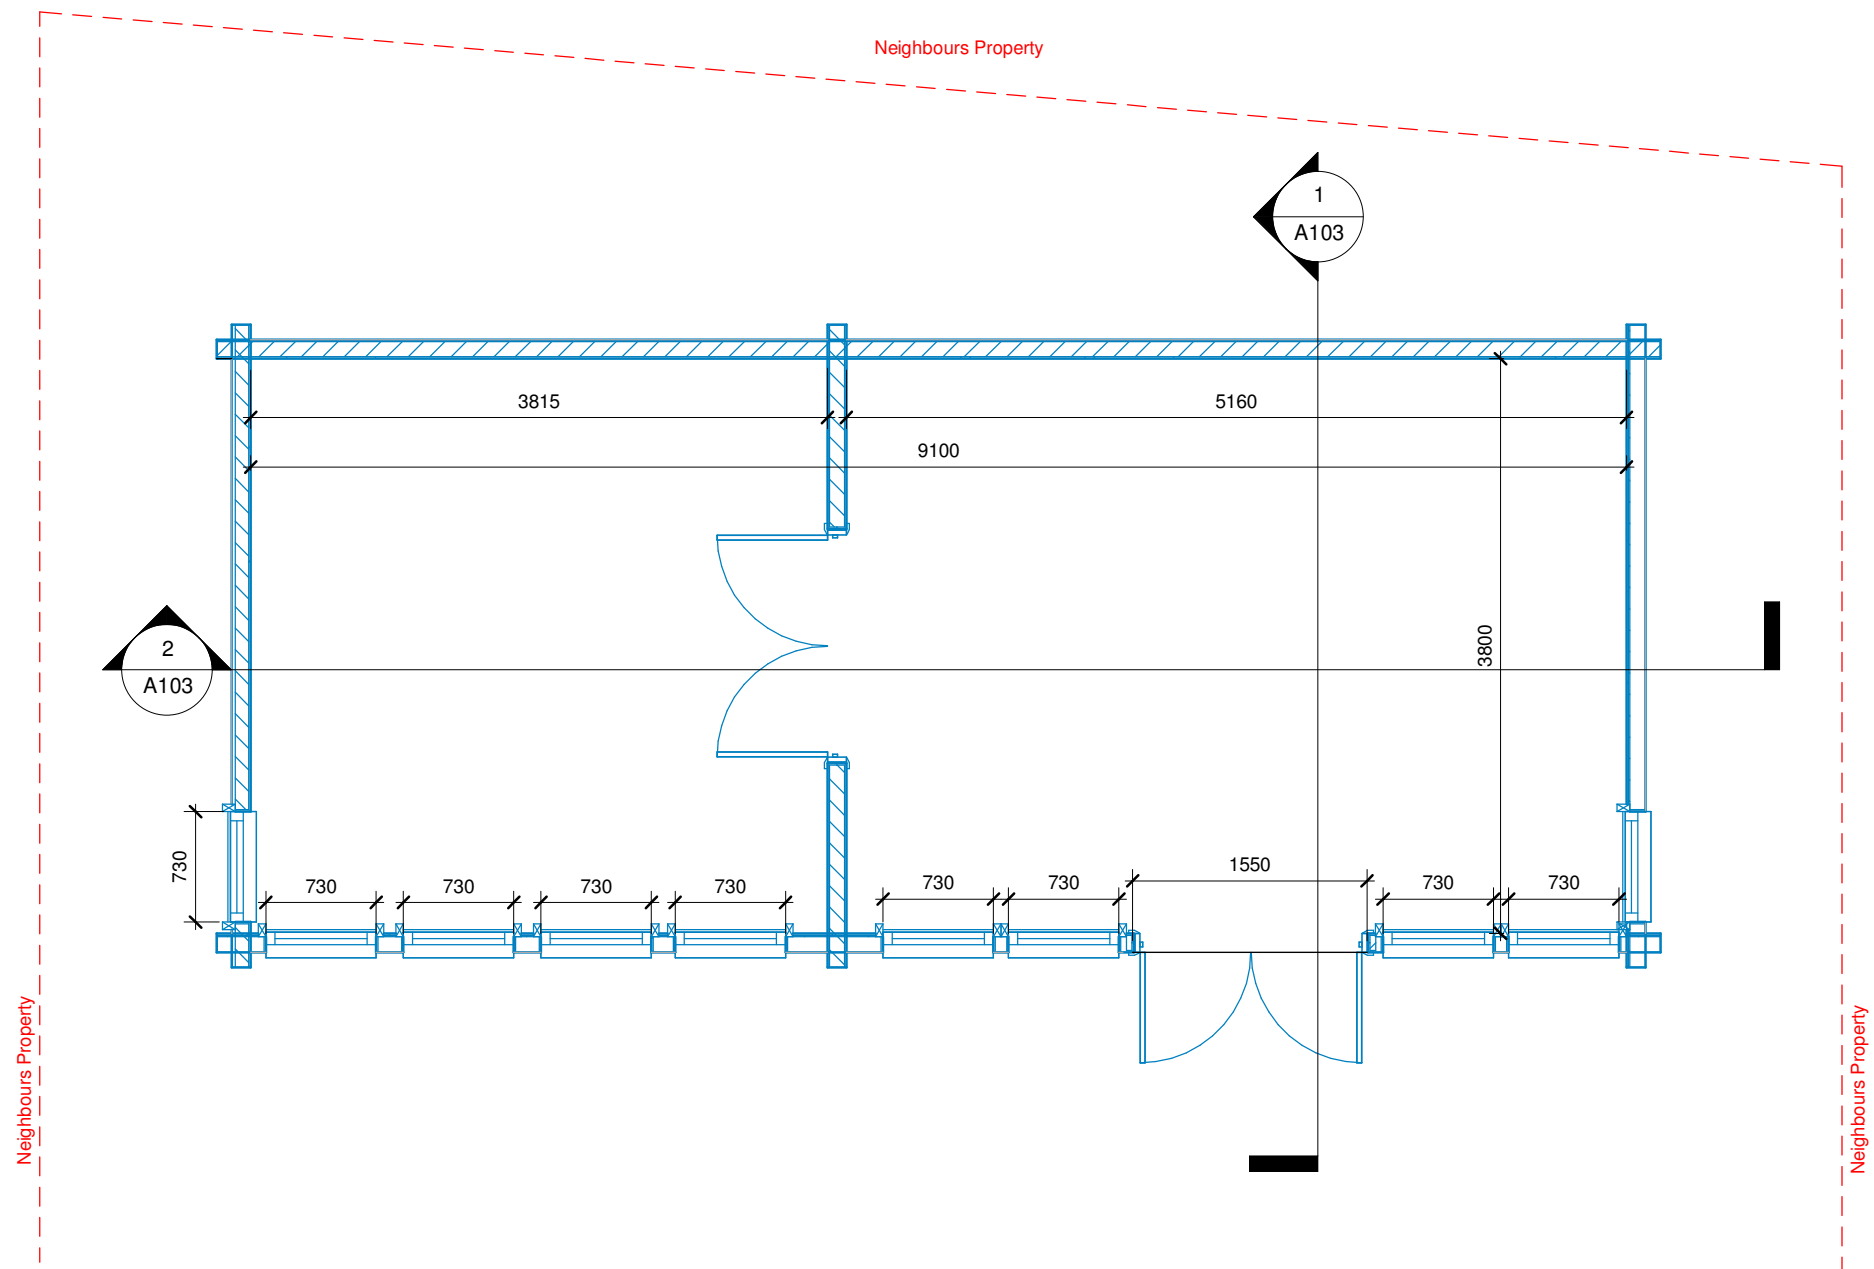

1 00 - Proposed
1 : 50

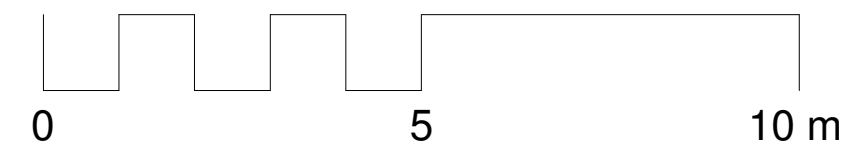


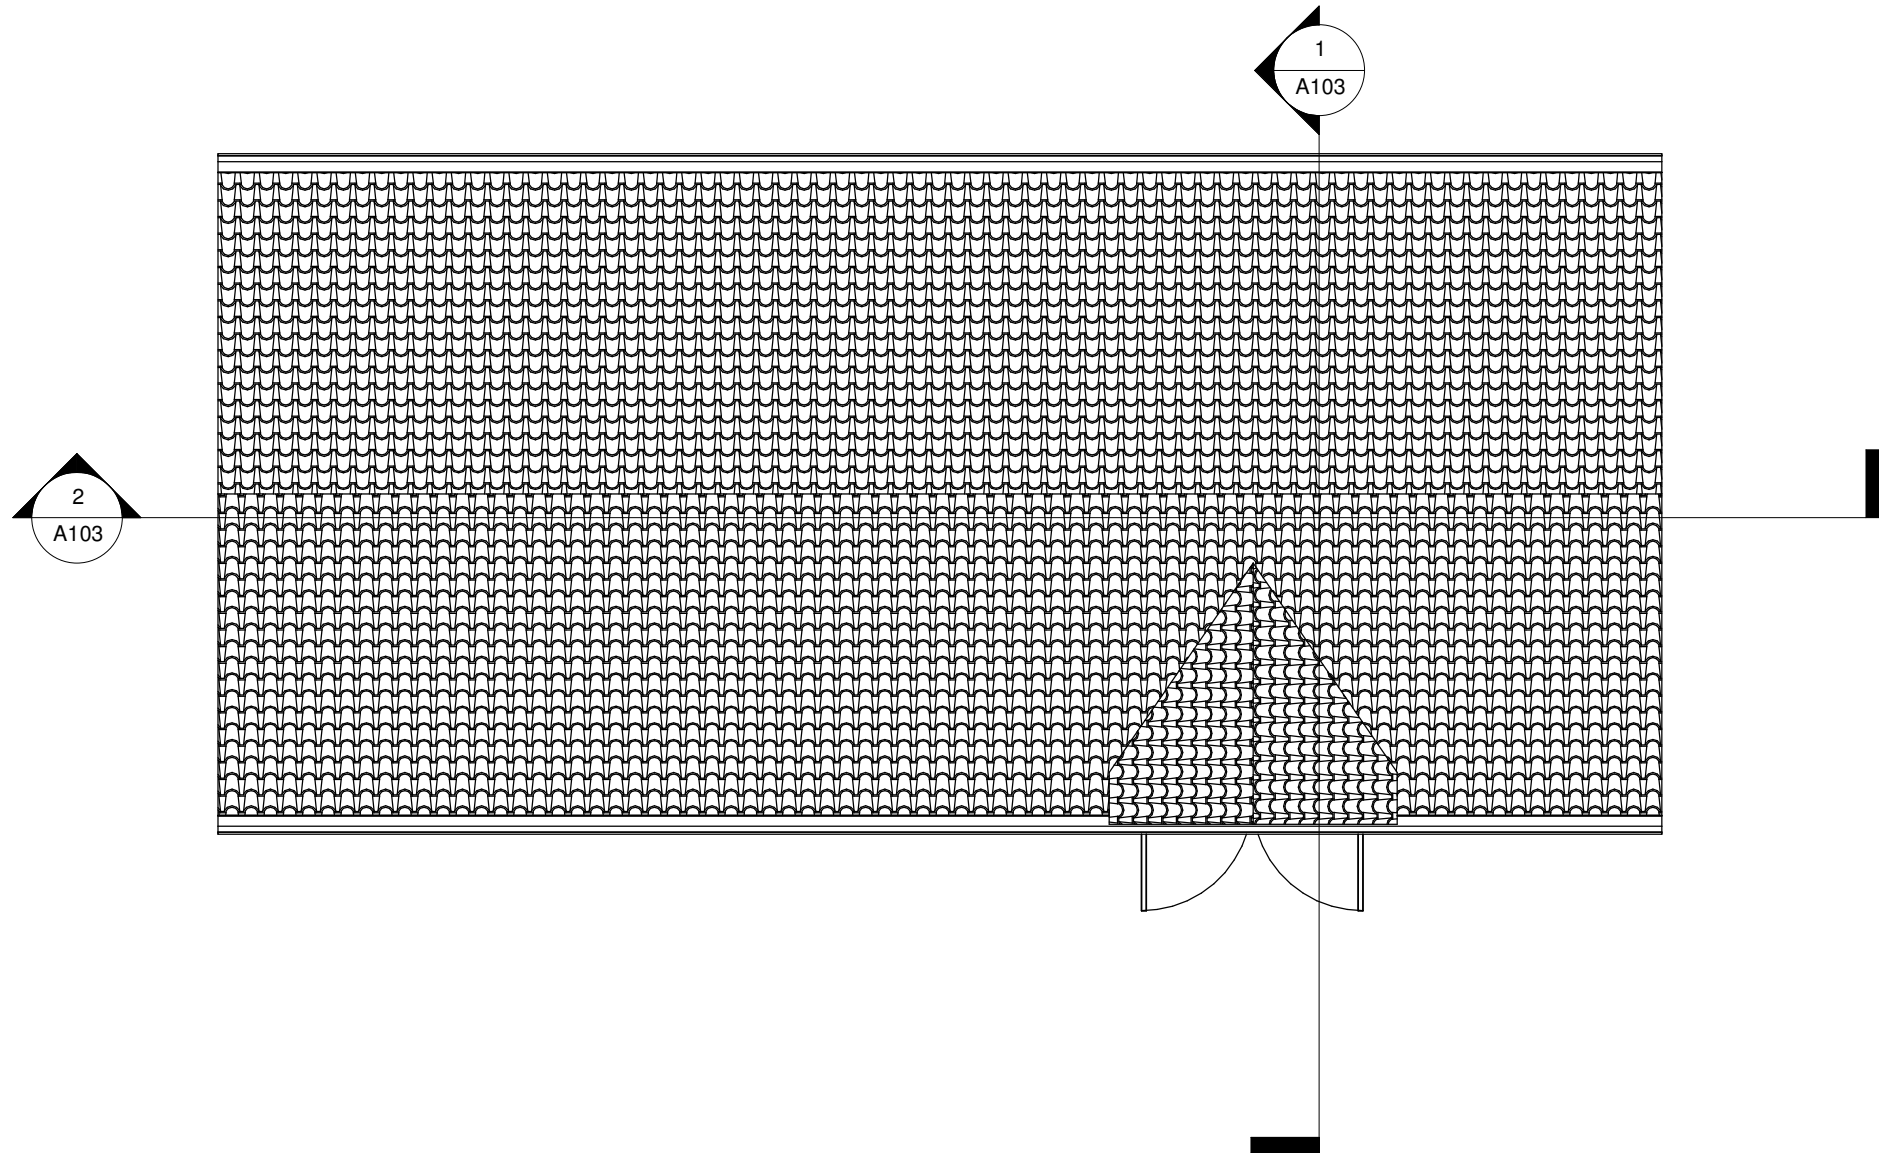


1


Roof - Proposed

1 : 50

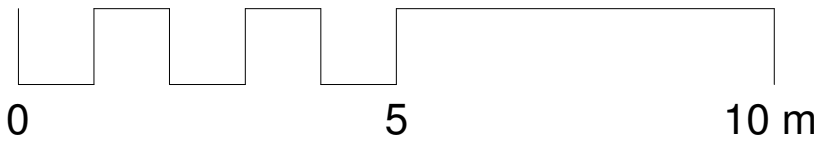


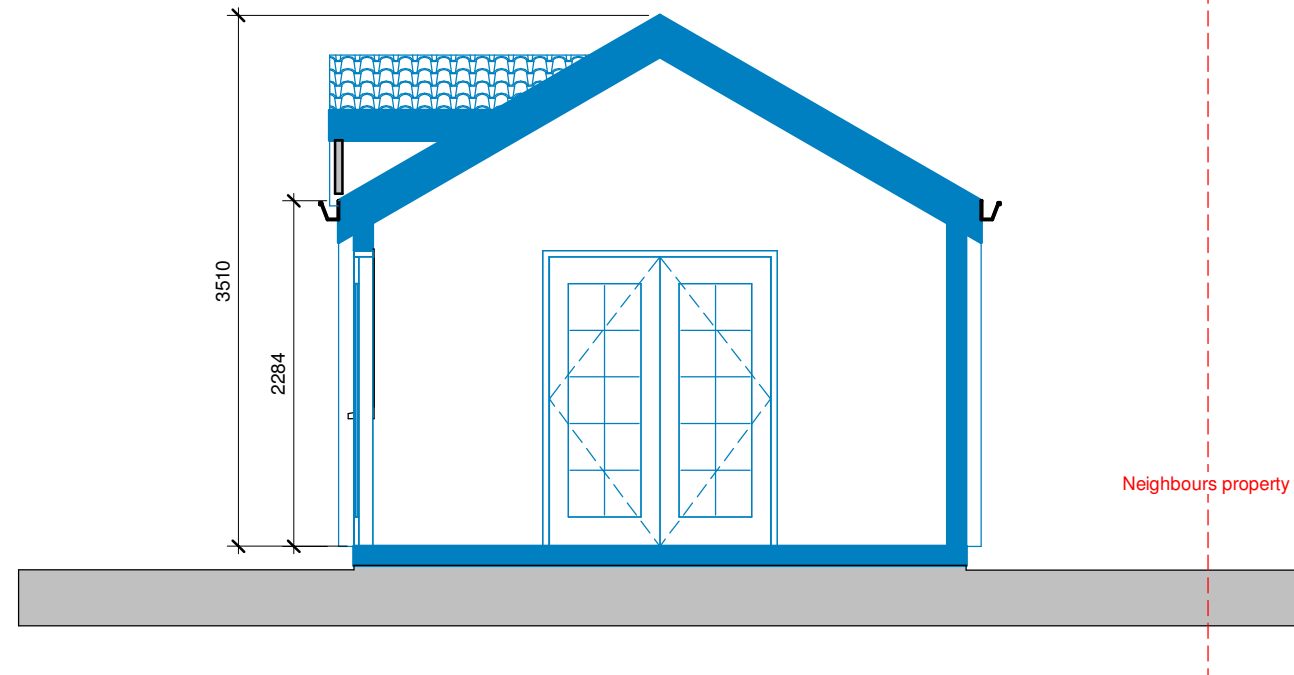


1 Section 1 - Proposed
1 : 50

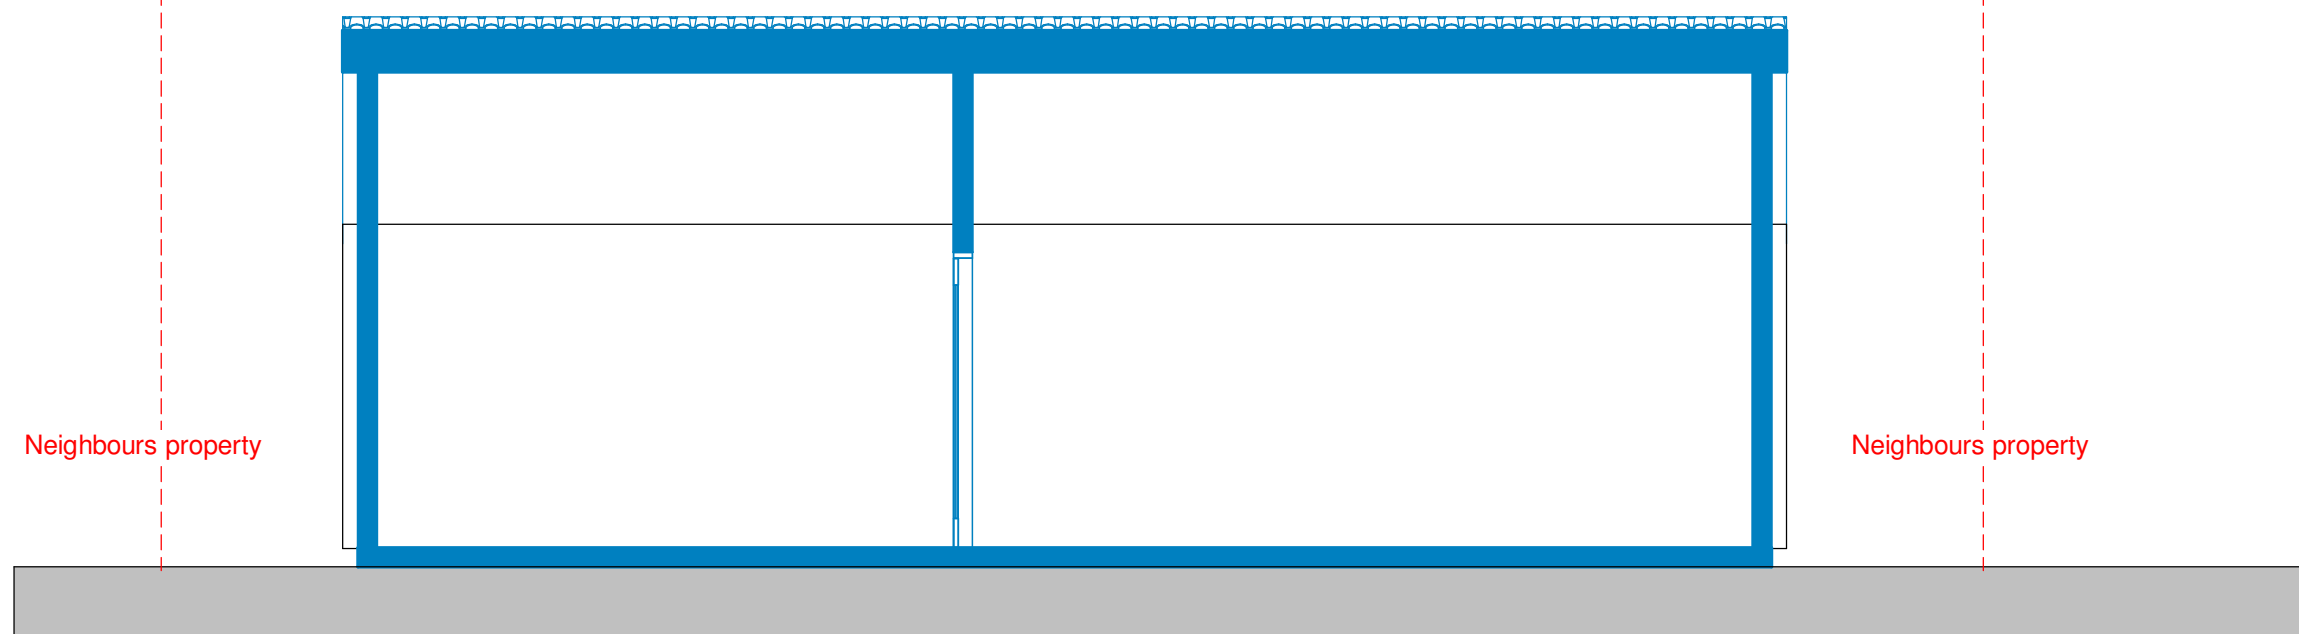


2 Section 2 - Proposed
1 : 50

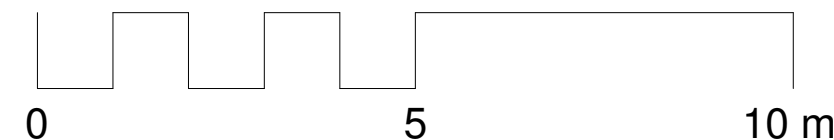


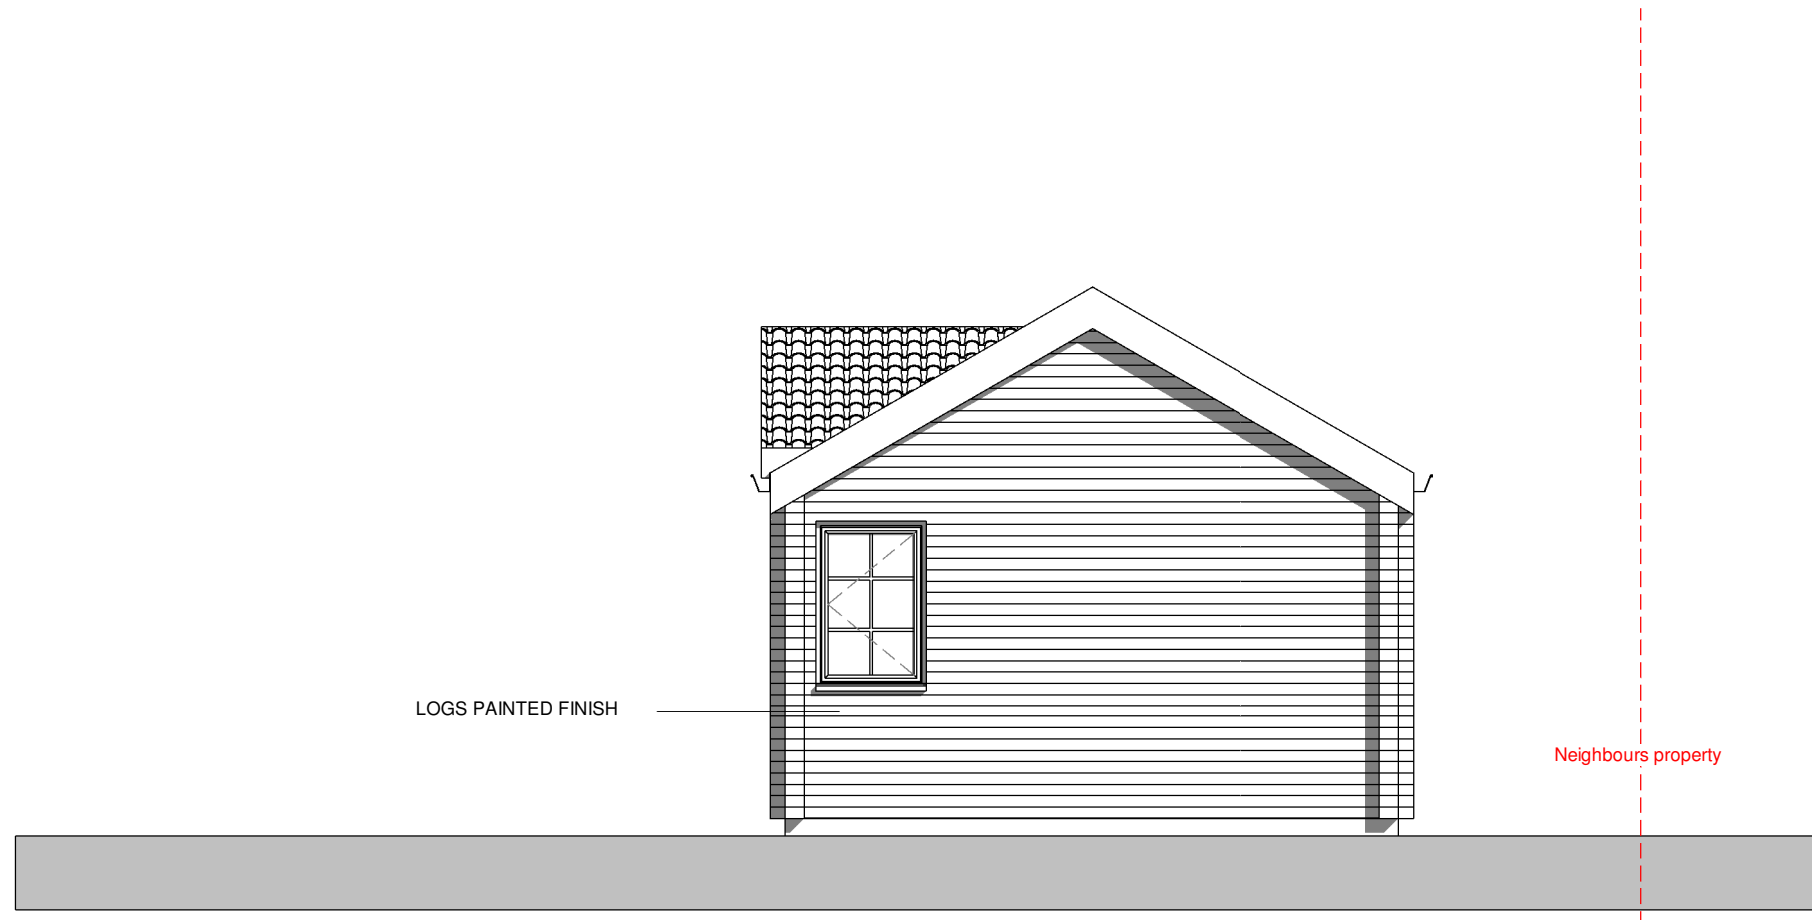


1 **West elevation - Proposed**
1 : 50

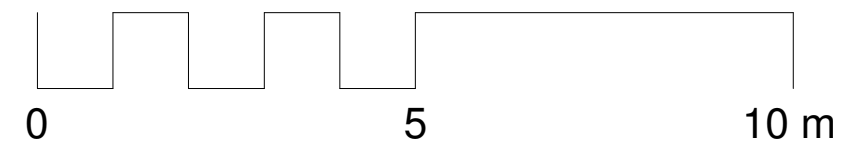

THE MARKET DESIGN & BUILD A TRUE DESIGN & BUILD COMPANY	320 High Street Harlington, Hayes, Middlesex, UB3 5DU t:0203 432 5269 www.themarketdesignbuild.com info@themarketdesignbuild.com	RIBA  Chartered Practice	COPYRIGHT This drawing has been produced by The Market Design & Build's Chartered Architect and is not to be used or reproduced by any other party for any purpose. Site survey to be conducted before any building work is carried out. Any discrepancies to be reported to architect.	All measurements to be checked prior to construction. Any changes to be reported back to this office. Contractor responsible for calling out building control officer as required at stages requested by council.	ISSUE: Outbuilding PROJECT 4 Chiltern Road, Pinner, HA5 2TD	TITLE West elevation Scale (@ A3) 1 : 50 Date APR 2022	DWG NO: A104 Draft No : 1 By: Ameena Checked By: Peter
---	---	---	---	---	--	--	---

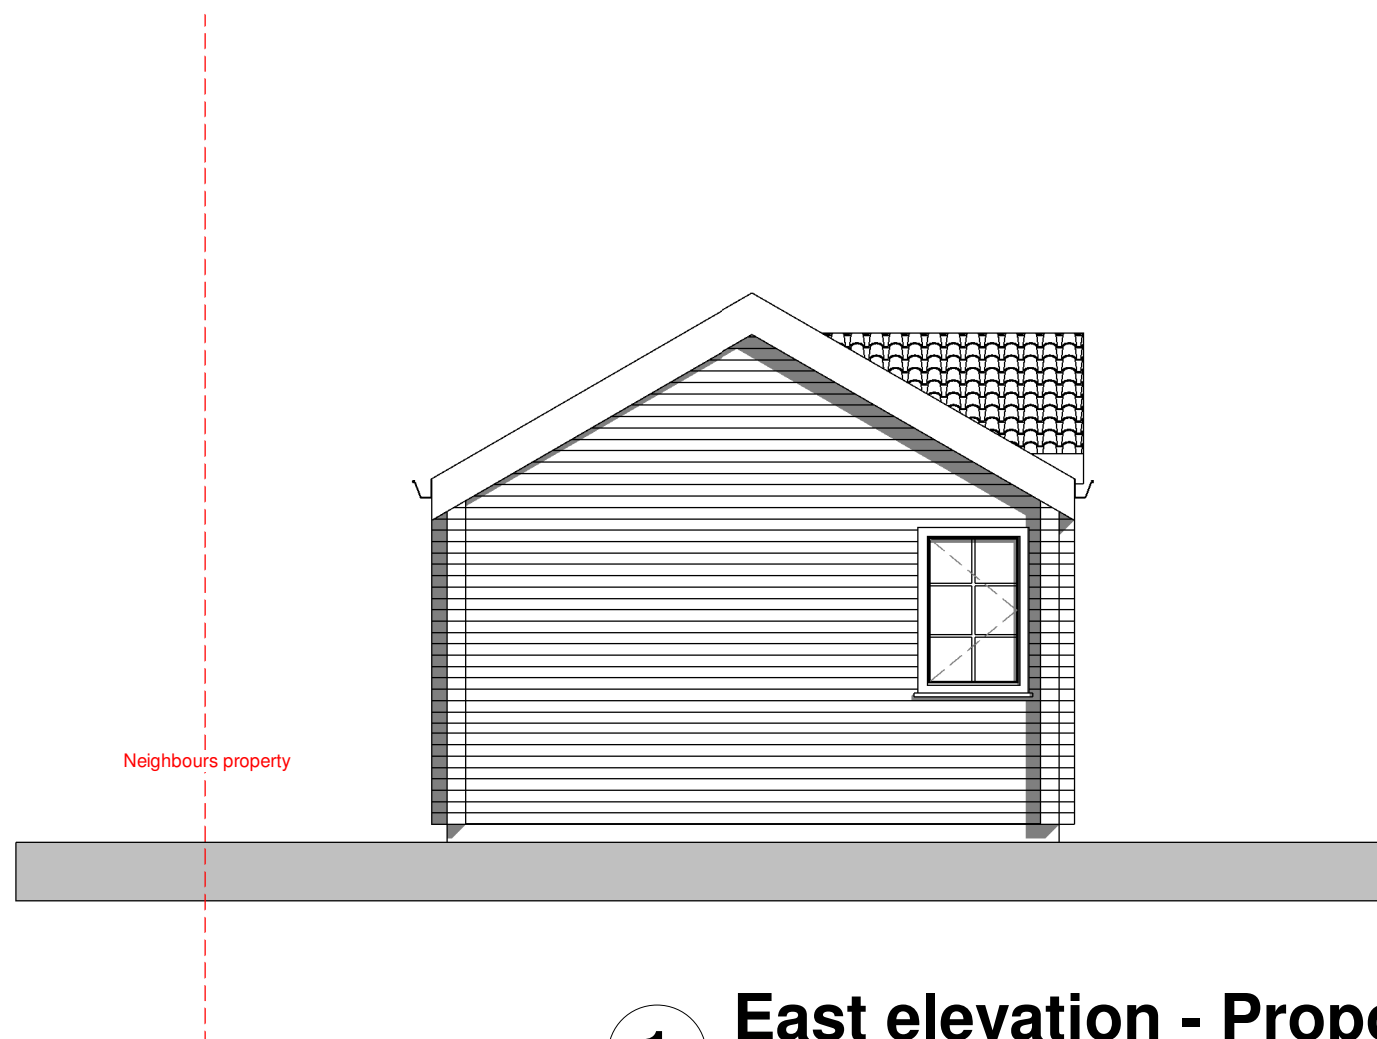


1 East elevation - Proposed
1 : 50

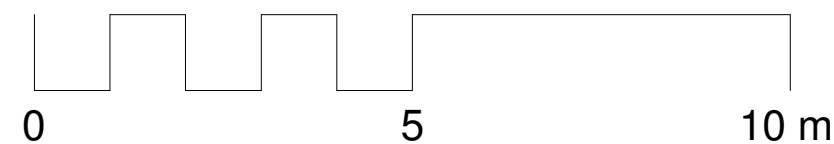




1 Front elevation - Proposed

1 : 50

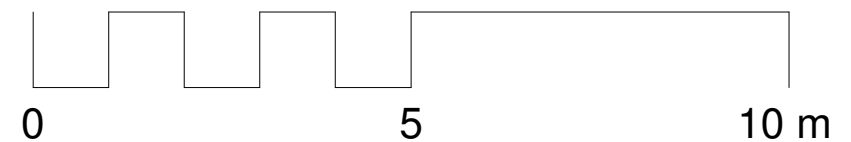

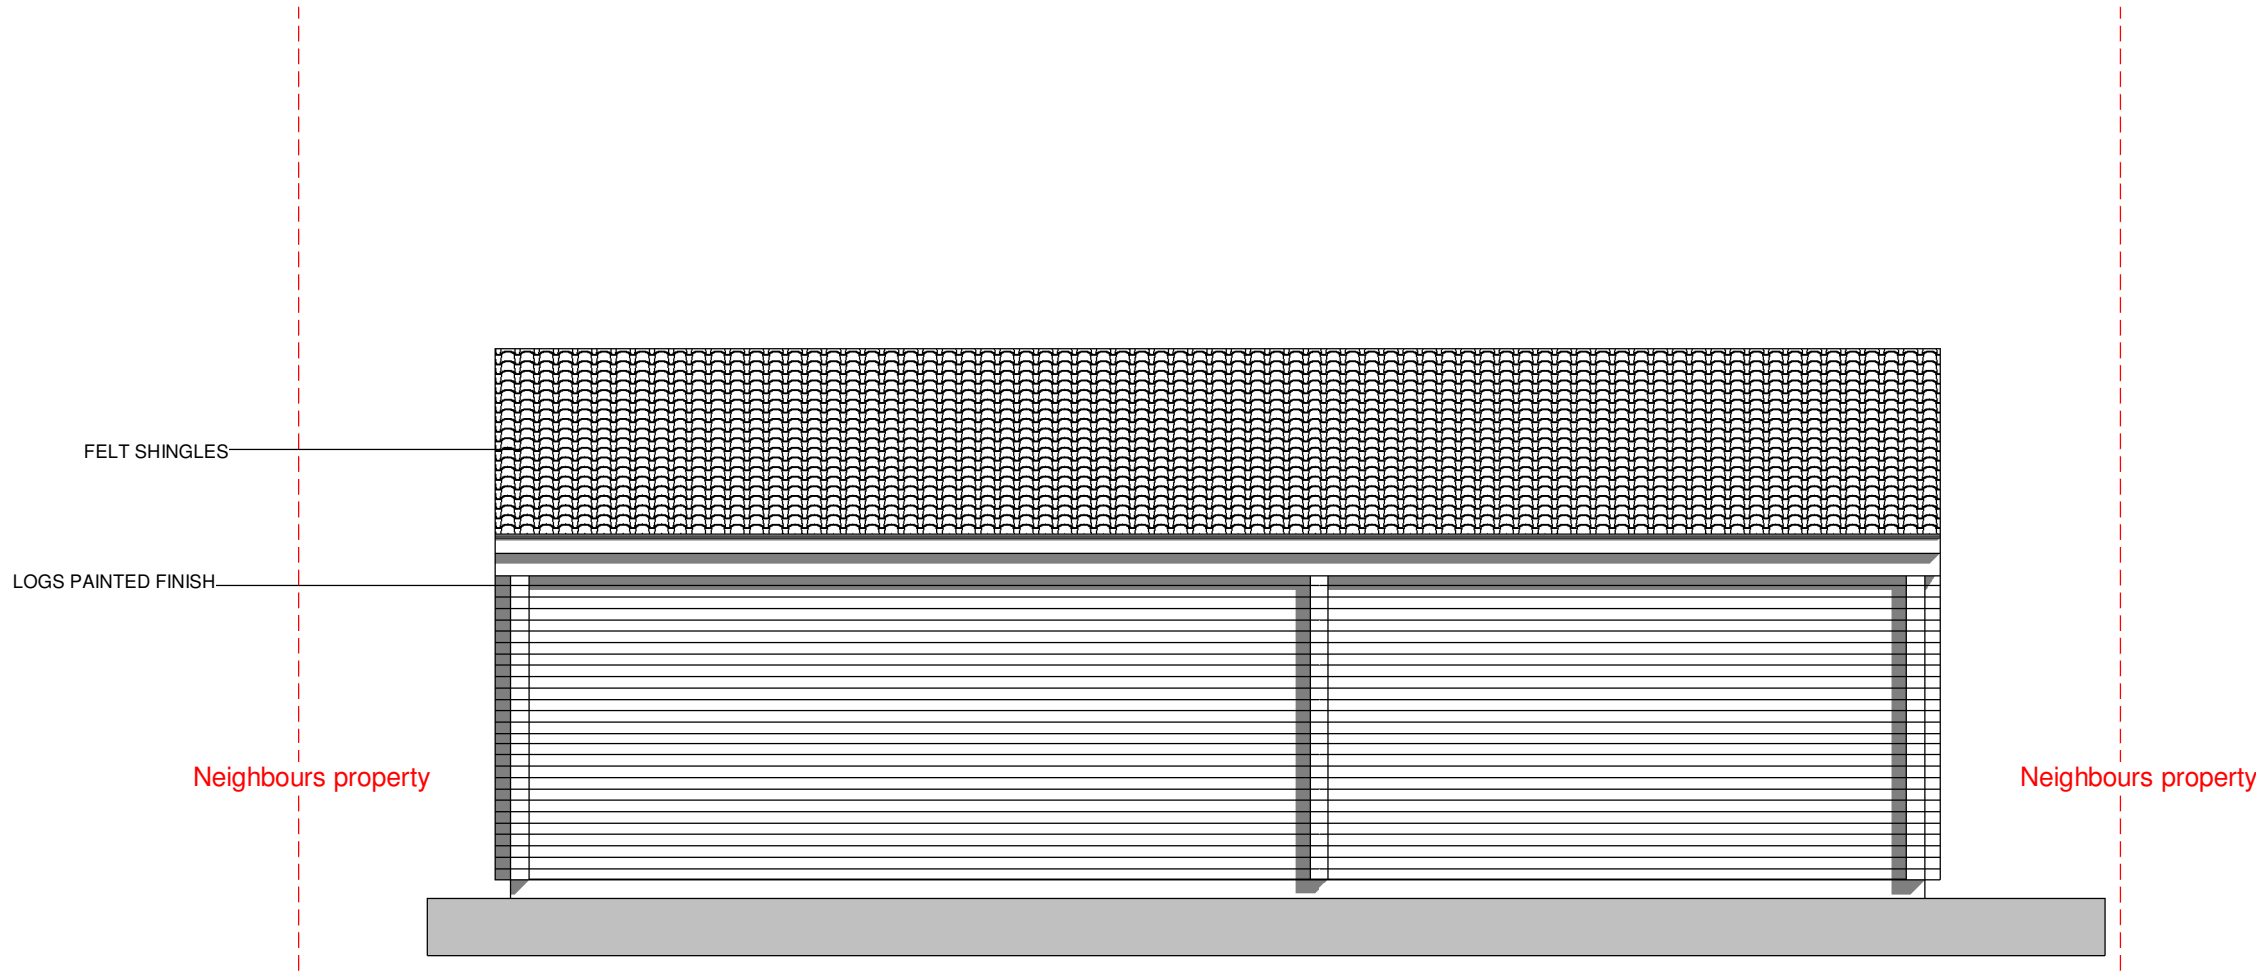

1

Rear elevation - Proposed

1 : 50

