



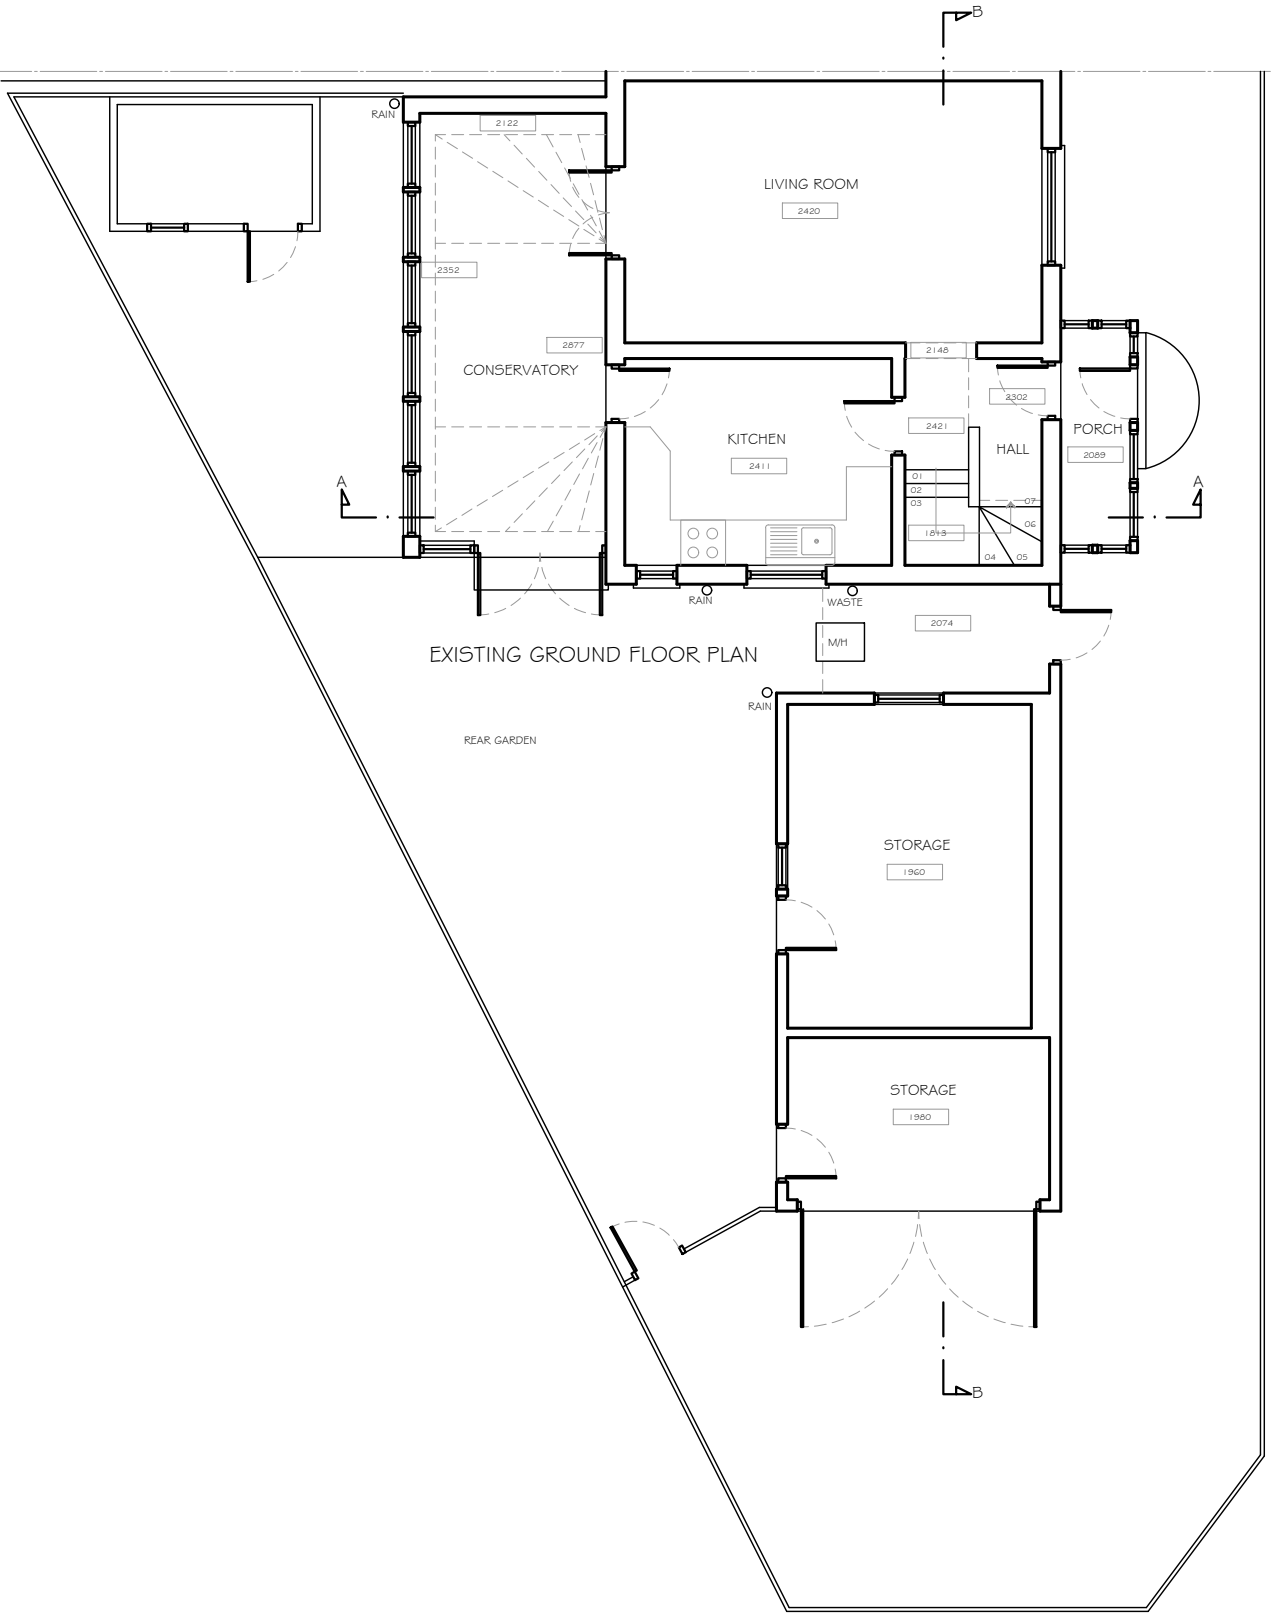



- ALL WORKS TO BE CARRIED OUT IN ACCORDANCE WITH CURRENT BUILDING REGULATIONS.
- ALL DIMENSIONS / LEVELS TO BE CHECKED AND VERIFIED ON SITE BEFORE COMMENCING ANY WORK AND ANY DISCREPANCIES TO BE REPORTED TO THE OFFICE IMMEDIATELY.
- THIS DRAWING TO BE READ IN CONJUNCTION WITH CONTRACT DOCUMENTS, PROJECT WORKING DRAWINGS, SPECIFICATION, ALL CONSULTANTS / SPECIALIST DRAWINGS, DETAILS AND SPECIFICATION.
- ALL MATERIALS TO BE USED IN THE CONSTRUCTION OF THE EXTERNAL SURFACES OF THE NEW WORKS SHALL MATCH THOSE IN THE EXISTING BUILDING.
- DO NOT SCALE FROM THIS DRAWING, ONLY FIGURED DIMENSIONS TO BE TAKEN.


PLANNING APPLICATION

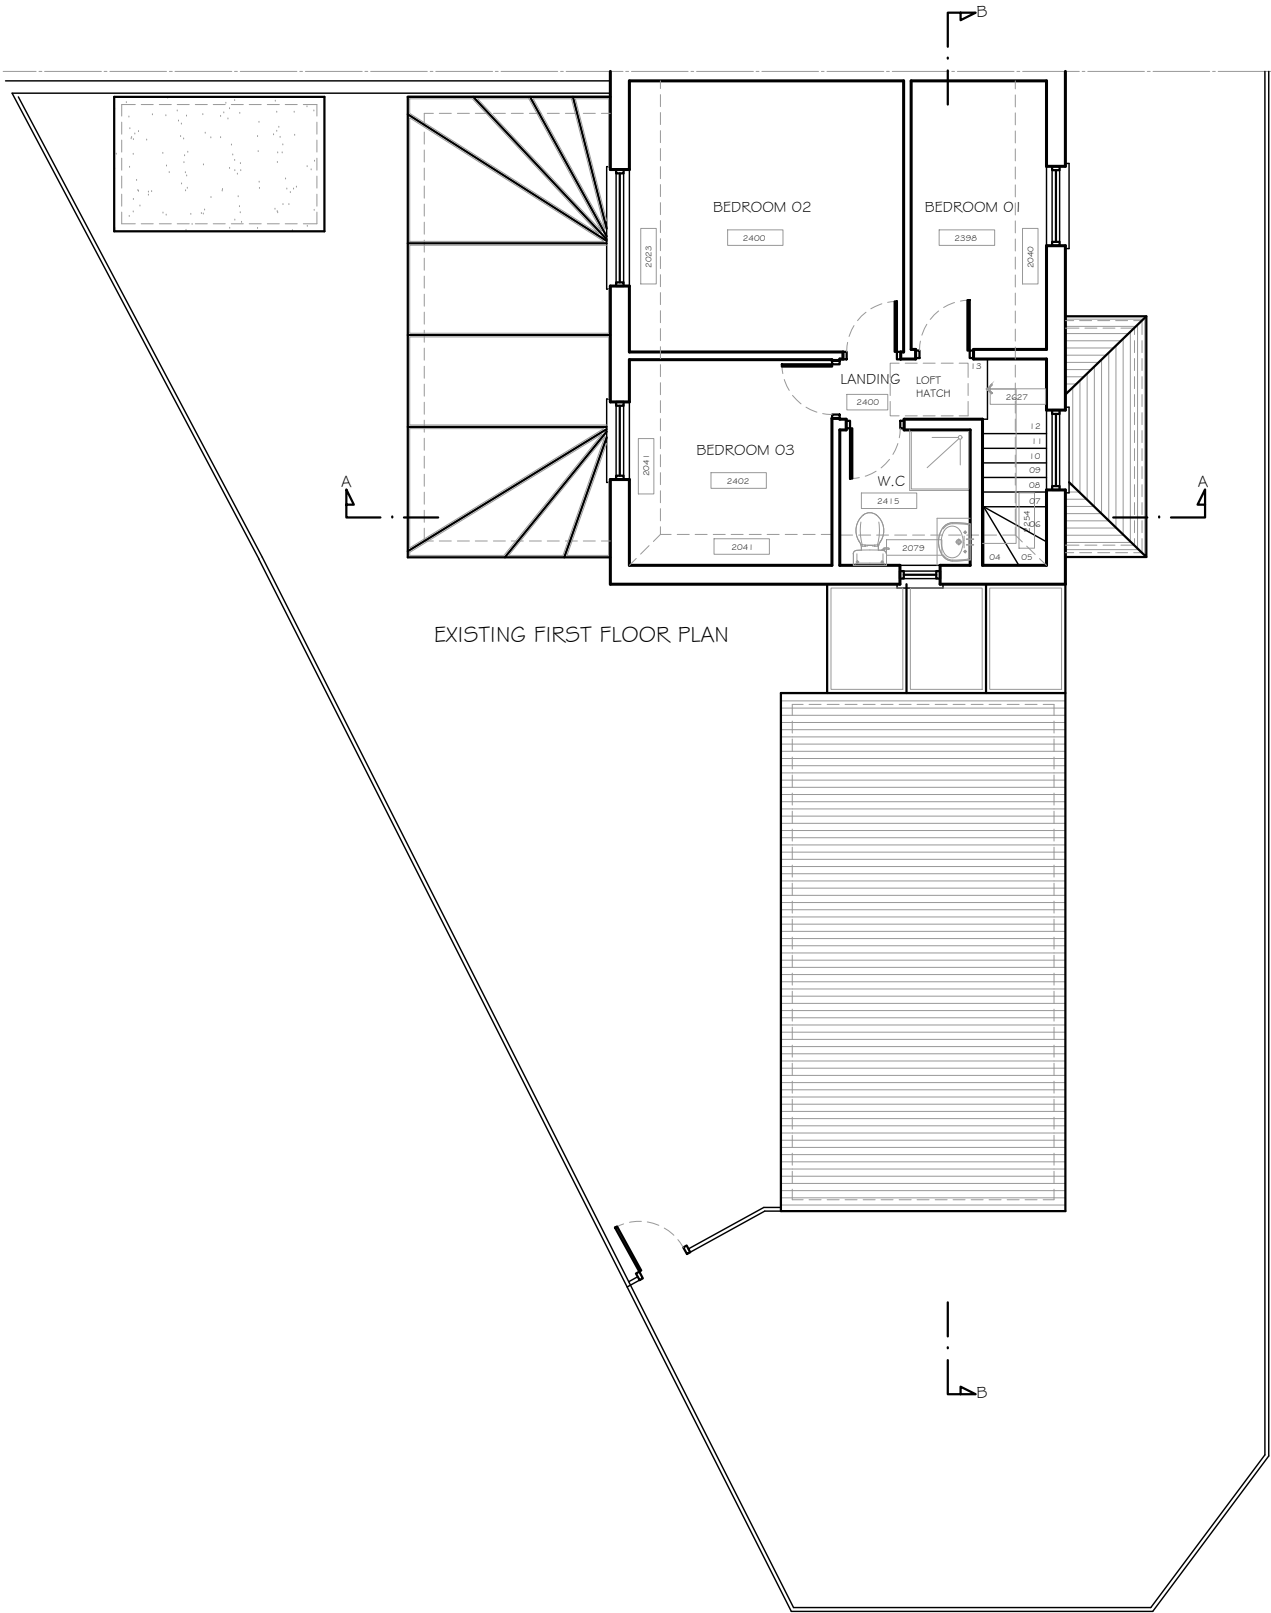


02038467958
info@gooddesignbuild.co.uk
www.gooddesignbuild.co.uk
301A Sandycroft Road London TW9 3LU

Client	Mr Femi Aranmolet		
Address	16 Chestnut Avenue West Drayton UB7 8BT		
Project	Residential Extension		
Drawn by	Existing Floor Plans		
Check by			
Date	00/00/00	By	October/18
Scale	1:100		
Notes	1. This drawing is copyright © 2018. Modifications to this drawing may only be carried out by GDB. 2. This drawing is not to be scaled. 3. This drawing is not to be used for any other purpose. 4. This proposal is subject to all statutory approvals. 5. The proposal has been prepared for building control only without the prior permission of GDB or in whole or in part. 6. This proposal must not be used for any other purpose other than stated above.		

  

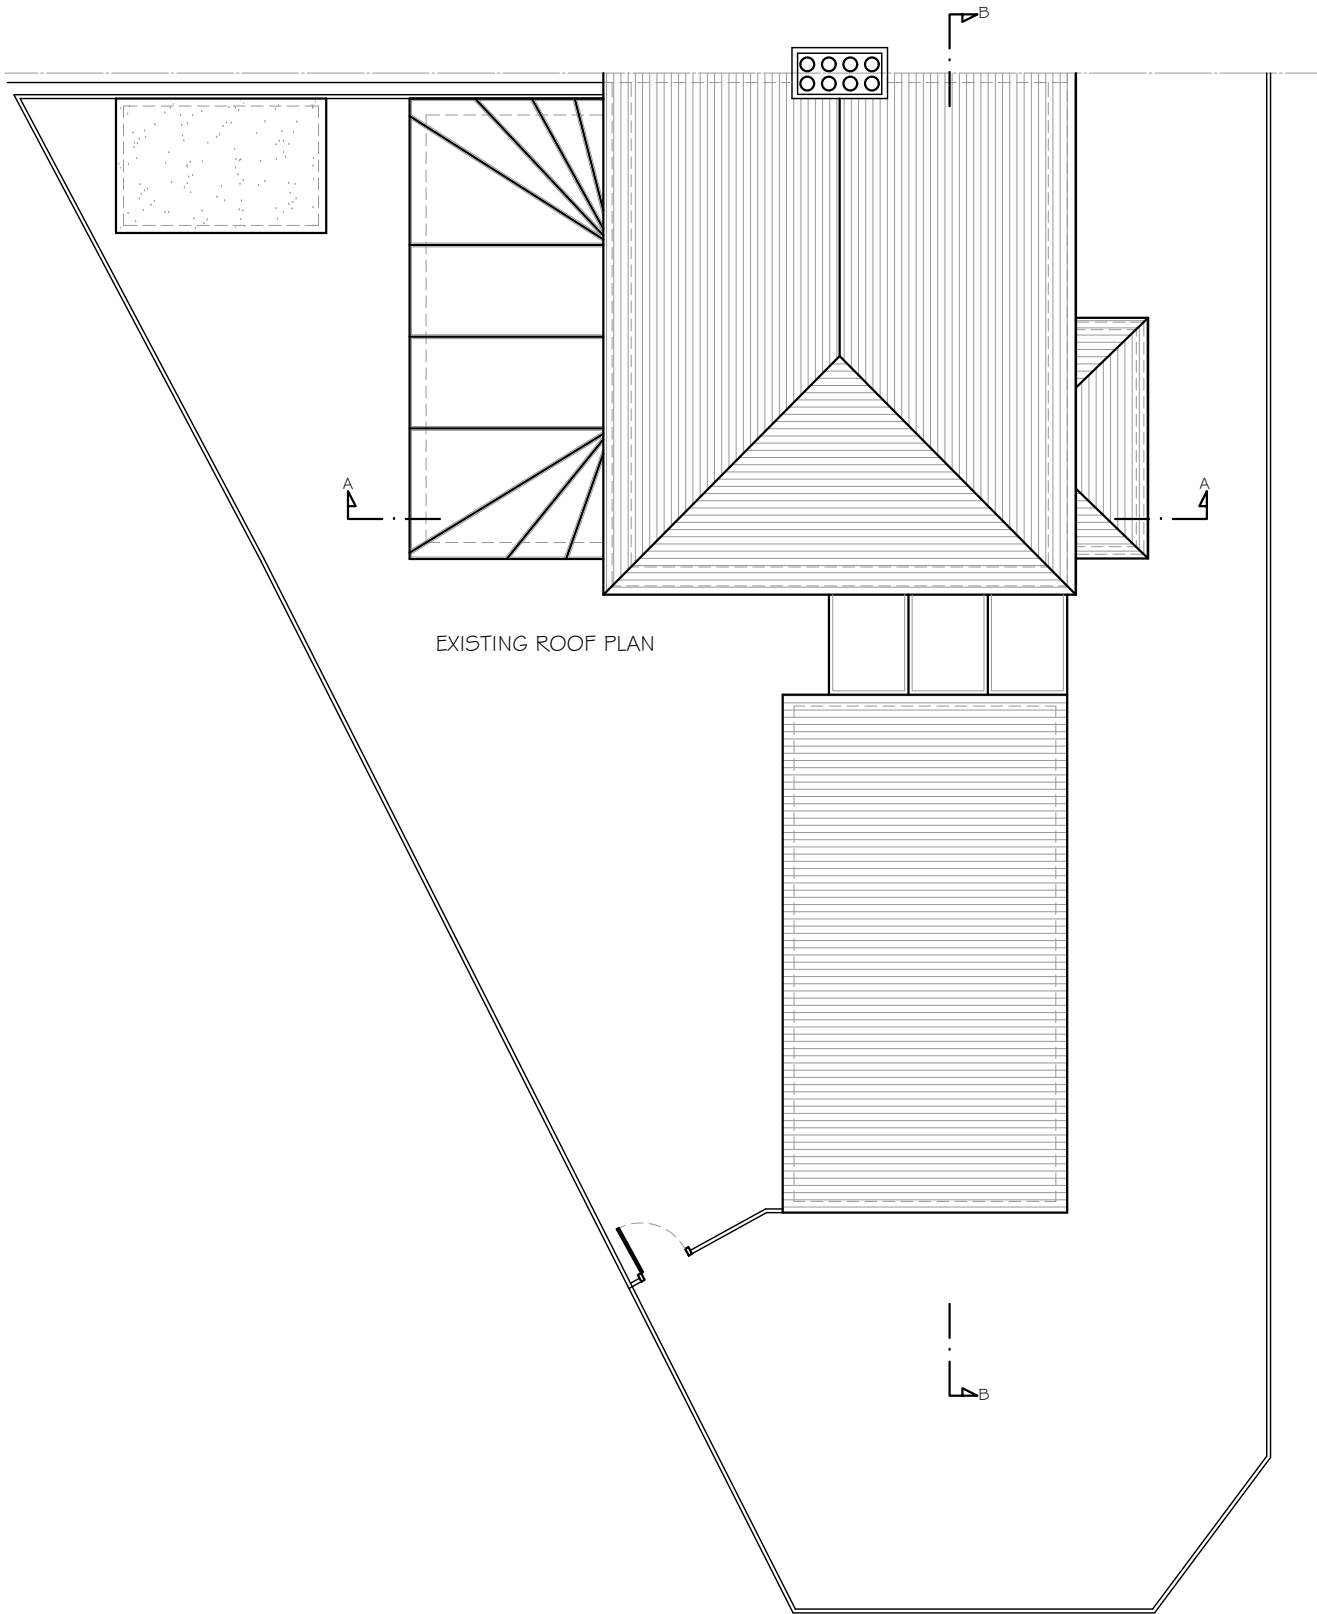

EXISTING ROOF PLAN

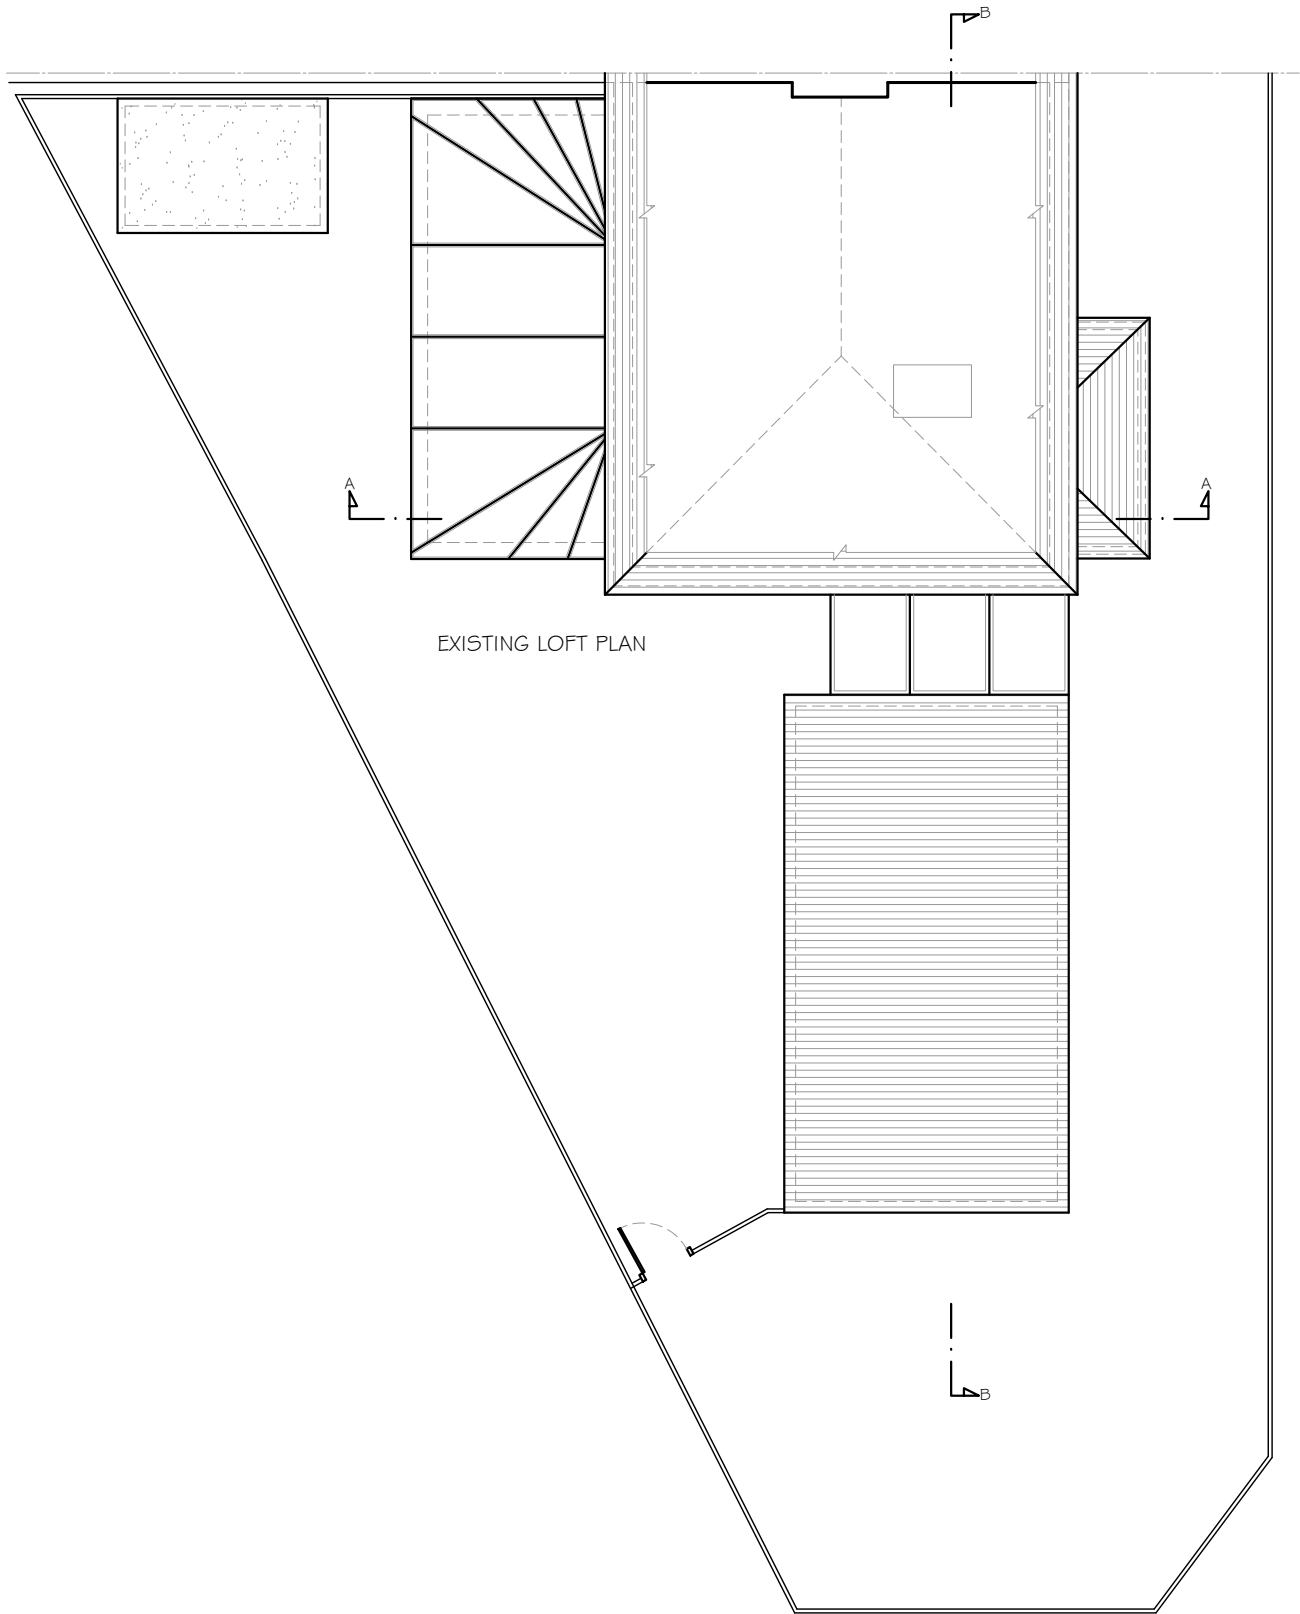

EXISTING LOFT PLAN

- ALL WORKS TO BE CARRIED OUT IN ACCORDANCE WITH CURRENT BUILDING REGULATIONS.
- ALL DIMENSIONS / LEVELS TO BE CHECKED AND VERIFIED ON SITE BEFORE COMMENCING ANY WORK AND ANY DISCREPANCIES TO BE REPORTED TO THE OFFICE IMMEDIATELY.
- THIS DRAWING TO BE READ IN CONJUNCTION WITH CONTRACT DOCUMENTS, PROJECT WORKING DRAWINGS, SPECIFICATION, ALL CONSULTANTS / SPECIALIST DRAWINGS, DETAILS AND SPECIFICATION.
- ALL MATERIALS TO BE USED IN THE CONSTRUCTION OF THE EXTERNAL SURFACES OF THE NEW WORKS SHALL MATCH THOSE IN THE EXISTING BUILDING.
- DO NOT SCALE FROM THIS DRAWING, ONLY FIGURED DIMENSIONS TO BE TAKEN.

PLANNING APPLICATION



02038467958
info@gooddesignbuild.co.uk
www.gooddesignbuild.co.uk
301A Sandycroft Road London TW9 3LU

Client
Mr Femi Aranmolet

Address
16 Chestnut Avenue
West Drayton
UB7 8BT

Project
Residential Extension

Drawn by
Existing Floor Plans

Scale
1:50 @ A3

Date
00/10/2018

Notes
1. This drawing is copyright © 2018. Modifications to this drawing may only be carried out by GDB.

2. This drawing is not to be scaled.

3. The proposed works shall not be carried out by GDB.

4. The proposed works shall be subject to all statutory approvals.

5. The proposed works shall be subject to all statutory approvals.

6. The proposed works shall not be carried out by GDB.

7. The proposed works shall not be carried out by GDB.



8. The proposed works shall not be carried out by GDB.


9. The proposed works shall not be carried out by GDB.

10. The proposed works shall not be carried out by GDB.

11. The proposed works shall not be carried out by GDB.


12. The proposed works shall not be carried out by GDB.

  

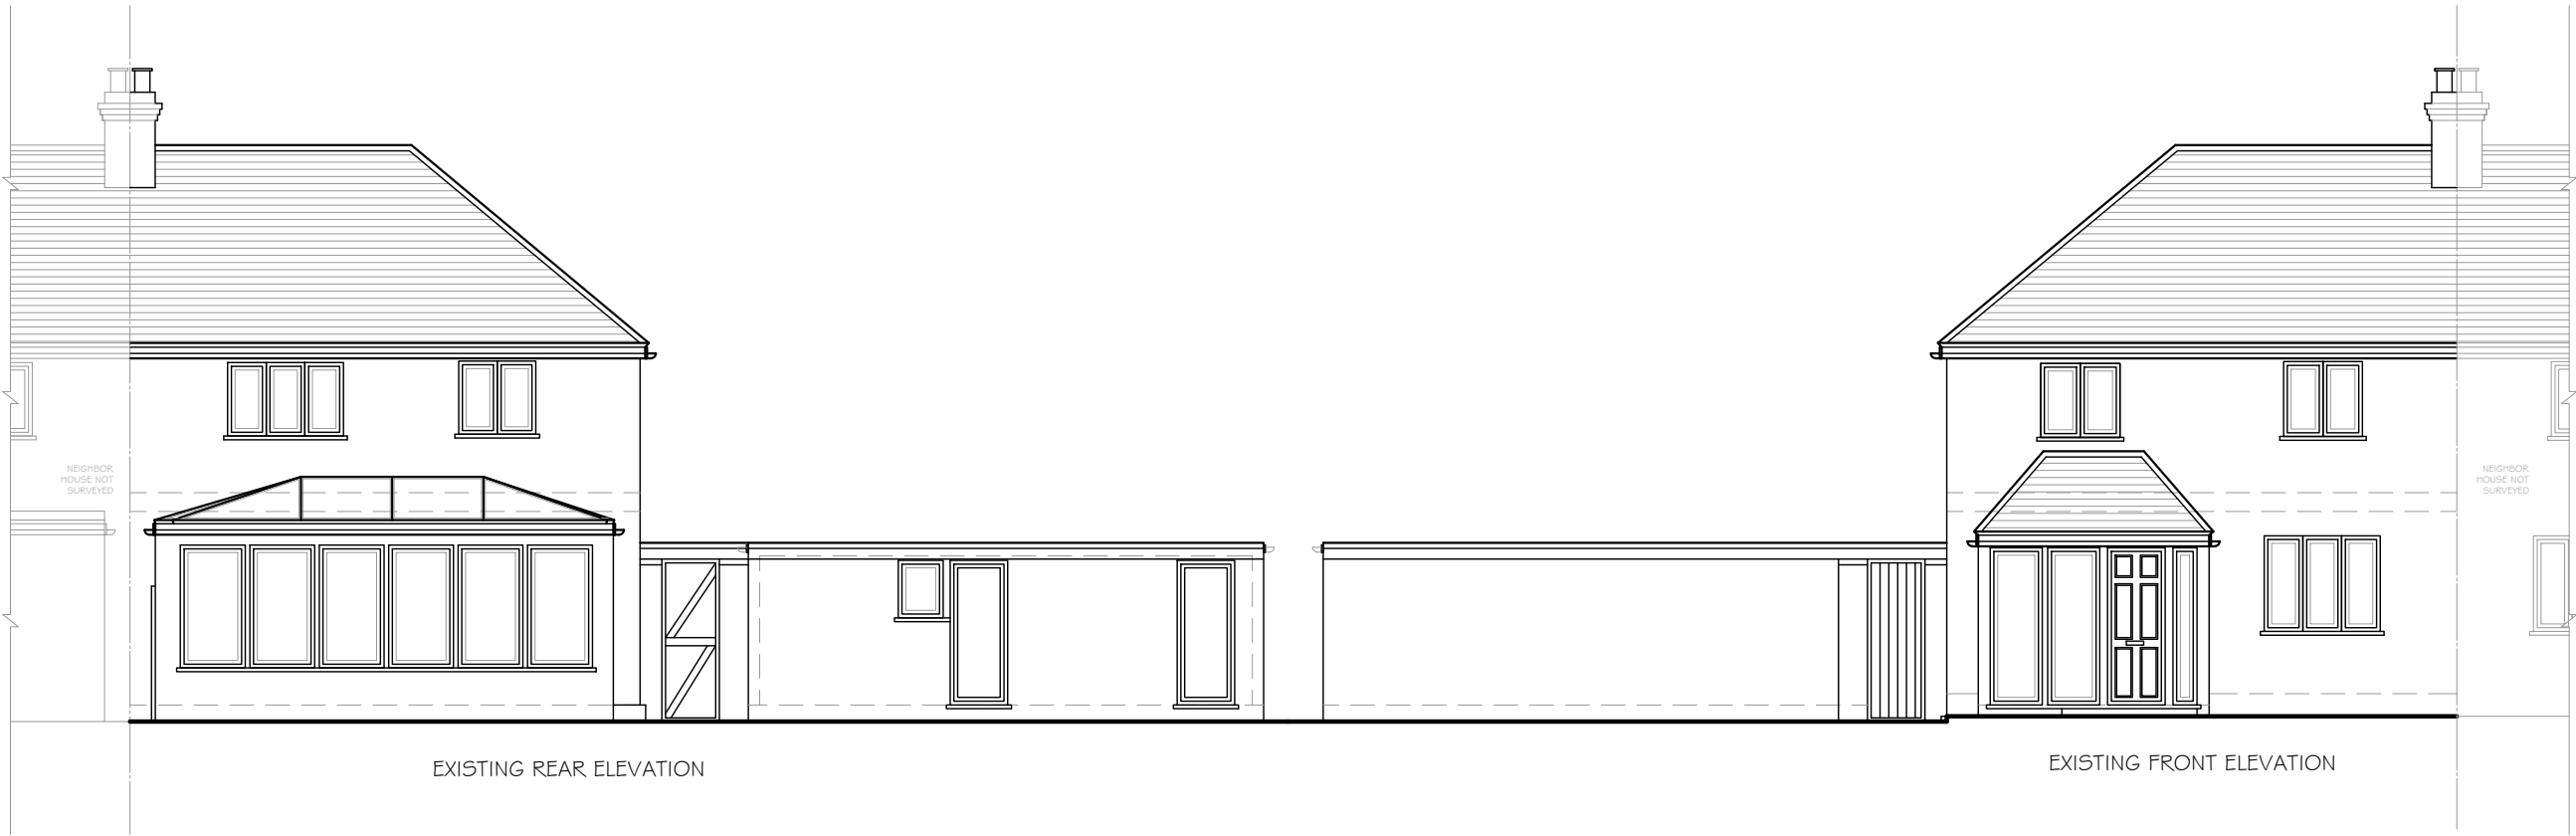

EXISTING REAR ELEVATION

EXISTING FRONT ELEVATION

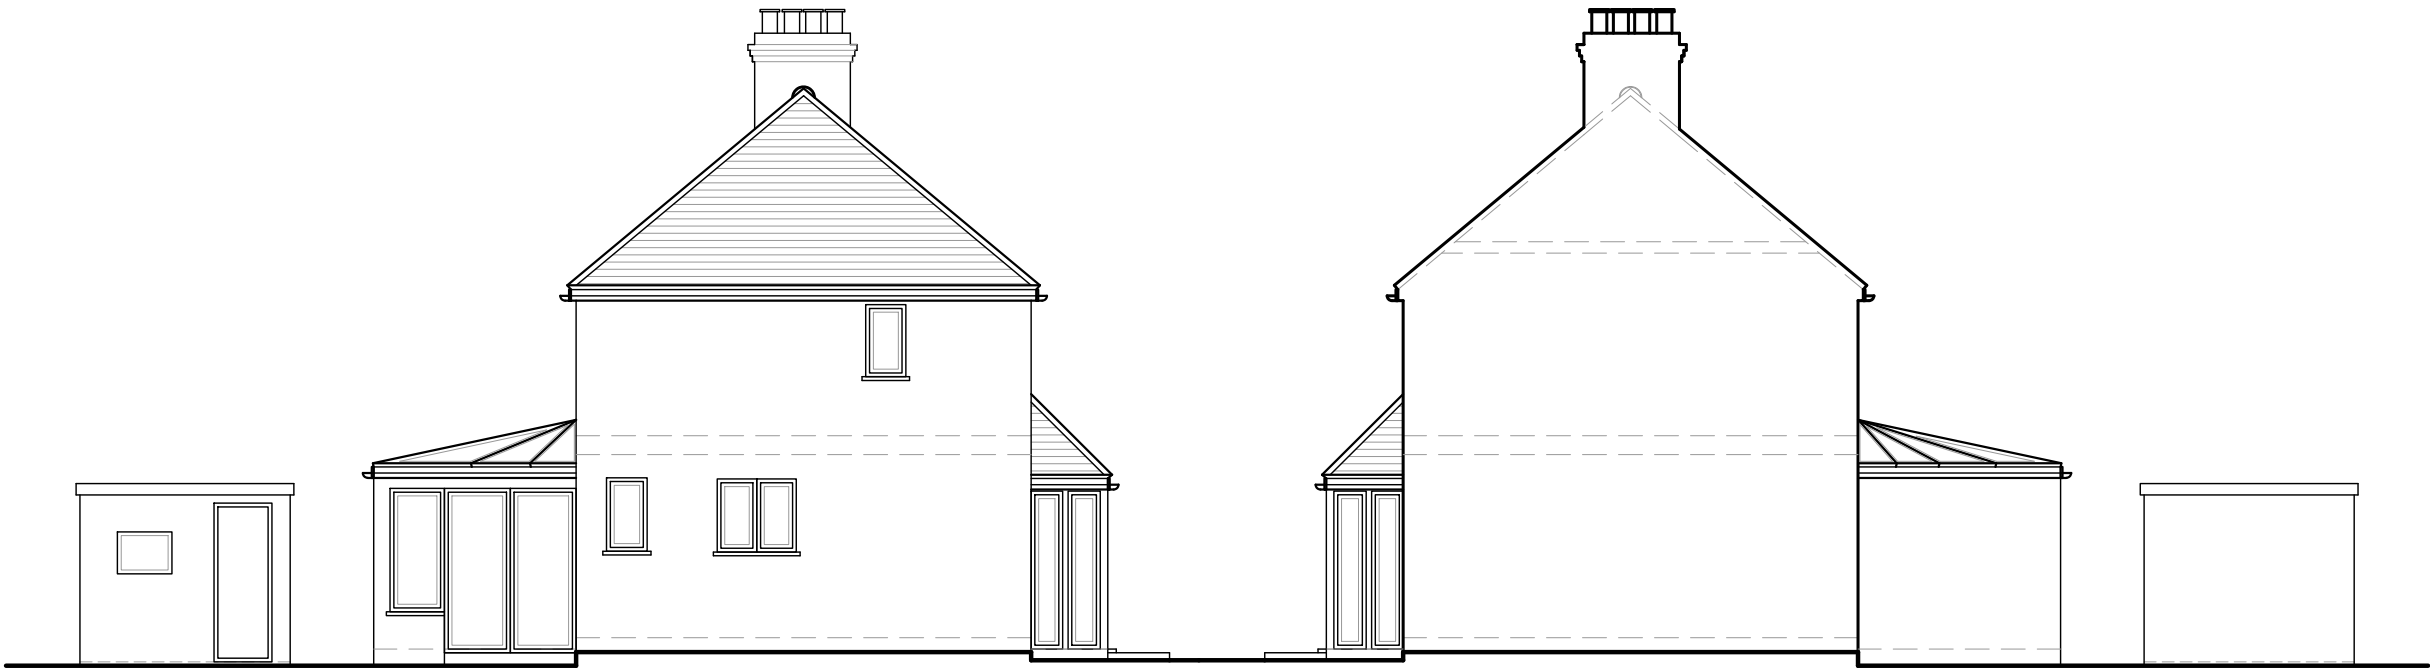

EXISTING SIDE ELEVATION A

EXISTING SIDE ELEVATION B

- ALL WORKS TO BE CARRIED OUT IN ACCORDANCE WITH CURRENT BUILDING REGULATIONS.
- ALL DIMENSIONS / LEVELS TO BE CHECKED AND VERIFIED ON SITE BEFORE COMMENCING ANY WORK AND ANY DISCREPANCIES TO BE REPORTED TO THE OFFICE IMMEDIATELY.
- THIS DRAWING TO BE READ IN CONJUNCTION WITH CONTRACT DOCUMENTS, PROJECT WORKING DRAWINGS, SPECIFICATION, ALL CONSULTANTS / SPECIALIST DRAWINGS, DETAILS AND SPECIFICATION.
- ALL MATERIALS TO BE USED IN THE CONSTRUCTION OF THE EXTERNAL SURFACES OF THE NEW WORKS SHALL MATCH THOSE IN THE EXISTING BUILDING.
- DO NOT SCALE FROM THIS DRAWING. ONLY FIGURED DIMENSIONS TO BE TAKEN.

PLANNING
APPLICATION



02038467958

info@gooddesignbuild.co.uk

www.gooddesignbuild.co.uk

301 A Sandycroft Road London TW9 3LU

Mr Femi Aranmolet

16 Chestnut Avenue
West Drayton
UB7 8BT

Residential
Extension

Existing
Elevations

E103

October/18

Notes:

1. This drawing is copyright © 2018. Modifications to this

drawing may only be carried out by GDB.

2. The drawing is not to be scaled.

3. The proposal is based on survey carried out by GDB.



4. The proposal is subject to all statutory approvals.


5. The proposal has been produced for building control

approval and not for reproduction or use in any other way.


6. The proposal must not be used for any other purpose

other than stated above.

  

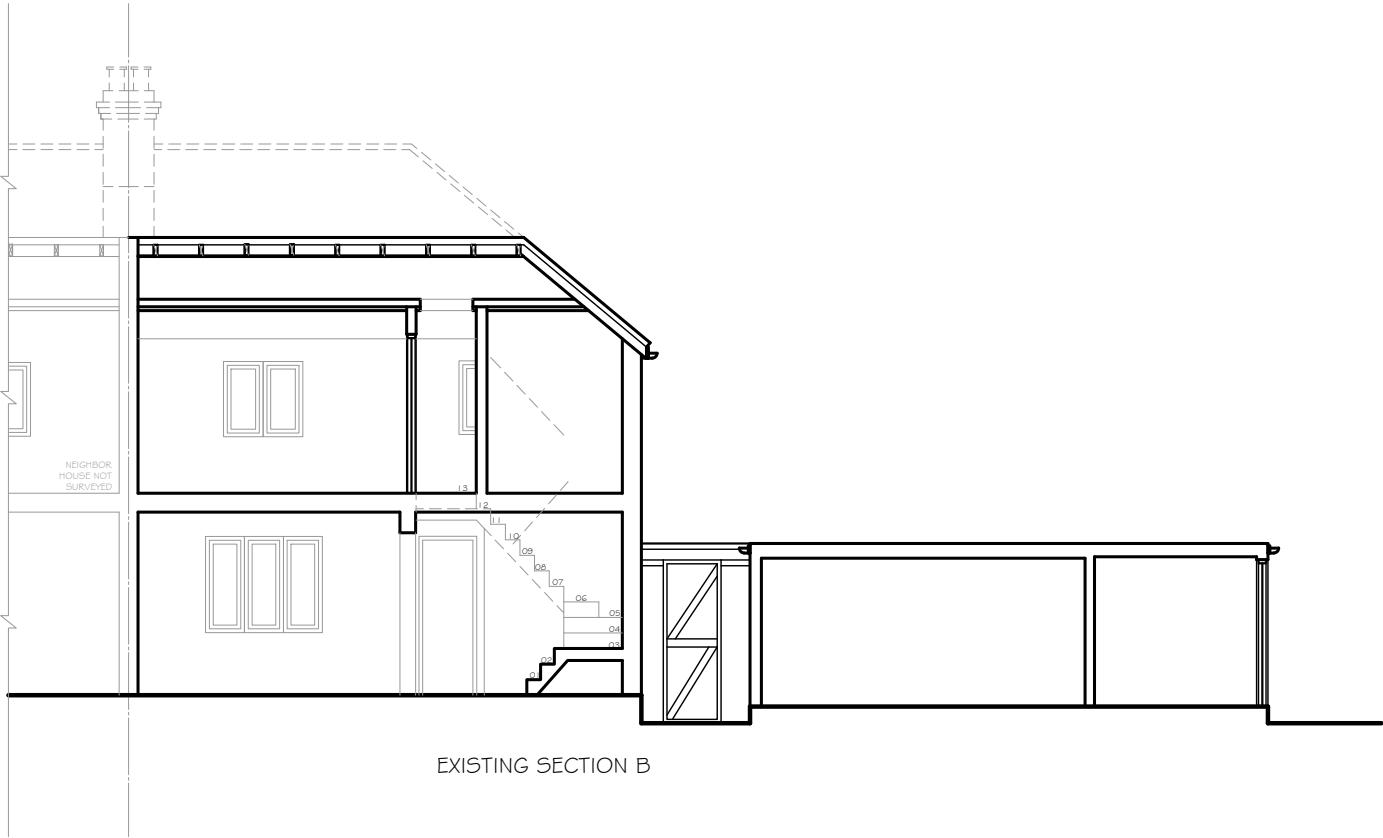

EXISTING SECTION B

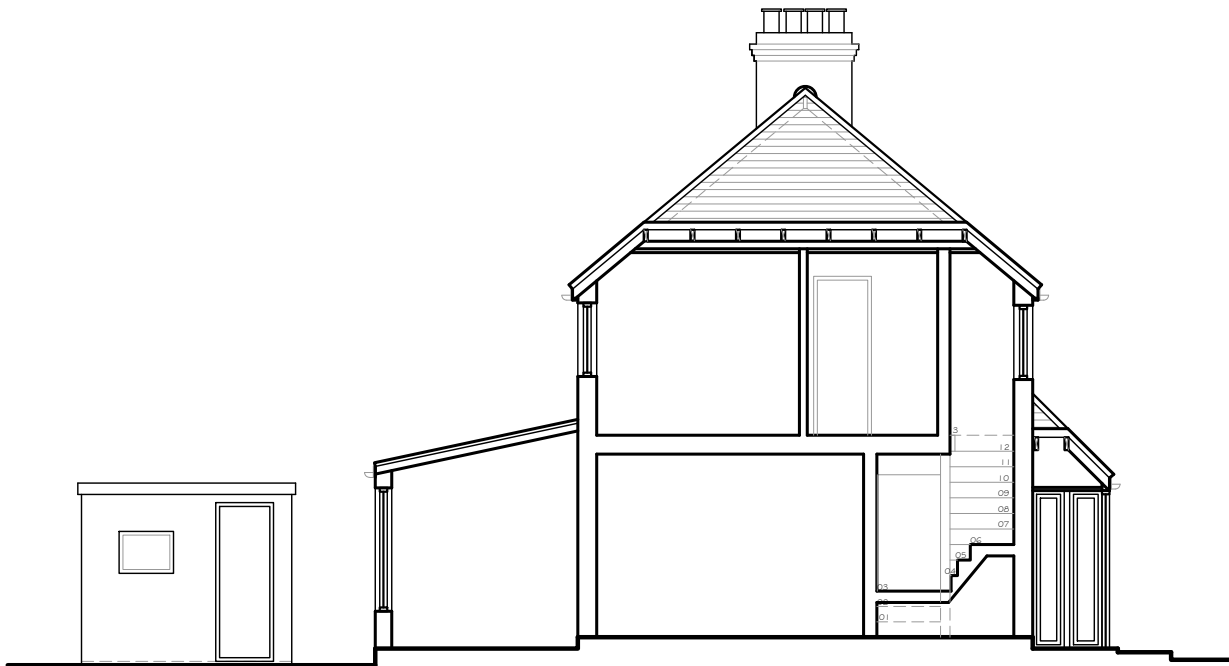

EXISTING SECTION A

- ALL WORKS TO BE CARRIED OUT IN ACCORDANCE WITH CURRENT BUILDING REGULATIONS.
- ALL DIMENSIONS / LEVELS TO BE CHECKED AND VERIFIED ON SITE BEFORE COMMENCING ANY WORK AND ANY DISCREPANCIES TO BE REPORTED TO THE OFFICE IMMEDIATELY.
- THIS DRAWING TO BE READ IN CONJUNCTION WITH CONTRACT DOCUMENTS, PROJECT WORKING DRAWINGS, SPECIFICATION, ALL CONSULTANTS / SPECIALIST DRAWINGS, DETAILS AND SPECIFICATION.
- ALL MATERIALS TO BE USED IN THE CONSTRUCTION OF THE EXTERNAL SURFACES OF THE NEW WORKS SHALL MATCH THOSE IN THE EXISTING BUILDING.
- DO NOT SCALE FROM THIS DRAWING, ONLY FIGURED DIMENSIONS TO BE TAKEN.

PLANNING
APPLICATION



02038467958
info@gooddesignbuild.co.uk
www.gooddesignbuild.co.uk

30 | A Sandycroft Road London TW9 3LU

Client
Mr Femi Aranmolet



Site
**16 Chestnut Avenue
West Drayton
UB7 8BT**




Project
**Residential
Extension**

Drawing
**Existing
Section**

Drawn
E104

Notes:
1. This drawing is copyright © 2016. Modifications to the drawing may only be carried out by GDB.
2. This drawing is not to be scaled.
3. This proposal is based on Survey carried out by GDB.
4. This proposal is subject to all statutory approvals.
5. This proposal has been produced for planning control and must not be reproduced in part or in whole in any form without the prior permission of GDB.
6. This proposal must not be used for any other purpose other than stated above.

  

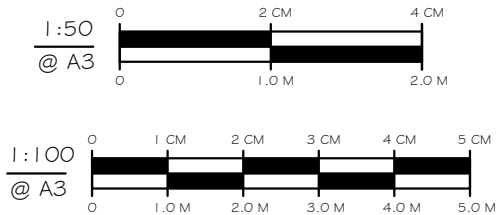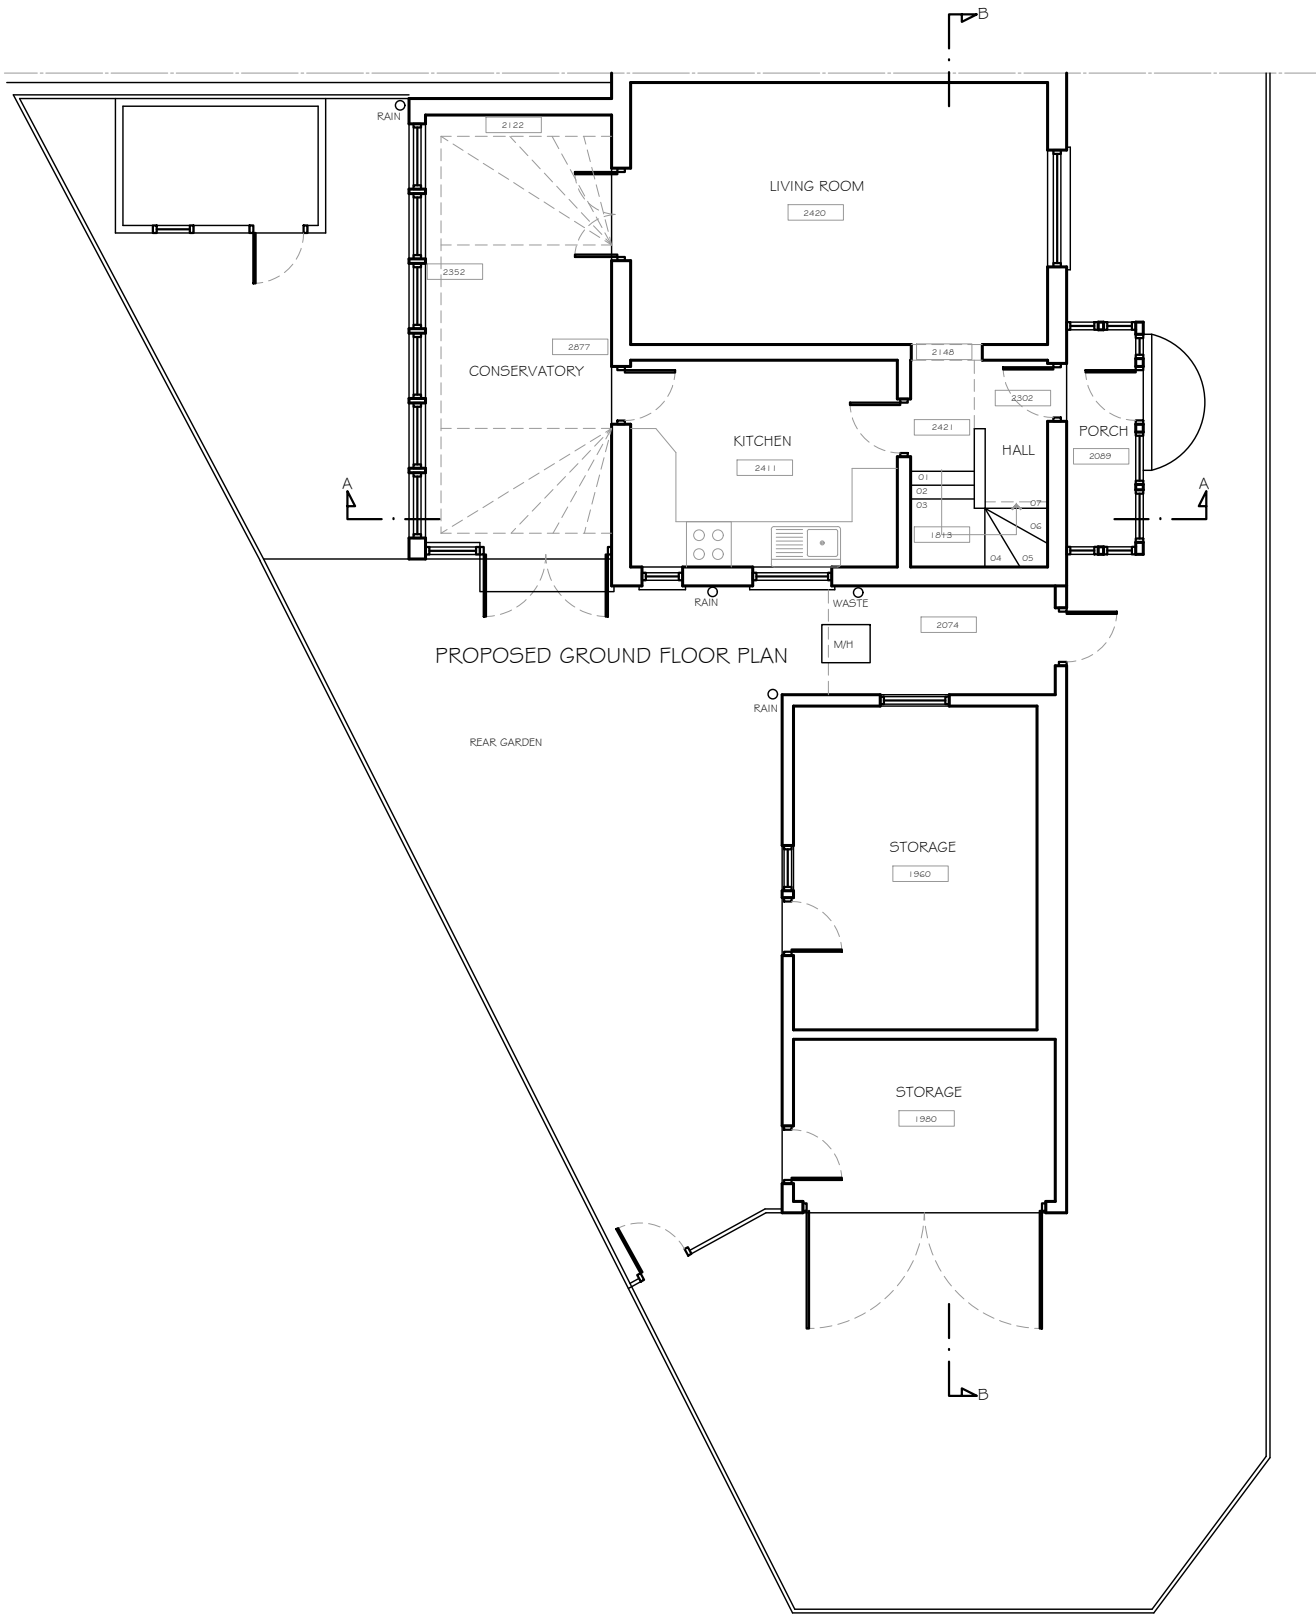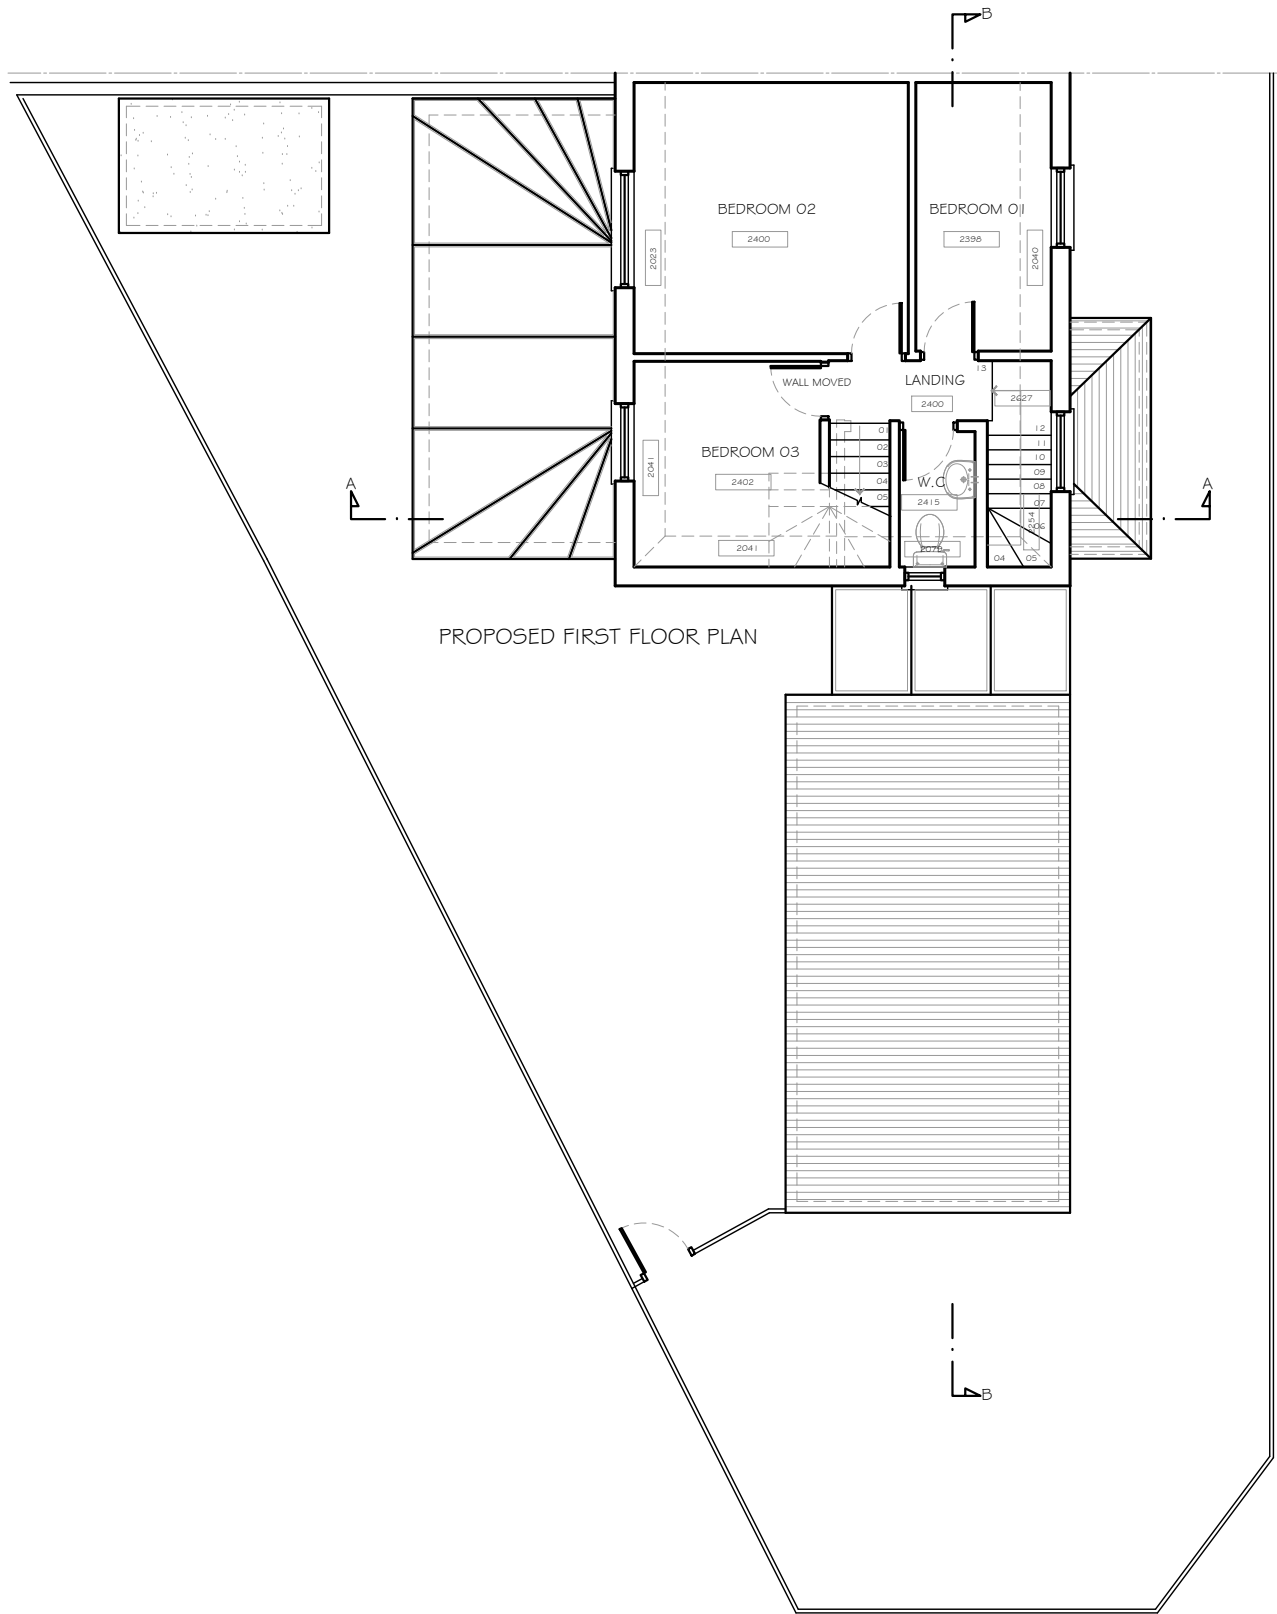

- ALL WORKS TO BE CARRIED OUT IN ACCORDANCE WITH CURRENT BUILDING REGULATIONS.
- ALL DIMENSIONS / LEVELS TO BE CHECKED AND VERIFIED ON SITE BEFORE COMMENCING ANY WORK AND ANY DISCREPANCIES TO BE REPORTED TO THE OFFICE IMMEDIATELY.
- THIS DRAWING TO BE READ IN CONJUNCTION WITH CONTRACT DOCUMENTS, PROJECT WORKING DRAWINGS, SPECIFICATION, ALL CONSULTANTS / SPECIALIST DRAWINGS, DETAILS AND SPECIFICATION.
- ALL MATERIALS TO BE USED IN THE CONSTRUCTION OF THE EXTERNAL SURFACES OF THE NEW WORKS SHALL MATCH THOSE IN THE EXISTING BUILDING.
- DO NOT SCALE FROM THIS DRAWING, ONLY FIGURED DIMENSIONS TO BE TAKEN.

PLANNING APPLICATION

GOOD
DESIGN & BUILD

02038467958
info@gooddesignbuild.co.uk
www.gooddesignbuild.co.uk
301 A Sandycroft Road London TW9 3LU

Mr Femi Aranmolet


16 Chestnut Avenue
West Drayton
UB7 8BT

Residential
Extension


Proposed
Floor Plans

P101
00 - september/18

Notes:
1. This drawing is copyright © 2018. Modifications to this drawing may only be carried out by GDB.
2. This drawing is not to be scaled.
3. The proposed is based on the information provided by the client.
4. The proposed has been produced for planning control and should not be used for any other purpose without the prior permission of GDB.
5. The proposed must not be used for any other purpose other than that stated above.

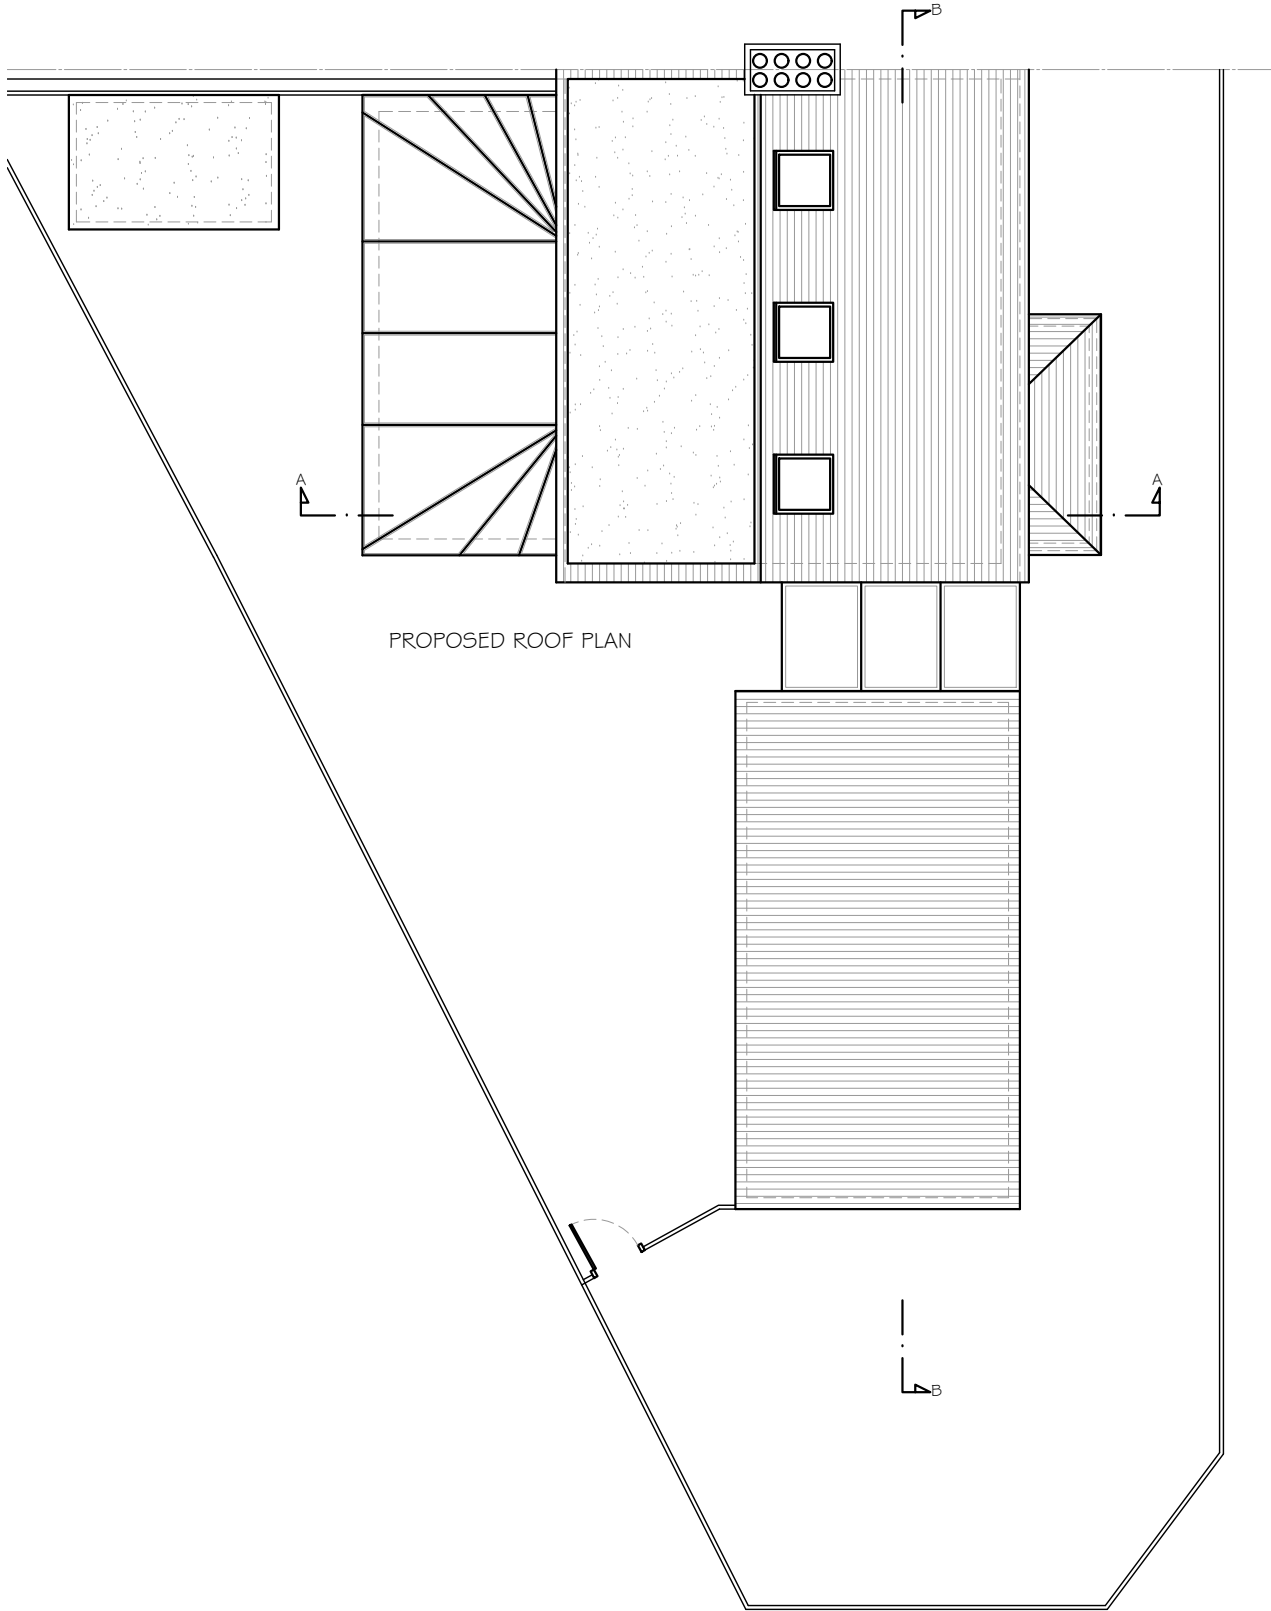

PROPOSED ROOF PLAN

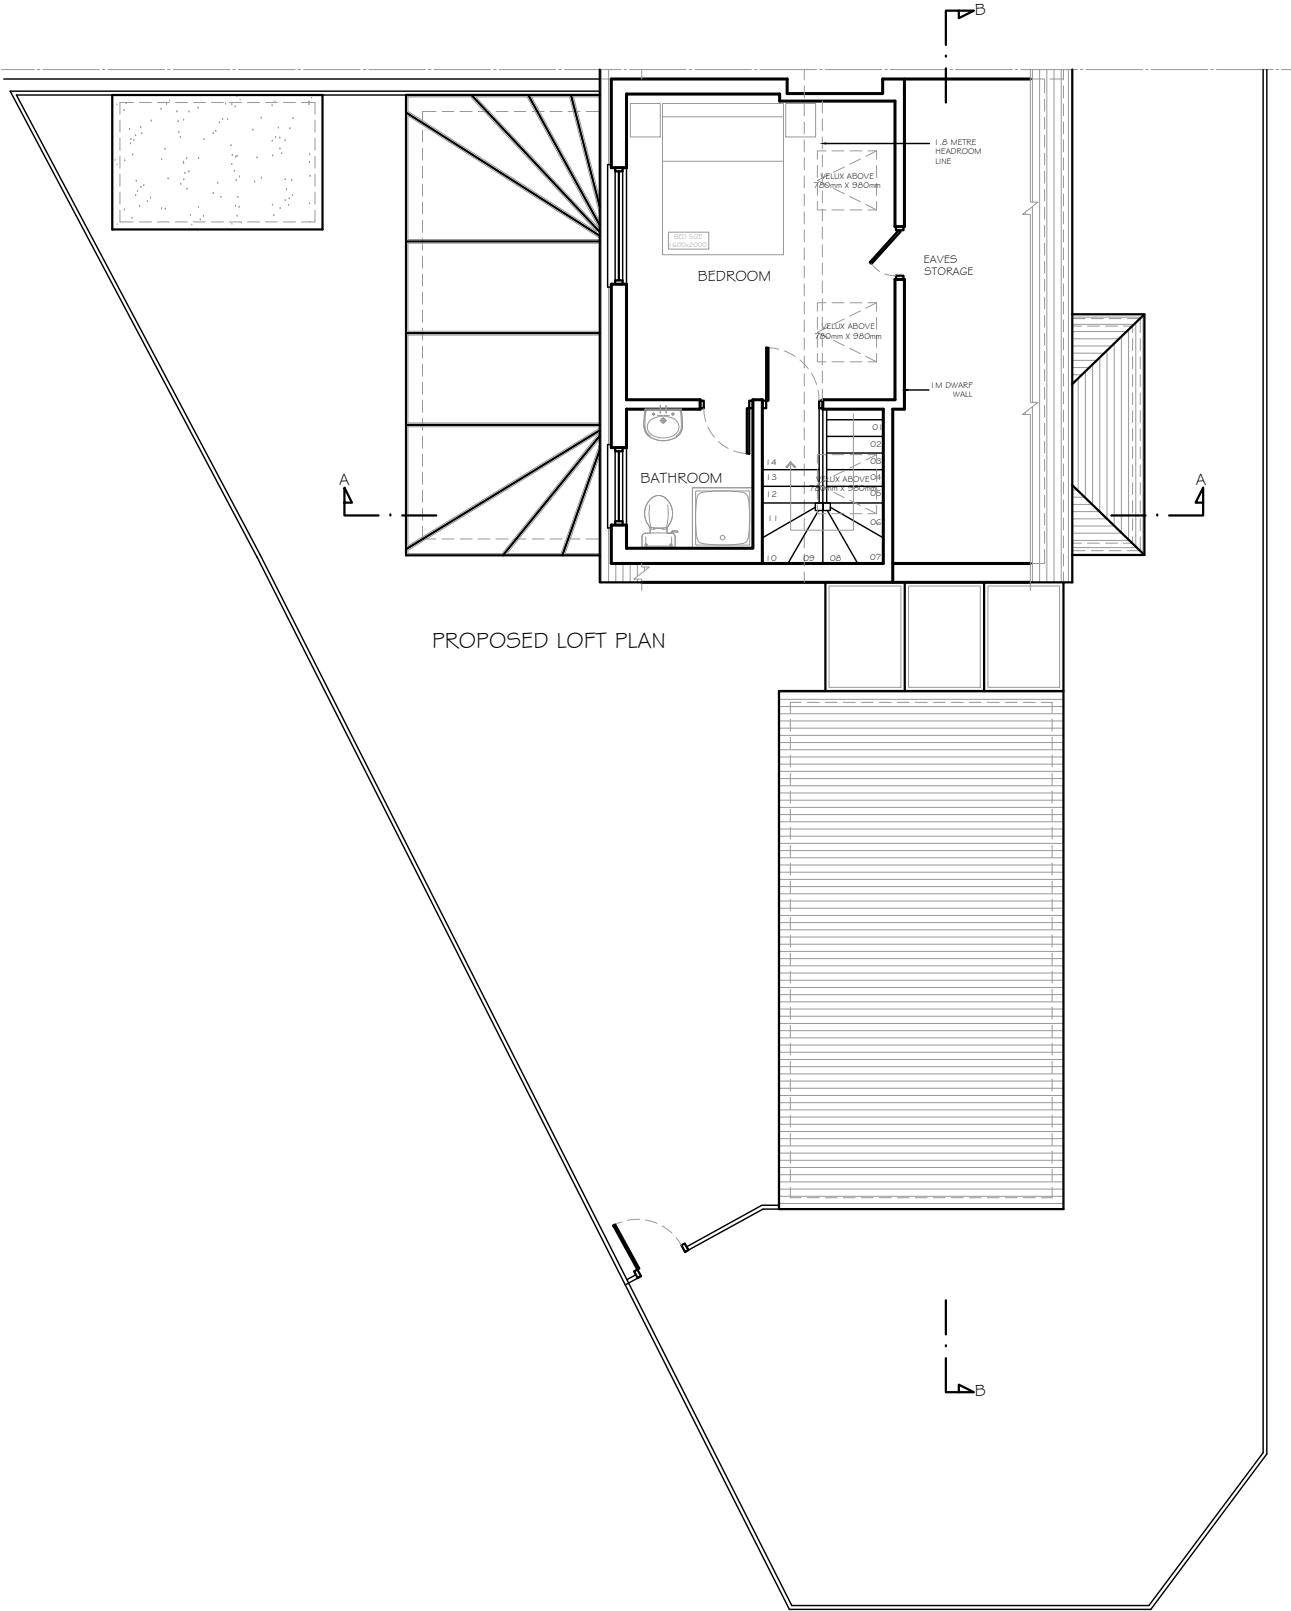

PROPOSED LOFT PLAN

- ALL WORKS TO BE CARRIED OUT IN ACCORDANCE WITH CURRENT BUILDING REGULATIONS.
- ALL DIMENSIONS / LEVELS TO BE CHECKED AND VERIFIED ON SITE BEFORE COMMENCING ANY WORK AND ANY DISCREPANCIES TO BE REPORTED TO THE OFFICE IMMEDIATELY.
- THIS DRAWING TO BE READ IN CONJUNCTION WITH CONTRACT DOCUMENTS, PROJECT WORKING DRAWINGS, SPECIFICATION, ALL CONSULTANTS / SPECIALIST DRAWINGS, DETAILS AND SPECIFICATION.
- ALL MATERIALS TO BE USED IN THE CONSTRUCTION OF THE EXTERNAL SURFACES OF THE NEW WORKS SHALL MATCH THOSE IN THE EXISTING BUILDING.
- DO NOT SCALE FROM THIS DRAWING, ONLY FIGURED DIMENSIONS TO BE TAKEN.

PLANNING APPLICATION



02038467958
info@gooddesignbuild.co.uk
www.gooddesignbuild.co.uk
301A Sandycroft Road London TW9 3LU

Mr Femi Aranmolet


16 Chestnut Avenue
West Drayton
UB7 8BT


Residential
Extension

Proposed
Floor Plans

P102


Notes:
1. This drawing is copyright © 2012. Modifications to this drawing may only be carried out by GDB.
2. The drawing is not to be copied.
3. The proposal is based on survey carried out by GDB.
4. The proposal is subject to all statutory approvals.
5. The proposal has been produced for planning control and must not be reproduced in part or in whole in any form without the prior permission of GDB.
6. The proposal must not be used for any other purpose other than that stated above.

 

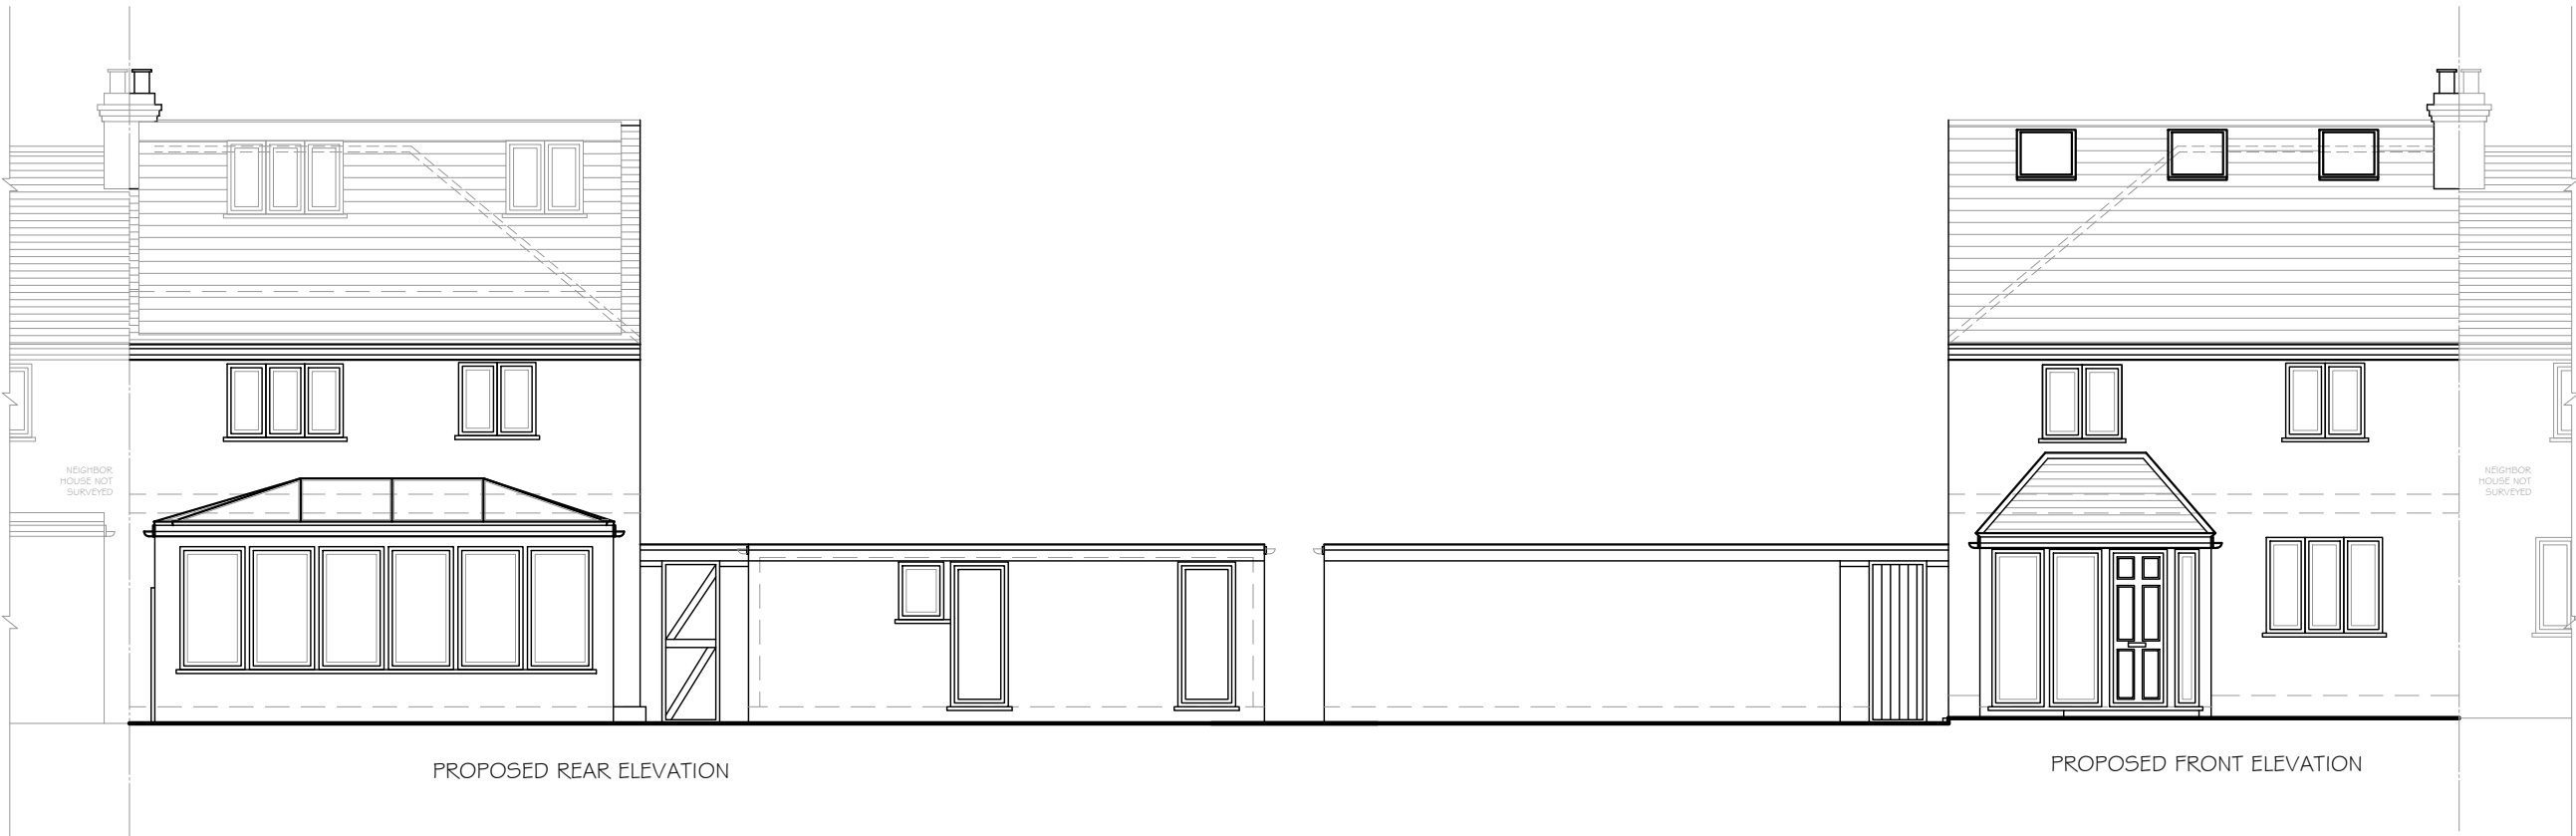

PROPOSED REAR ELEVATION

PROPOSED FRONT ELEVATION

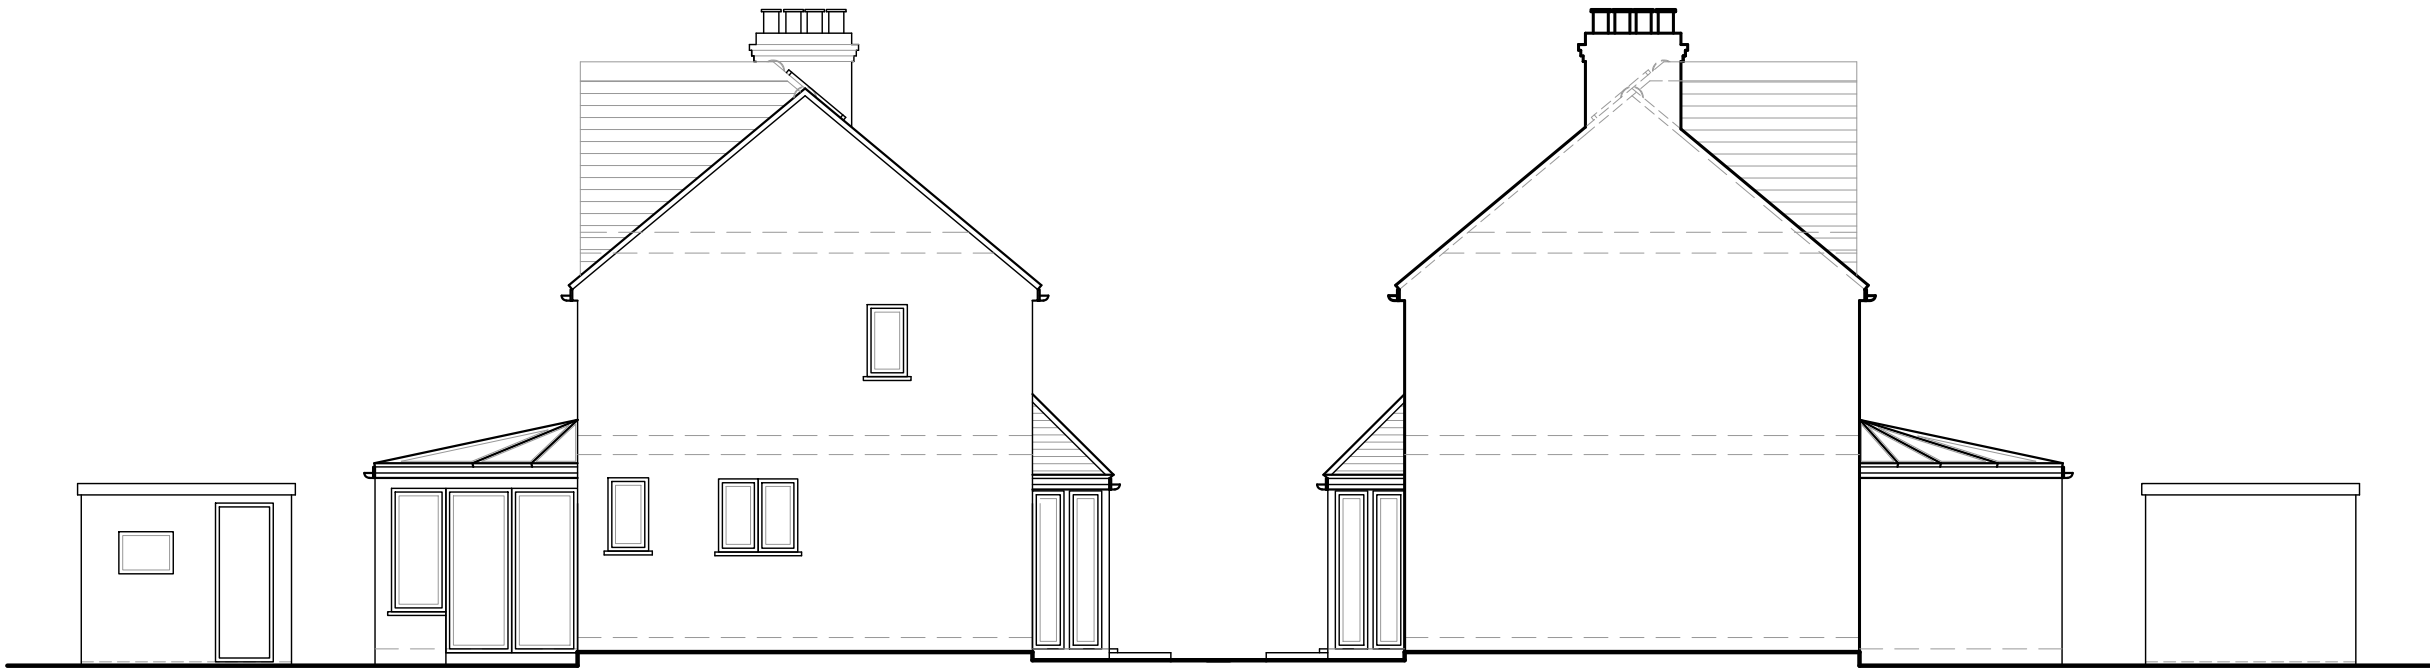

PROPOSED SIDE ELEVATION A

PROPOSED SIDE ELEVATION B

- ALL WORKS TO BE CARRIED OUT IN ACCORDANCE WITH CURRENT BUILDING REGULATIONS.
- ALL DIMENSIONS / LEVELS TO BE CHECKED AND VERIFIED ON SITE BEFORE COMMENCING ANY WORK AND ANY DISCREPANCIES TO BE REPORTED TO THE OFFICE IMMEDIATELY.
- THIS DRAWING TO BE READ IN CONJUNCTION WITH CONTRACT DOCUMENTS, PROJECT WORKING DRAWINGS, SPECIFICATION, ALL CONSULTANTS / SPECIALIST DRAWINGS, DETAILS AND SPECIFICATION.
- ALL MATERIALS TO BE USED IN THE CONSTRUCTION OF THE EXTERNAL SURFACES OF THE NEW WORKS SHALL MATCH THOSE IN THE EXISTING BUILDING.
- DO NOT SCALE FROM THIS DRAWING, ONLY FIGURED DIMENSIONS TO BE TAKEN.

PLANNING
APPLICATION



02038467958
info@gooddesignbuild.co.uk
www.gooddesignbuild.co.uk

301 A Sandycroft Road London TW9 3LU

Mr Femi Aranmolet



16 Chestnut Avenue
West Drayton
UB7 8BT


Residential
Extension

Proposed
Elevations


P103
1:100
October/18

Notes:
1. This drawing is copyright © 2018. Modifications to this drawing may only be carried out by GDB.
2. The drawing is not to be scaled.
3. The proposal is based on survey carried out by GDB.
4. The proposal is subject to all statutory approvals.
5. The proposal has been produced for planning control and must not be reproduced in part or in whole in any form without the prior permission of GDB.
6. The proposal must not be used for any other purpose other than stated above.

  

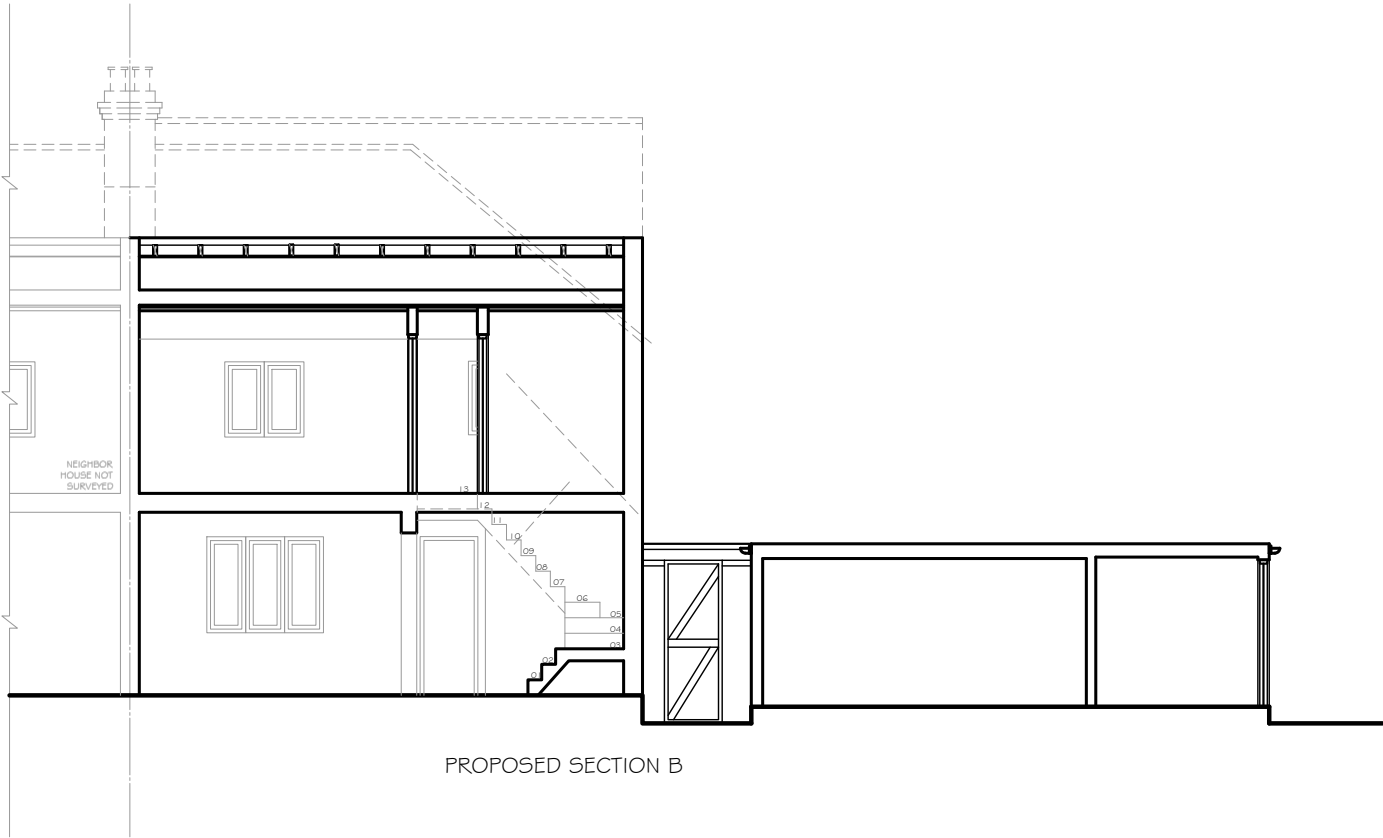

PROPOSED SECTION B

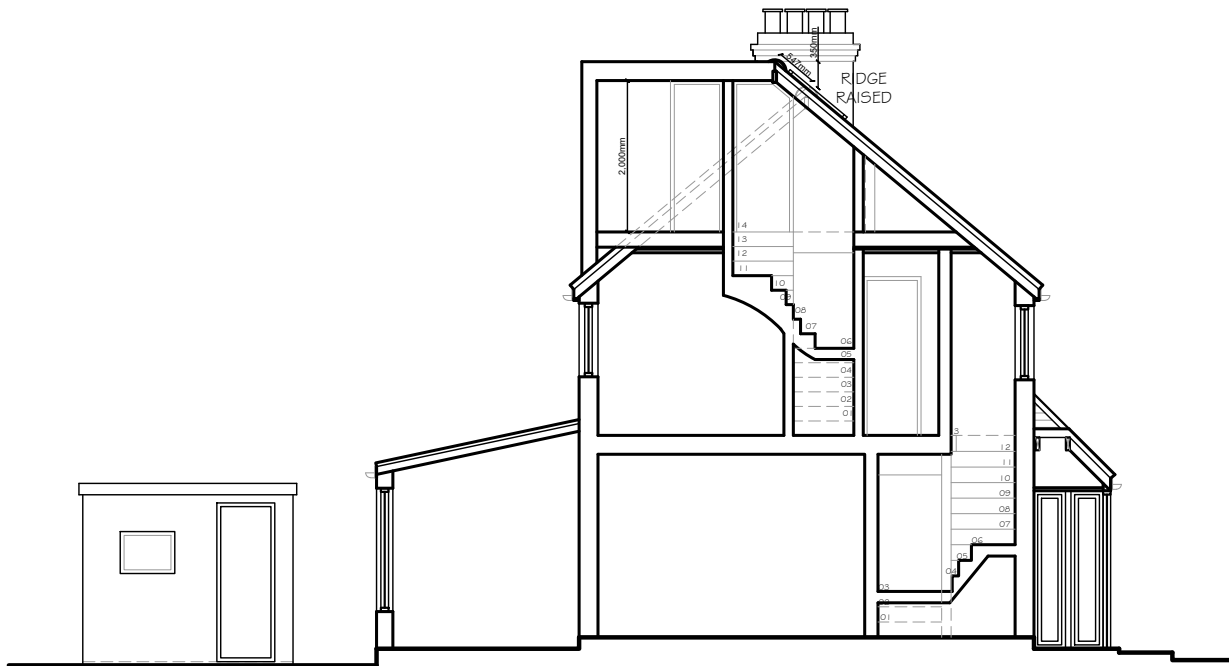

PROPOSED SECTION A

- ALL WORKS TO BE CARRIED OUT IN ACCORDANCE WITH CURRENT BUILDING REGULATIONS.
- ALL DIMENSIONS / LEVELS TO BE CHECKED AND VERIFIED ON SITE BEFORE COMMENCING ANY WORK AND ANY DISCREPANCIES TO BE REPORTED TO THE OFFICE IMMEDIATELY.
- THIS DRAWING TO BE READ IN CONJUNCTION WITH CONTRACT DOCUMENTS, PROJECT WORKING DRAWINGS, SPECIFICATION, ALL CONSULTANTS / SPECIALIST DRAWINGS, DETAILS AND SPECIFICATION.
- ALL MATERIALS TO BE USED IN THE CONSTRUCTION OF THE EXTERNAL SURFACES OF THE NEW WORKS SHALL MATCH THOSE IN THE EXISTING BUILDING.
- DO NOT SCALE FROM THIS DRAWING, ONLY FIGURED DIMENSIONS TO BE TAKEN.

PLANNING
APPLICATION



02038467958
info@gooddesign-build.co.uk
www.gooddesign-build.co.uk

30 | A Sandycroft Road London TW9 3LU

Mr Femi Aranmolet

16 Chestnut Avenue
West Drayton
UB7 8BT

Residential
Extension


Proposed
Section

P104
1:100
October | 8

Notes:
1. This drawing is copyright © 2014. Modifications to this drawing may only be carried out by GDB.
2. This drawing is not to be scaled.
3. This proposal is based on survey carried out by GDB.
4. This proposal is subject to all statutory approvals.
5. This proposal has been produced for planning control and must not be reproduced or used in any way without the prior permission of GDB.
6. This proposal must not be used for any other purpose other than stated above.

1:50
@ A3
0 2 CM 4 CM
0 1.0 M 2.0 M

1:100
@ A3
0 1 CM 2 CM 3 CM 4 CM 5 CM
0 1.0 M 2.0 M 3.0 M 4.0 M 5.0 M

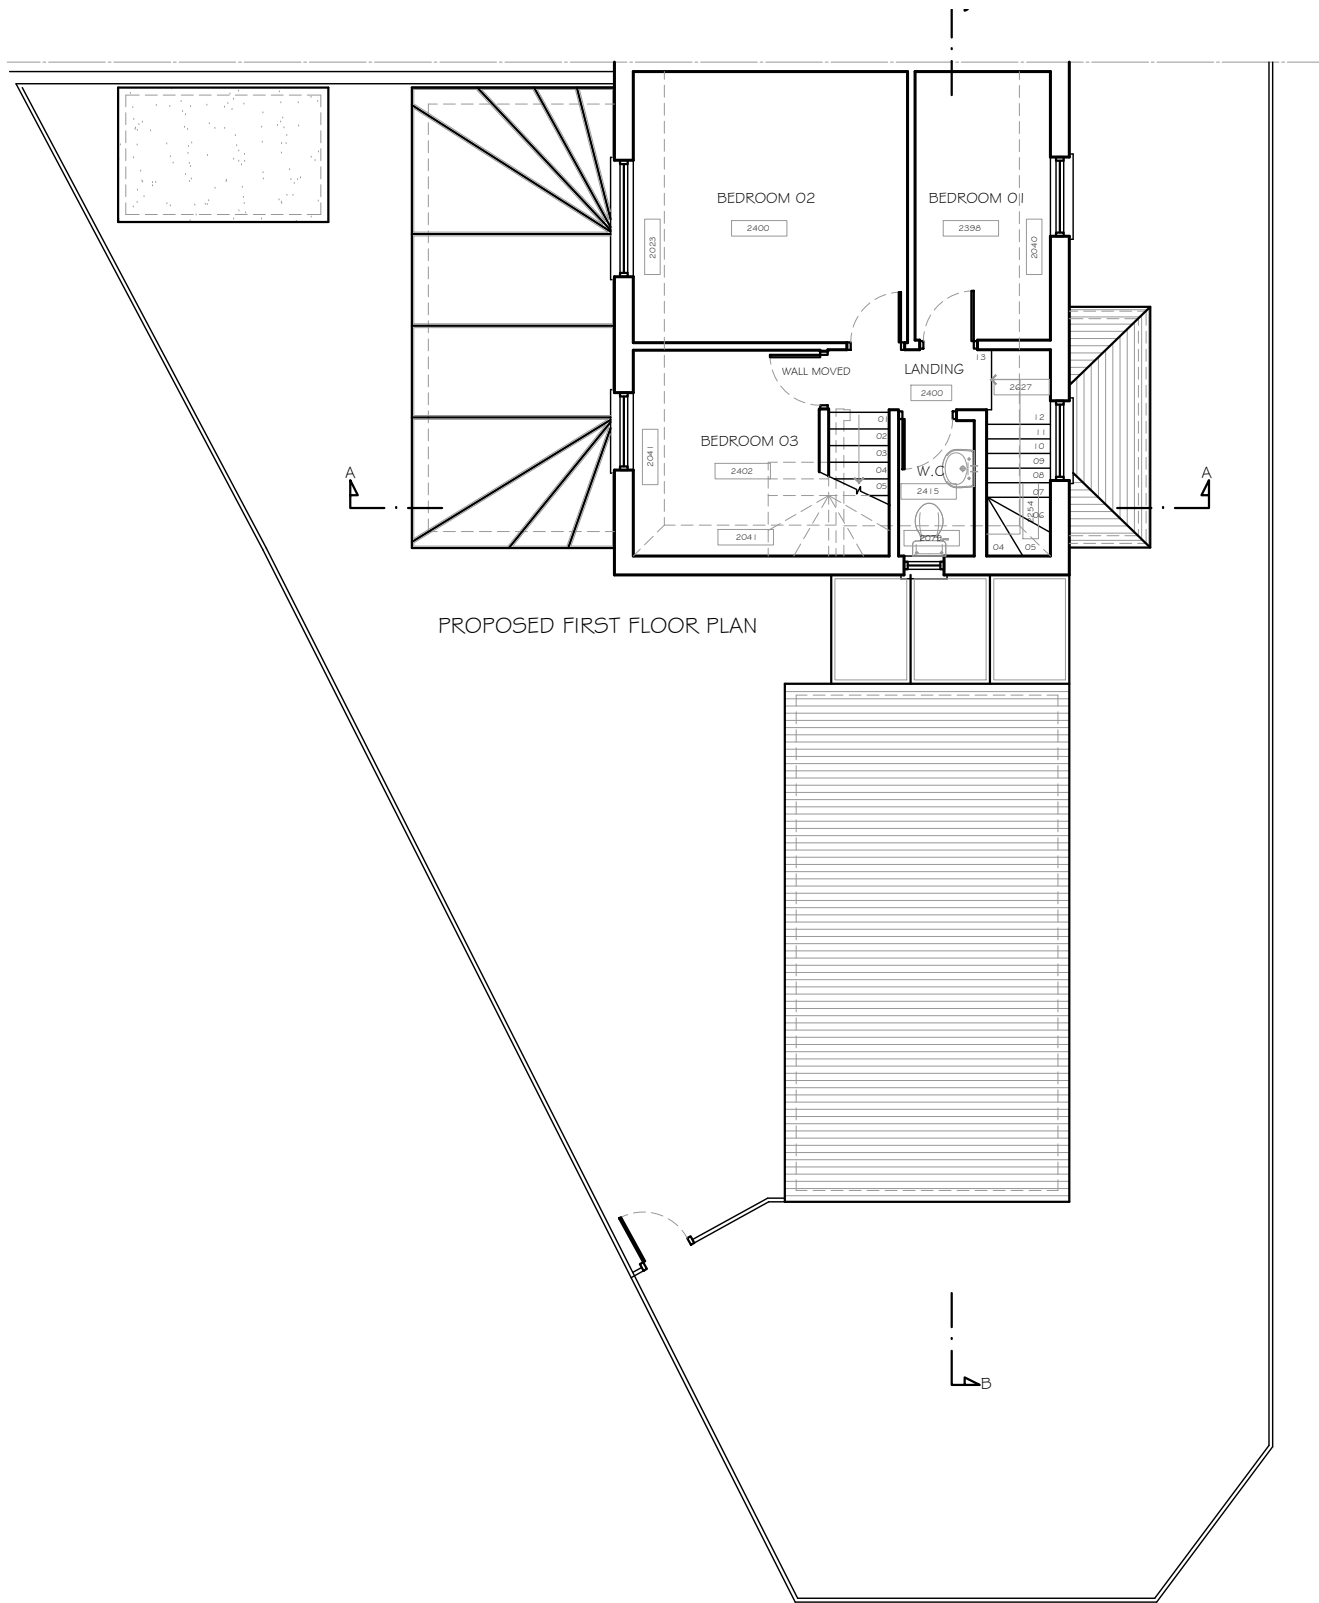

- ALL WORKS TO BE CARRIED OUT IN ACCORDANCE WITH CURRENT BUILDING REGULATIONS.
- ALL DIMENSIONS / LEVELS TO BE CHECKED AND VERIFIED ON SITE BEFORE COMMENCING ANY WORK AND ANY DISCREPANCIES TO BE REPORTED TO THE OFFICE IMMEDIATELY.
- THIS DRAWING TO BE READ IN CONJUNCTION WITH CONTRACT DOCUMENTS, PROJECT WORKING DRAWINGS, SPECIFICATION, ALL CONSULTANTS / SPECIALIST DRAWINGS, DETAILS AND SPECIFICATION.
- ALL MATERIALS TO BE USED IN THE CONSTRUCTION OF THE EXTERNAL SURFACES OF THE NEW WORKS SHALL MATCH THOSE IN THE EXISTING BUILDING.
- DO NOT SCALE FROM THIS DRAWING. ONLY FIGURED DIMENSIONS TO BE TAKEN.

PLANNING
APPLICATION



02038467958
info@gooddesign-build.co.uk
www.gooddesign-build.co.uk
301A Sandycroft Road London TW9 3LU

Mr Femi Aranmolet


16 Chestnut Avenue
West Drayton
UB7 8BT


Residential
Extension

Proposed
First Floor Plans

P106
1:100
October/18

Notes:
1. This drawing is copyright © 2018. Modifications to this drawing may only be carried out by GDB.
2. This drawing is not to be scaled.
3. This proposal is based on survey carried out by GDB.
4. This proposal is subject to all statutory approvals.
5. This proposal has been produced for building control use and must not be reproduced or used in whole or in part without the prior permission of GDB.
6. This proposal must not be used for any other purpose other than stated above.

 

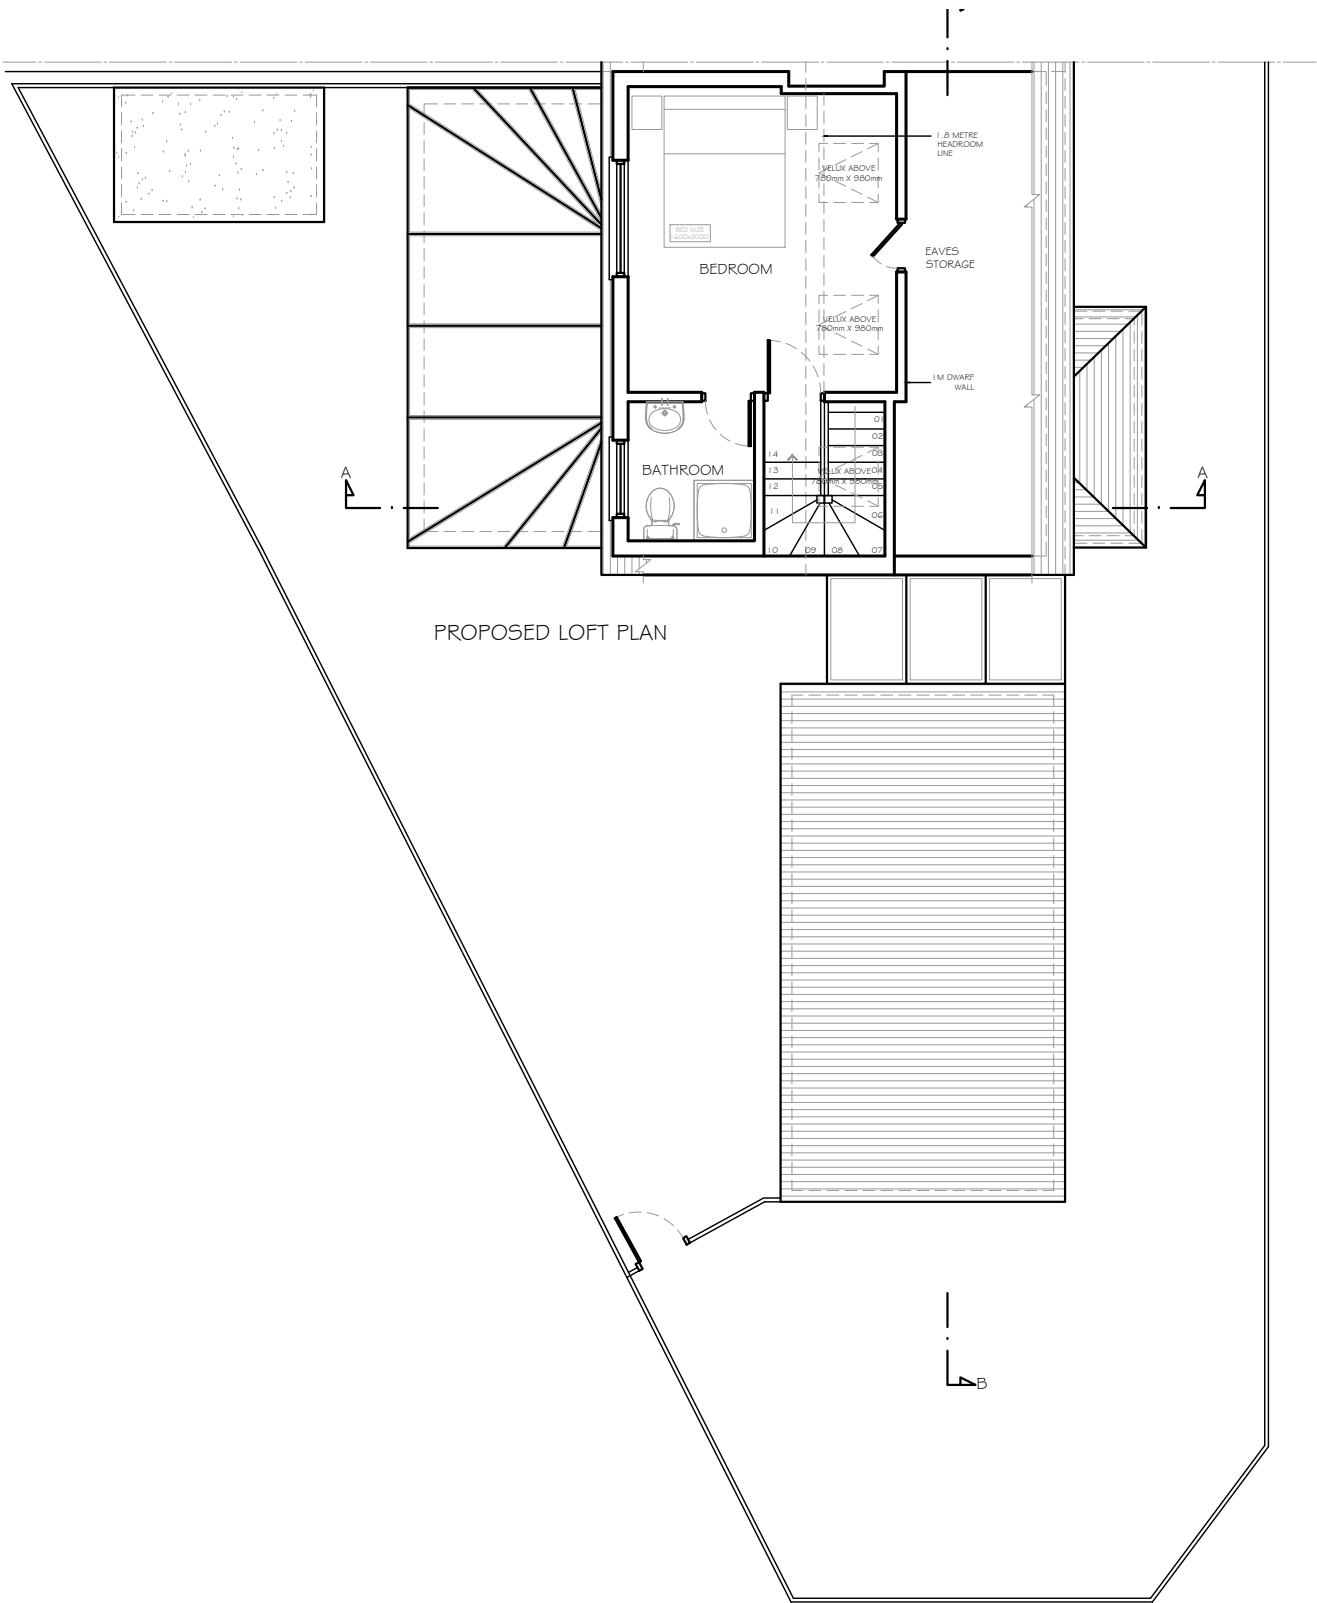

- ALL WORKS TO BE CARRIED OUT IN ACCORDANCE WITH CURRENT BUILDING REGULATIONS.
- ALL DIMENSIONS / LEVELS TO BE CHECKED AND VERIFIED ON SITE BEFORE COMMENCING ANY WORK AND ANY DISCREPANCIES TO BE REPORTED TO THE OFFICE IMMEDIATELY.
- THIS DRAWING TO BE READ IN CONJUNCTION WITH CONTRACT DOCUMENTS, PROJECT WORKING DRAWINGS, SPECIFICATION, ALL CONSULTANTS / SPECIALIST DRAWINGS, DETAILS AND SPECIFICATION.
- ALL MATERIALS TO BE USED IN THE CONSTRUCTION OF THE EXTERNAL SURFACES OF THE NEW WORKS SHALL MATCH THOSE IN THE EXISTING BUILDING.
- DO NOT SCALE FROM THIS DRAWING. ONLY FIGURED DIMENSIONS TO BE TAKEN.

PLANNING
APPLICATION



02038467958
info@gooddesign-build.co.uk
www.gooddesign-build.co.uk
30 / A Sandycroft Road London TW9 3LU

Client
Mr Femi Aranmolet

Address
16 Chestnut Avenue
West Drayton
UB7 8BT

Project
Residential
Extension

Drawing
Proposed
Loft Floor Plans

Drawn By
Date
1:100
October / 18

Notes:
1. This drawing is copyright © 2018. Modifications to this drawing may only be carried out by GDB.
2. This drawing is not to be scaled.
3. This proposal is based on survey carried out by GDB.
4. This proposal is subject to all statutory approvals.
5. This proposal has been produced for planning control only and must not be reproduced or used in any way without the prior permission of GDB.
6. This proposal must not be used for any other purpose other than stated above.

