


NOTES
THIS DRAWING IS FOR PLANNING USE ONLY,
STRUCTURE AND BUILDING CONTROL
APPROVAL IS REQUIRED BEFORE
COMMENCEMENT OF ANY BUILDING
WORKS.DO NOT REPRODUCE THIS
DRAWING WITHOUT PERMISSION, THIS
DRAWING IS SUBJECT TO COPYRIGHT .


Issue	Notes	Drawn	Date
Express Plans Suite 12, 29 Belmont Road, Uxbrdge, UB8 1QS Tel: 07375 455206 Email: info@expressplans.co.uk Client Mr.&Mrs Walker 110 Windsor Avenue Hillingdon UB10 9BA Drawing Title EXISTING GROUND FLOOR PLAN Scale 1:50 Date 07/01/22 Checked AZ Drawn By AZ Drawing Number D01 Revision			

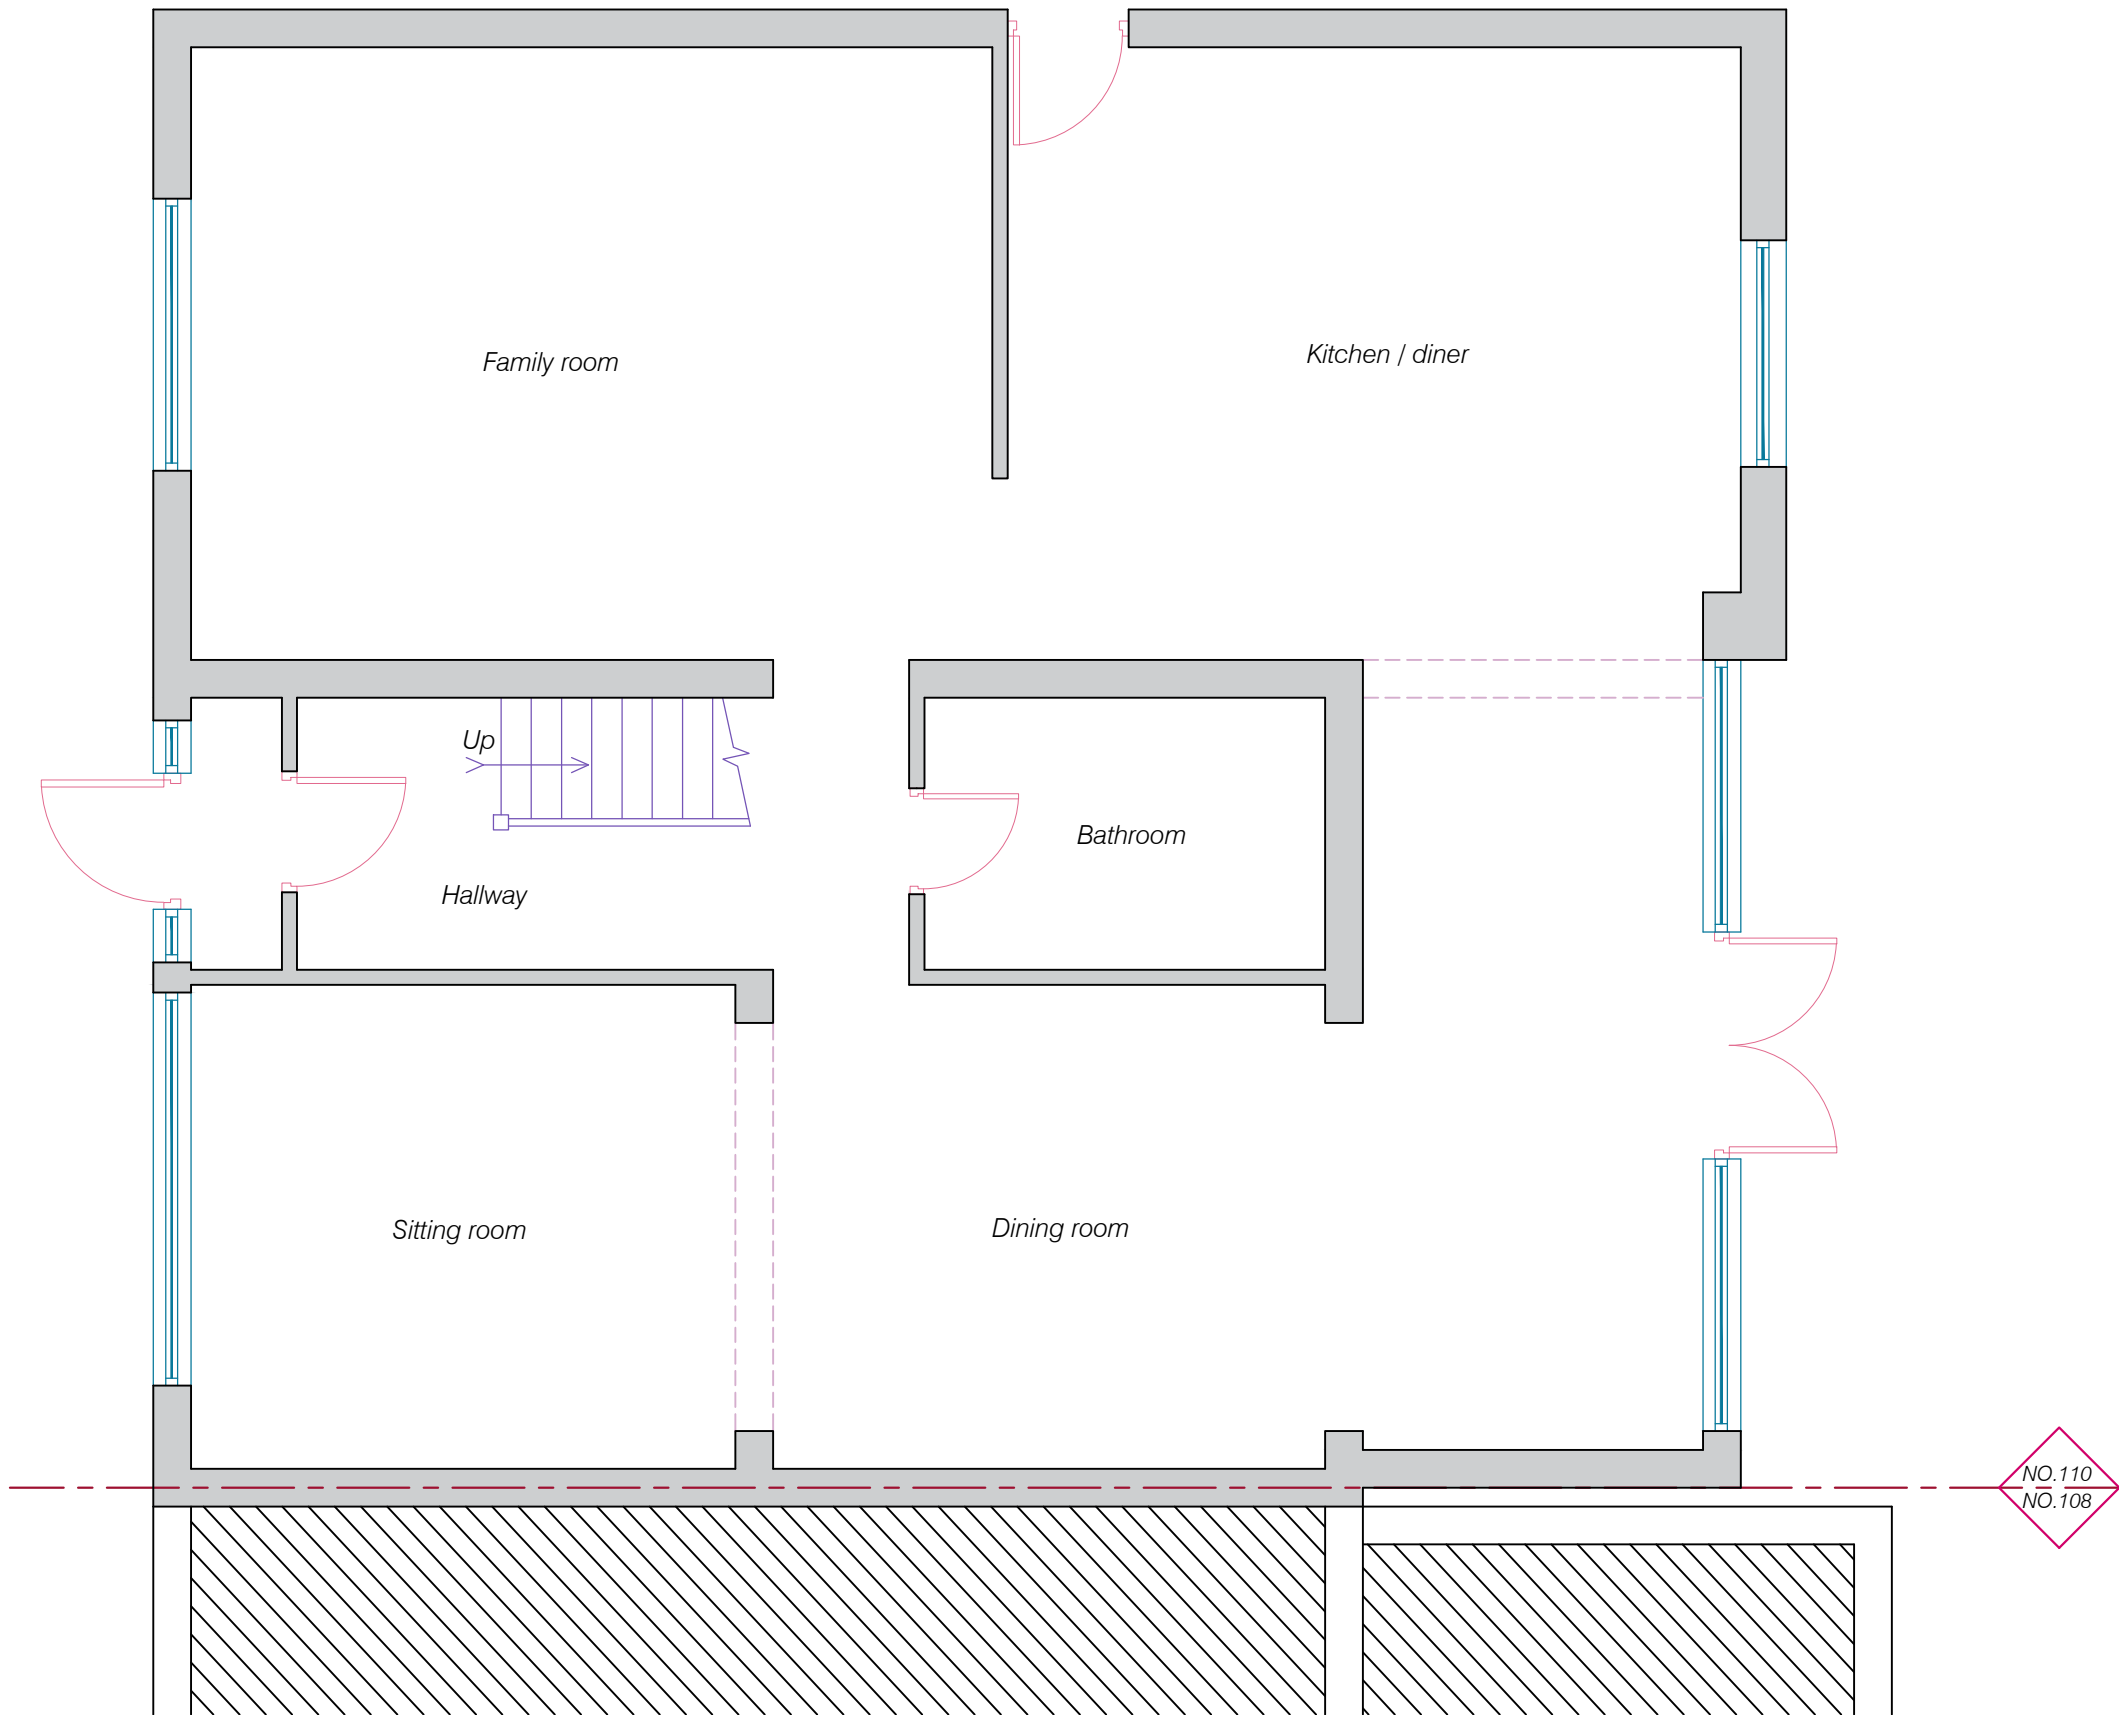


EXISTING GROUND FLOOR PLAN



NOTES
THIS DRAWING IS FOR PLANNING USE ONLY,
STRUCTURE AND BUILDING CONTROL
APPROVAL IS REQUIRED BEFORE
COMMENCEMENT OF ANY BUILDING
WORKS.DO NOT REPRODUCE THIS
DRAWING WITHOUT PERMISSION, THIS
DRAWING IS SUBJECT TO COPYRIGHT .

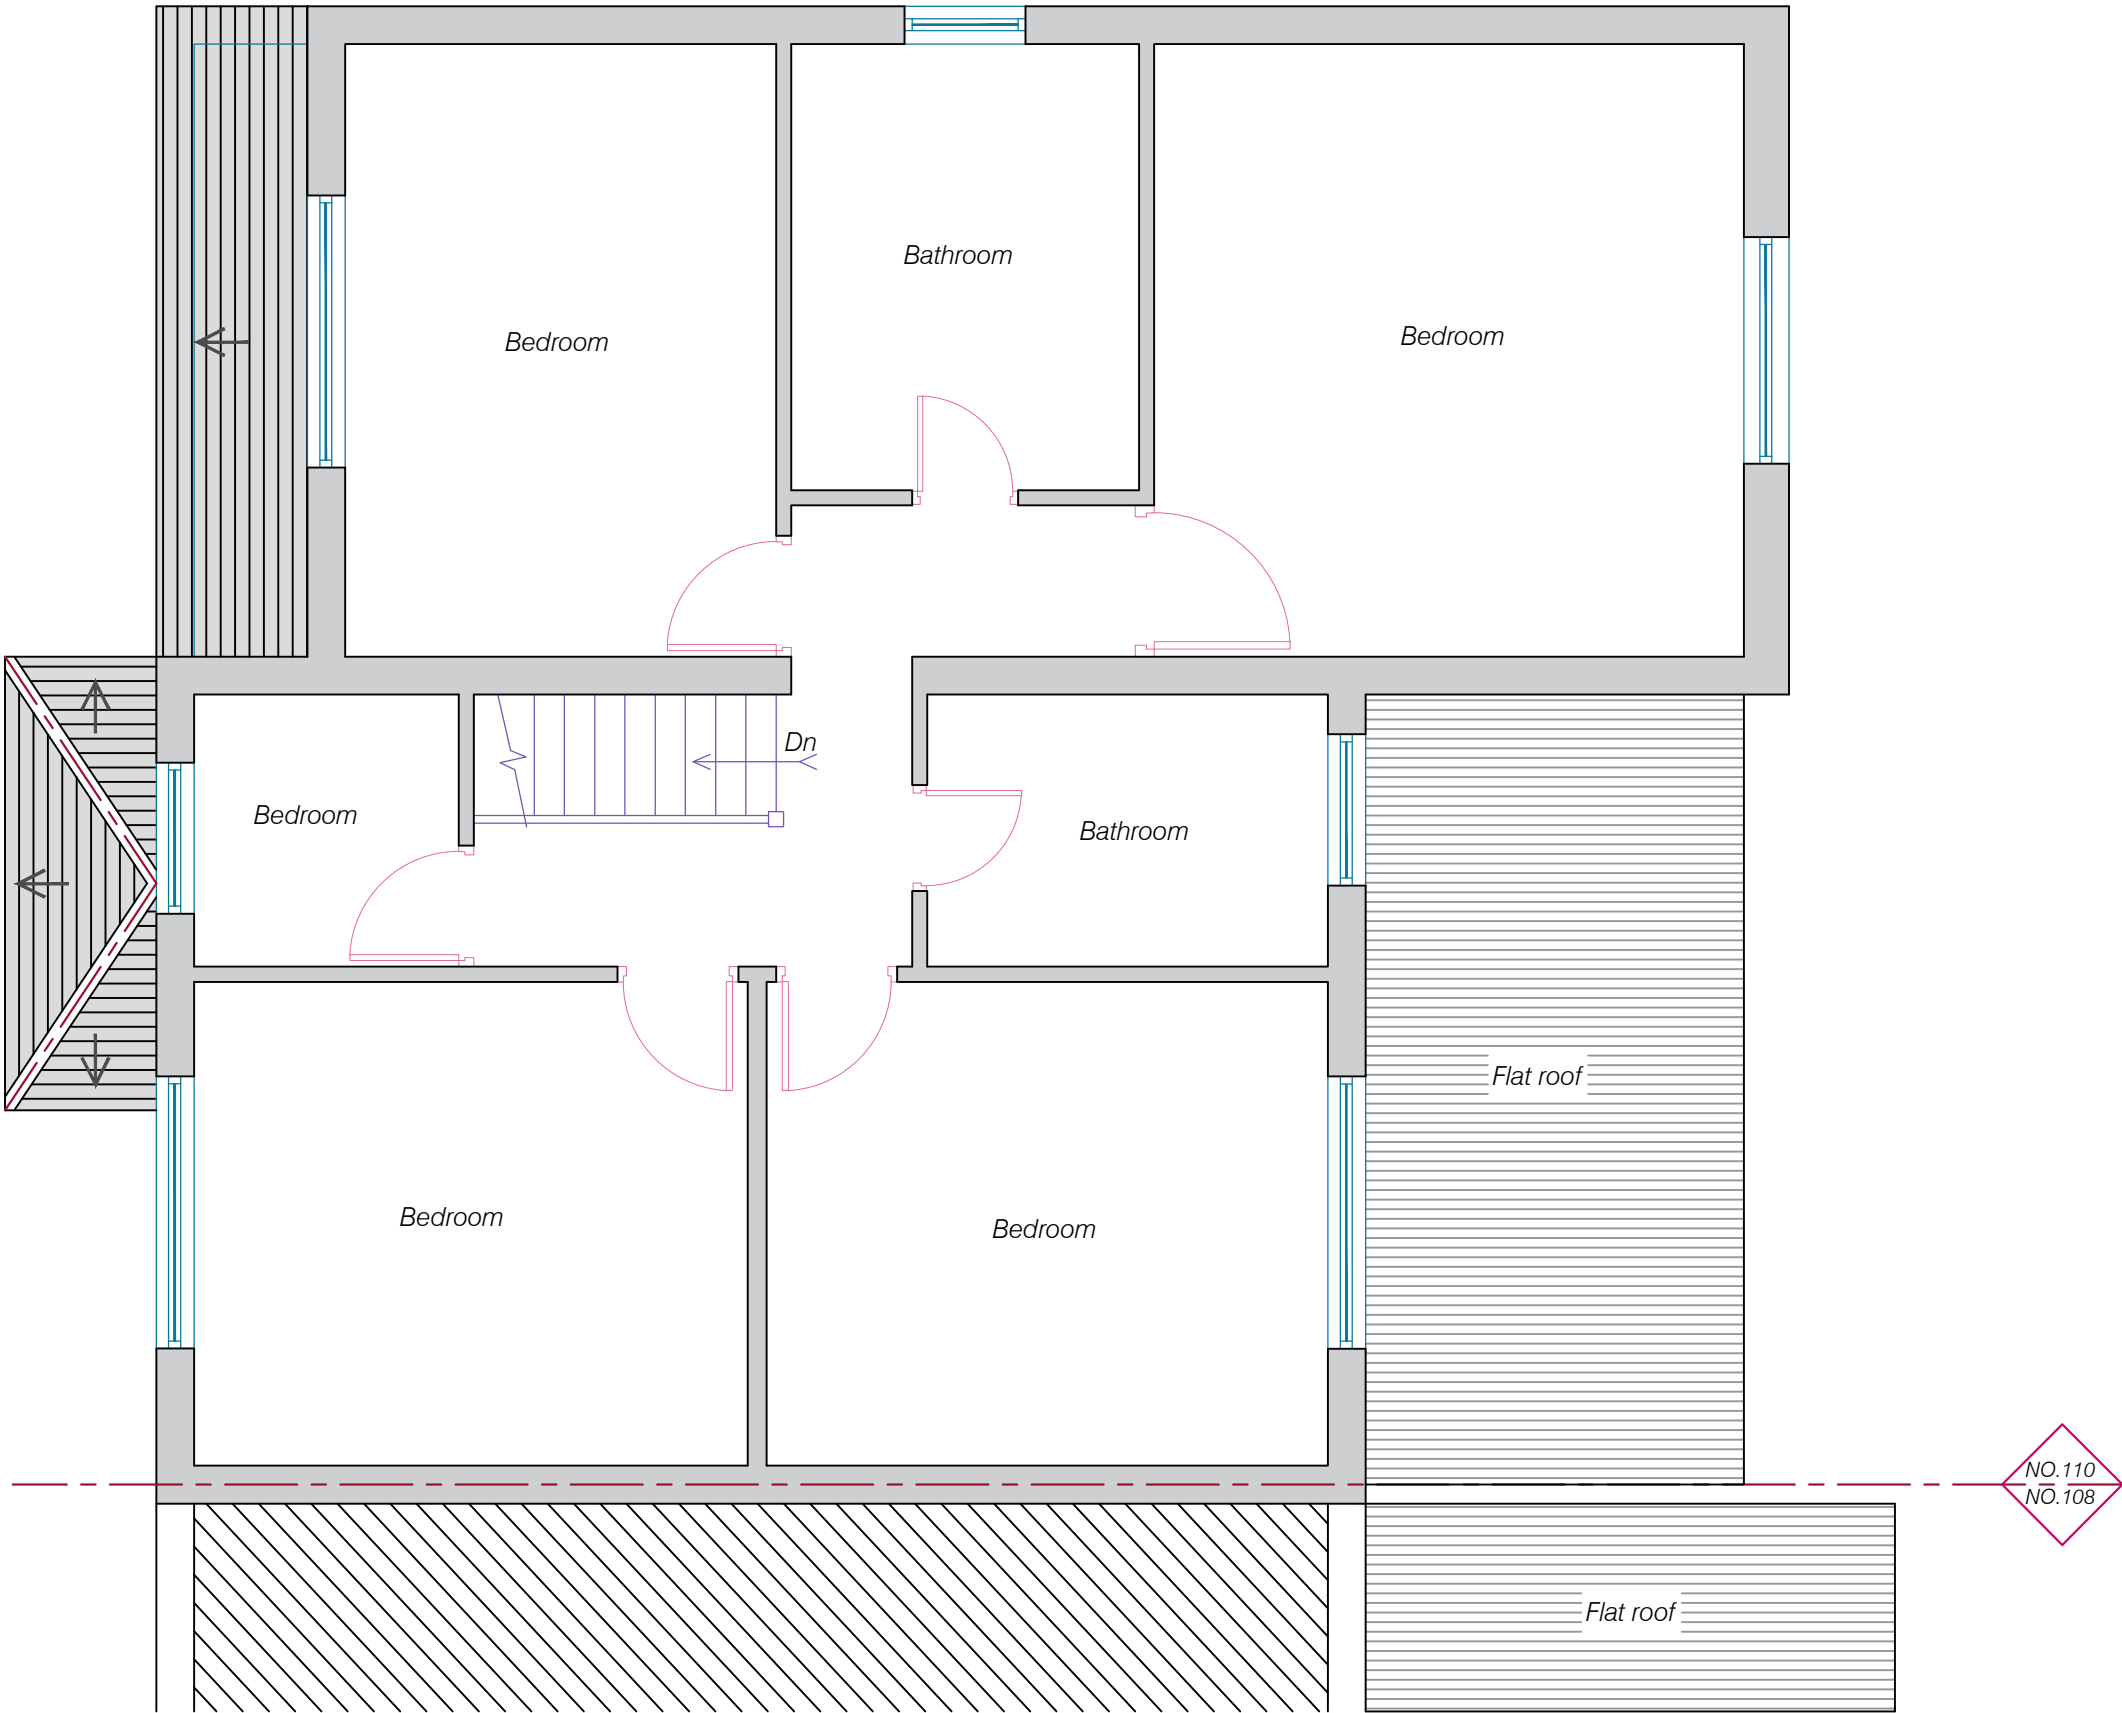


EXISTING FIRST FLOOR PLAN

 


Issue	Notes	Drawn	Date
Express Plans Suite 12, 29 Belmont Road, Uxbrdge, UB8 1QS Tel: 07375 455206 Email: info@expressplans.co.uk Client Mr.&Mrs Walker 110 Windsor Avenue Hillingdon UB10 9BA Drawing Title EXISTING FIRST FLOOR PLAN Scale 1:50 Date 07/01/22 Checked AZ Drawn By AZ Drawing Number D02 Revision			

NOTES
THIS DRAWING IS FOR PLANNING USE ONLY,
STRUCTURE AND BUILDING CONTROL
APPROVAL IS REQUIRED BEFORE
COMMENCEMENT OF ANY BUILDING
WORKS.DO NOT REPRODUCE THIS
DRAWING WITHOUT PERMISSION, THIS
DRAWING IS SUBJECT TO COPYRIGHT .

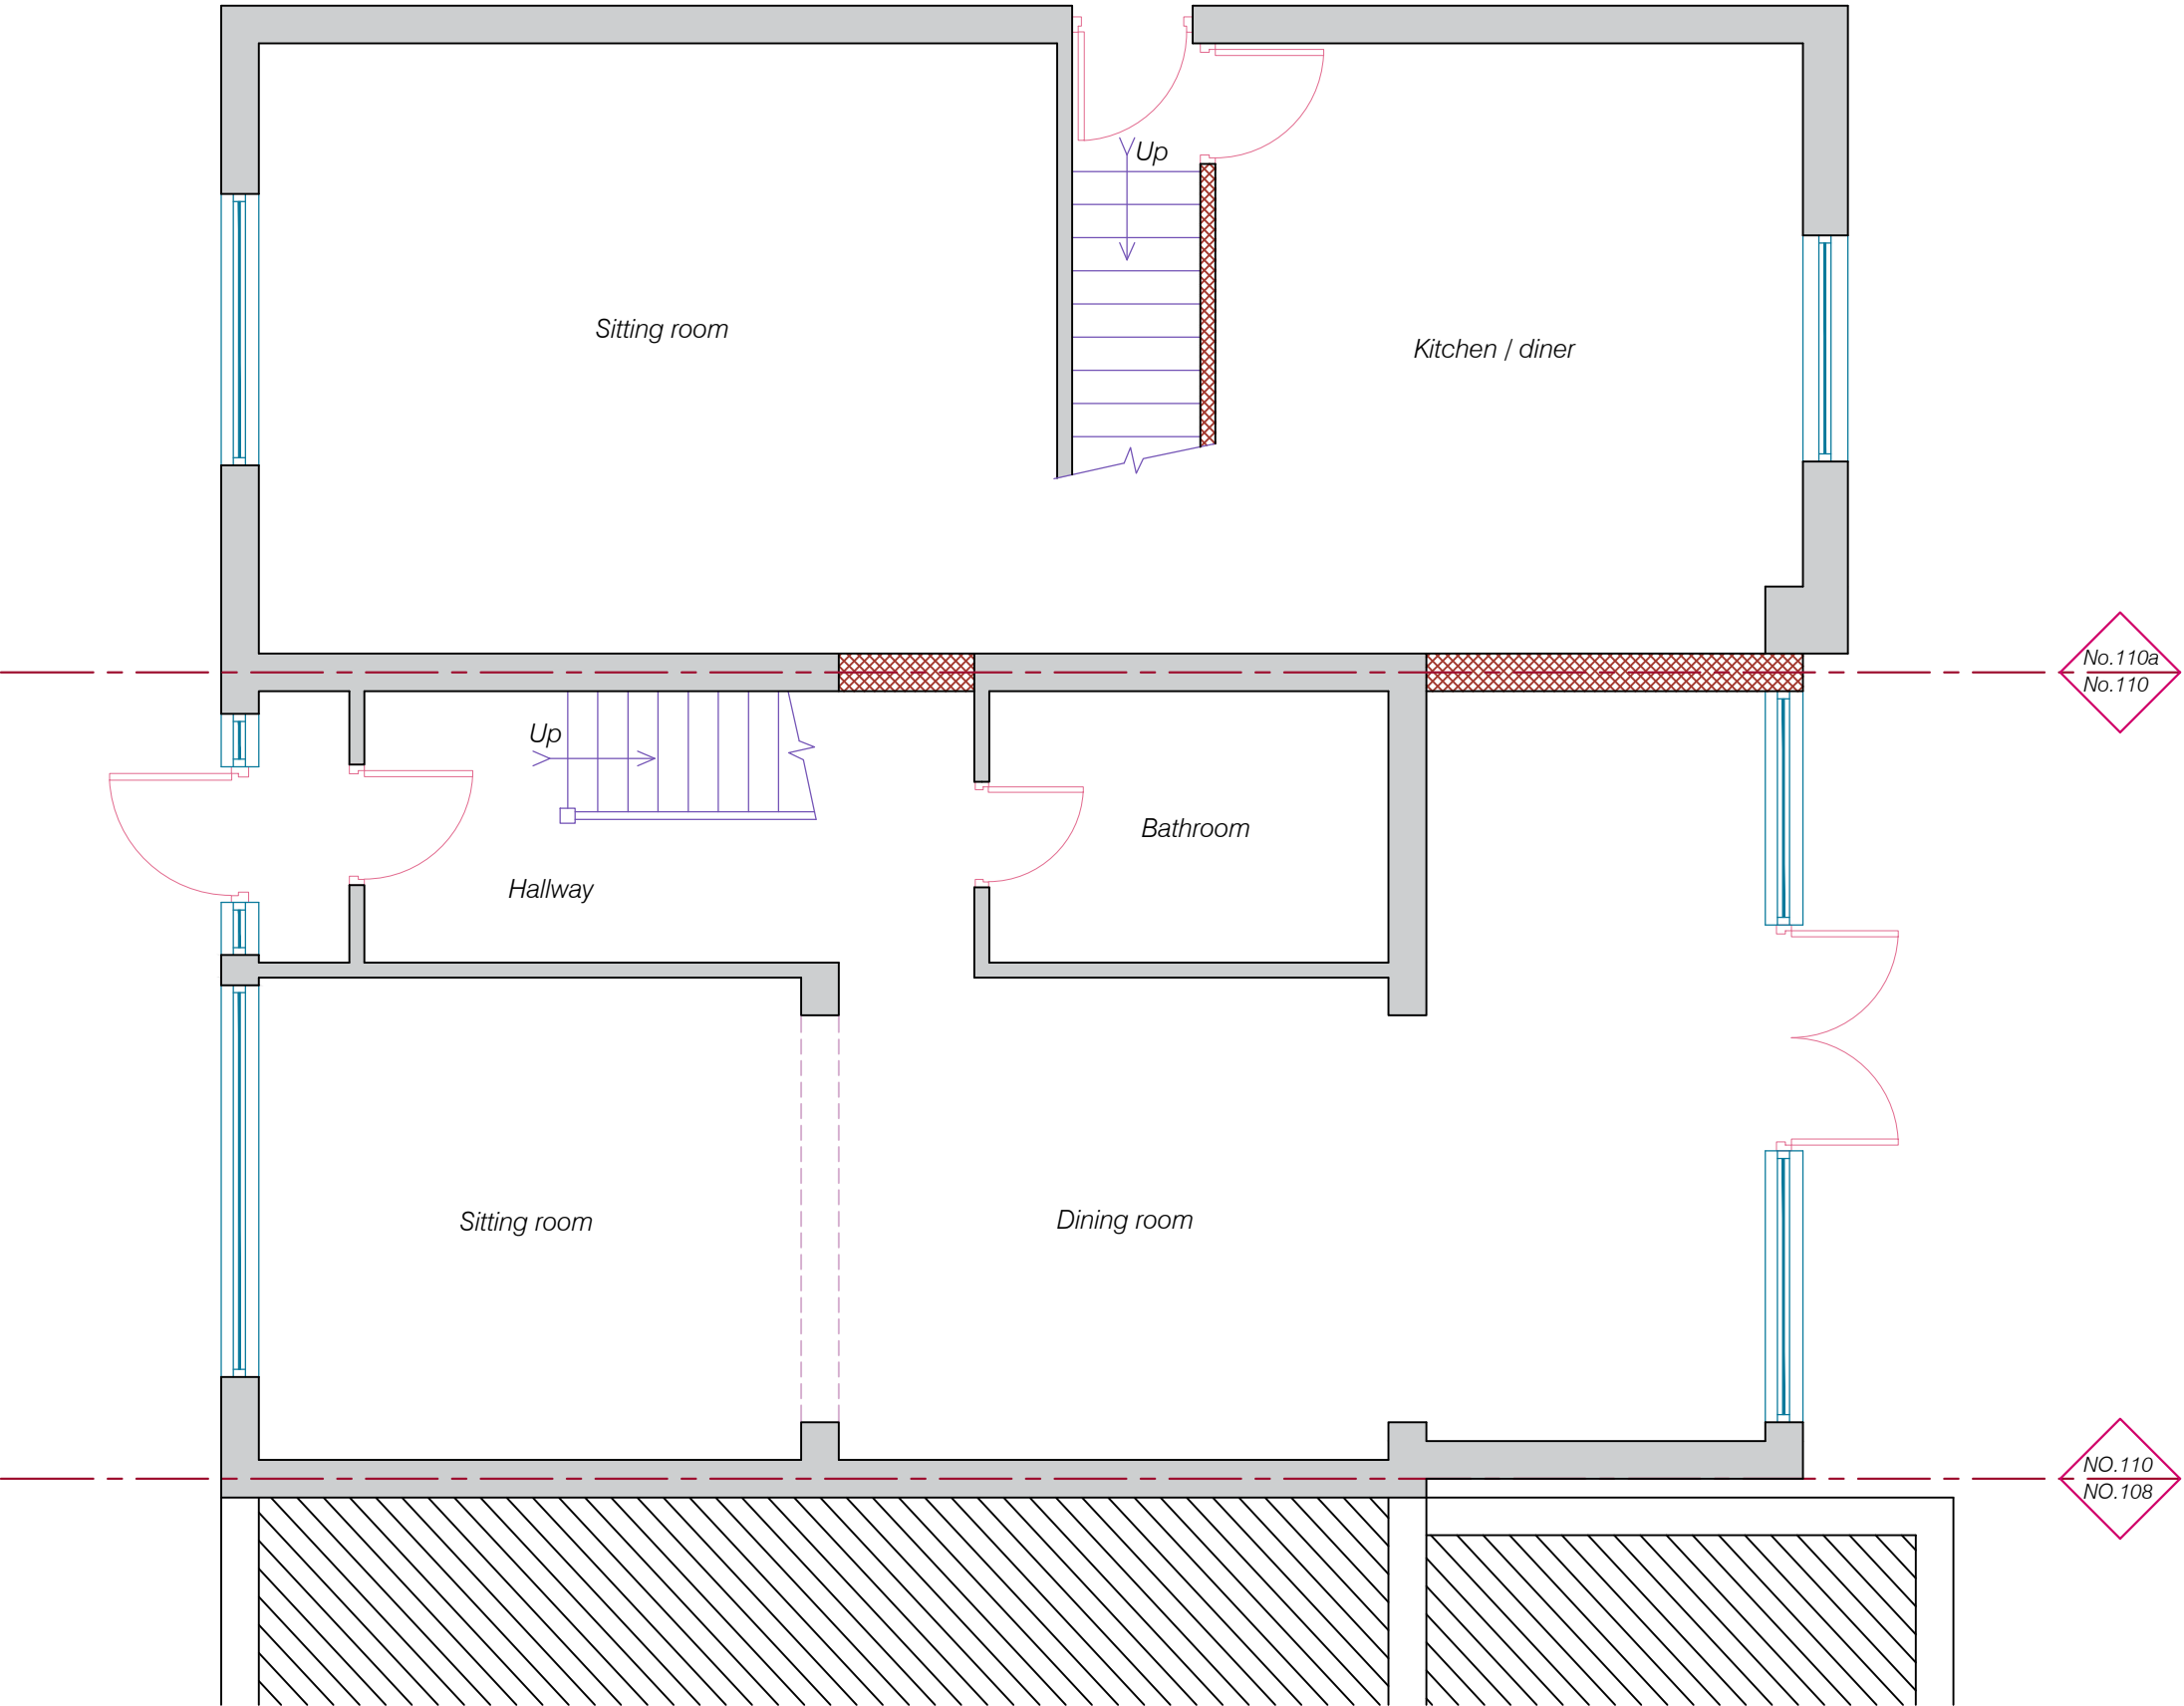

PROPOSED GROUND FLOOR PLAN

 


Issue	Notes	Drawn	Date								
Express Plans Suite 12, 29 Belmont Road, Uxbrdge, UB8 1QS Tel: 07375 455206 Email: info@expressplans.co.uk Client Mr.&Mrs Walker 110 Windsor Avenue Hillingdon UB10 9BA Drawing Title PROPOSED GROUND FLOOR PLAN <table><tr><td>Scale 1:50</td><td>Date 07/01/22</td><td>Checked AZ</td><td>Drawn By AZ</td></tr><tr><td colspan="3">Drawing Number D03</td><td>Revision</td></tr></table>				Scale 1:50	Date 07/01/22	Checked AZ	Drawn By AZ	Drawing Number D03			Revision
Scale 1:50	Date 07/01/22	Checked AZ	Drawn By AZ								
Drawing Number D03			Revision								
Scale	Date	Checked	Drawn By								
1:50	07/01/22	AZ	AZ								
Drawing Number			Revision								
D03											

NOTES
THIS DRAWING IS FOR PLANNING USE ONLY,
STRUCTURE AND BUILDING CONTROL
APPROVAL IS REQUIRED BEFORE
COMMENCEMENT OF ANY BUILDING
WORKS.DO NOT REPRODUCE THIS
DRAWING WITHOUT PERMISSION, THIS
DRAWING IS SUBJECT TO COPYRIGHT .




PROPOSED FIRST FLOOR PLAN

 

Issue	Notes	Drawn	Date
Express Plans Suite 12, 29 Belmont Road, Uxbrdge, UB8 1QS Tel: 07375 455206 Email: info@expressplans.co.uk Client Mr.&Mrs Walker 110 Windsor Avenue Hillingdon UB10 9BA Drawing Title PROPOSED FIRST FLOOR PLAN			
Scale 1:50	Date 07/01/22	Checked AZ	Drawn By AZ
Drawing Number D04			Revision

NOTES
THIS DRAWING IS FOR PLANNING USE ONLY,
STRUCTURE AND BUILDING CONTROL
APPROVAL IS REQUIRED BEFORE
COMMENCEMENT OF ANY BUILDING
WORKS.DO NOT REPRODUCE THIS
DRAWING WITHOUT PERMISSION, THIS
DRAWING IS SUBJECT TO COPYRIGHT .

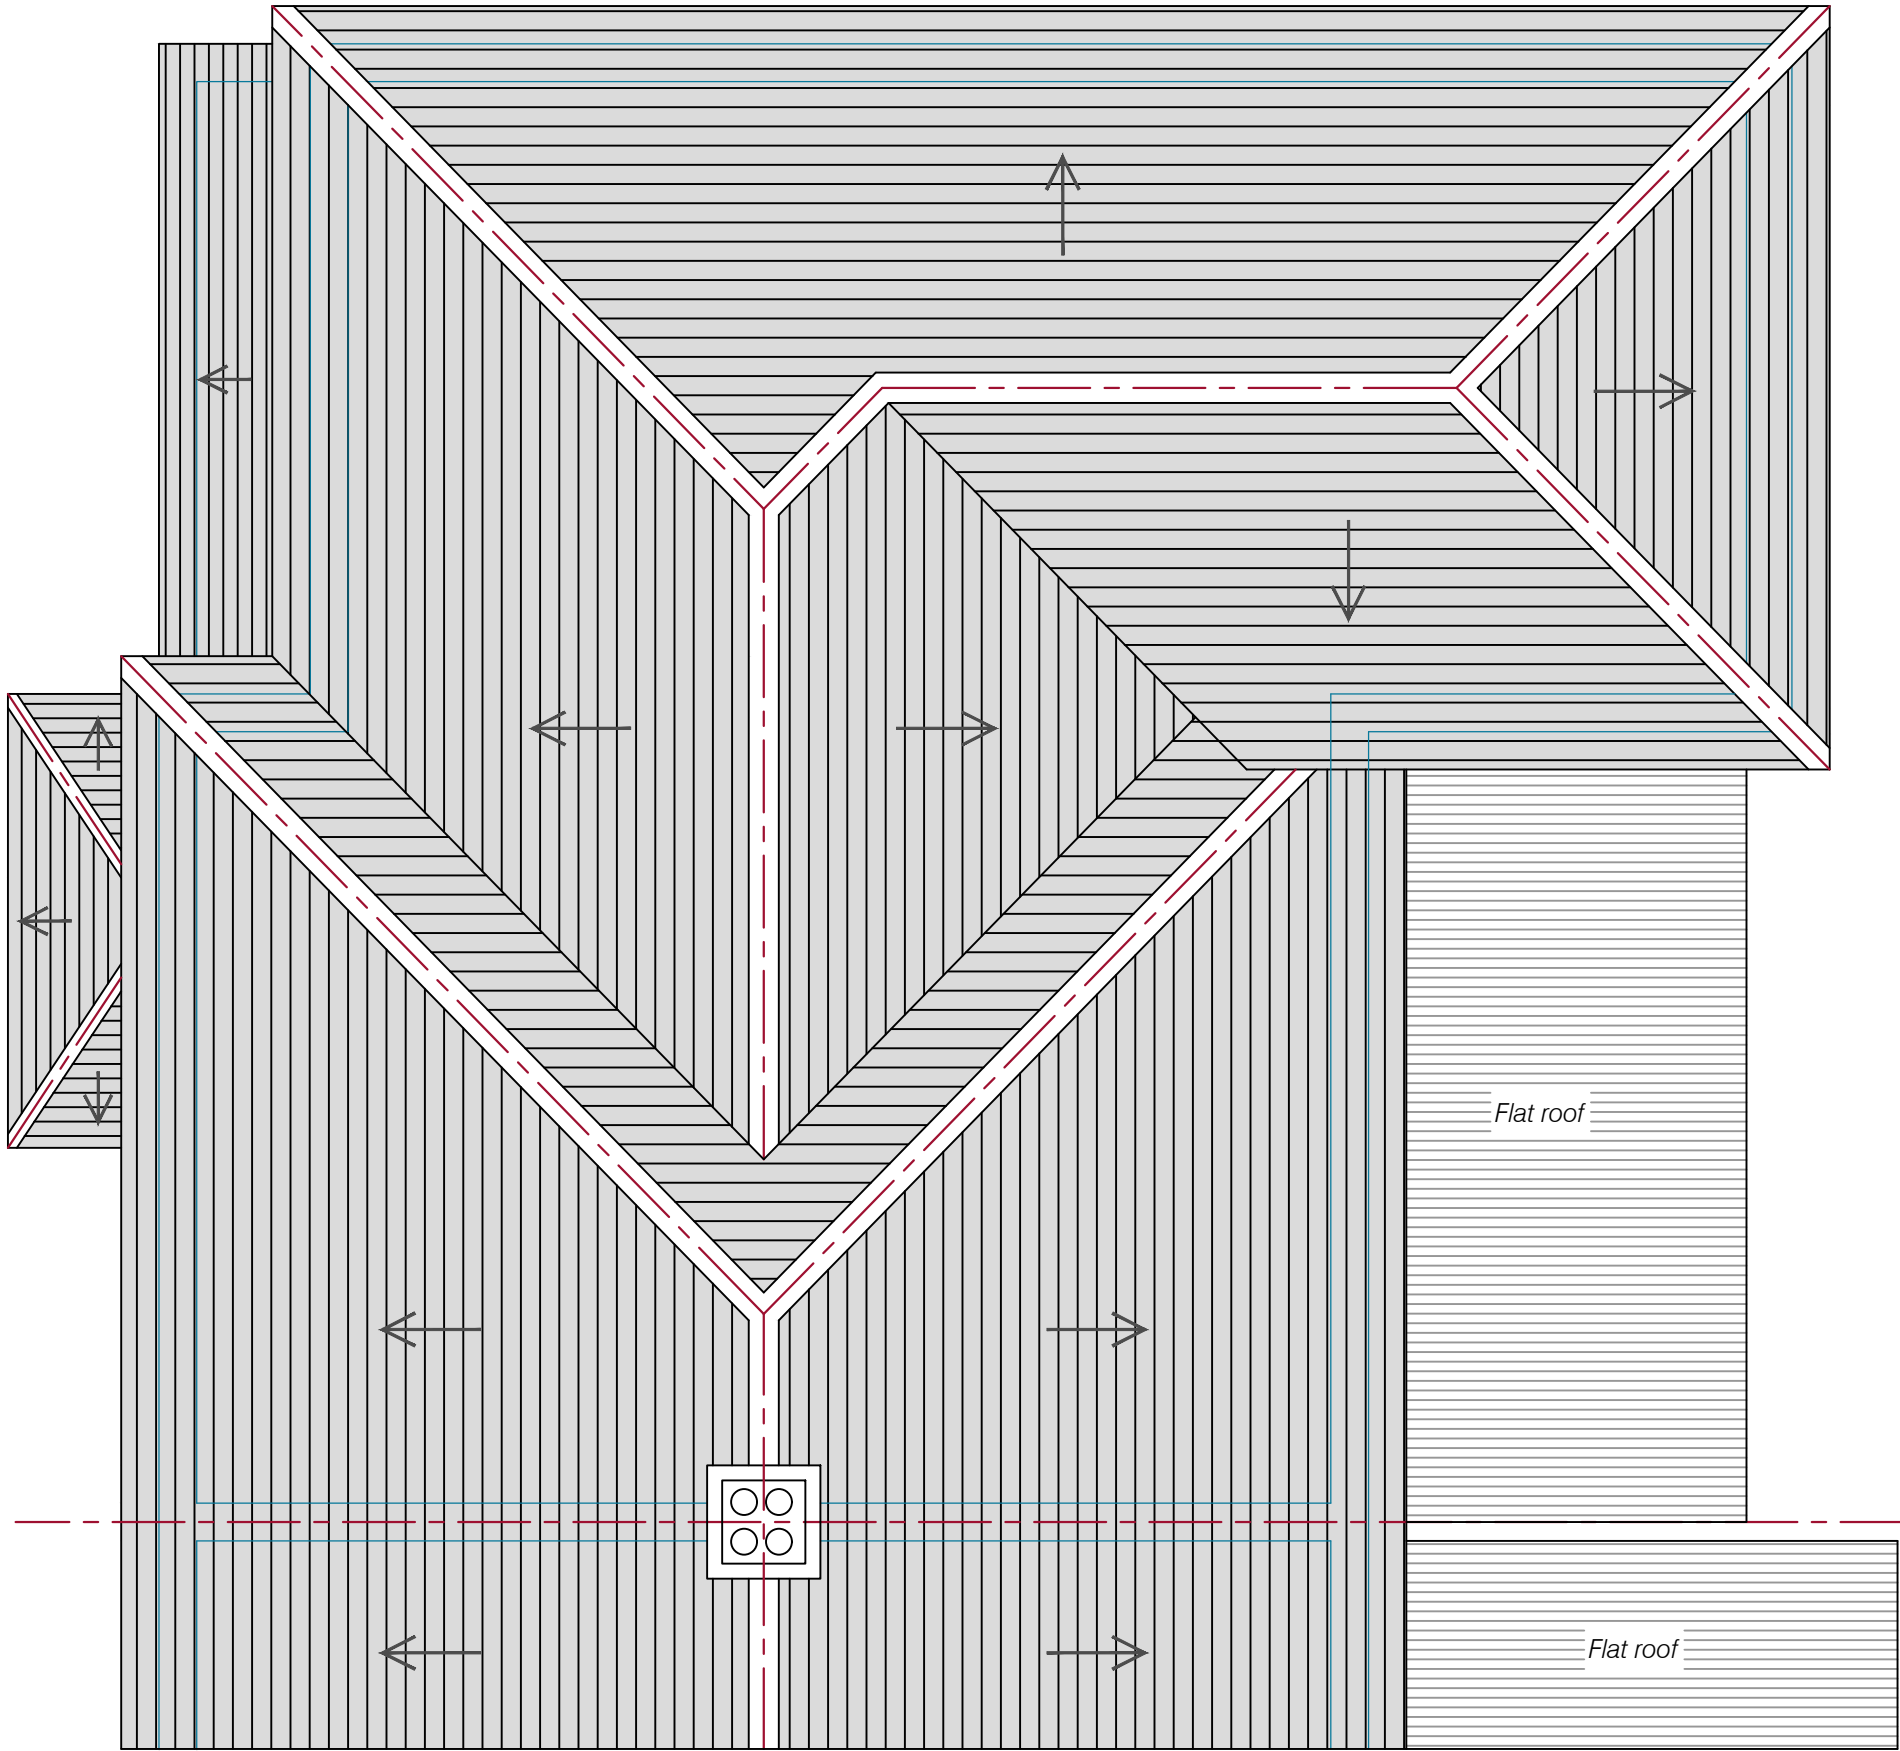


EXISTING ROOF PLAN



Issue	Notes	Drawn	Date
Express Plans Suite 12, 29 Belmont Road, Uxbrdge, UB8 1QS Tel: 07375 455206 Email: info@expressplans.co.uk Client Mr.&Mrs Walker 110 Windsor Avenue Hillingdon UB10 9BA Drawing Title EXISTING ROOF PLAN Scale 1:50 Date 07/01/22 Checked AZ Drawn By AZ Drawing Number D05 Revision			


NOTES
THIS DRAWING IS FOR PLANNING USE ONLY,
STRUCTURE AND BUILDING CONTROL
APPROVAL IS REQUIRED BEFORE
COMMENCEMENT OF ANY BUILDING
WORKS.DO NOT REPRODUCE THIS
DRAWING WITHOUT PERMISSION, THIS
DRAWING IS SUBJECT TO COPYRIGHT .

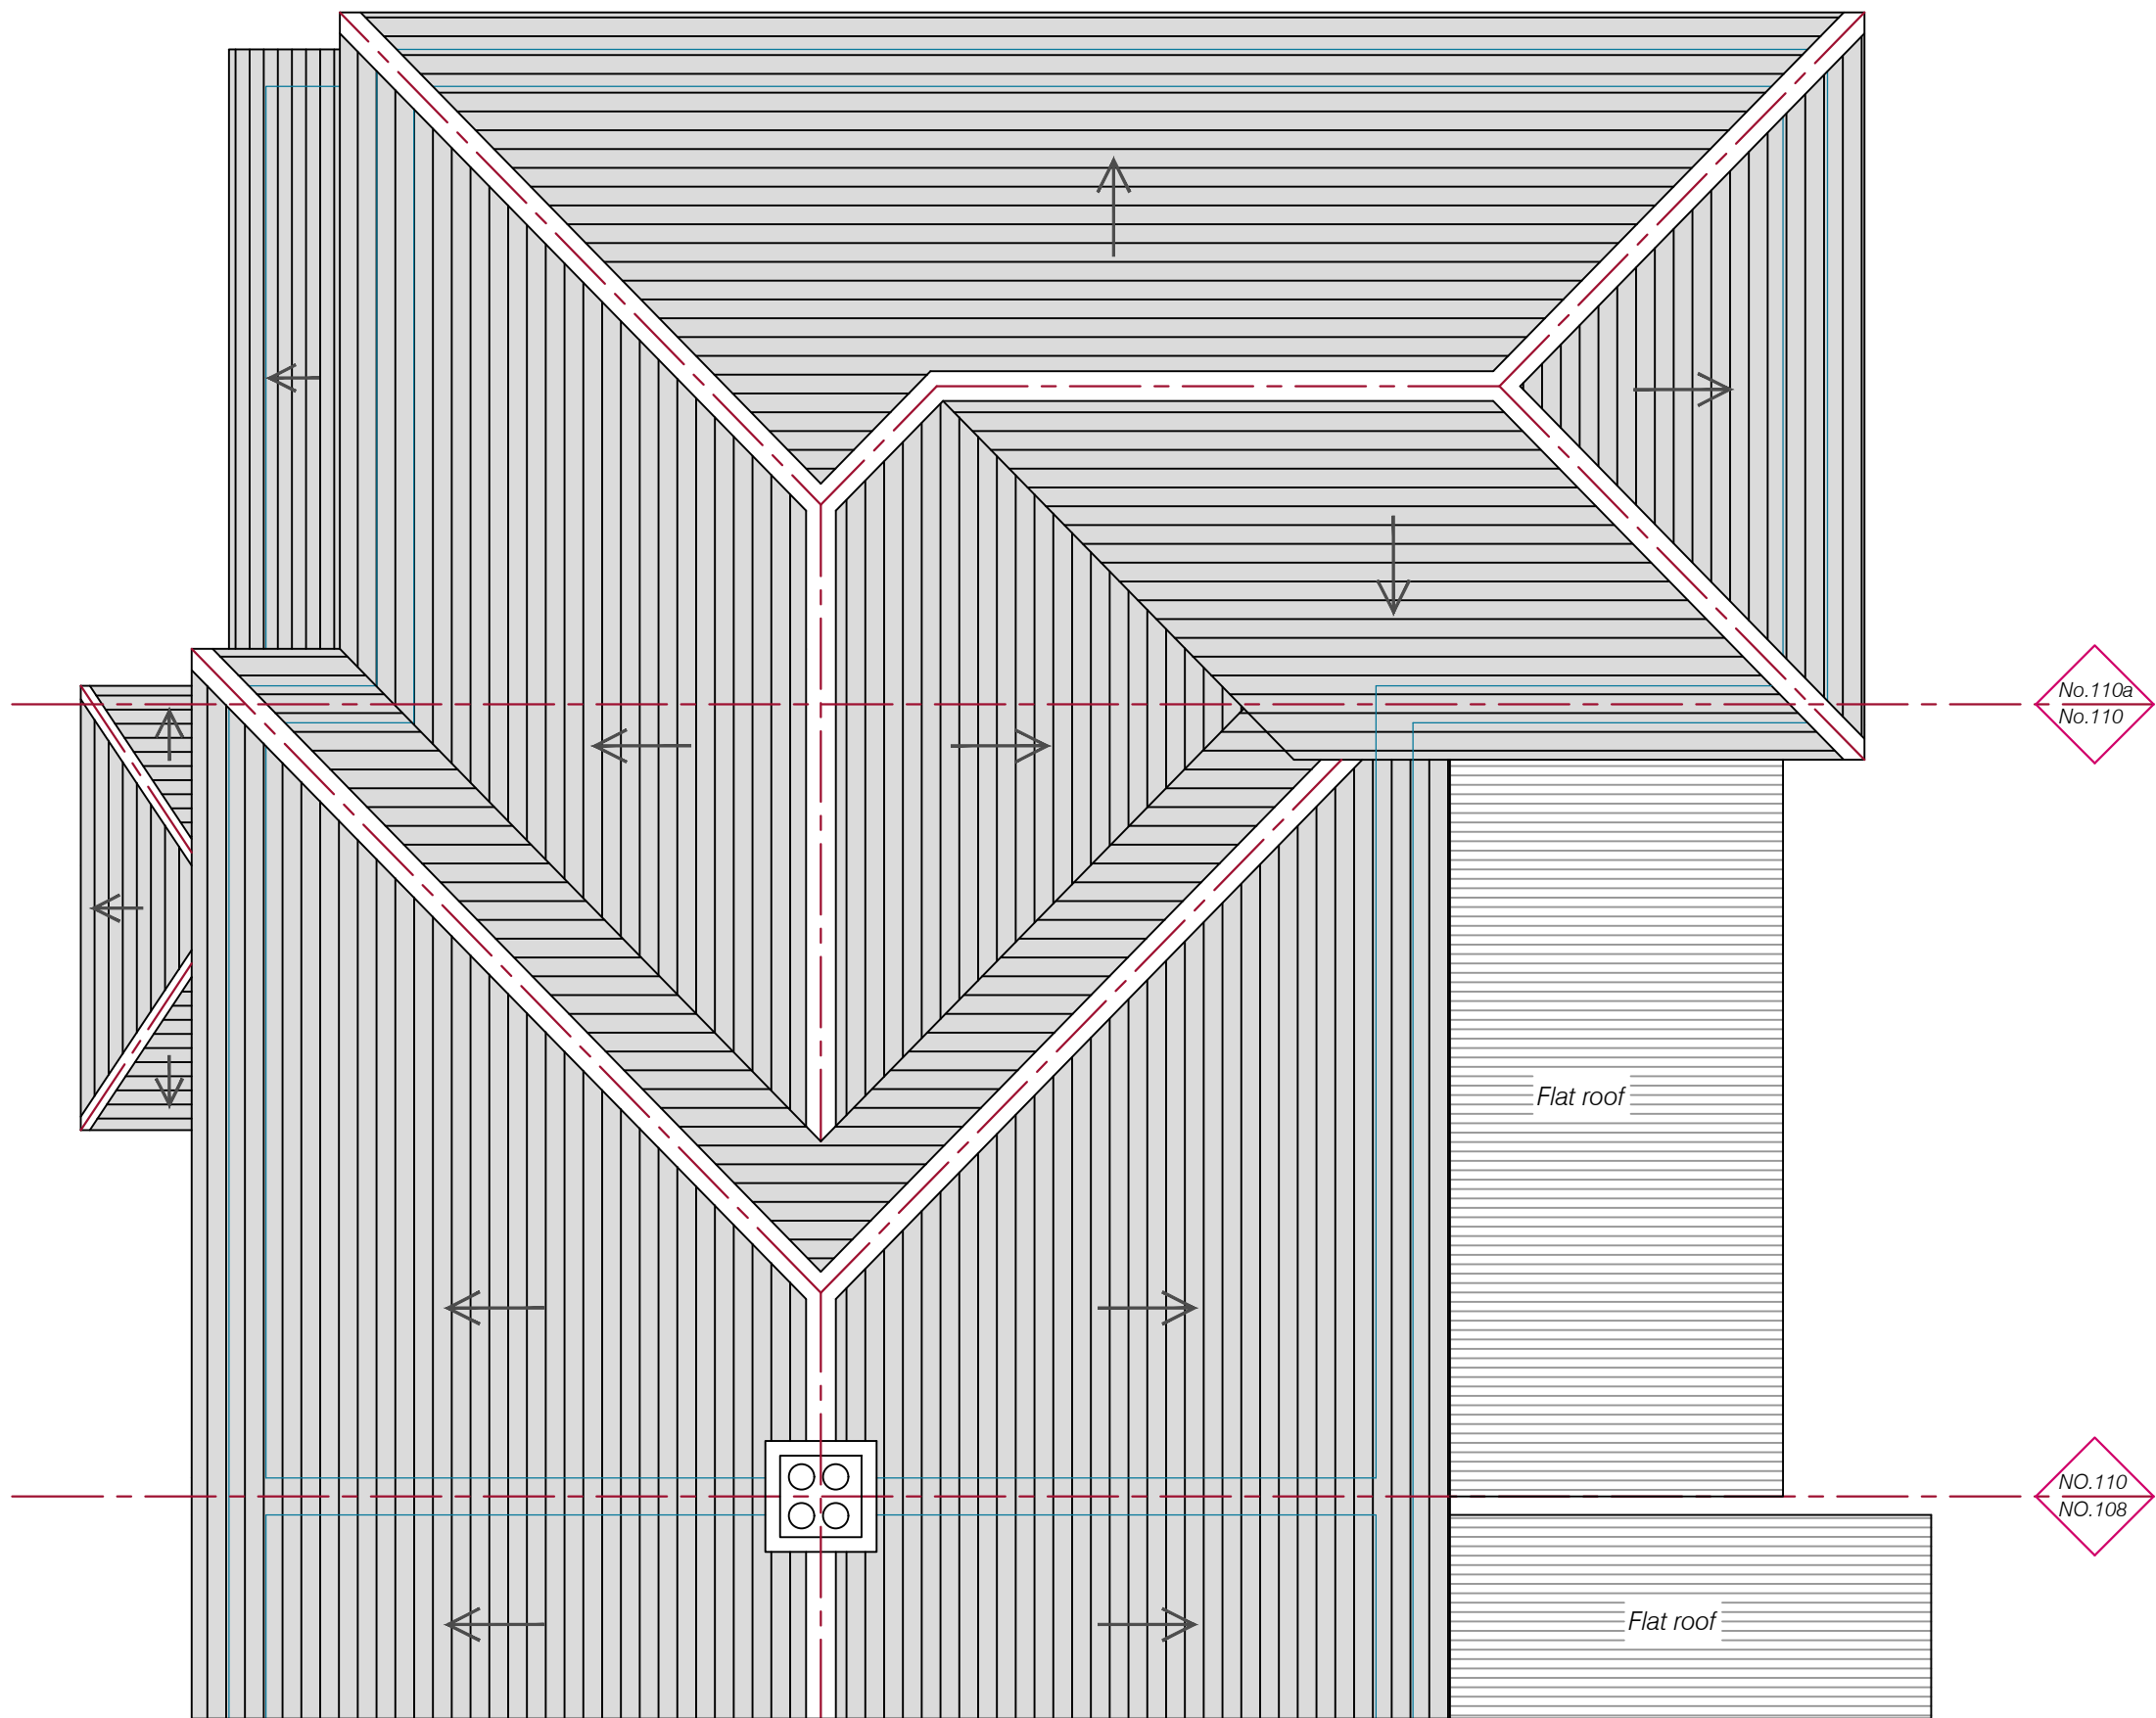

Flat roof


Flat roof

PROPOSED ROOF PLAN

 

Issue	Notes	Drawn	Date
Express Plans Suite 12, 29 Belmont Road, Uxbrdge, UB8 1QS Tel: 07375 455206 Email: info@expressplans.co.uk Client Mr.&Mrs Walker 110 Windsor Avenue Hillingdon UB10 9BA Drawing Title PROPOSED ROOF PLAN			
Scale 1:50	Date 07/01/22	Checked AZ	Drawn By AZ
Drawing Number D06			Revision

NOTES
THIS DRAWING IS FOR PLANNING USE ONLY,
STRUCTURE AND BUILDING CONTROL
APPROVAL IS REQUIRED BEFORE
COMMENCEMENT OF ANY BUILDING
WORKS.DO NOT REPRODUCE THIS
DRAWING WITHOUT PERMISSION, THIS
DRAWING IS SUBJECT TO COPYRIGHT .

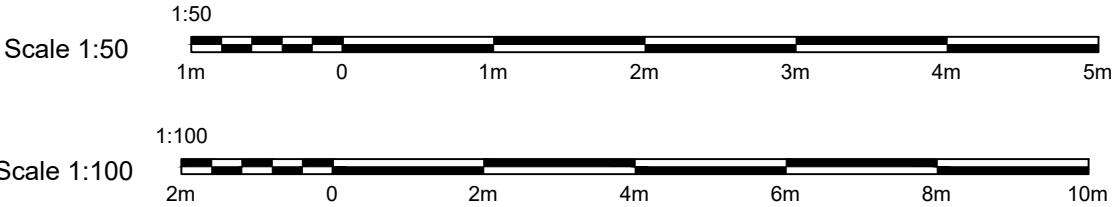


Issue	Notes	Drawn	Date
Express Plans Suite 12, 29 Belmont Road, Uxbrdge, UB8 1QS Tel: 07375 455206 Email: info@expressplans.co.uk Client Mr.&Mrs Walker 110 Windsor Avenue Hillingdon UB10 9BA Drawing Title EXISTING ELEVATIONS Scale 1:100 Date 07/01/22 Checked AZ Drawn By AZ Drawing Number D07 Revision			

NOTES
THIS DRAWING IS FOR PLANNING USE ONLY,
STRUCTURE AND BUILDING CONTROL
APPROVAL IS REQUIRED BEFORE
COMMENCEMENT OF ANY BUILDING
WORKS.DO NOT REPRODUCE THIS
DRAWING WITHOUT PERMISSION, THIS
DRAWING IS SUBJECT TO COPYRIGHT .



Issue	Notes	Drawn	Date
Express Plans Suite 12, 29 Belmont Road, Uxbrdge, UB8 1QS Tel: 07375 455206 Email: info@expressplans.co.uk Client Mr.&Mrs Walker 110 Windsor Avenue Hillingdon UB10 9BA Drawing Title PROPOSED ELEVATIONS Scale 1:100 Date 07/01/22 Checked AZ Drawn By AZ Drawing Number D08 Revision			


NOTES
THIS DRAWING IS FOR PLANNING USE ONLY,
STRUCTURE AND BUILDING CONTROL
APPROVAL IS REQUIRED BEFORE
COMMENCEMENT OF ANY BUILDING
WORKS.DO NOT REPRODUCE THIS
DRAWING WITHOUT PERMISSION, THIS
DRAWING IS SUBJECT TO COPYRIGHT .

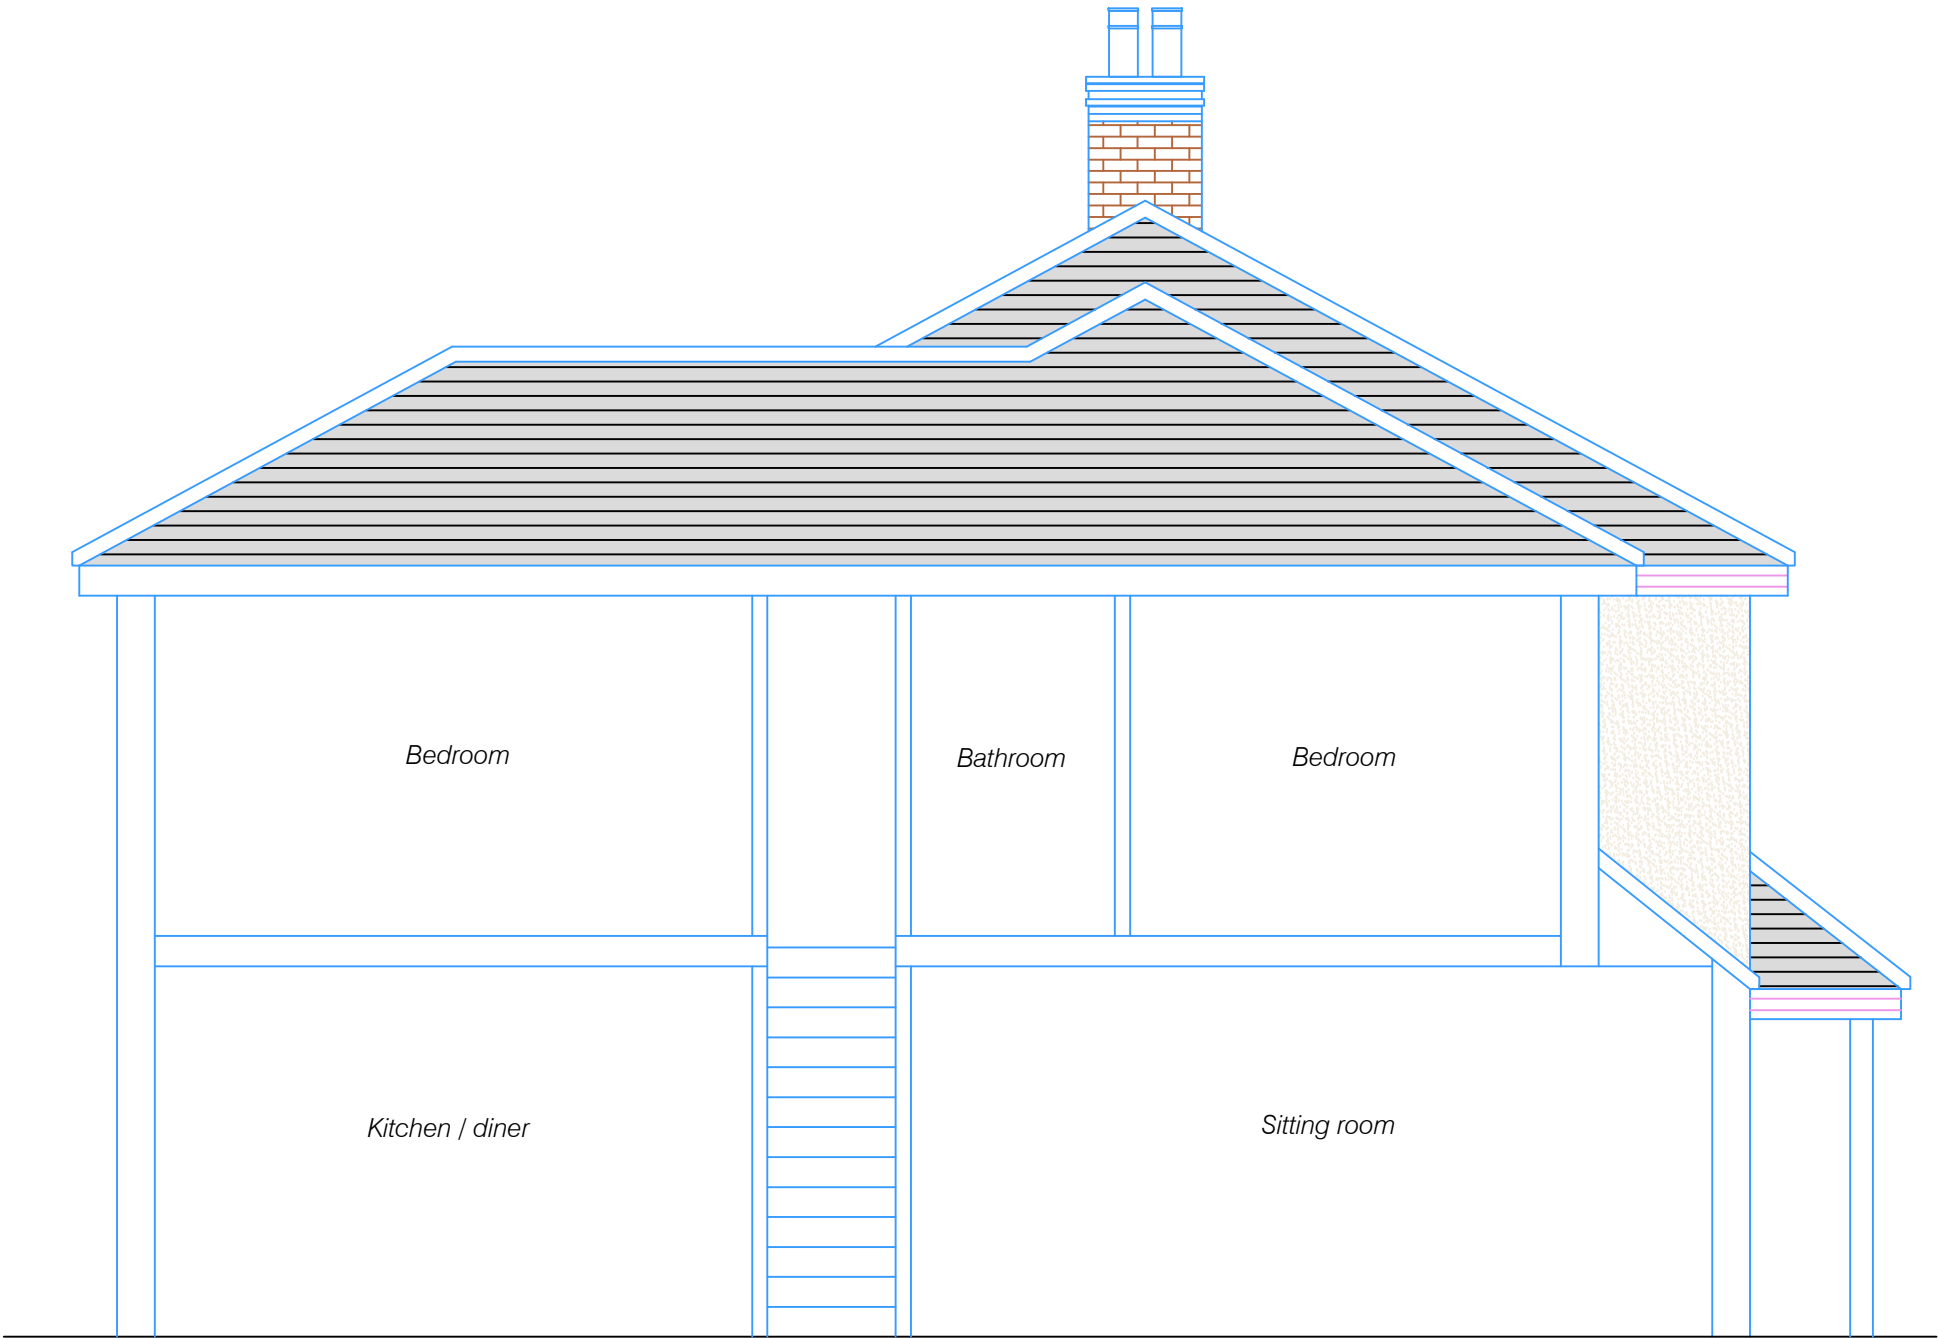


PROPOSED SECTION AA

Issue	Notes	Drawn	Date								
Express Plans Suite 12, 29 Belmont Road, Uxbrdge, UB8 1QS Tel: 07375 455206 Email: info@expressplans.co.uk Client Mr.&Mrs Walker 110 Windsor Avenue Hillingdon UB10 9BA Drawing Title PROPOSED SECTION AA <tr><td>Scale 1:50</td><td>Date 07/01/22</td><td>Checked AZ</td><td>Drawn By AZ</td></tr> <tr><td colspan="3">Drawing Number D09</td><td>Revision</td></tr>				Scale 1:50	Date 07/01/22	Checked AZ	Drawn By AZ	Drawing Number D09			Revision
Scale 1:50	Date 07/01/22	Checked AZ	Drawn By AZ								
Drawing Number D09			Revision								




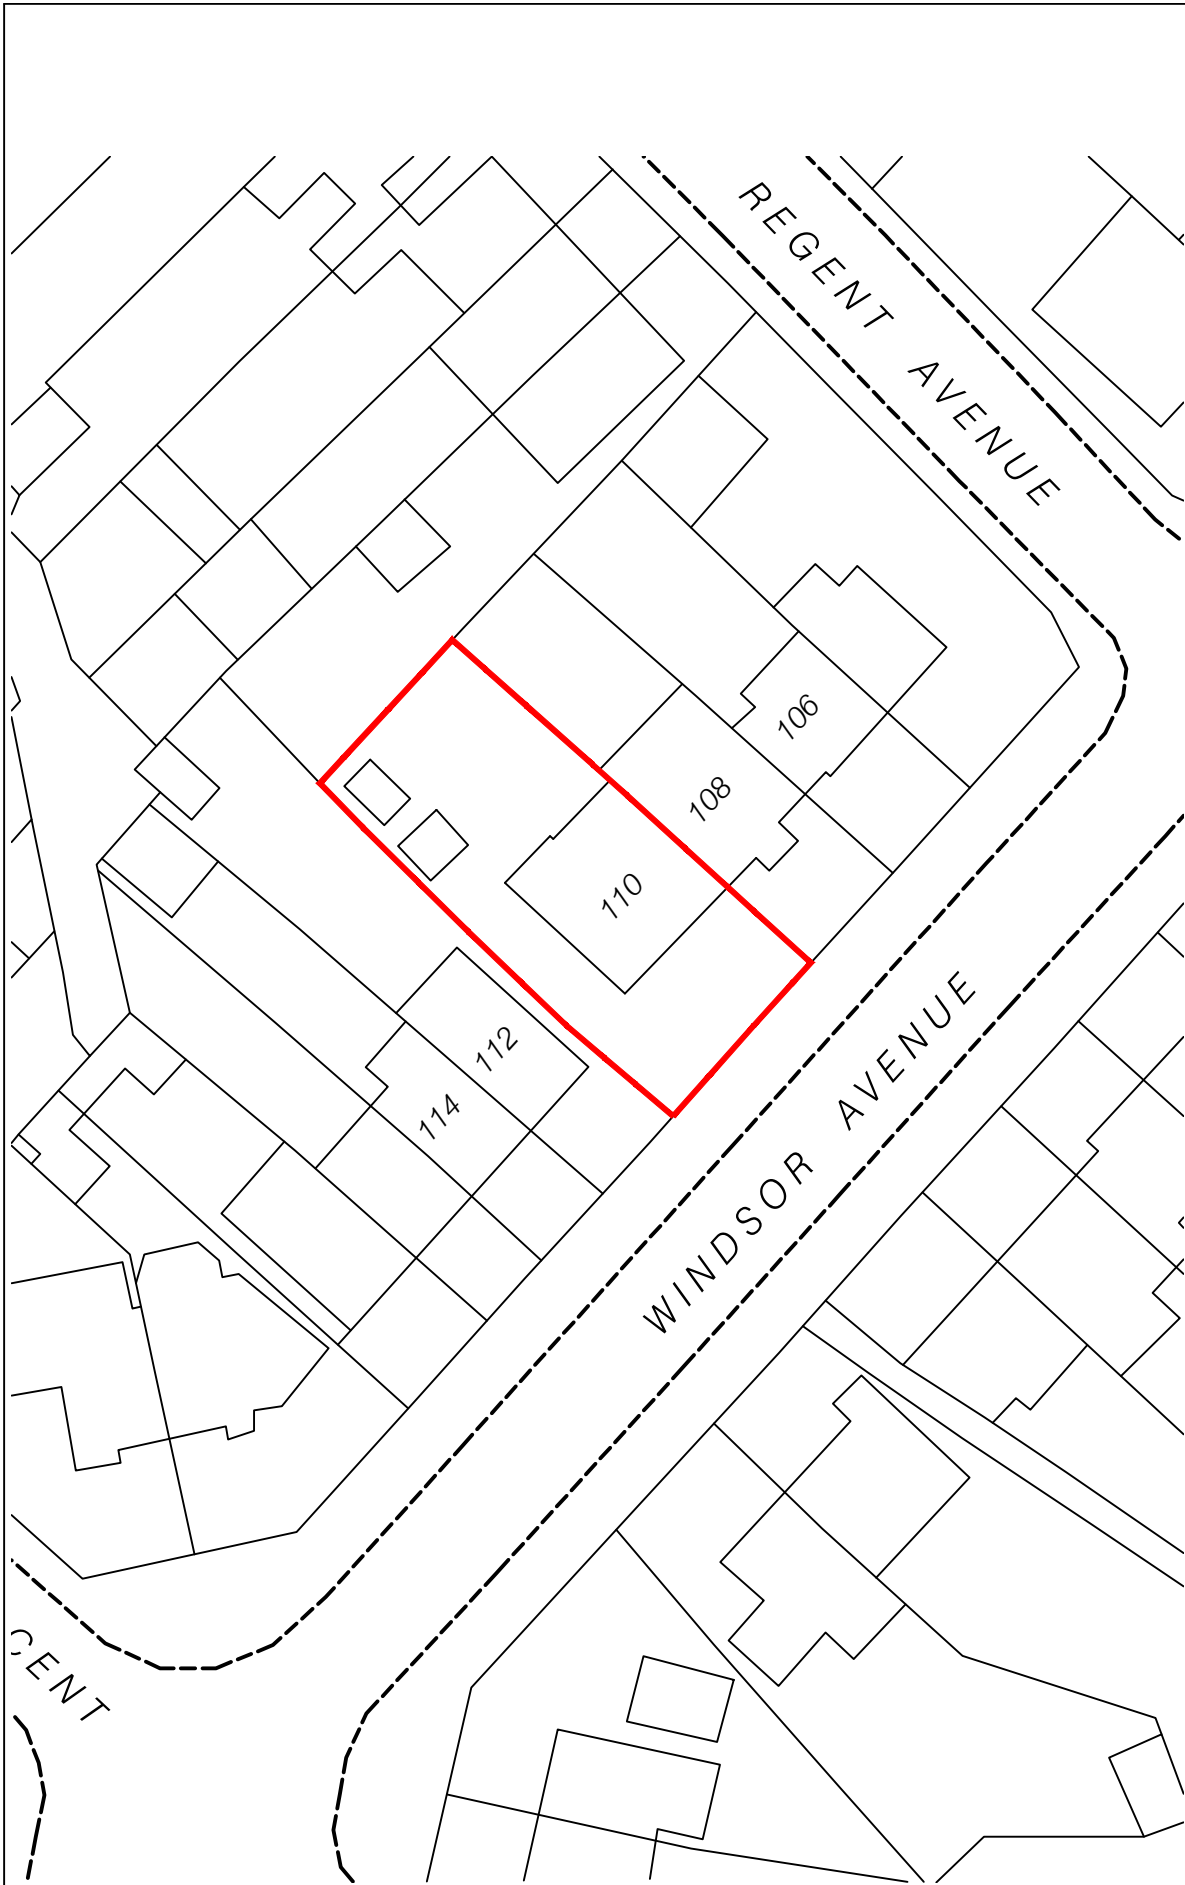


EXISTING BLOCK PLAN

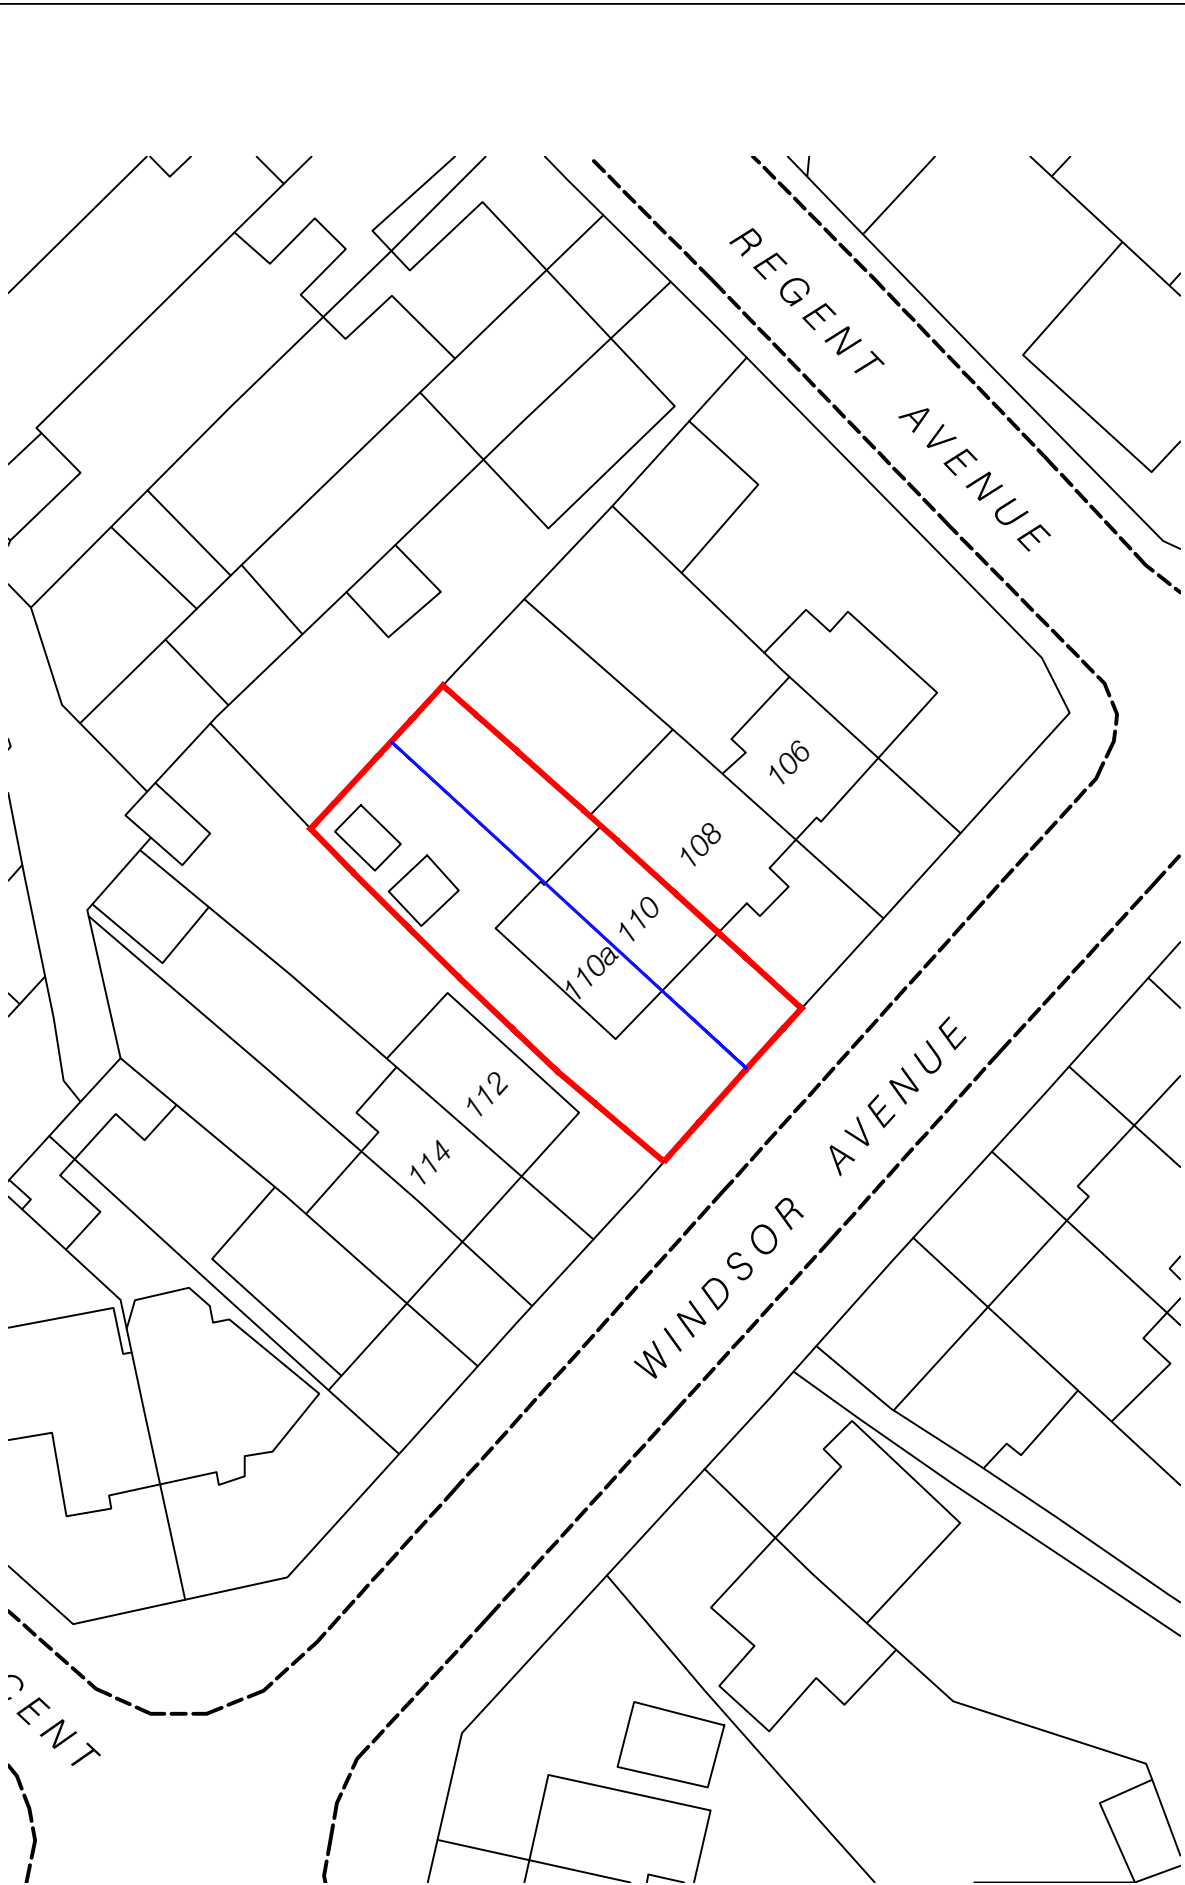

PROPOSED BLOCK PLAN

 


NOTES
THIS DRAWING IS FOR PLANNING USE ONLY,
STRUCTURE AND BUILDING CONTROL
APPROVAL IS REQUIRED BEFORE
COMMENCEMENT OF ANY BUILDING
WORKS.DO NOT REPRODUCE THIS
DRAWING WITHOUT PERMISSION, THIS
DRAWING IS SUBJECT TO COPYRIGHT .

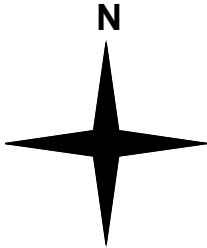

Issue	Notes	Drawn	Date
Express Plans			
Suite 12, 29 Belmont Road, Uxbridge, UB8 1QS Tel: 07375 455206 Email: info@expressplans.co.uk			
Client Mr.&Mrs Walker 110 Windsor Avenue Hillingdon UB10 9BA			
Drawing Title BLOCK PLAN			
Scale 1:500	Date 07/01/22	Checked AZ	Drawn By AZ
Drawing Number D10			Revision

NOTES
THIS DRAWING IS FOR PLANNING USE ONLY,
STRUCTURE AND BUILDING CONTROL
APPROVAL IS REQUIRED BEFORE
COMMENCEMENT OF ANY BUILDING
WORKS.DO NOT REPRODUCE THIS
DRAWING WITHOUT PERMISSION, THIS
DRAWING IS SUBJECT TO COPYRIGHT .

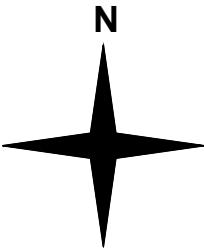

EXISTING SITE PLAN



PROPOSED SITE PLAN



Issue	Notes	Drawn	Date								
Express Plans Suite 12, 29 Belmont Road, Uxbrdge, UB8 1QS Tel: 07375 455206 Email: info@expressplans.co.uk Client Mr.&Mrs Walker 110 Windsor Avenue Hillingdon UB10 9BA Drawing Title SITE PLAN <tr><td>Scale 1:1250</td><td>Date 07/01/22</td><td>Checked AZ</td><td>Drawn By AZ</td></tr> <tr><td colspan="3">Drawing Number D11</td><td>Revision</td></tr>				Scale 1:1250	Date 07/01/22	Checked AZ	Drawn By AZ	Drawing Number D11			Revision
Scale 1:1250	Date 07/01/22	Checked AZ	Drawn By AZ								
Drawing Number D11			Revision								