

Amendments/Notes

Rev.	Detail	By	Date
A	SITE OUTLINE CONTINUOUS AS REQUESTED	MD	13.12.2019

- LEGEND
- PROPOSED WALL
 - EXISTING WALL
 - DEMOLISHED
 - OVERHEAD
 - EXISTING HOUSE

All dimensions and levels to be checked on site by contractor prior to preparation of shop drawings and commencement of work on site.

This drawing and the copyrights and patents therein are the property of the Architect and may not be used or reproduced without consent.

This drawing is to be read in conjunction with all relevant consultants and/or specialist's drawings/documents and any discrepancies or variations are to be notified to the Architect before the affected work commences.

All work on this site are to be carried out fully in accordance with the CDM Regulations and the Health and Safety Regulations, Building Regulations, British Standards and Codes of Practice as appropriate.


3 LINKSWAYS
NORTHWOOD
HERTFORDSHIRE
HA6 2YA

SITE PLANS
EXISTING and PROPOSED


SEABROOK
ARCHITECTS

CHARTERED ARCHITECTS
Link House, St Mary's Way, Chessum, Bucks HP5 1HR
Tel: 01494 778918
e-mail: gpy@seabrookarchitects.co.uk

Drawn By	MD	Date	Nov 2019
Checked By	JS	Date	Nov 2019
Approved By	Approved	Scale	1:200@A1
Drawing No.	5696 PL001	Rev.	A

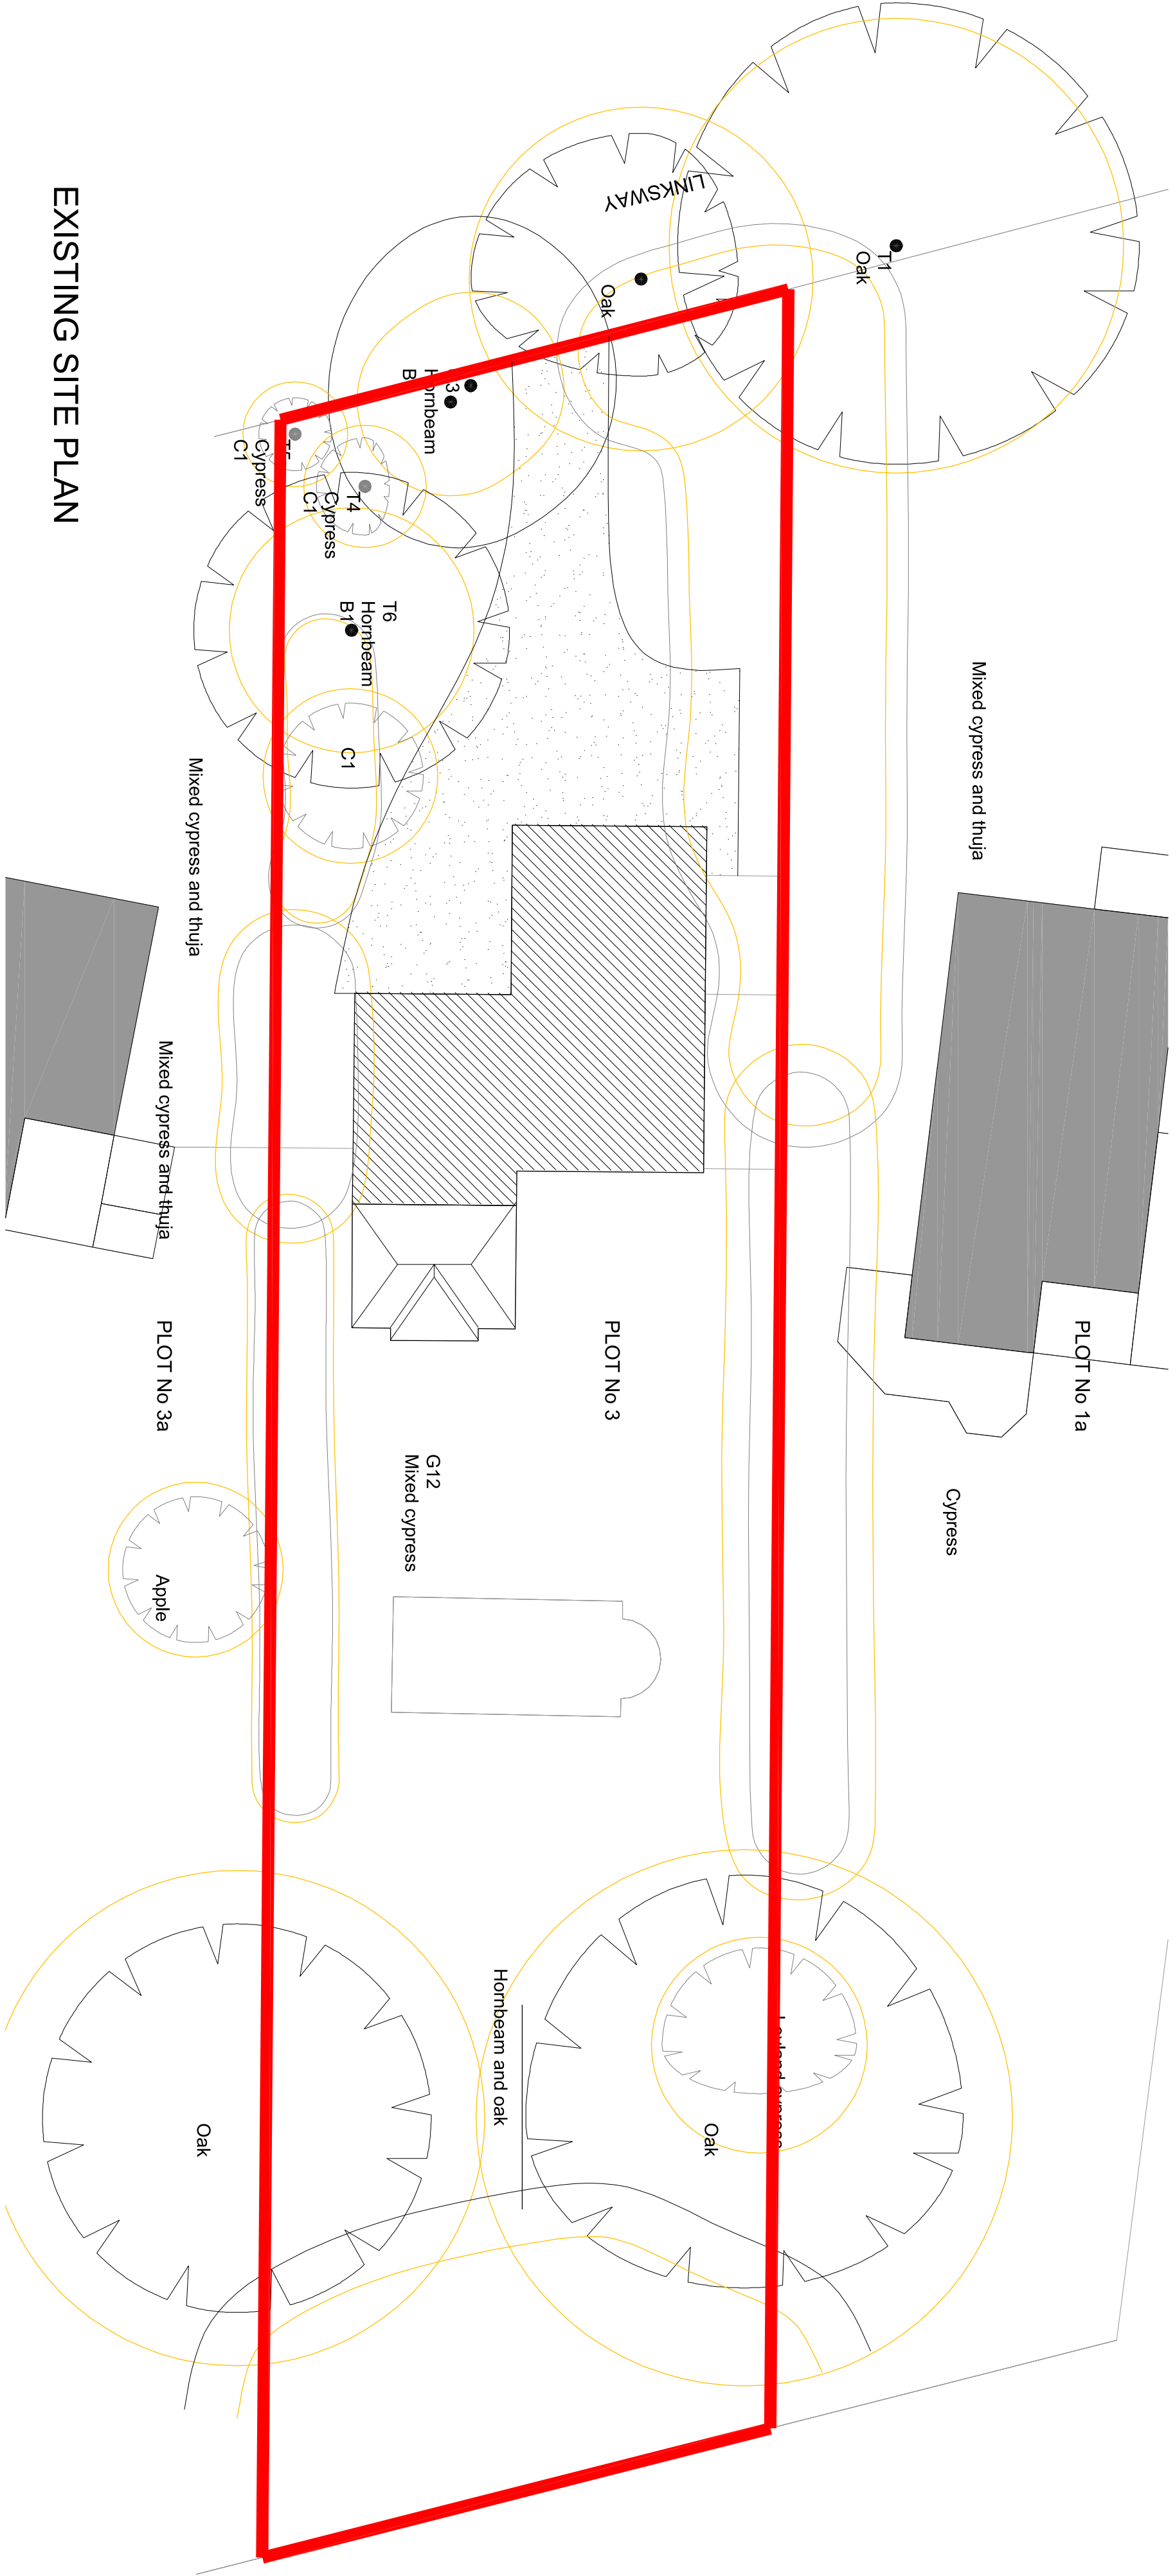

EXISTING SITE PLAN

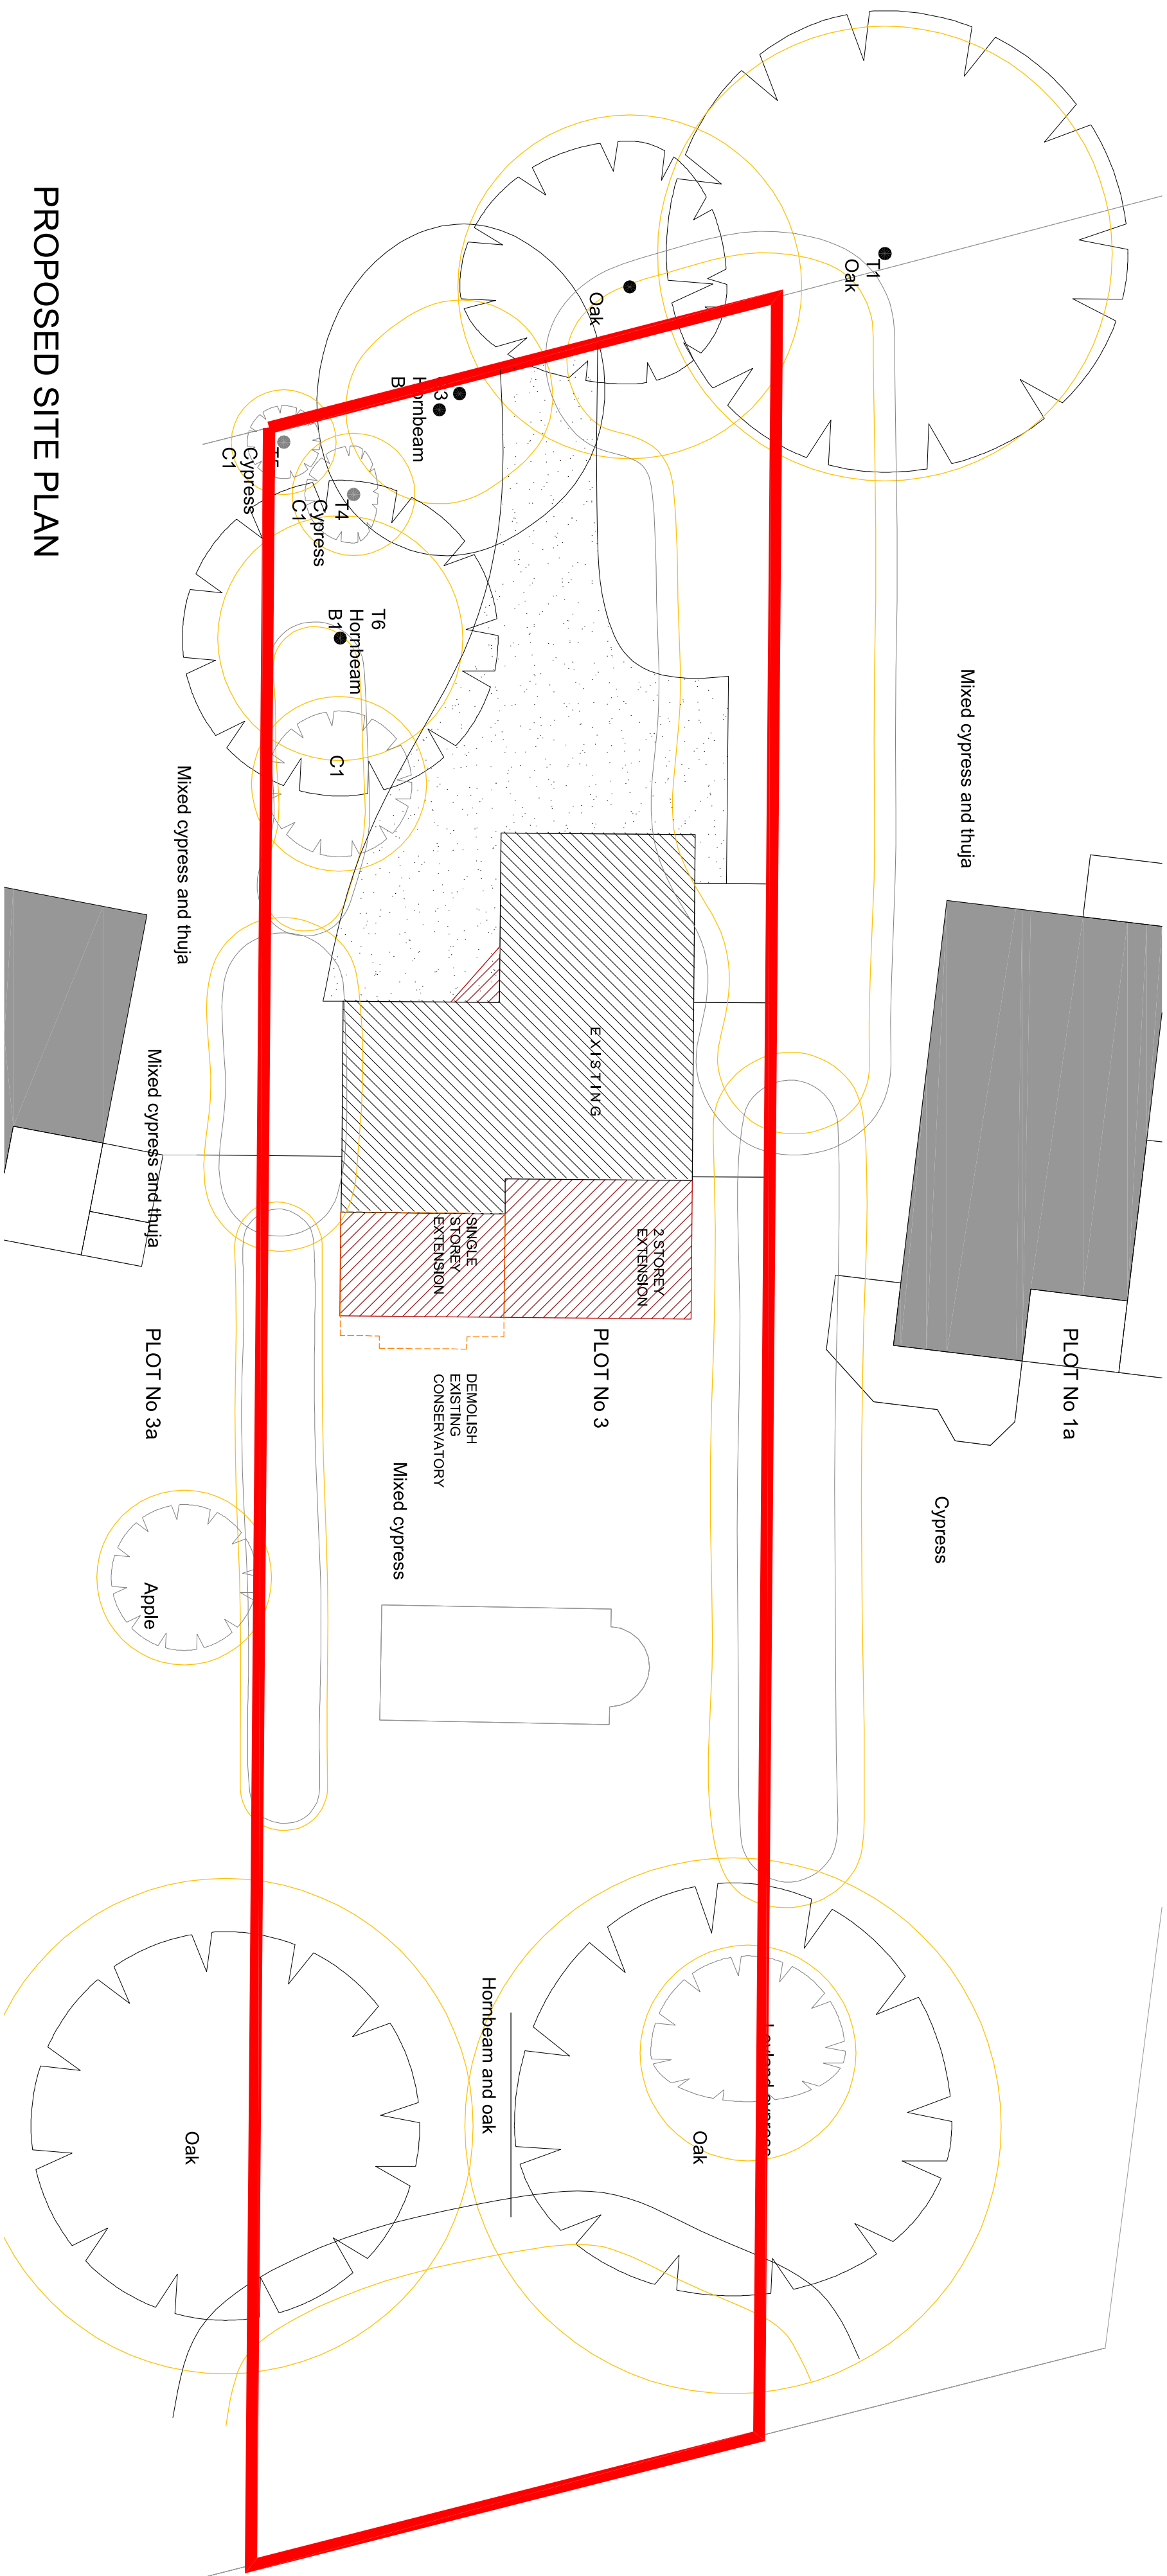

PROPOSED SITE PLAN

