

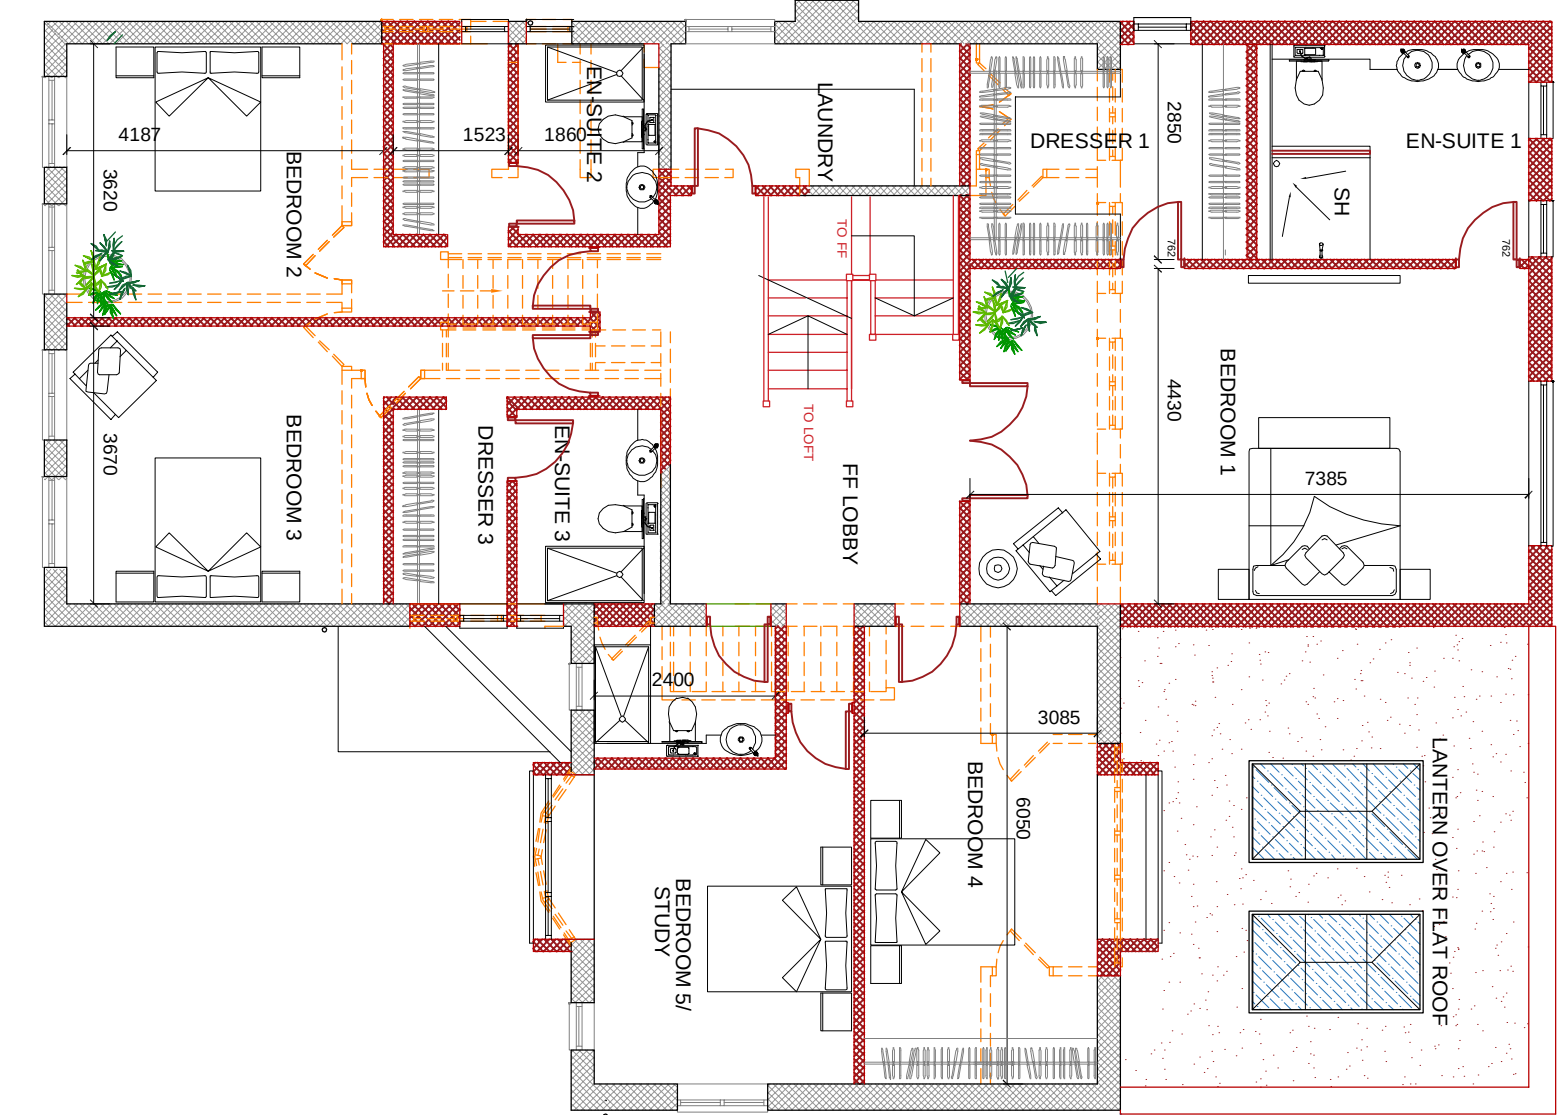



| Amendments/Notes |                                            |    |            |
|------------------|--------------------------------------------|----|------------|
| Rev.             | Detail                                     | By | Date       |
| A                | REAR ROOF AMENDED TO SUIT PLANNER REQUEST. | MD | 04/02/2020 |

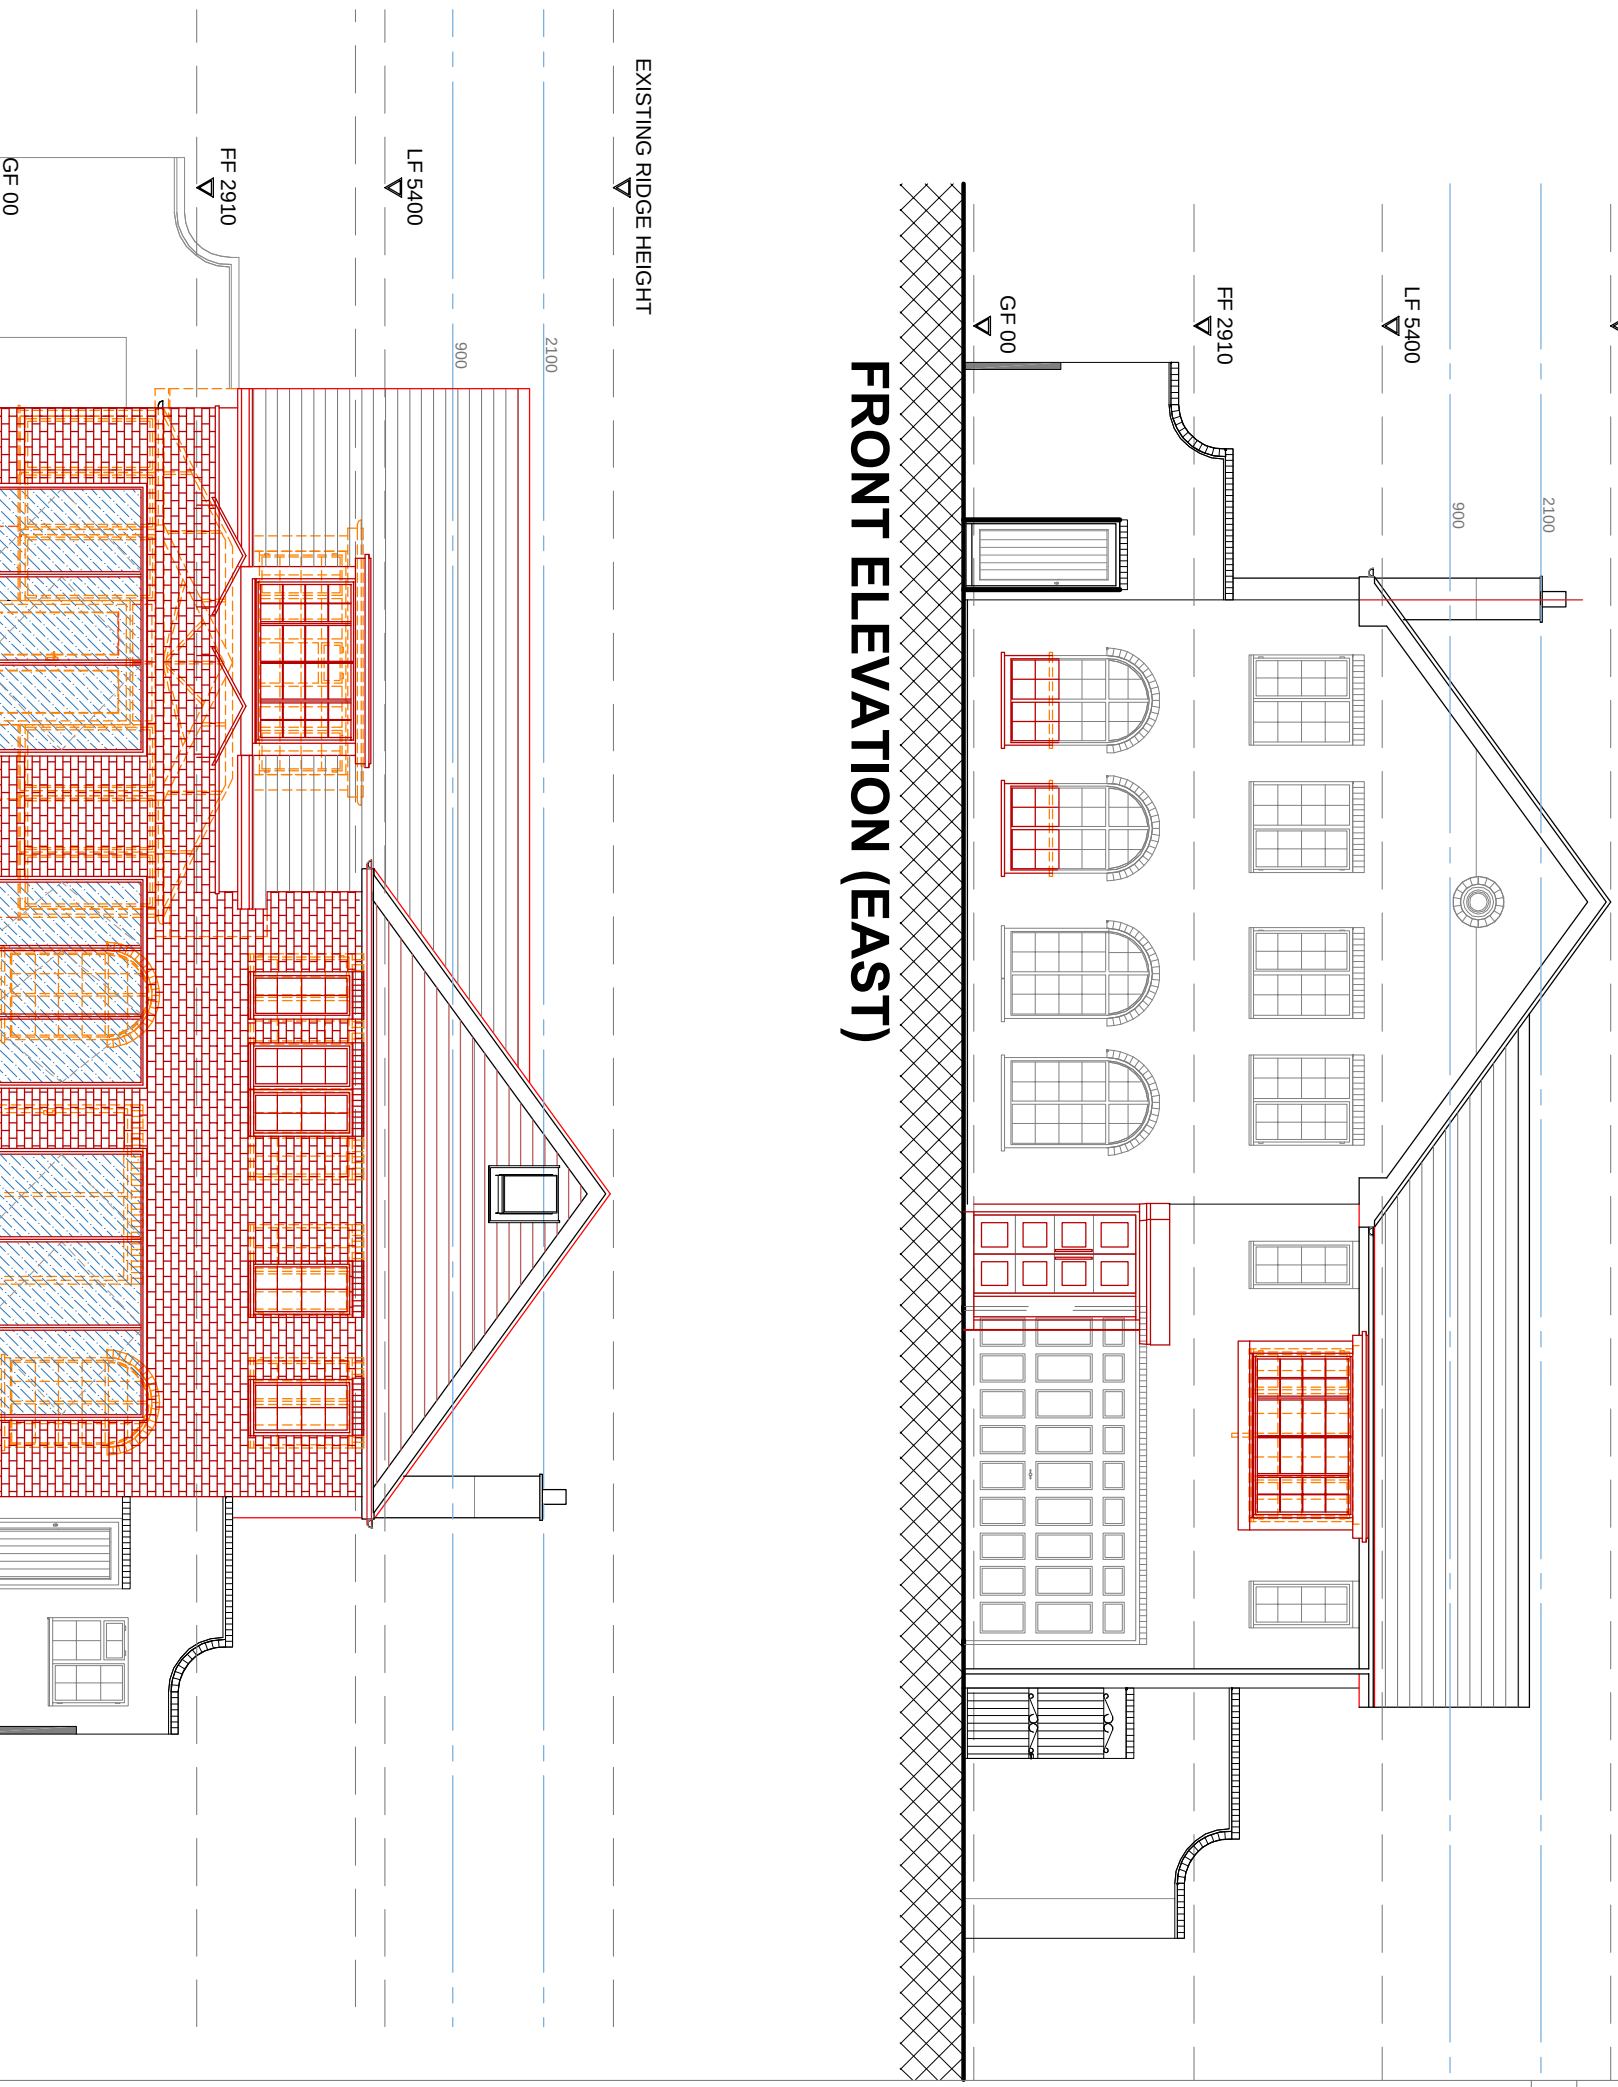


FIRST FLOOR PLAN

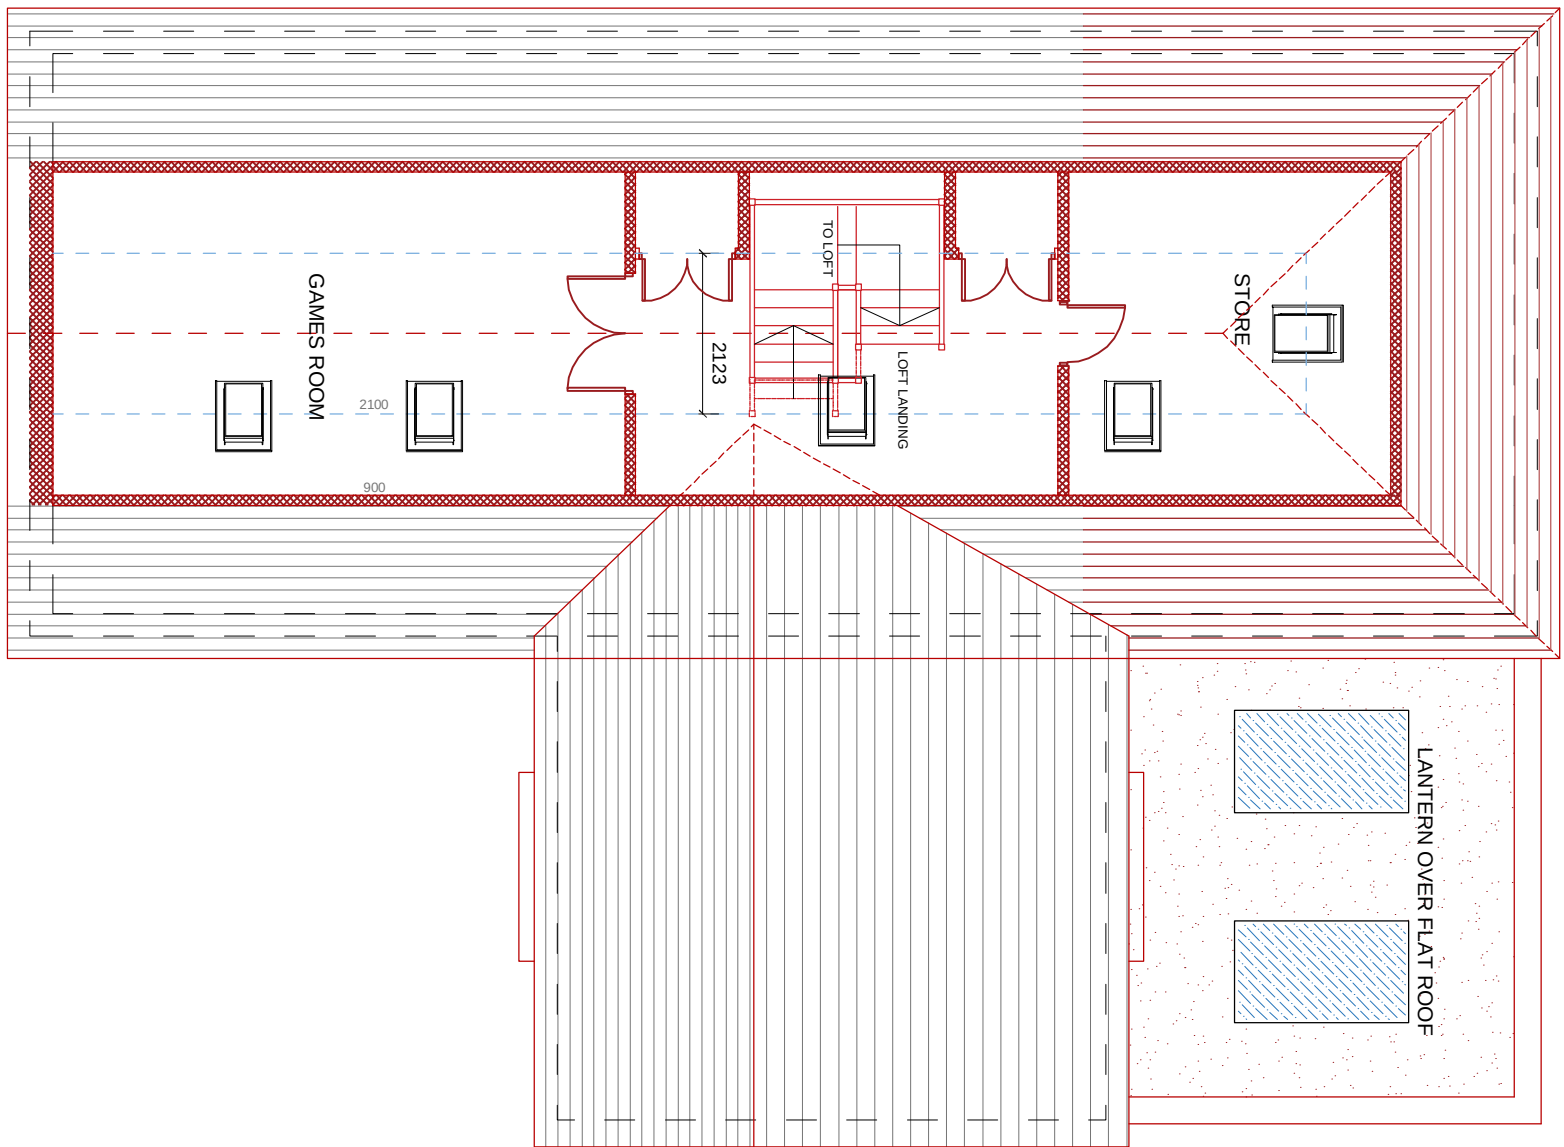


LOFT PLAN

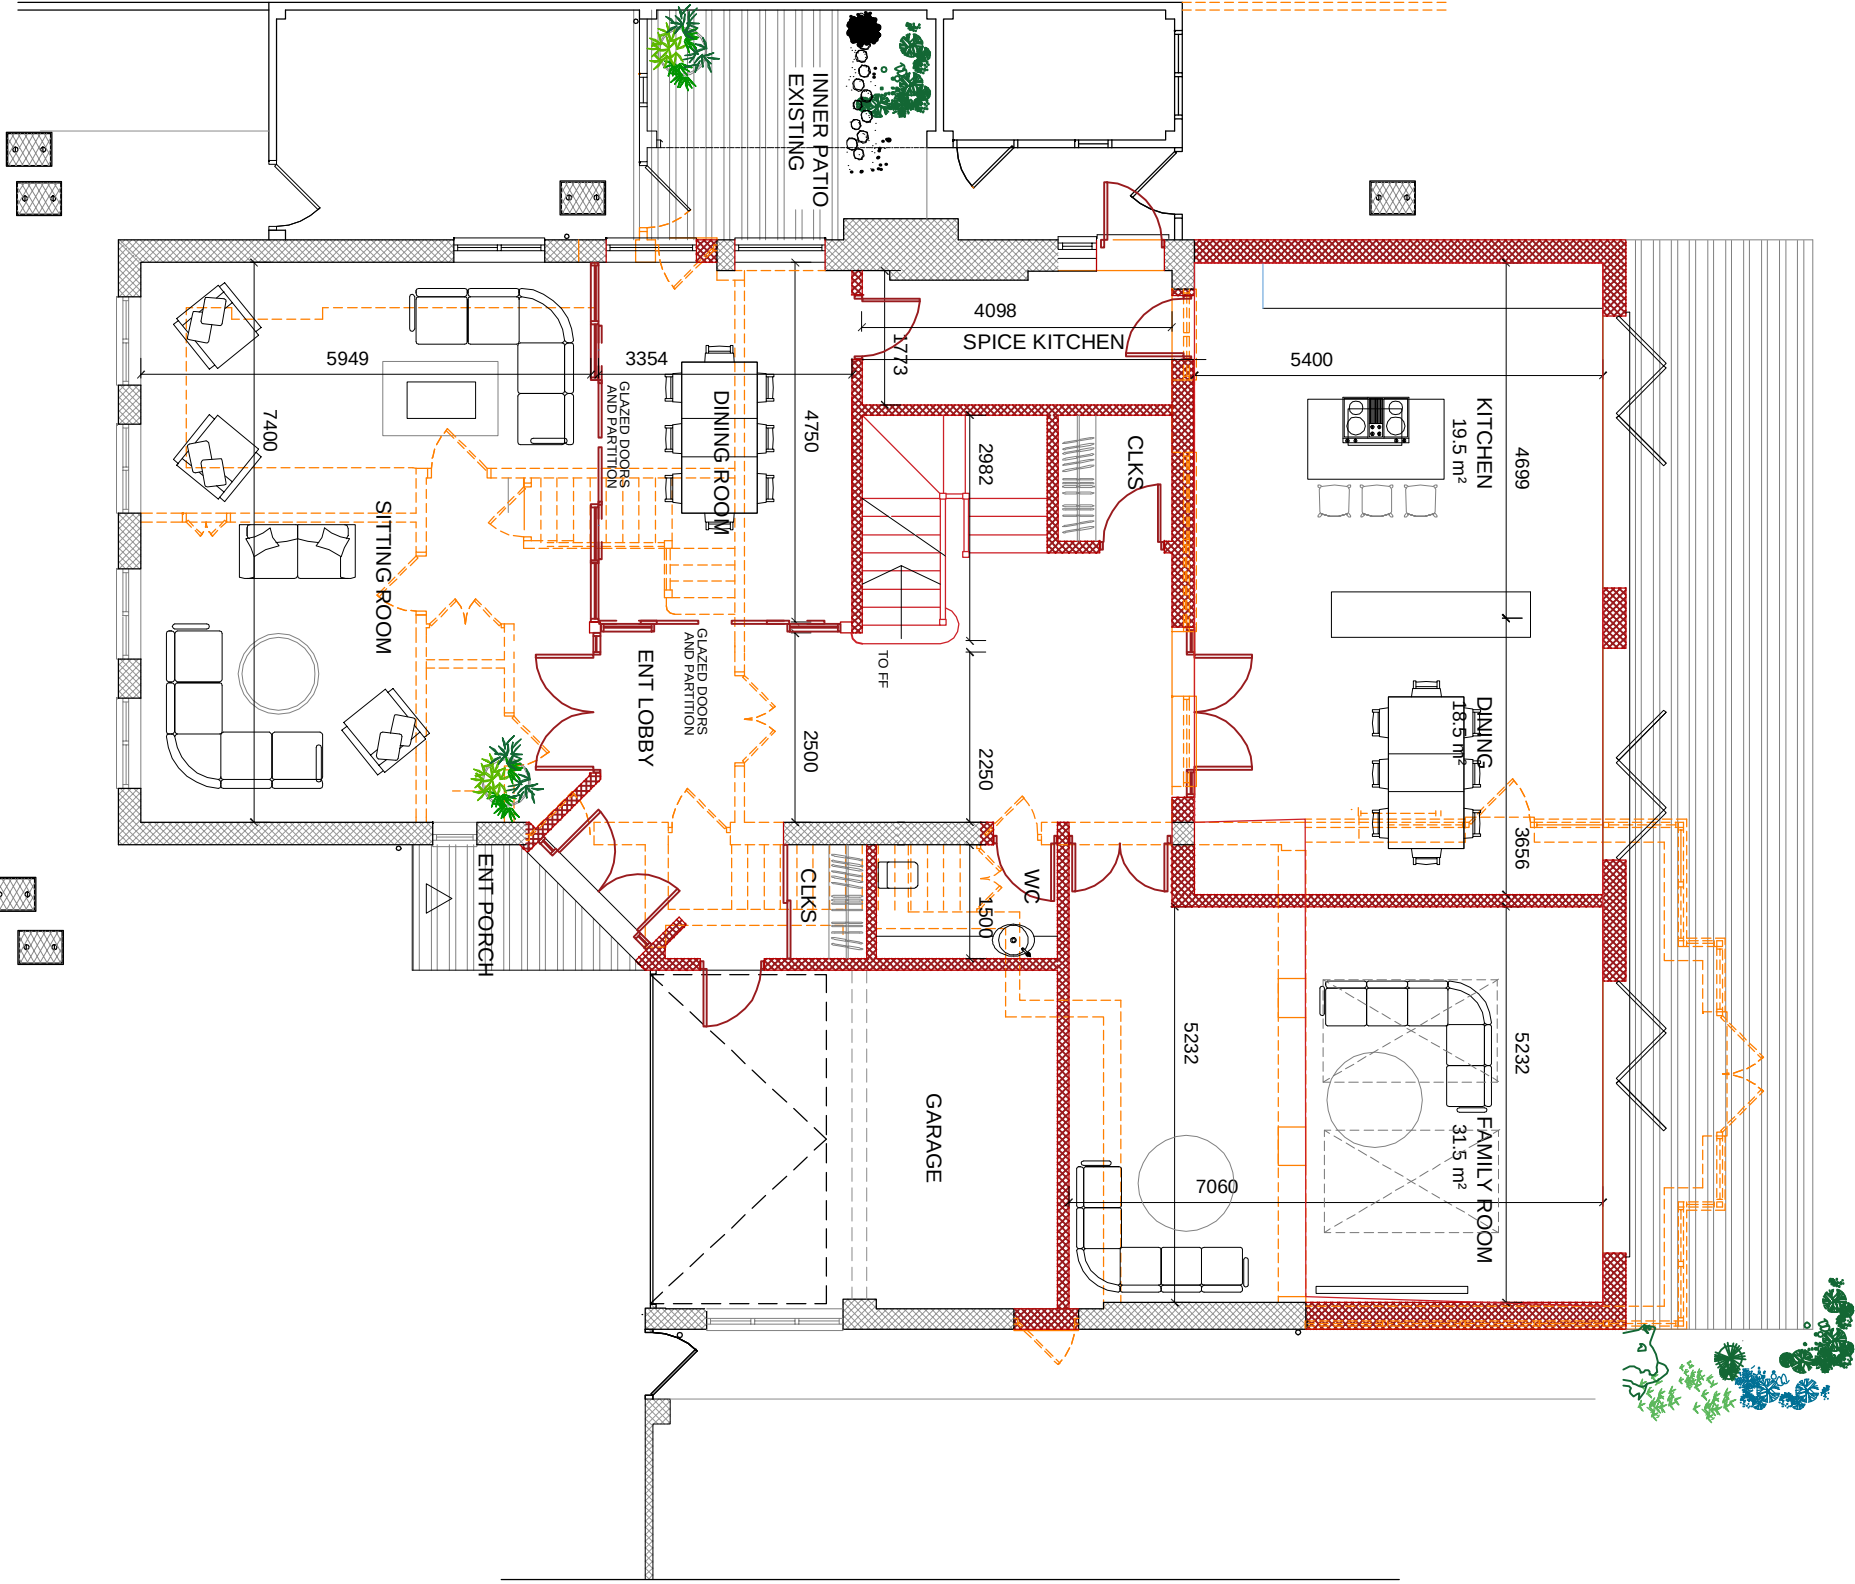


GROUND FLOOR PLAN

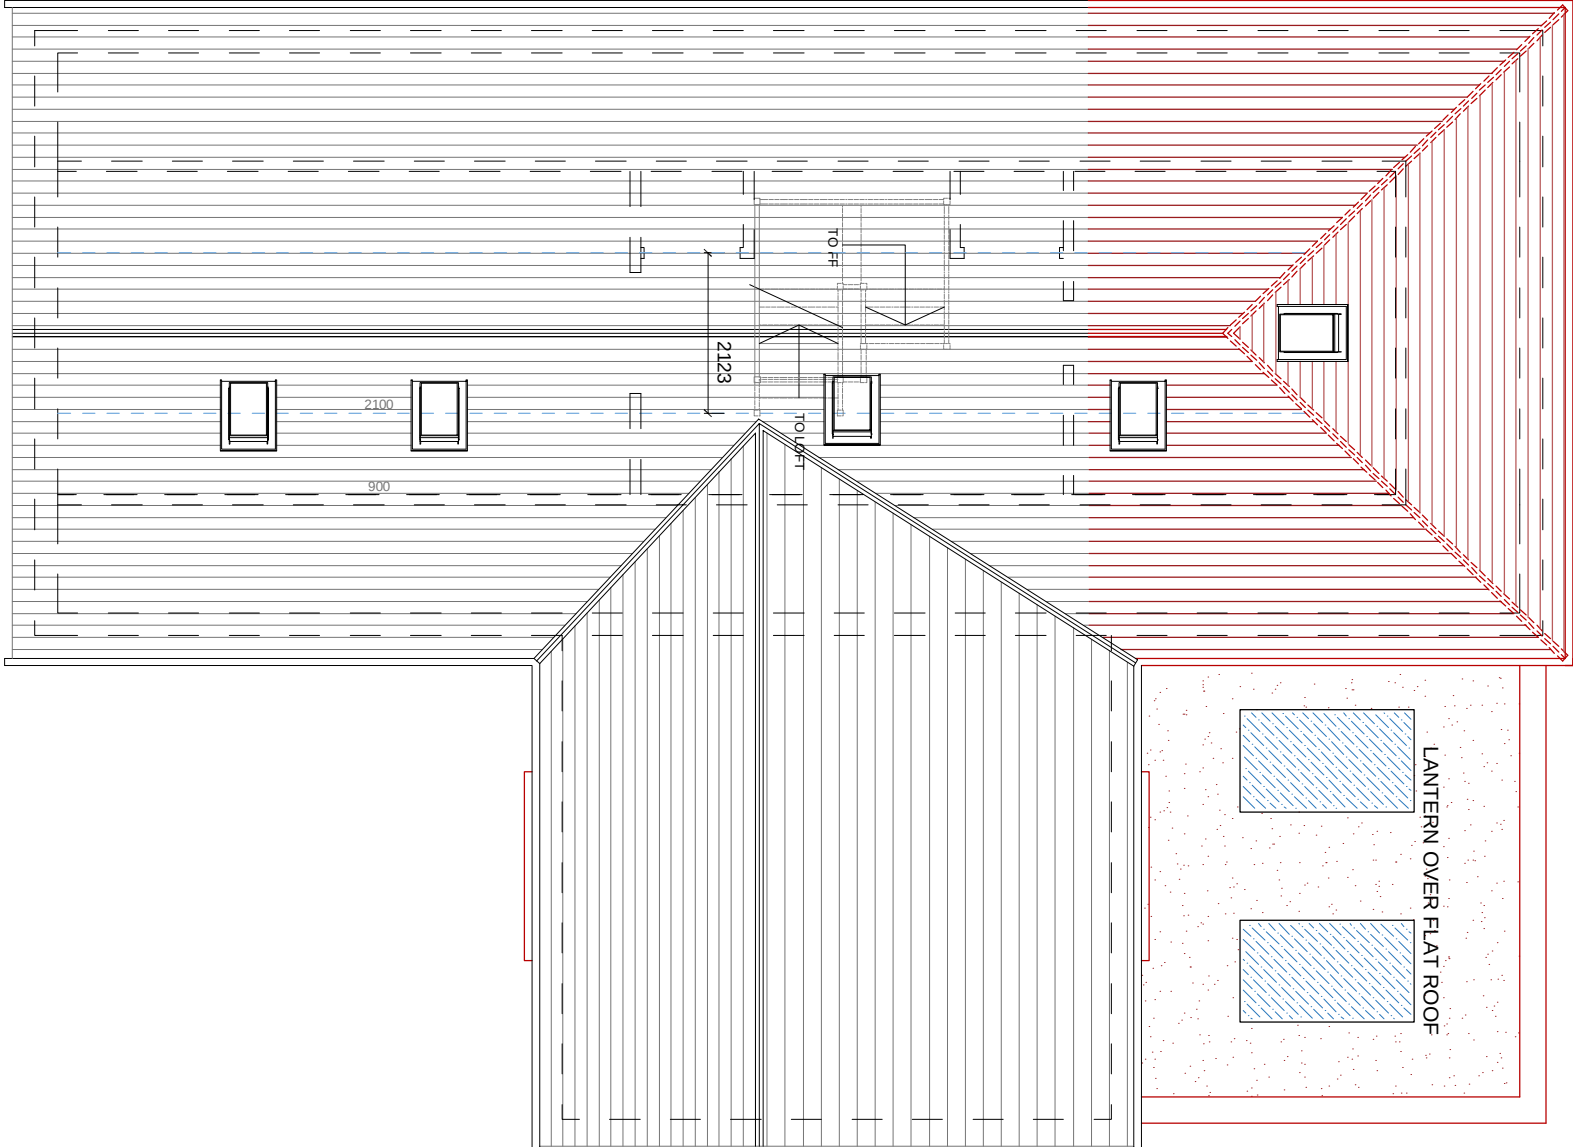

ROOF PLAN

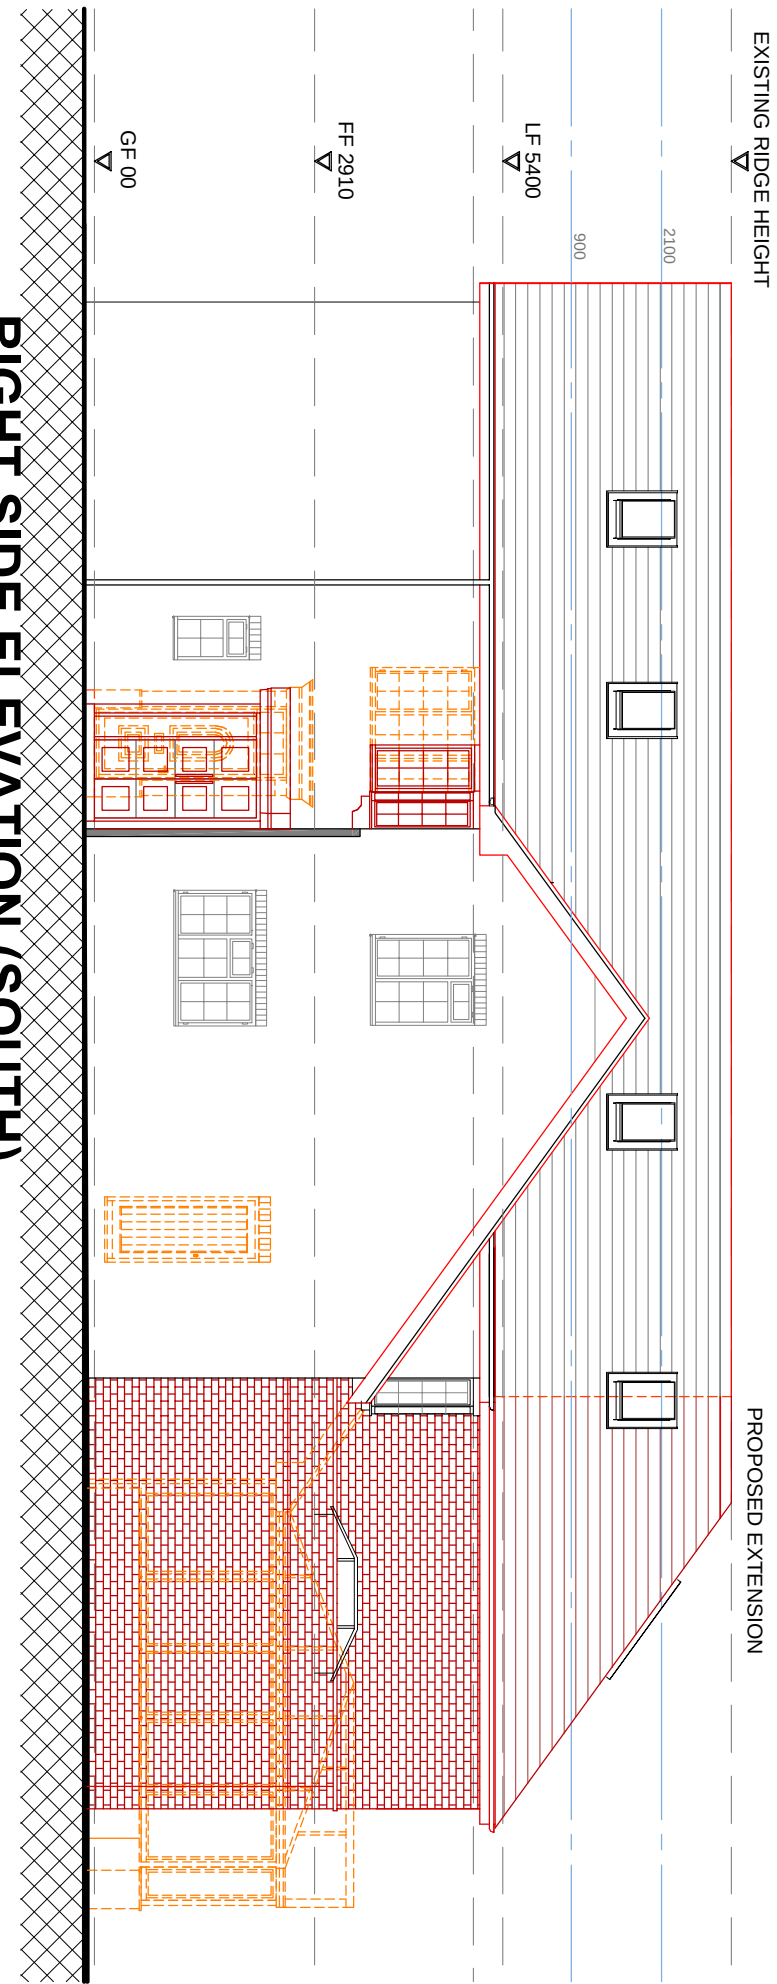

RIGHT SIDE ELEVATION (SOUTH)

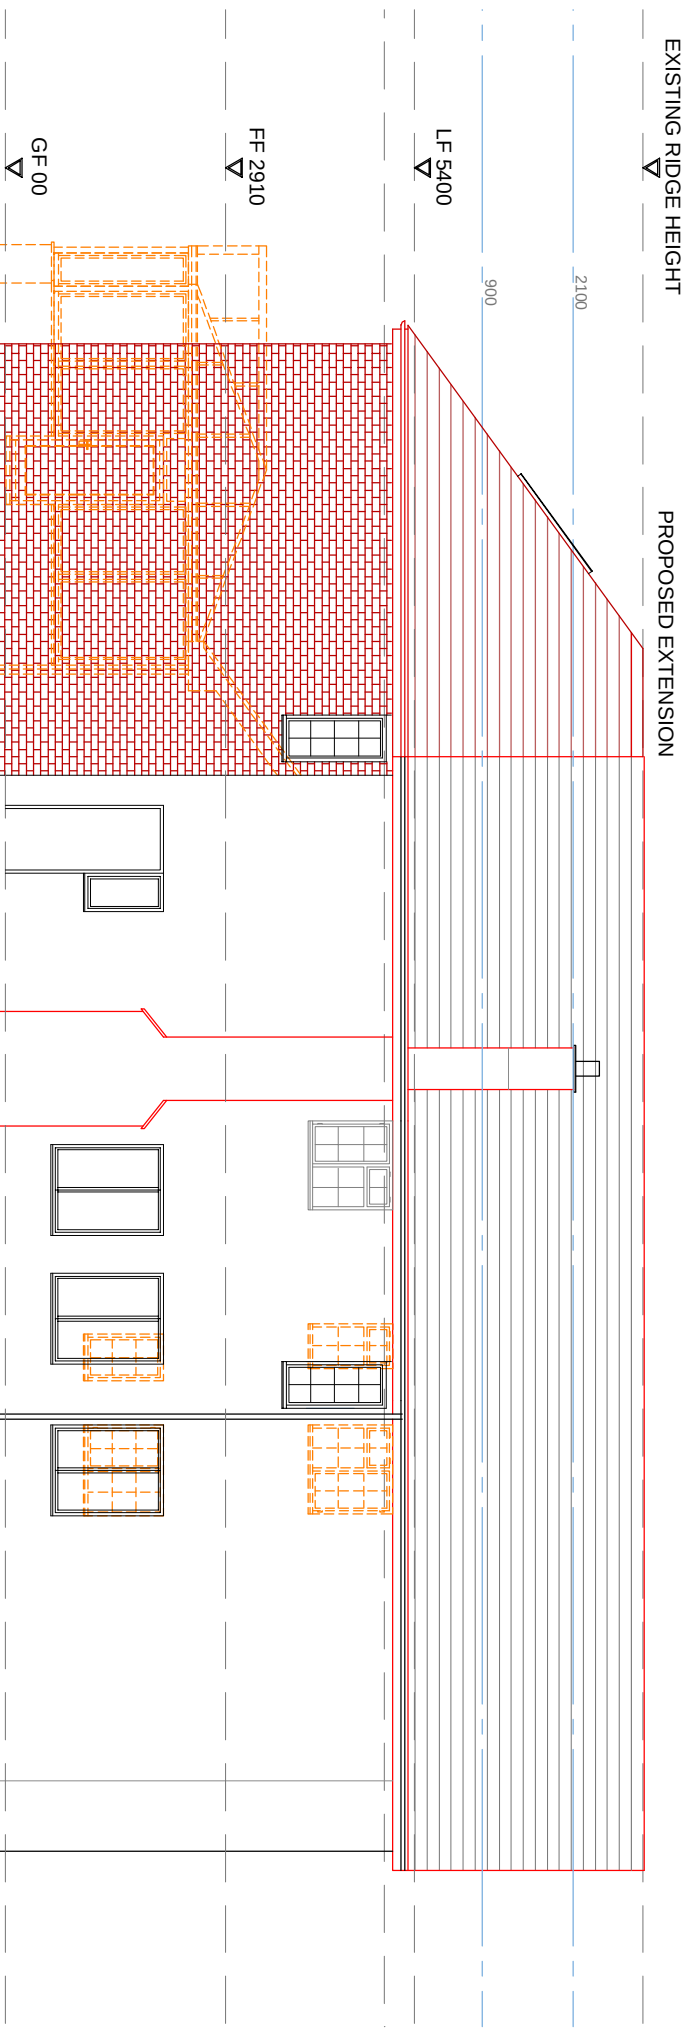

LEFT SIDE ELEVATION (NORTH)

All dimensions and levels to be checked on site by contractor prior to preparation of shop drawings and commencement of work on site.  
This drawing and the copyrights and patents therein are the property of the Architect and may not be used or reproduced without consent.  
This drawing is to be read in conjunction with all relevant consultants and/or specialist's drawings/documents and any discrepancies or variations are to be notified to the Architect before the affected work commences.  
All works on site are to be carried out fully in accordance with all applicable legislation and recommendations regarding Building Regulations, British Standards and Codes of Practice as appropriate.

Project  
3 LINKSWAY  
NORTHWOOD  
HERTFORDSHIRE  
HA6 2YA

Drawing  
PROPOSED  
PLANS and ELEVATIONS  
--

SEABROOK  
ARCHITECTS  
CHARTERED ARCHITECTS  
Link House, St Mary's Way, Chessum, Bucks HP5 1HR  
e-mail: [sp@seabrookarchitects.co.uk](mailto:sp@seabrookarchitects.co.uk)

|             |            |       |              |
|-------------|------------|-------|--------------|
| Drawn By    | MD         | Date  | November 201 |
| Checked By  | JS         | Date  | November 201 |
| Approved By | Approved   | Scale | 1:100@A1     |
| Drawing No. | 5696 PL005 | Rev.  | A            |