

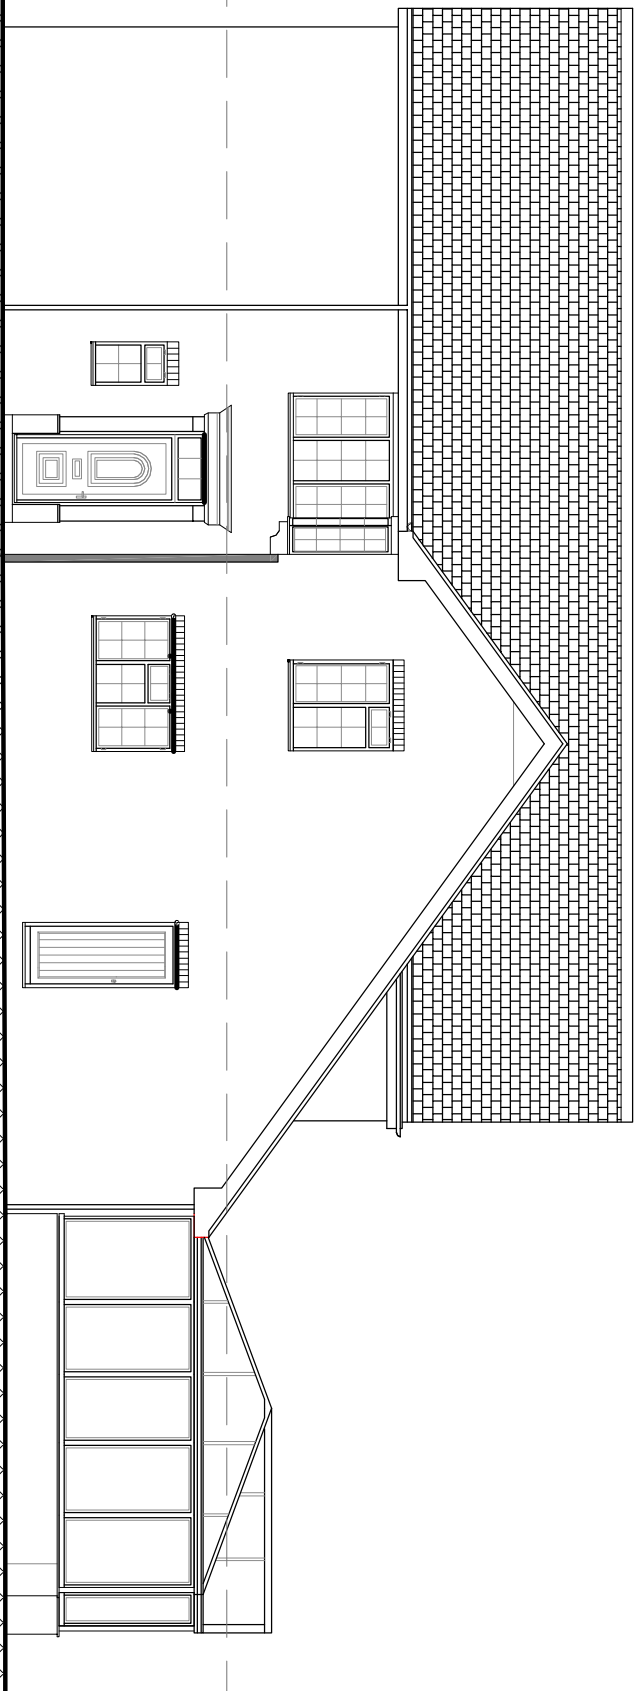


Amendments/Notes


Rev.	Detail	By	Date
-	-	-	06.02.2019

 


SIDE ELEVATION (SOUTH)

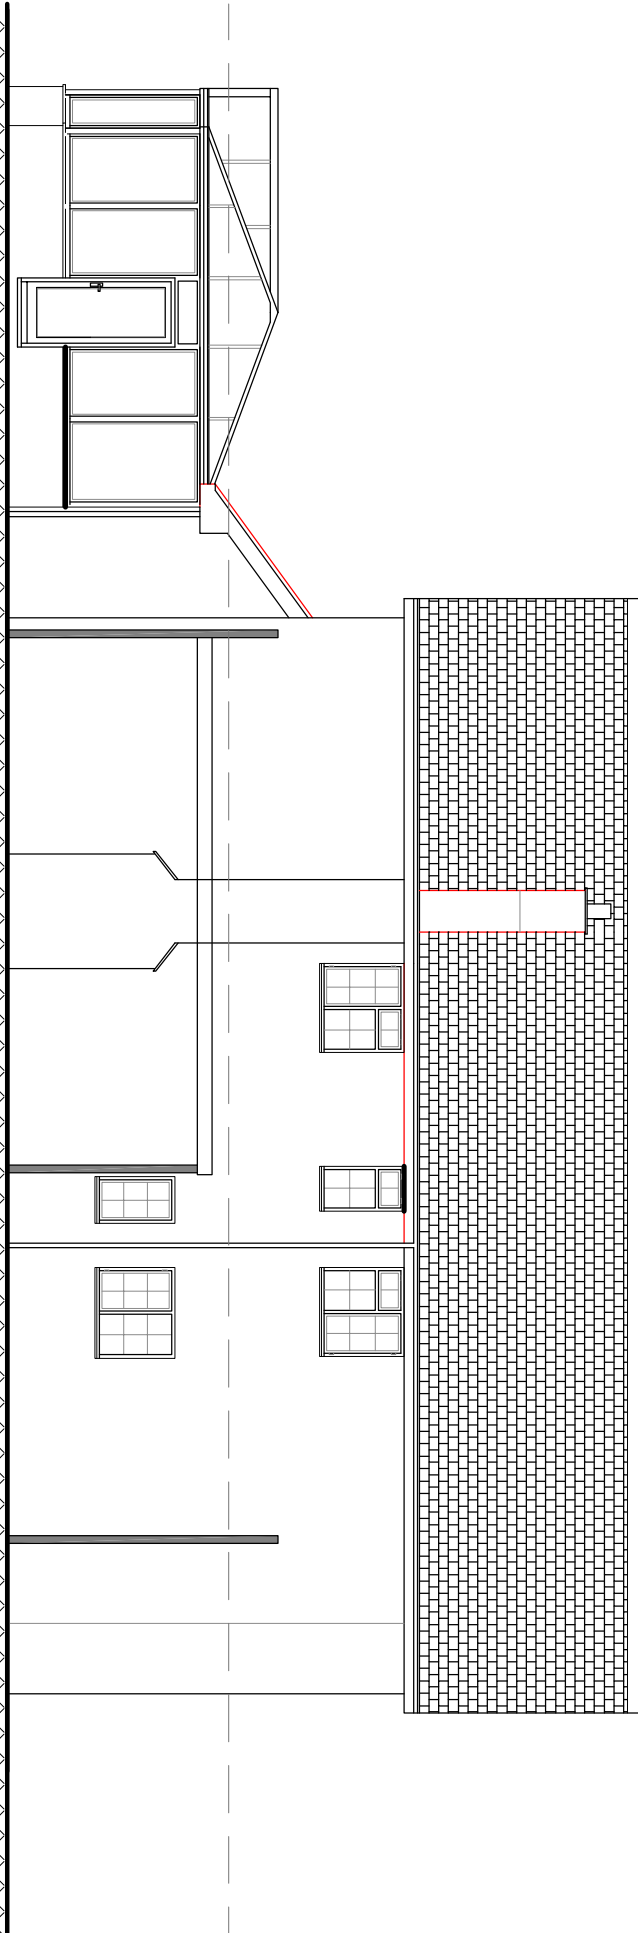

SIDE ELEVATION (NORTH)

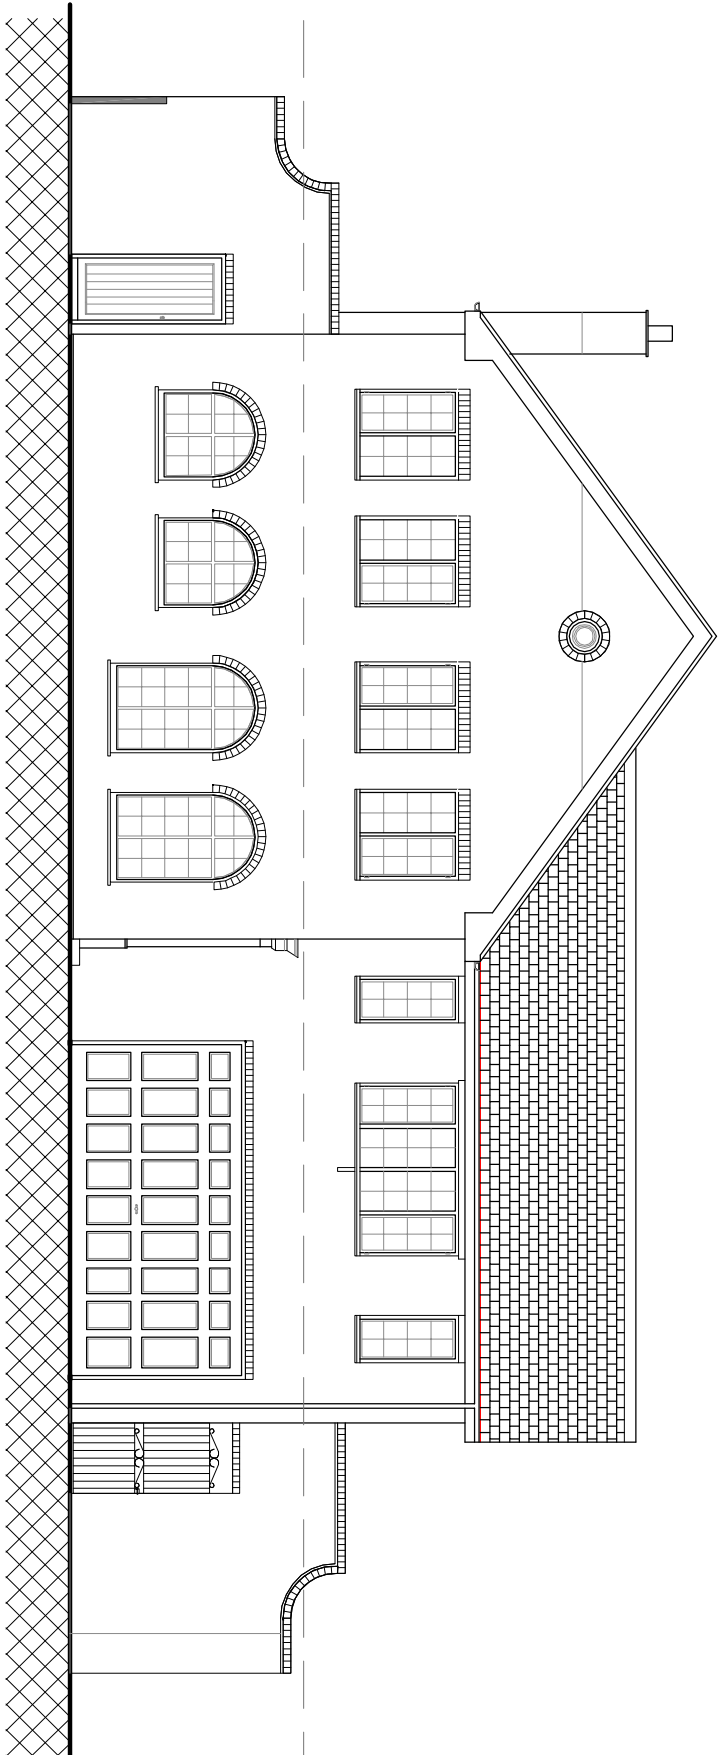

FRONT ELEVATION (EAST)

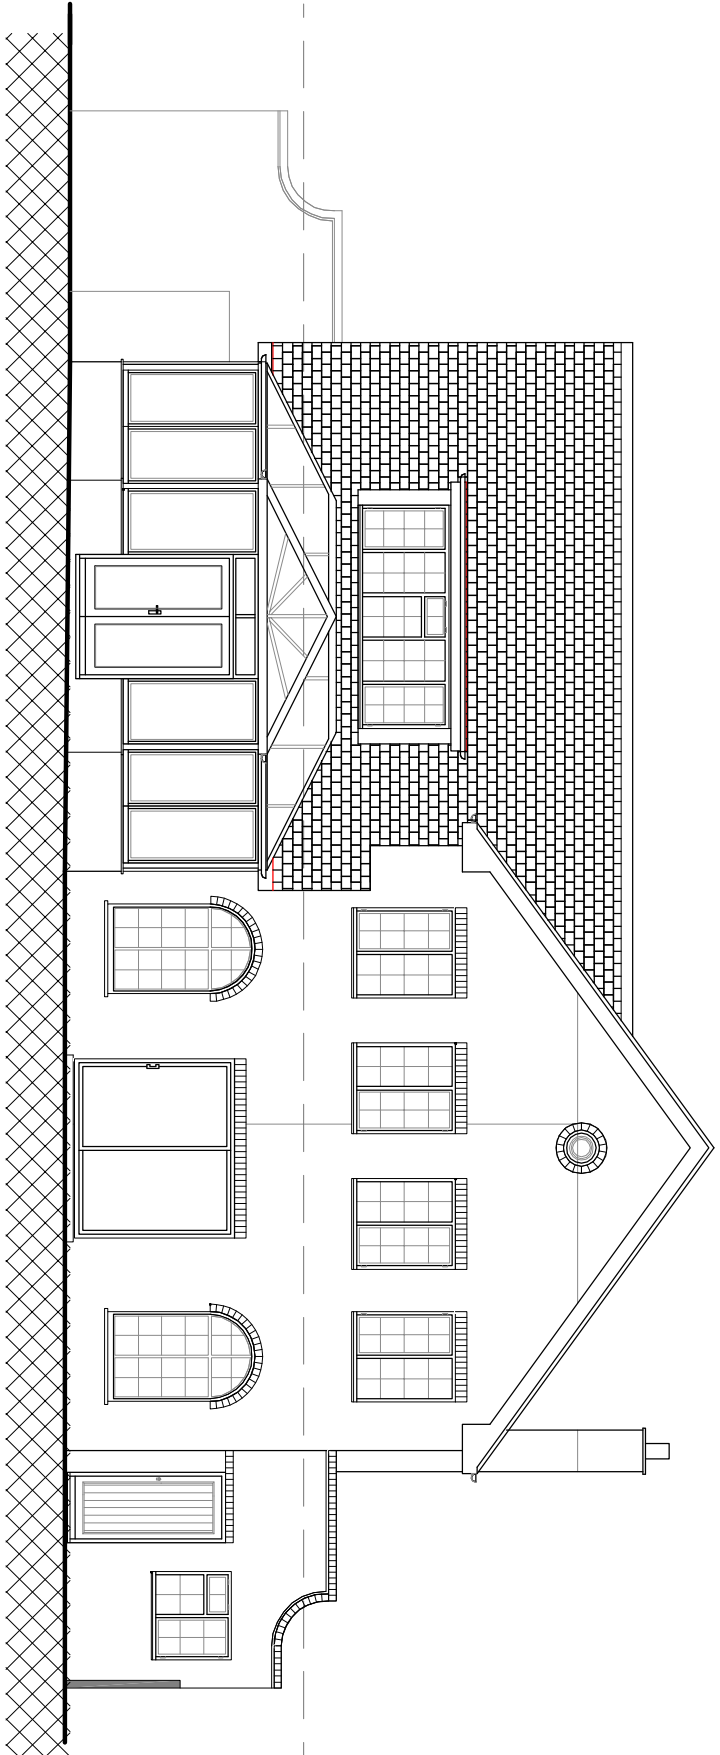

REAR ELEVATION (WEST)

- LEGEND
- PROPOSED WALL
 - EXISTING WALL
 - DEMOLISHED
 - OVERHEAD
 - EXISTING HOUSE

All dimensions and levels to be checked on site by contractor prior to preparation of shop drawings and commencement of work on site.

This drawing and the copyrights and patents therein are the property of the Architect and may not be used or reproduced without consent.

This drawing is to be read in conjunction with all relevant consultants and/or specialist's drawings/documents and any discrepancies or variations are to be notified to the Architect before the affected work commences.

All works on site are to be carried out fully in accordance with all applicable regulations and standards and in conformity with Building Regulations, British Standards and Codes of Practice as appropriate.

Project

3 LINKSWAYS
NORTHWOOD
HERTFORDSHIRE
HA6 2YA

Drawing


EXISTING
PLANS and ELEVATIONS

SEABROOK
ARCHITECTS

CHARTERED ARCHITECTS

Link House, St Mary's Way, Chessum, Bucks HP5 1HR
Tel: 01494 778918
e-mail: gsyee@syeearchitects.co.uk


Drawn By	MD	Date	Nov 2019
Checked By	JS	Date	Nov 2019
Approved By	Approved	Scale	1:100@A1
Drawing No.	5696 EX005	Rev.	

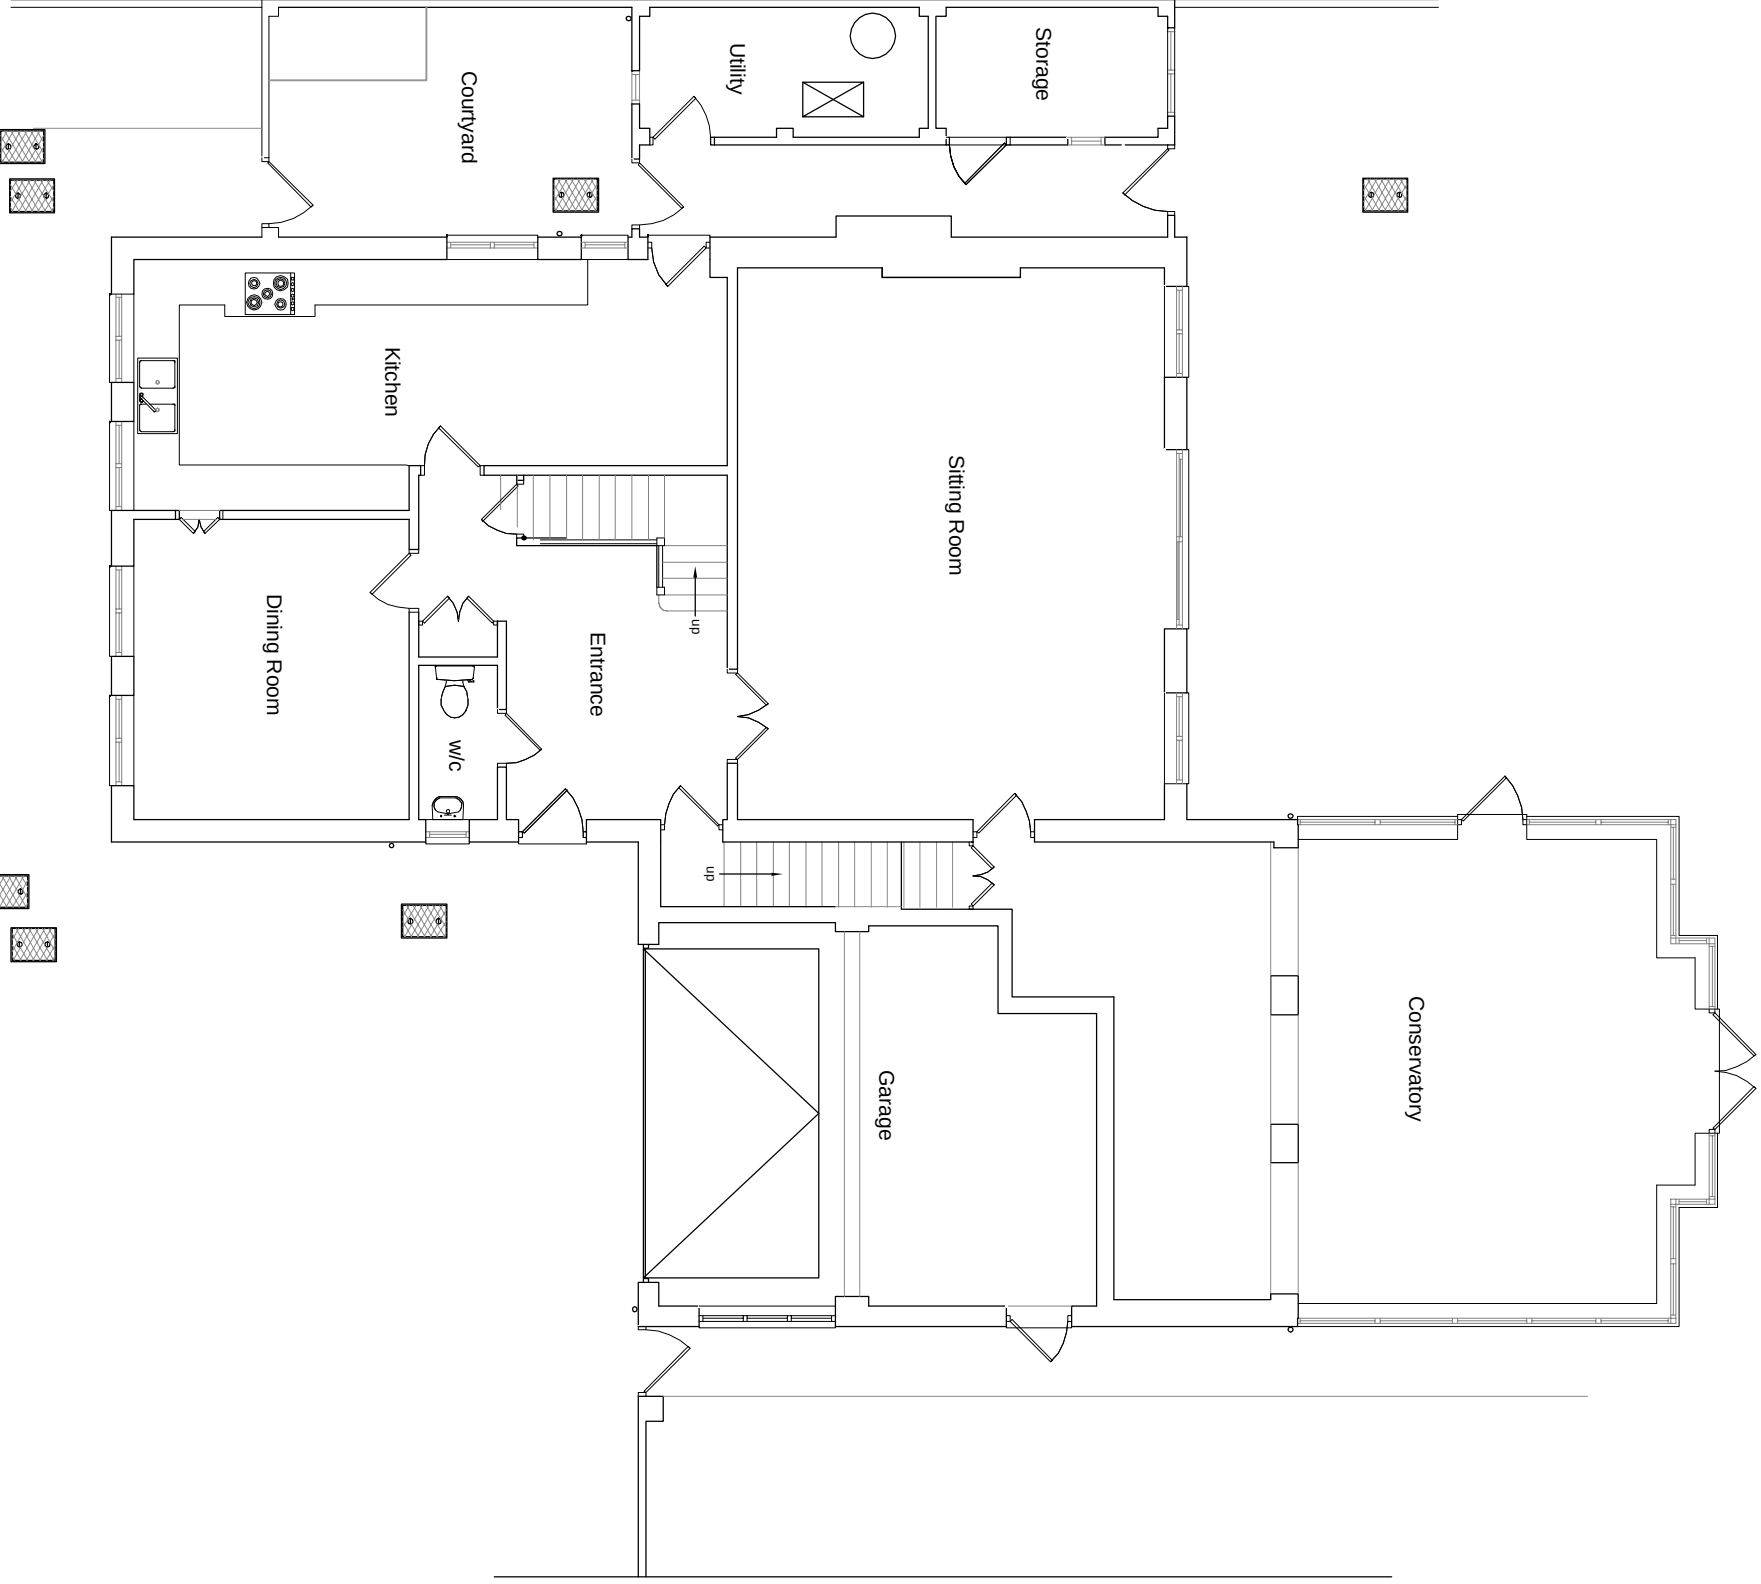

GROUND FLOOR PLAN



FIRST FLOOR PLAN

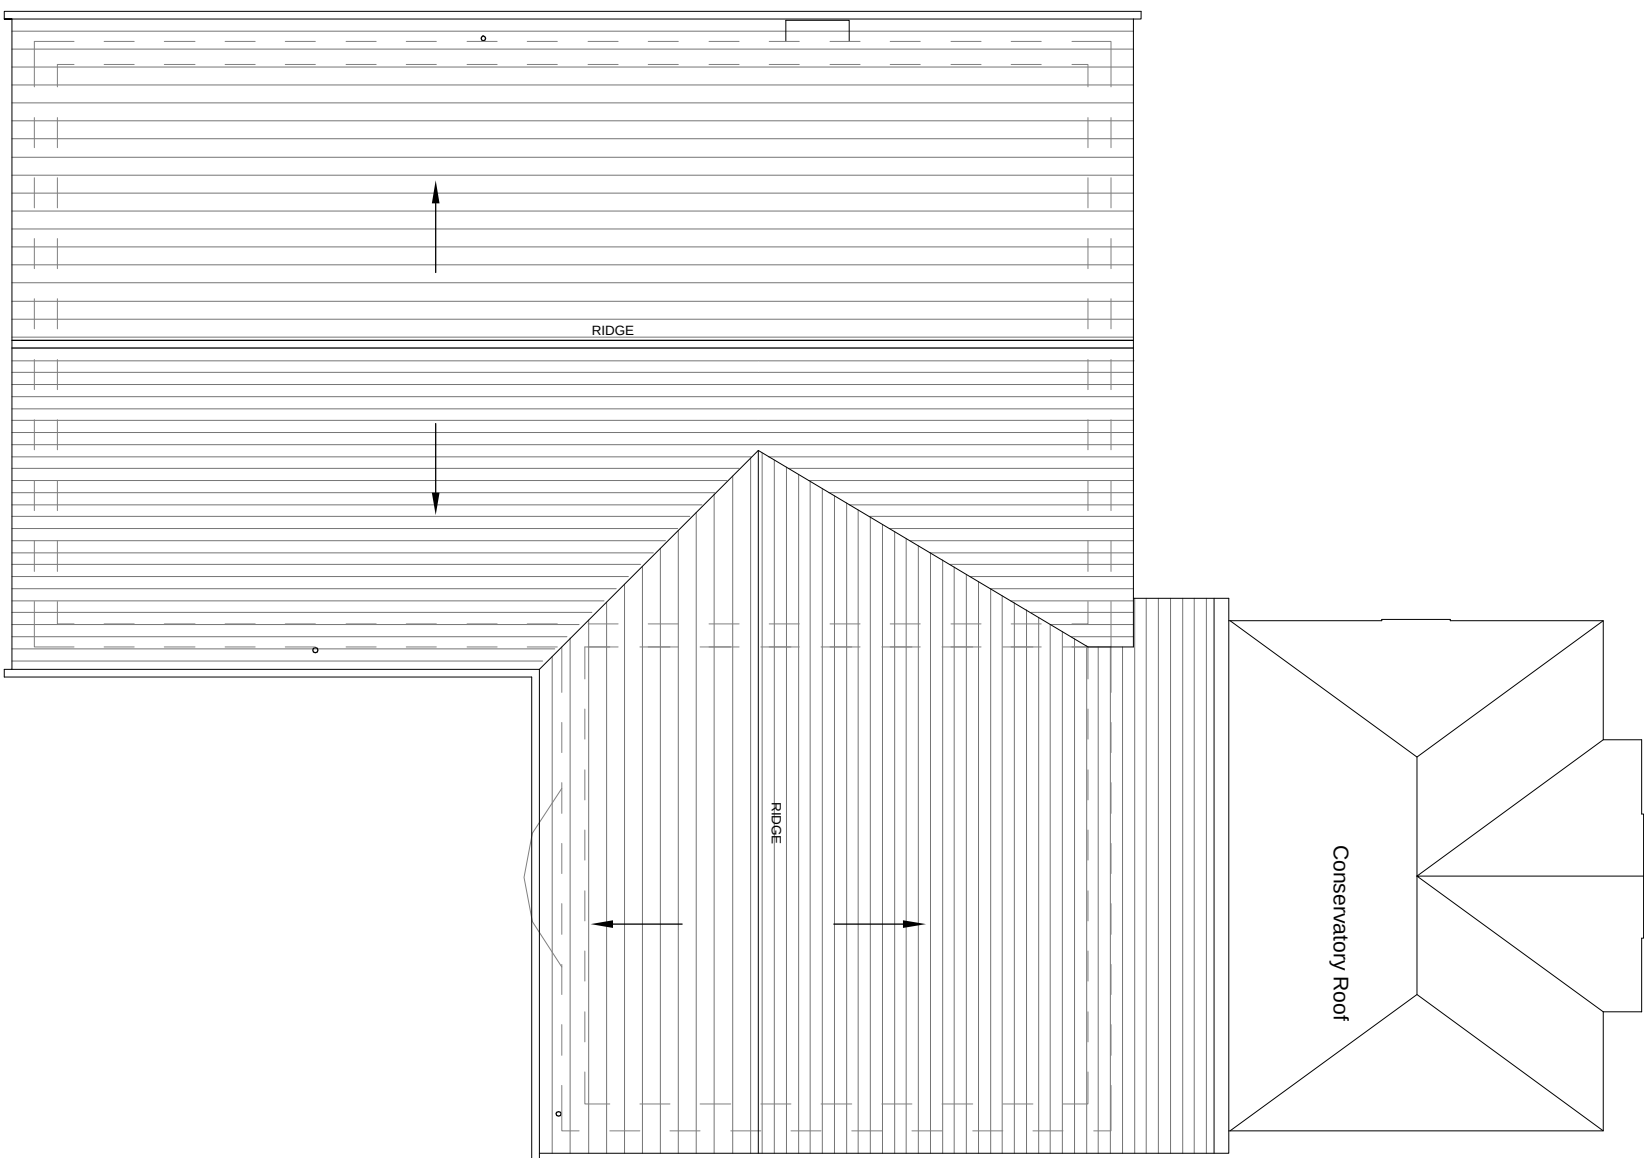

ROOF PLAN