



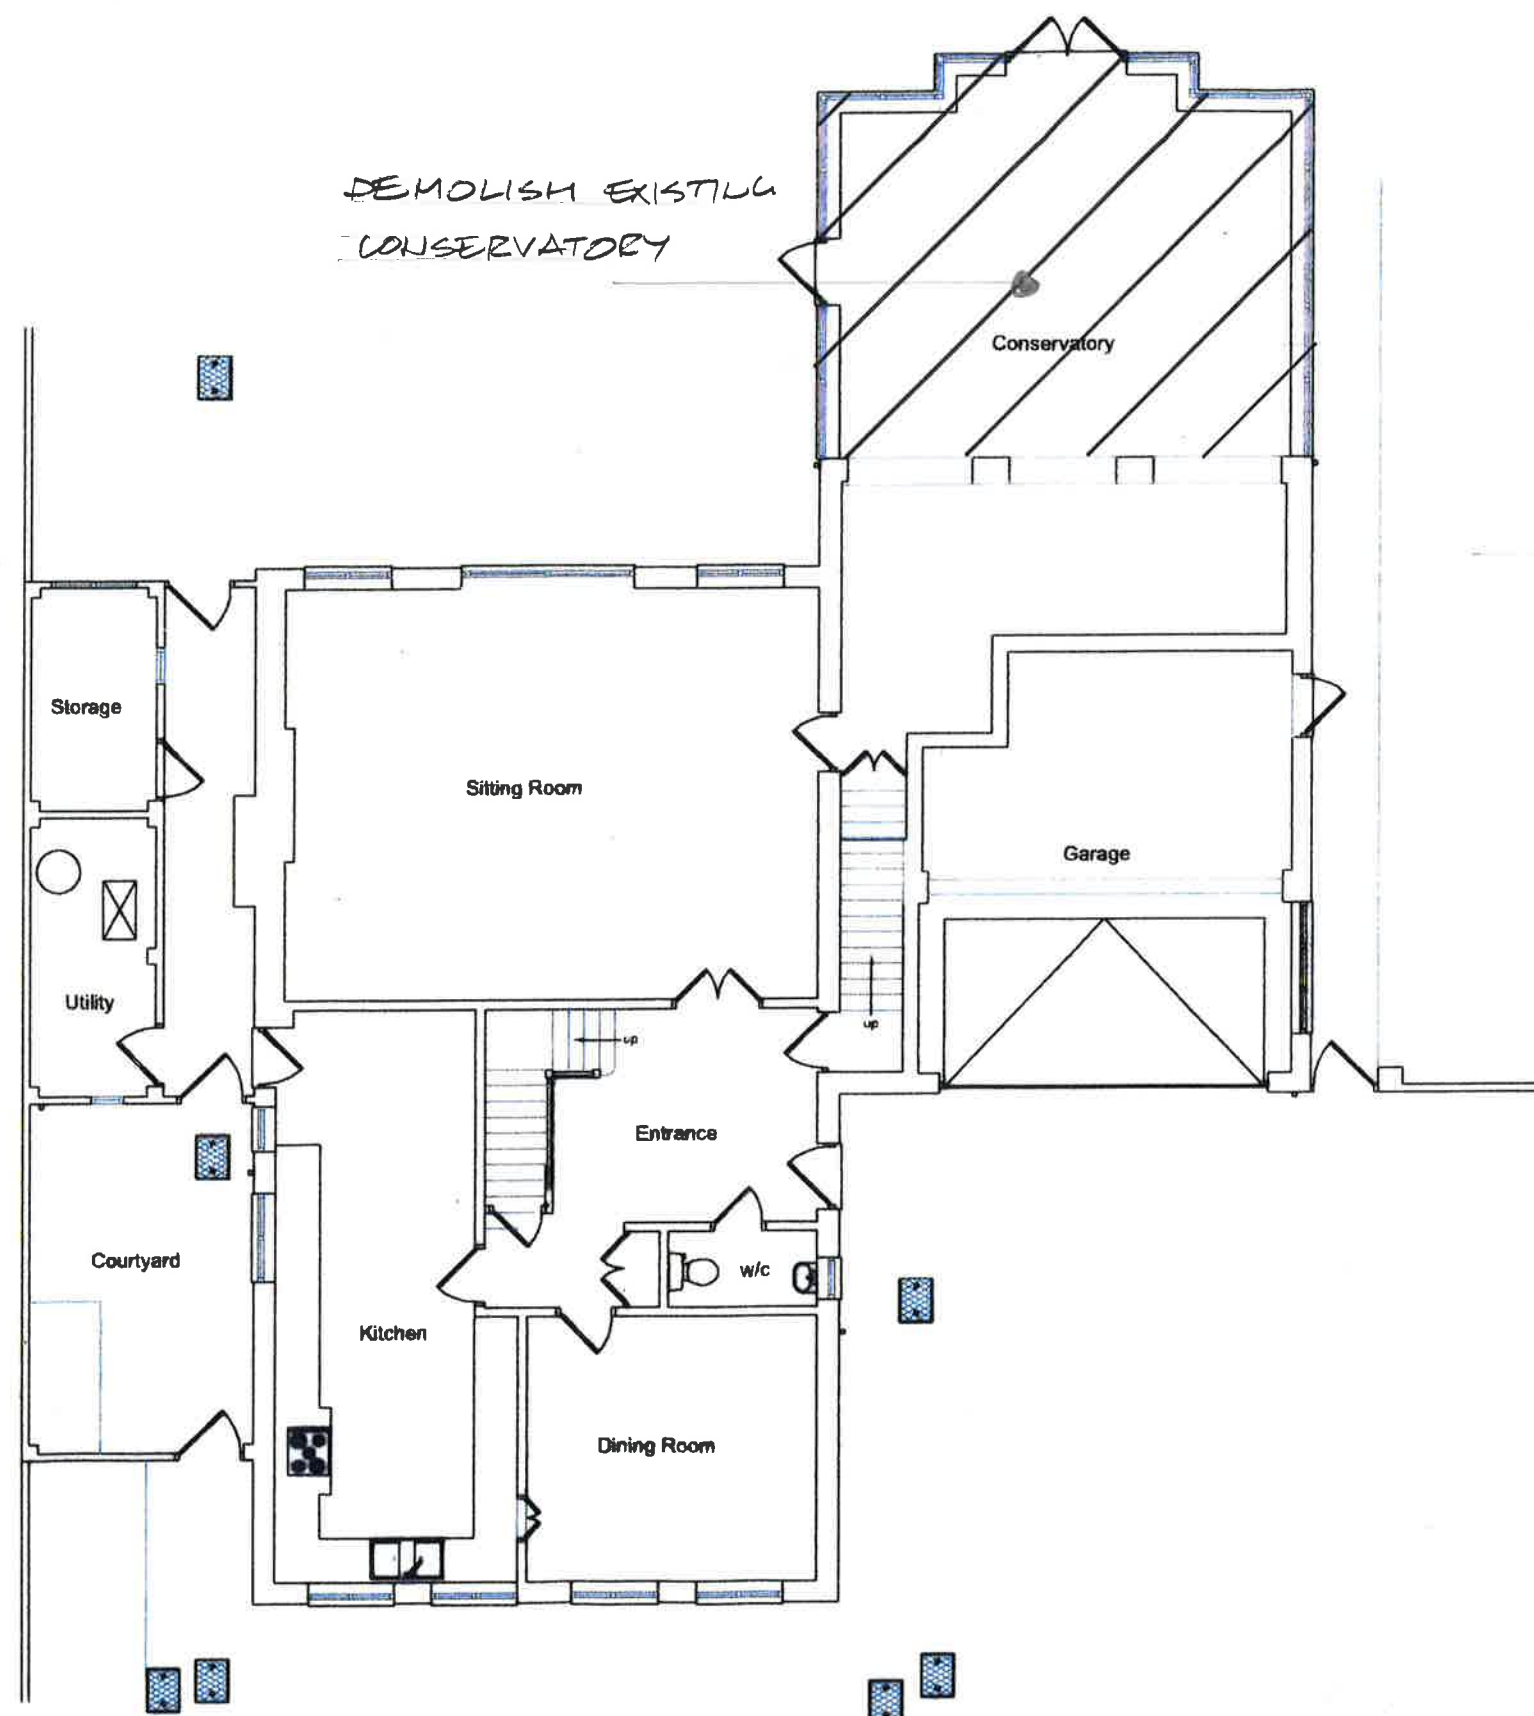

GROUND FLOOR PLAN

STAGE I - DEMOLISH EXISTING CONSERVATORY


REV	DATE	DESCRIPTION	BY
AMENDMENTS			
Project: 3 LINKSWAY NORTHWOOD			
Title: CONSTRUCTION SEQUENCE STAGE 1			
Client:			
Architect:			
Designed: AH			
Drawn: AH			
Checked: DB			
Date: JUL 20			
Project No: 2022			
Scale @ A3: 1:100			
Drawing No: 05/01			
Revision:			

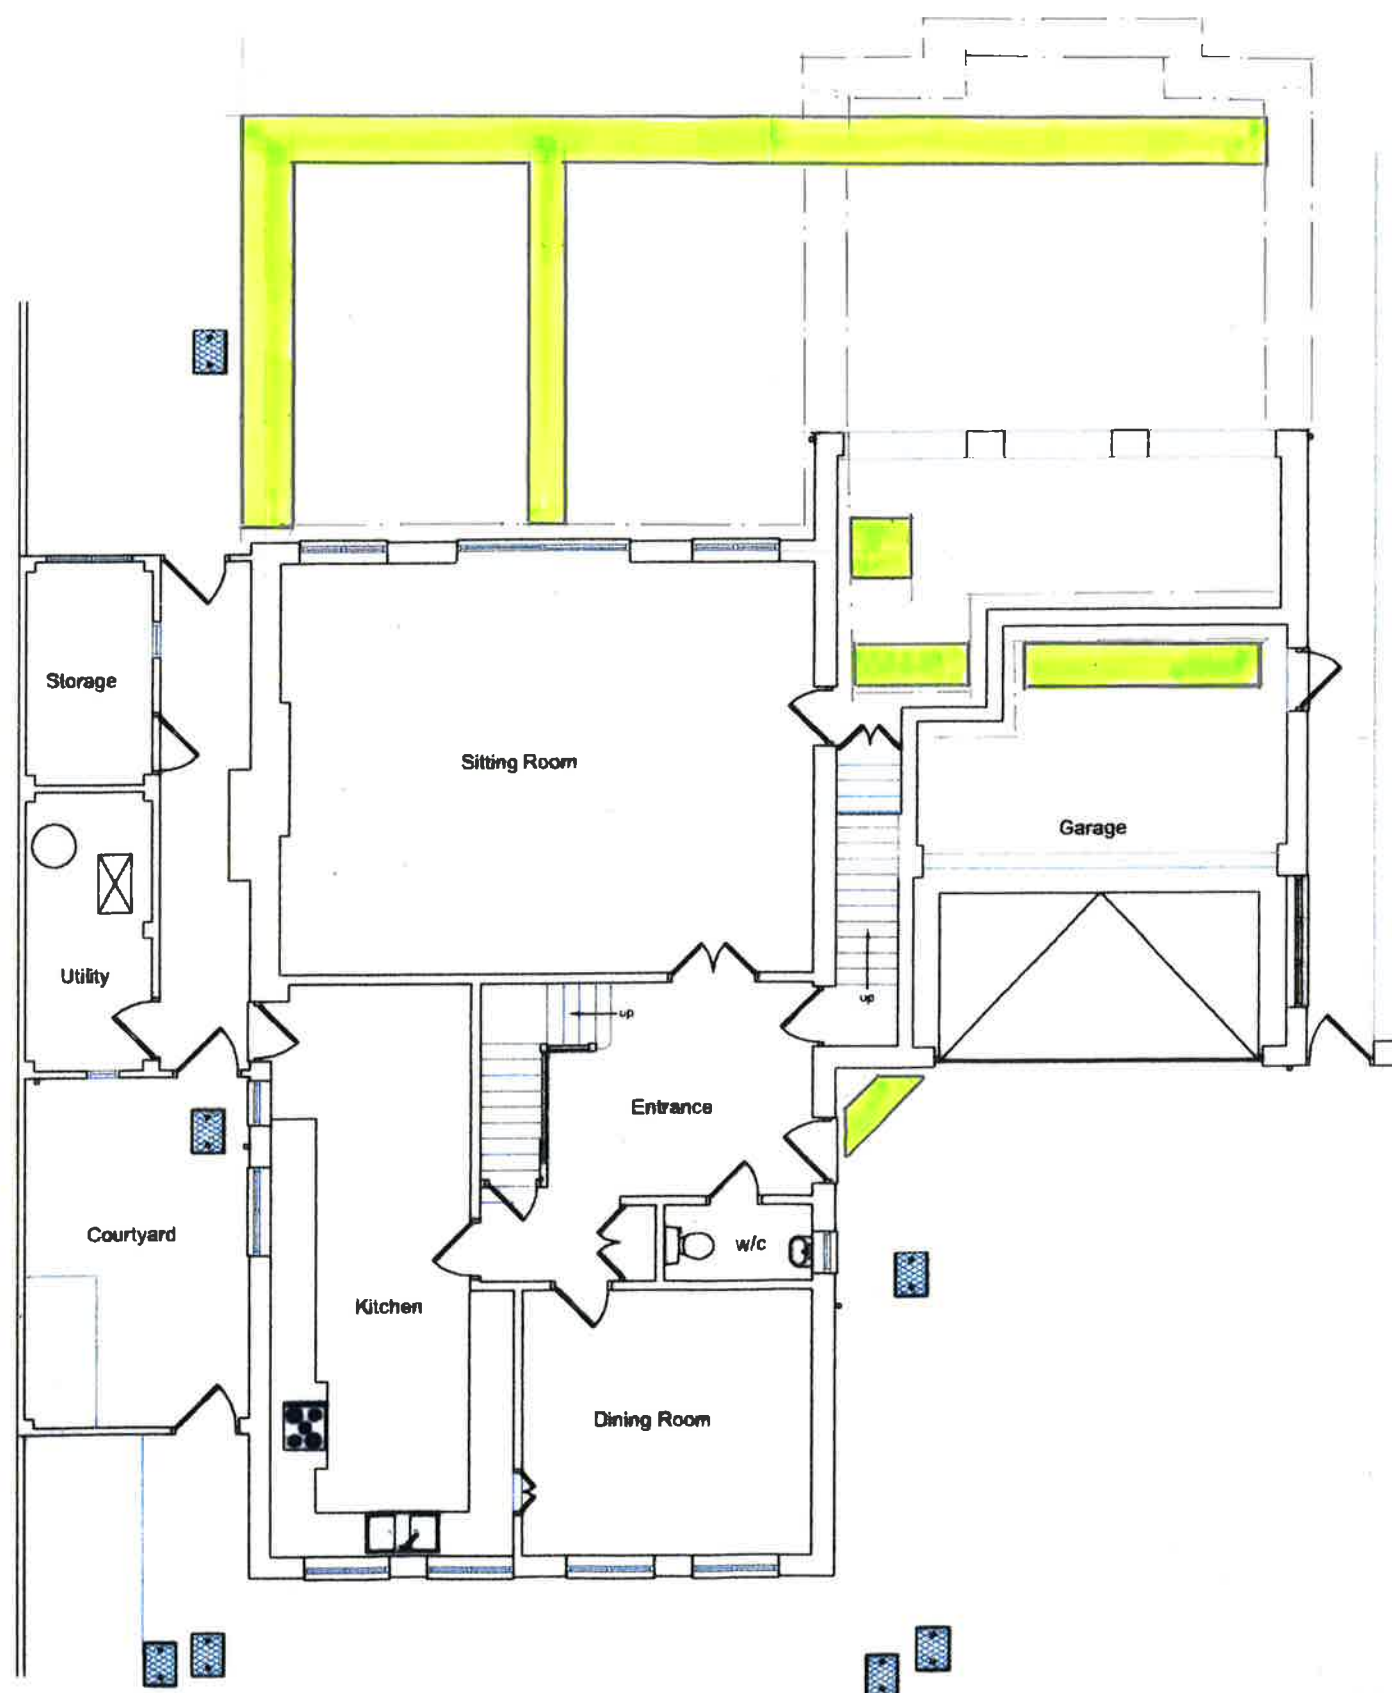

GROUND FLOOR PLAN

STAGE 2 : EXCAVATE AND
FORM NEW
FOUNDATIONS


REV	DATE	DESCRIPTION	BY
AMENDMENTS			
Project: 3 LINKSWAY NORTHWOOD			
Title: CONSTRUCTION SEQUENCE STAGE 2			
Client:			
Architect:			
Designed: AH			
Drawn: AH			
Checked: DB			
Date: JULY 20			
Project No: 2022			
Scale @ A3: 1:100			
Drawing No: 65/02			
Revision:			

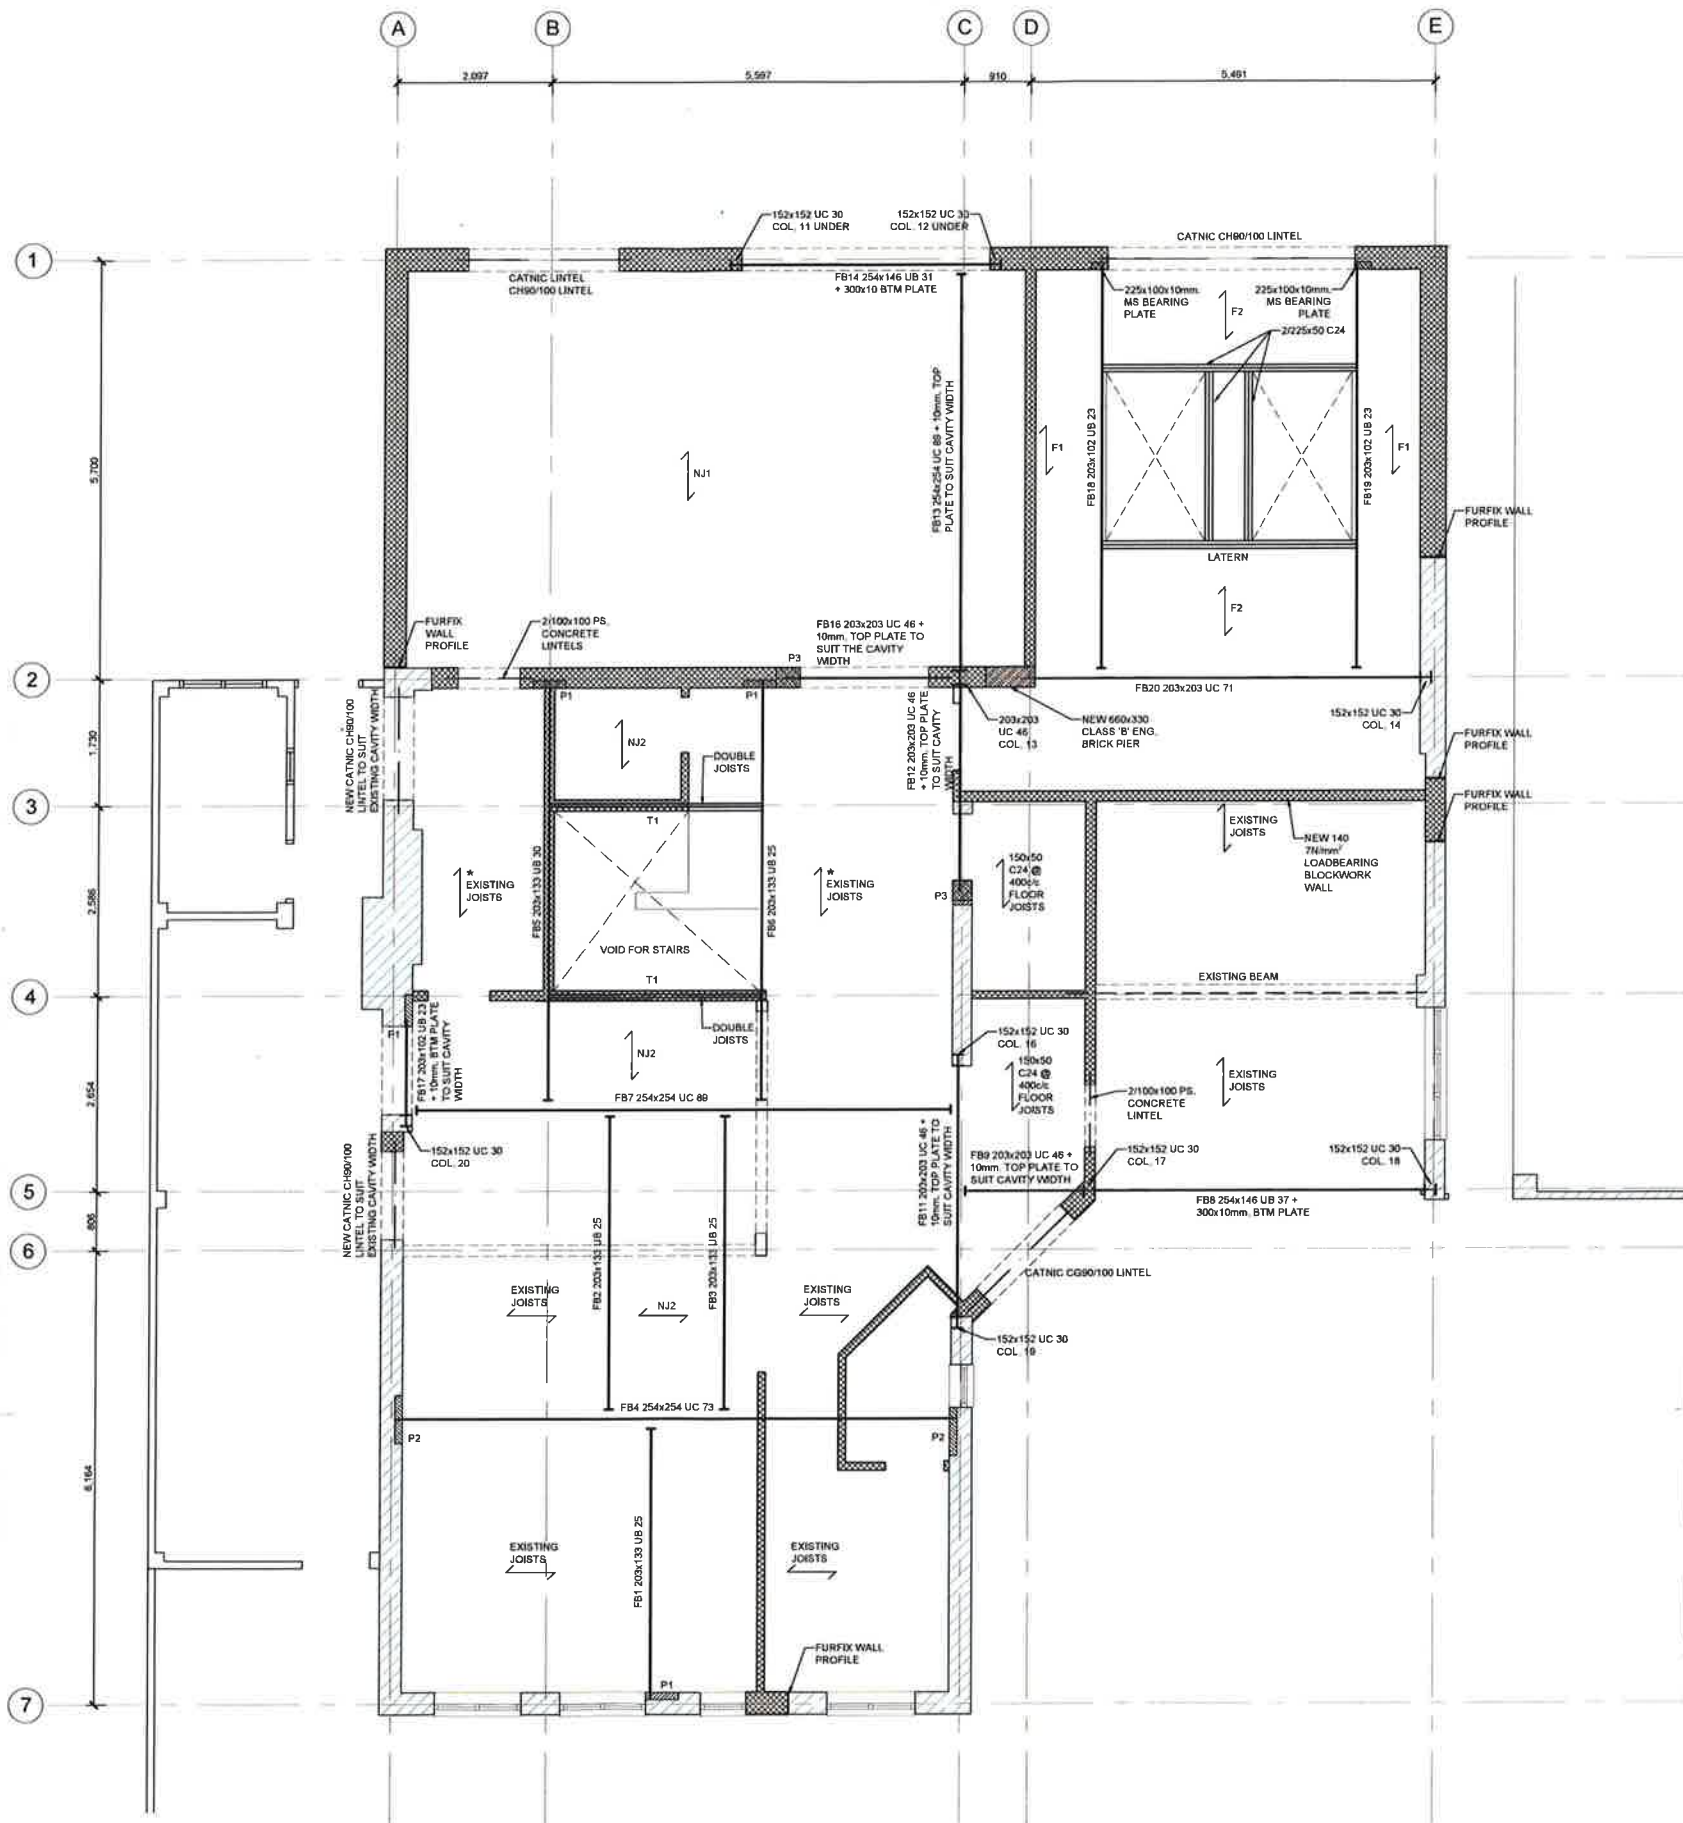

1ST FLOOR STRUCTURE

STAGE 4: PROVIDE NECESSARY
TEMPORARY PROPPING
INSTALL 1ST FLOOR
STEEWORK AND
NEW TIMBER FLOOR


REV	DATE	DESCRIPTION	BY
AMENDMENTS			
Project: 3 LINKSWAY NORTHWOOD			
Title: CONSTRUCTION SEQUENCE STAGE 4			
Client:			
Architect:			
Designed: AH			
Drawn: AH			
Checked: DB			
Date: JULY 20			
Project No: 2022			
Scale: 1:100			
Drawing No: 65/04			
Revision:			

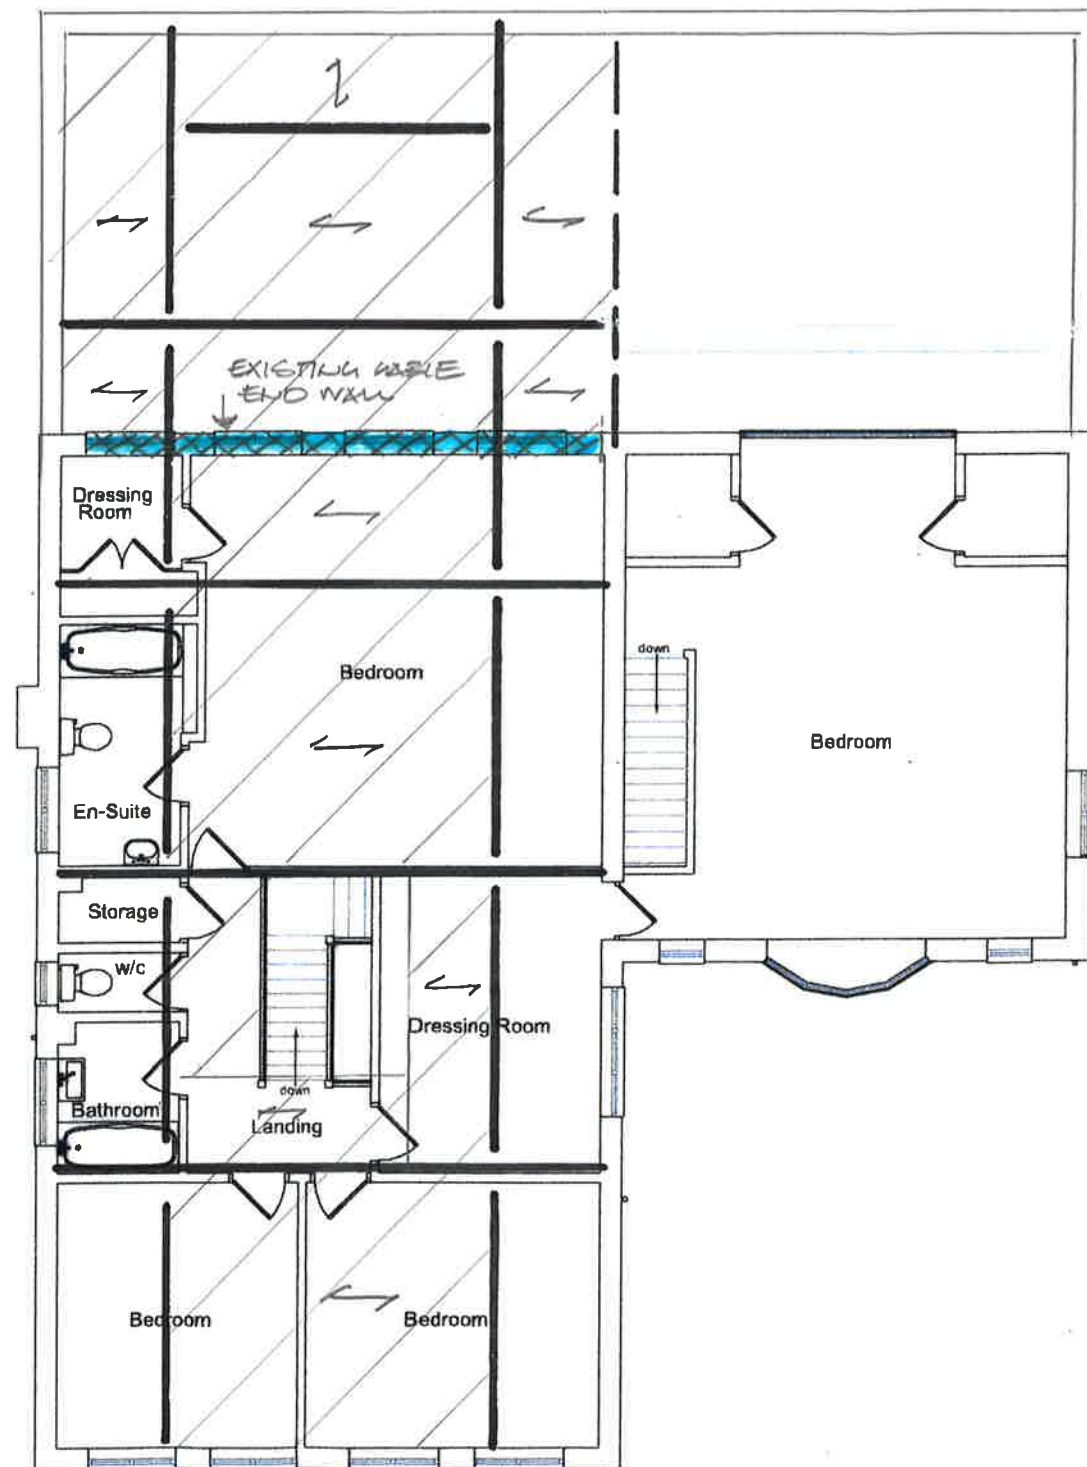


LOFT FLOOR STRUCTURE

STAGE 5 : CAREFULLY DEMOLISH
EXISTING GABLE END
WALL
INSTALL LOFT FLOOR
BEAMS AND TIMBER
FLOOR


REV	DATE	DESCRIPTION	BY
AMENDMENTS			
Project: 3 LINKSWAY NORTHWOOD			
Title: CONSTRUCTION SEQUENCE STAGE 5			
Client:			
Architect:			
Designed: AM Drawn: AM			
Checked: DE Date: JULY 20			
Project No: 2022 Scale: 1:100 @ A3:			
Drawing No: 66/05 Revision:			

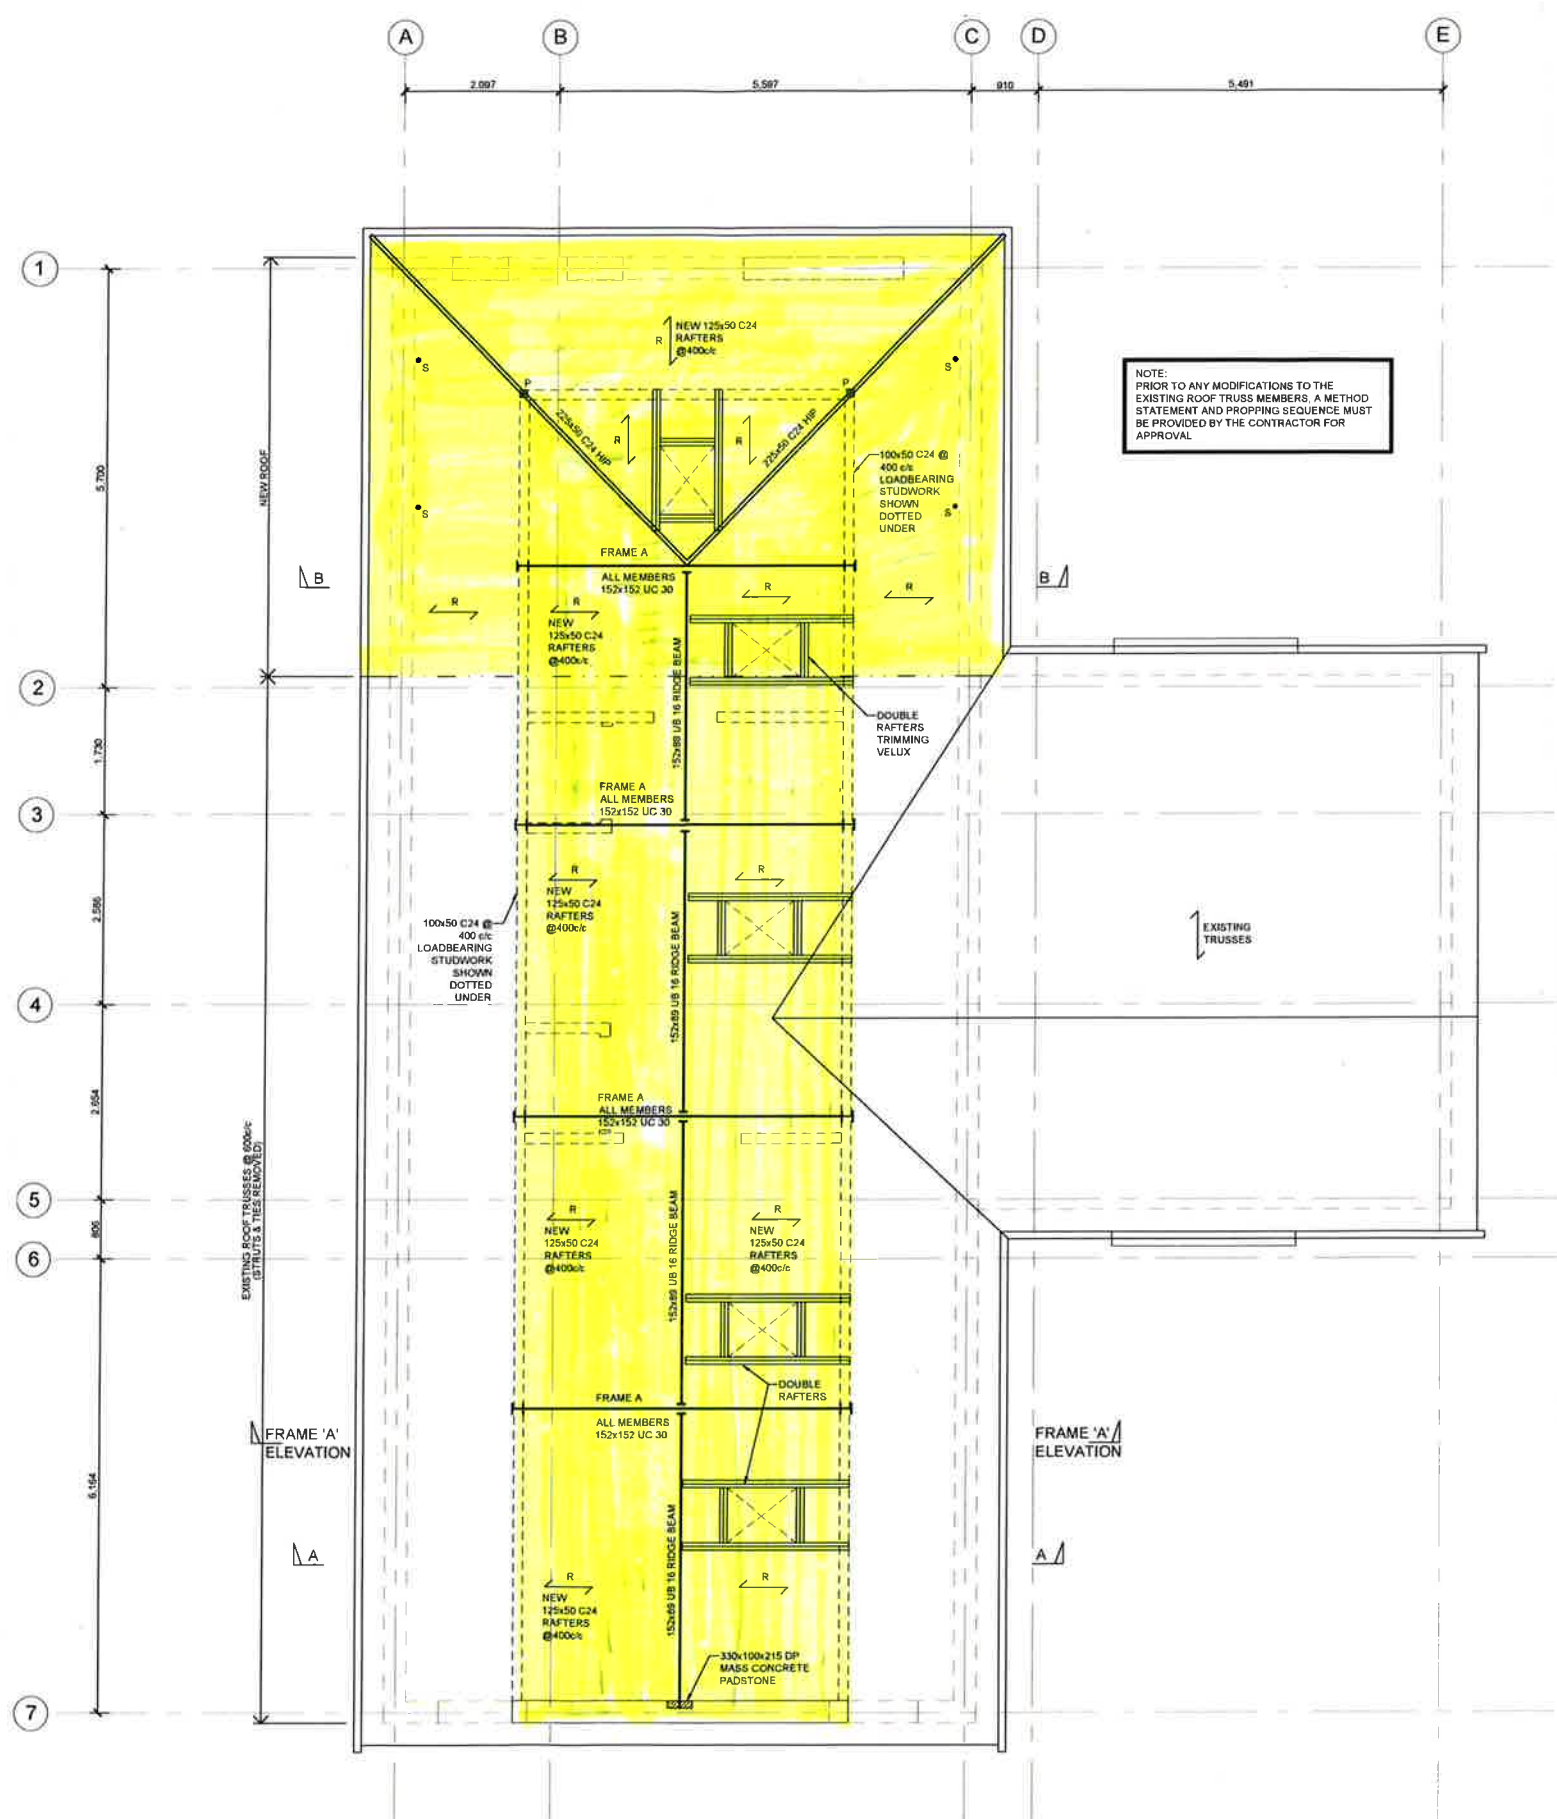

NOTE:
PRIOR TO ANY MODIFICATIONS TO THE
EXISTING ROOF TRUSS MEMBERS, A METHOD
STATEMENT AND PROPPING SEQUENCE MUST
BE PROVIDED BY THE CONTRACTOR FOR
APPROVAL.

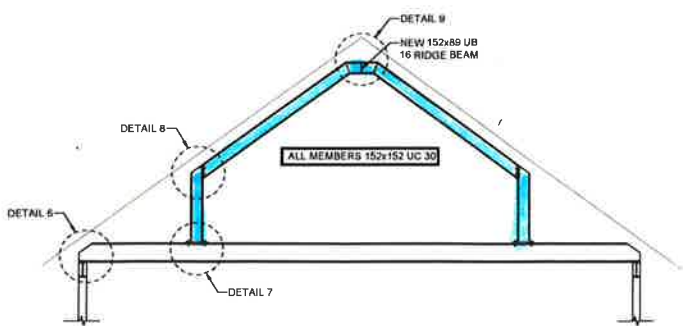

FRAME 'A' ELEVATION

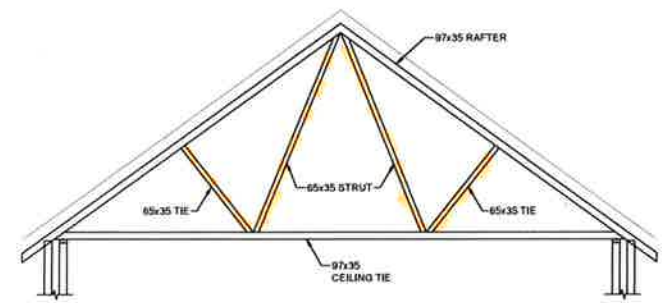

EXISTING TRUSS ELEVATION

- STAGE 6 :
- INSTALL STEEL PEAKS AND RIDGE BEAMS
 - INSTALL NEW RAFTERS
 - REMOVE EXISTING STRUTS AND TIES TO EXISTING TRUSSES

REV	DATE	DESCRIPTION	BY
AMENDMENTS			
Project: 3 LINKSWAY NORTHWOOD			
Title: CONSTRUCTION SEQUENCE STAGE 6			
Client:			
Architect:			
Designed: AM Drawn: AM			
Checked: DR Date: JULY 20			
Project No: 2022 Scale: 1:100 @ A3:			
Drawing No: 65/06 Revision:			