


NOTES

1. All dimensions are to be checked on site prior to the commencement of work and any discrepancy is to be reported to the construction manager before construction.
2. All work is to comply with current Building Regulations and shall be signed.
3. All contractors and sub-contractors must ensure that they have the latest issue of this drawing and details before the commencement of work on site.
4. All materials are to be used and installed in strict compliance with the relevant manufacturers' instructions and recommendations.
5. All works on site, managed and implemented as a result of the design indicated on this drawing, are to be given full consideration for compliance with the Health and Safety CDM Regulations in respect of design and construction on site and no work is to be undertaken if it is considered that compliance with the Building Regulations cannot be achieved.
6. All dimensions shown in millimetres.
7. Footprint of buildings shown at 1:50 above ground level.

LAND AT 119 EASTCOTE ROAD, RUISLIP, MIDDLESEX, HA4 8BG
PLANNING PROPOSALS FOR A SINGLE STOREY REAR EXTENSION

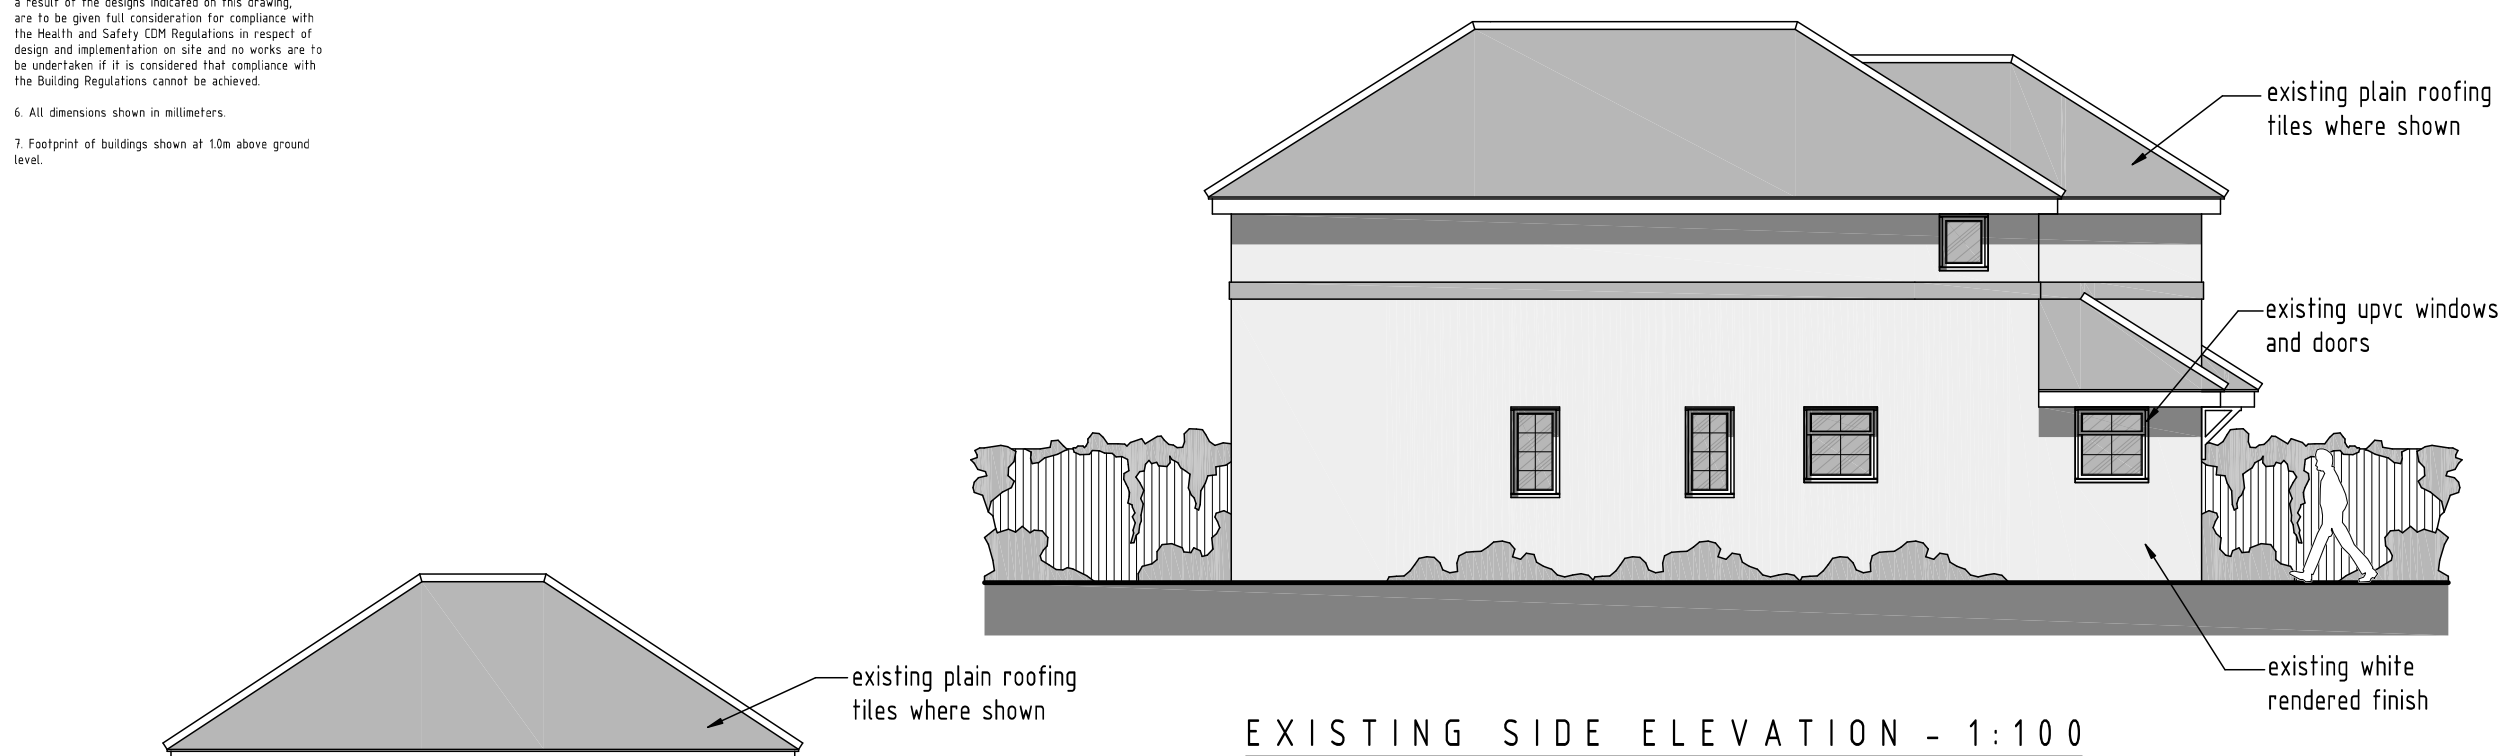


EXISTING SIDE ELEVATION - 1:100




EXISTING REAR ELEVATION - 1:100



EXISTING SIDE ELEVATION - 1:100

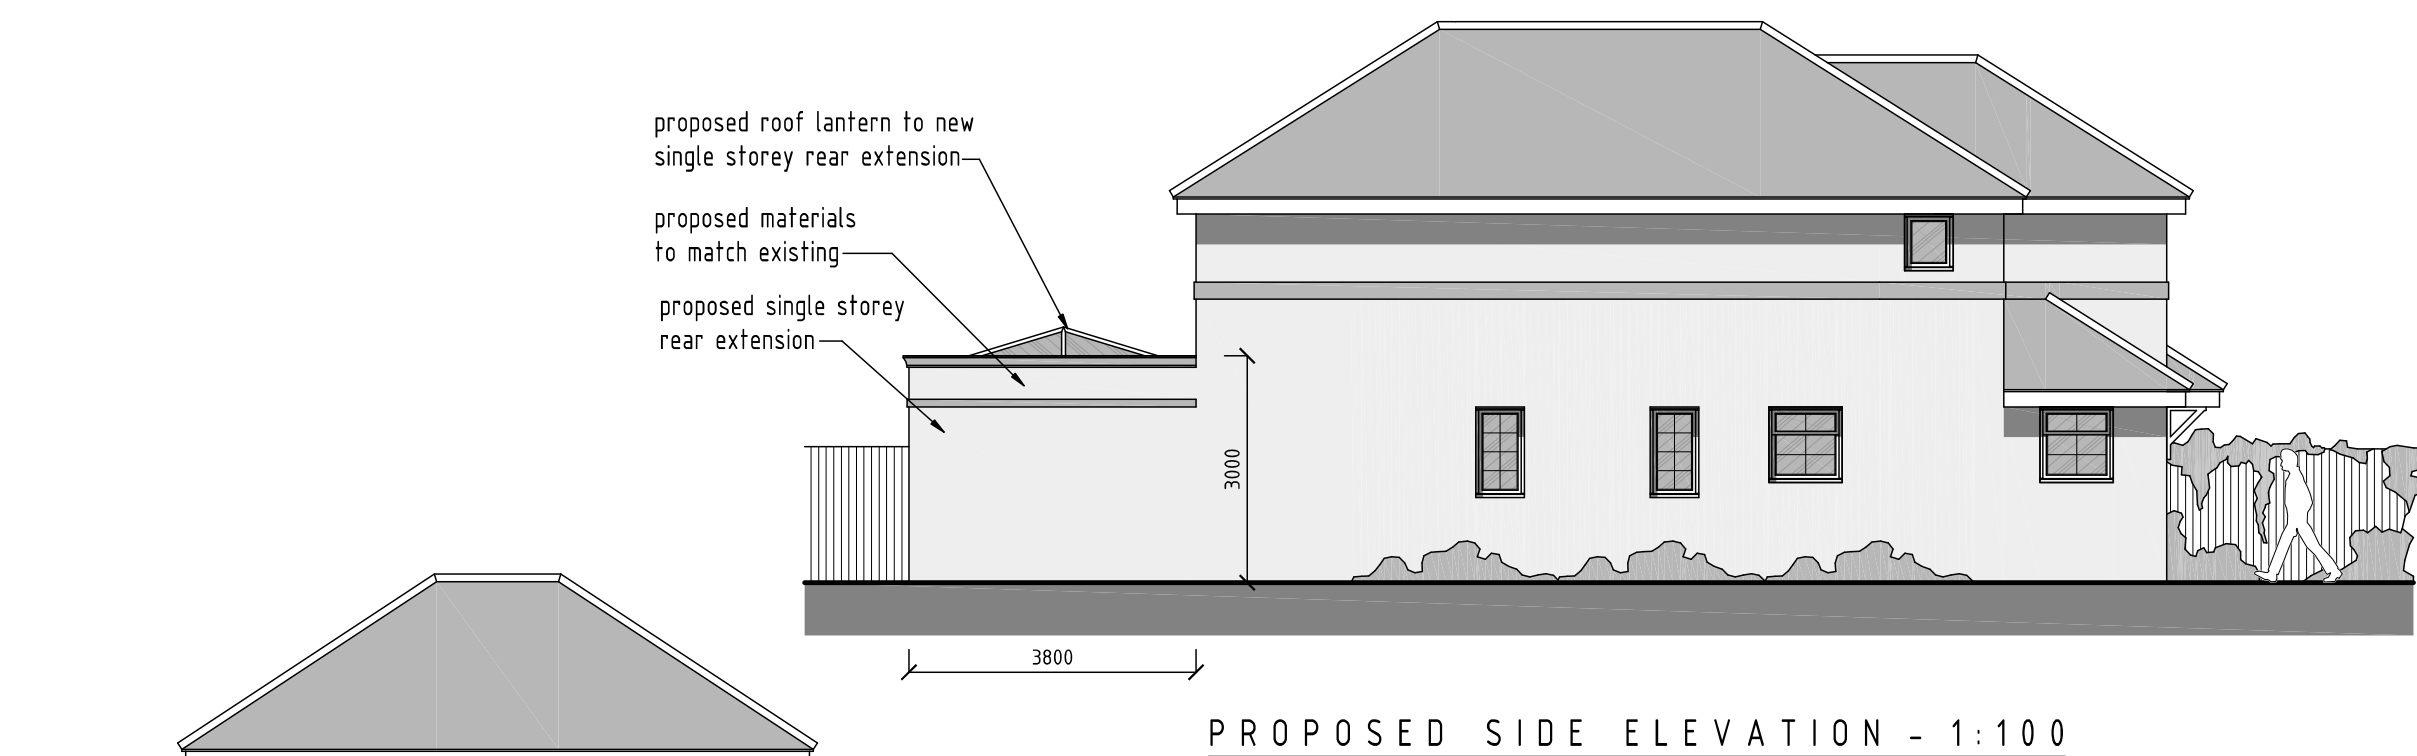


PROPOSED SIDE ELEVATION - 1:100

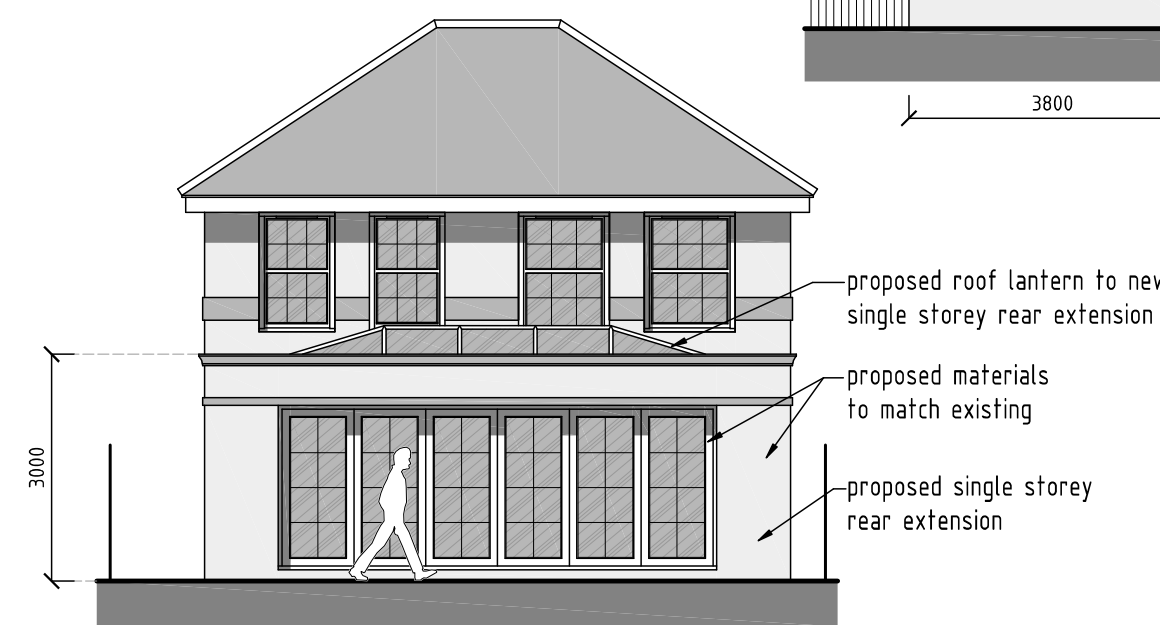



PROPOSED REAR ELEVATION - 1:100




PROPOSED SIDE ELEVATION - 1:100

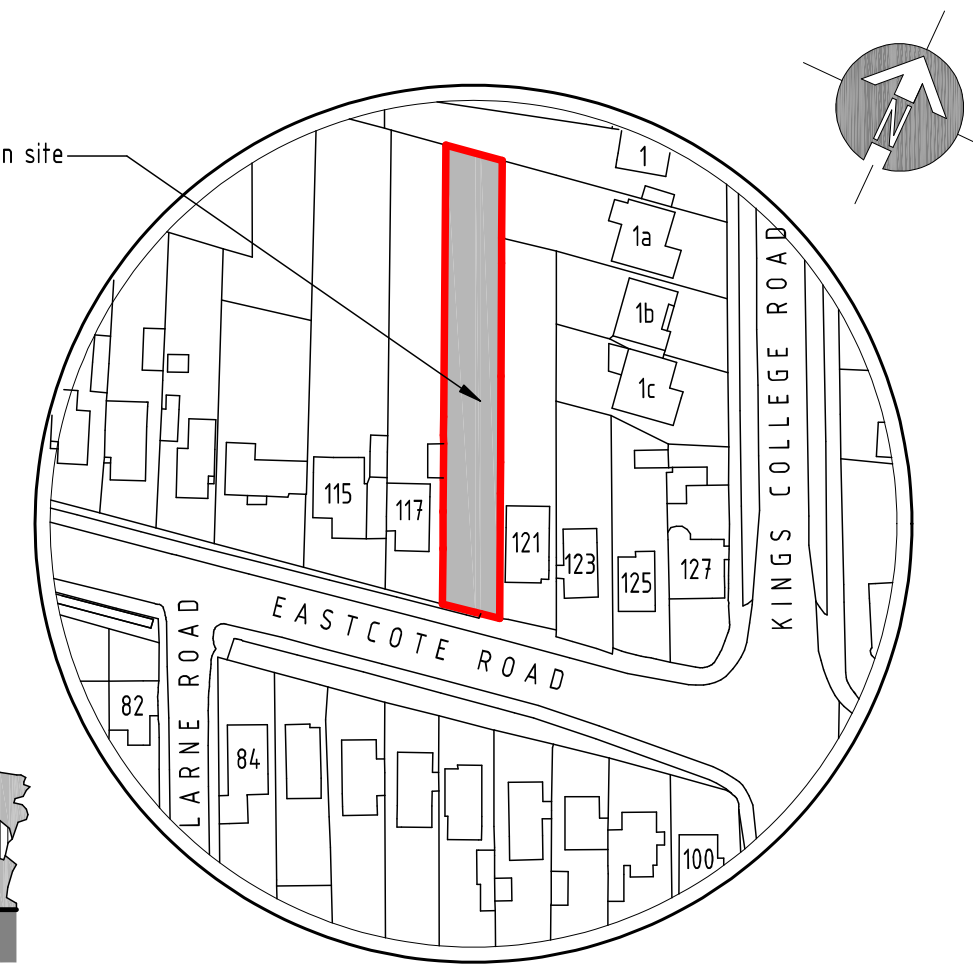


LOCATION PLAN - 1:1250

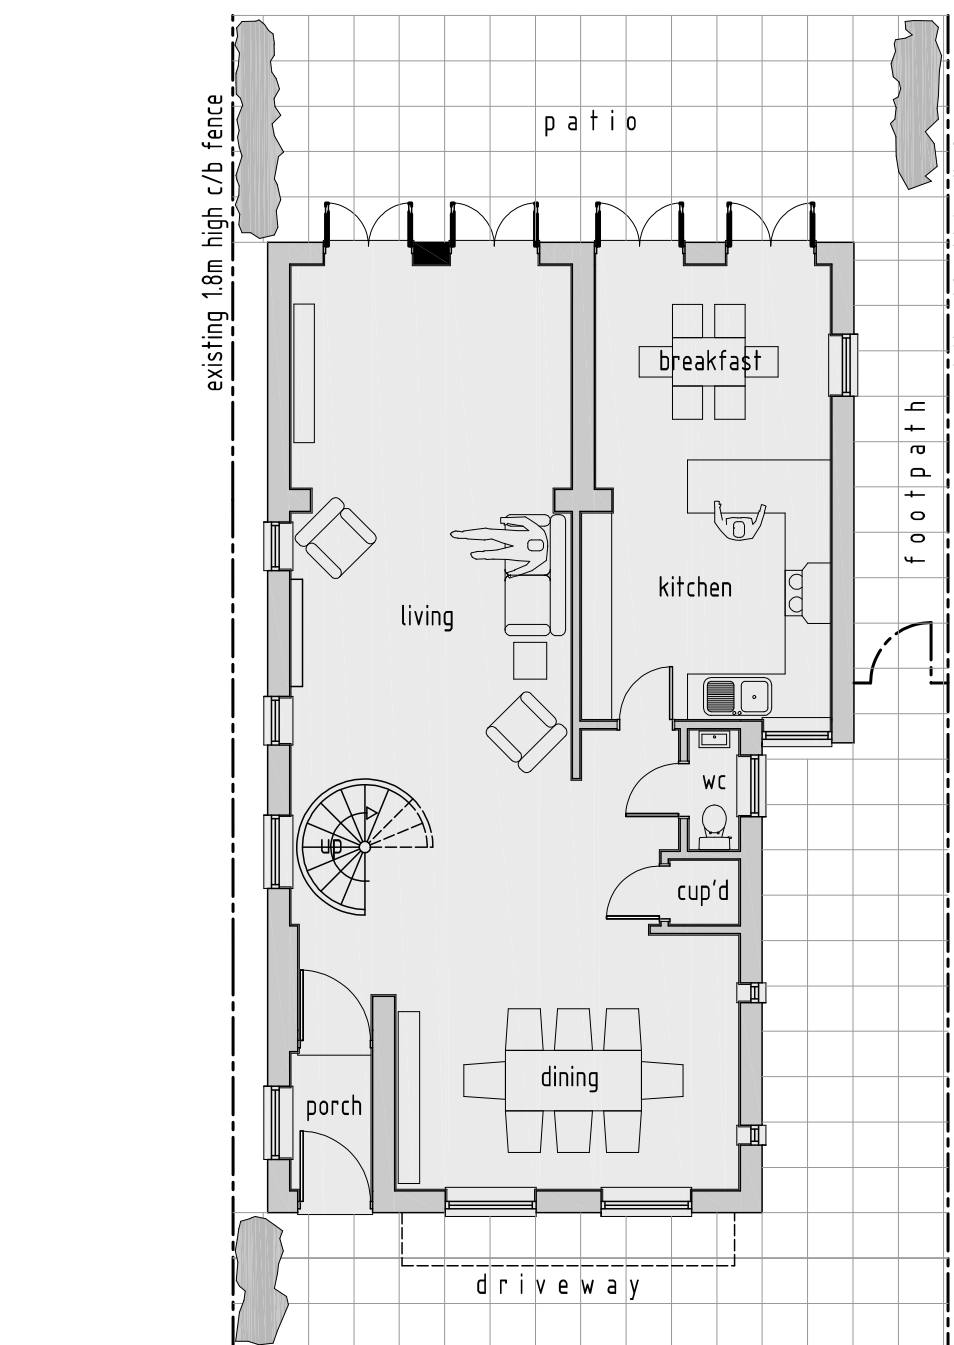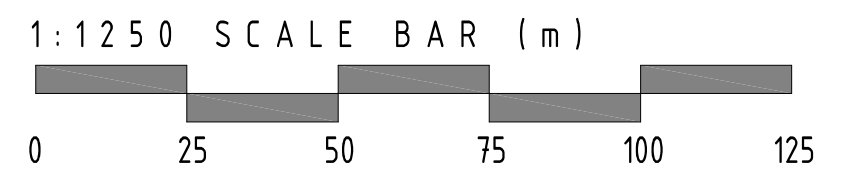


EXISTING GROUND FLOOR PLAN - 1:100

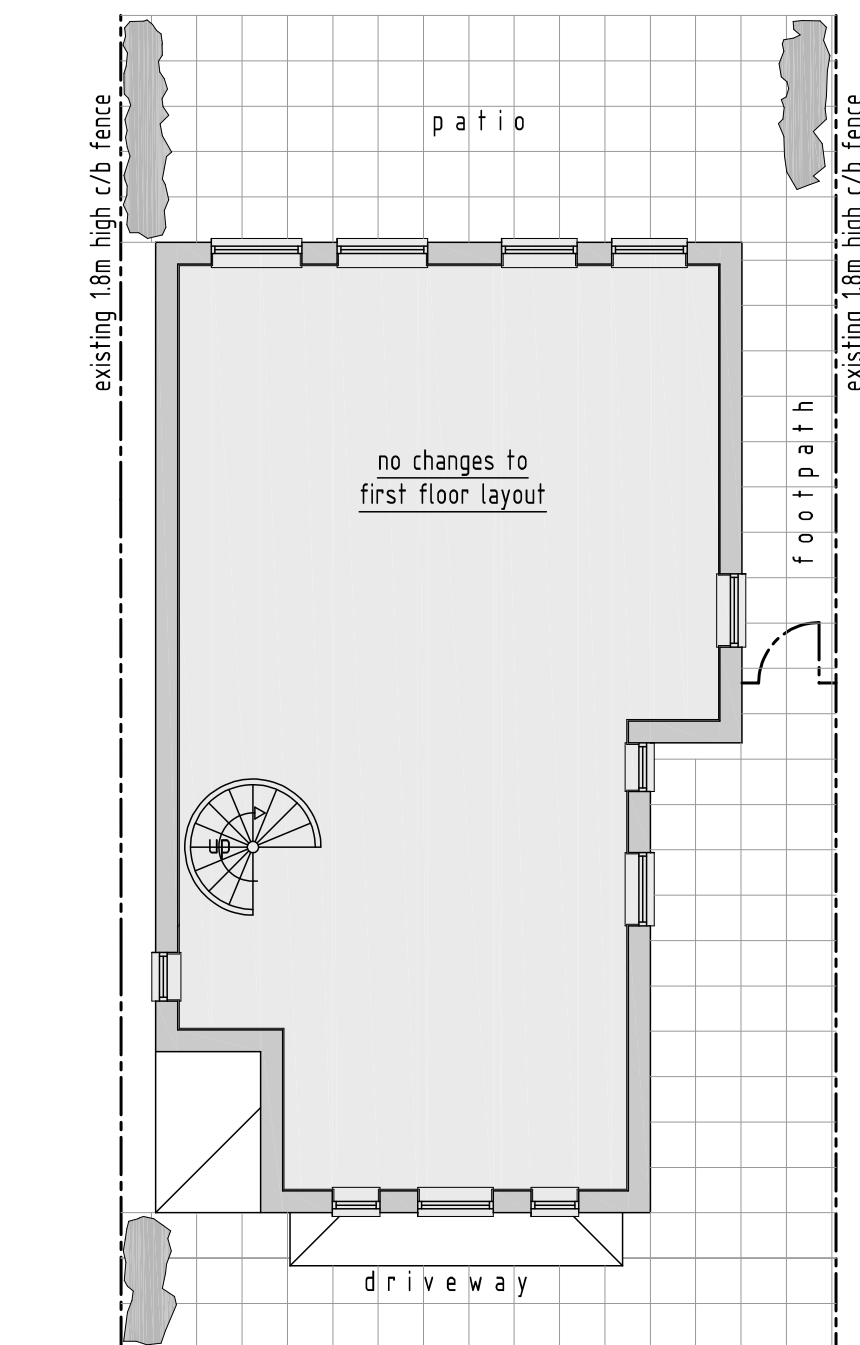


EXISTING FIRST FLOOR PLAN - 1:100

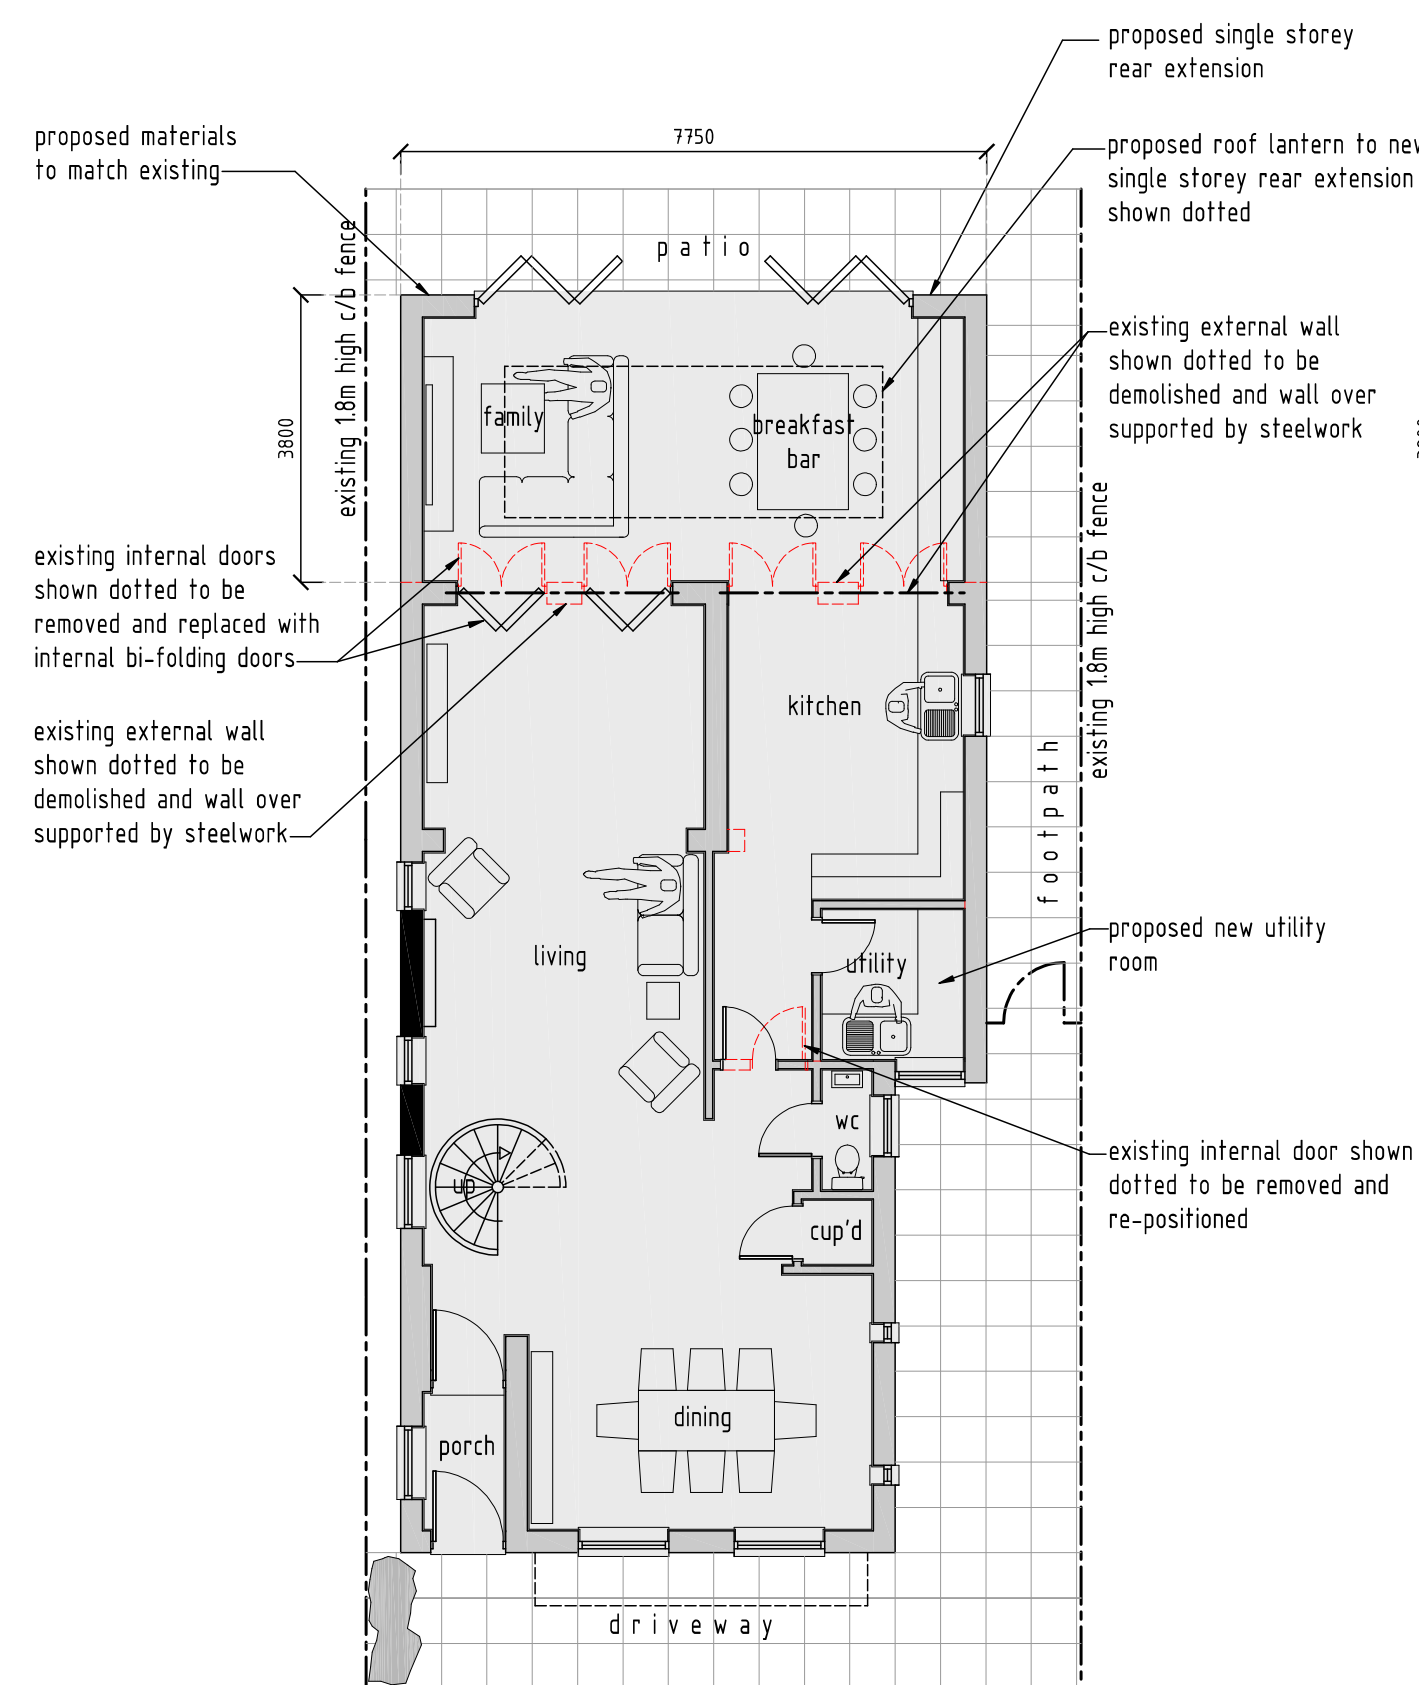



PROPOSED GROUND FLOOR PLAN - 1:100

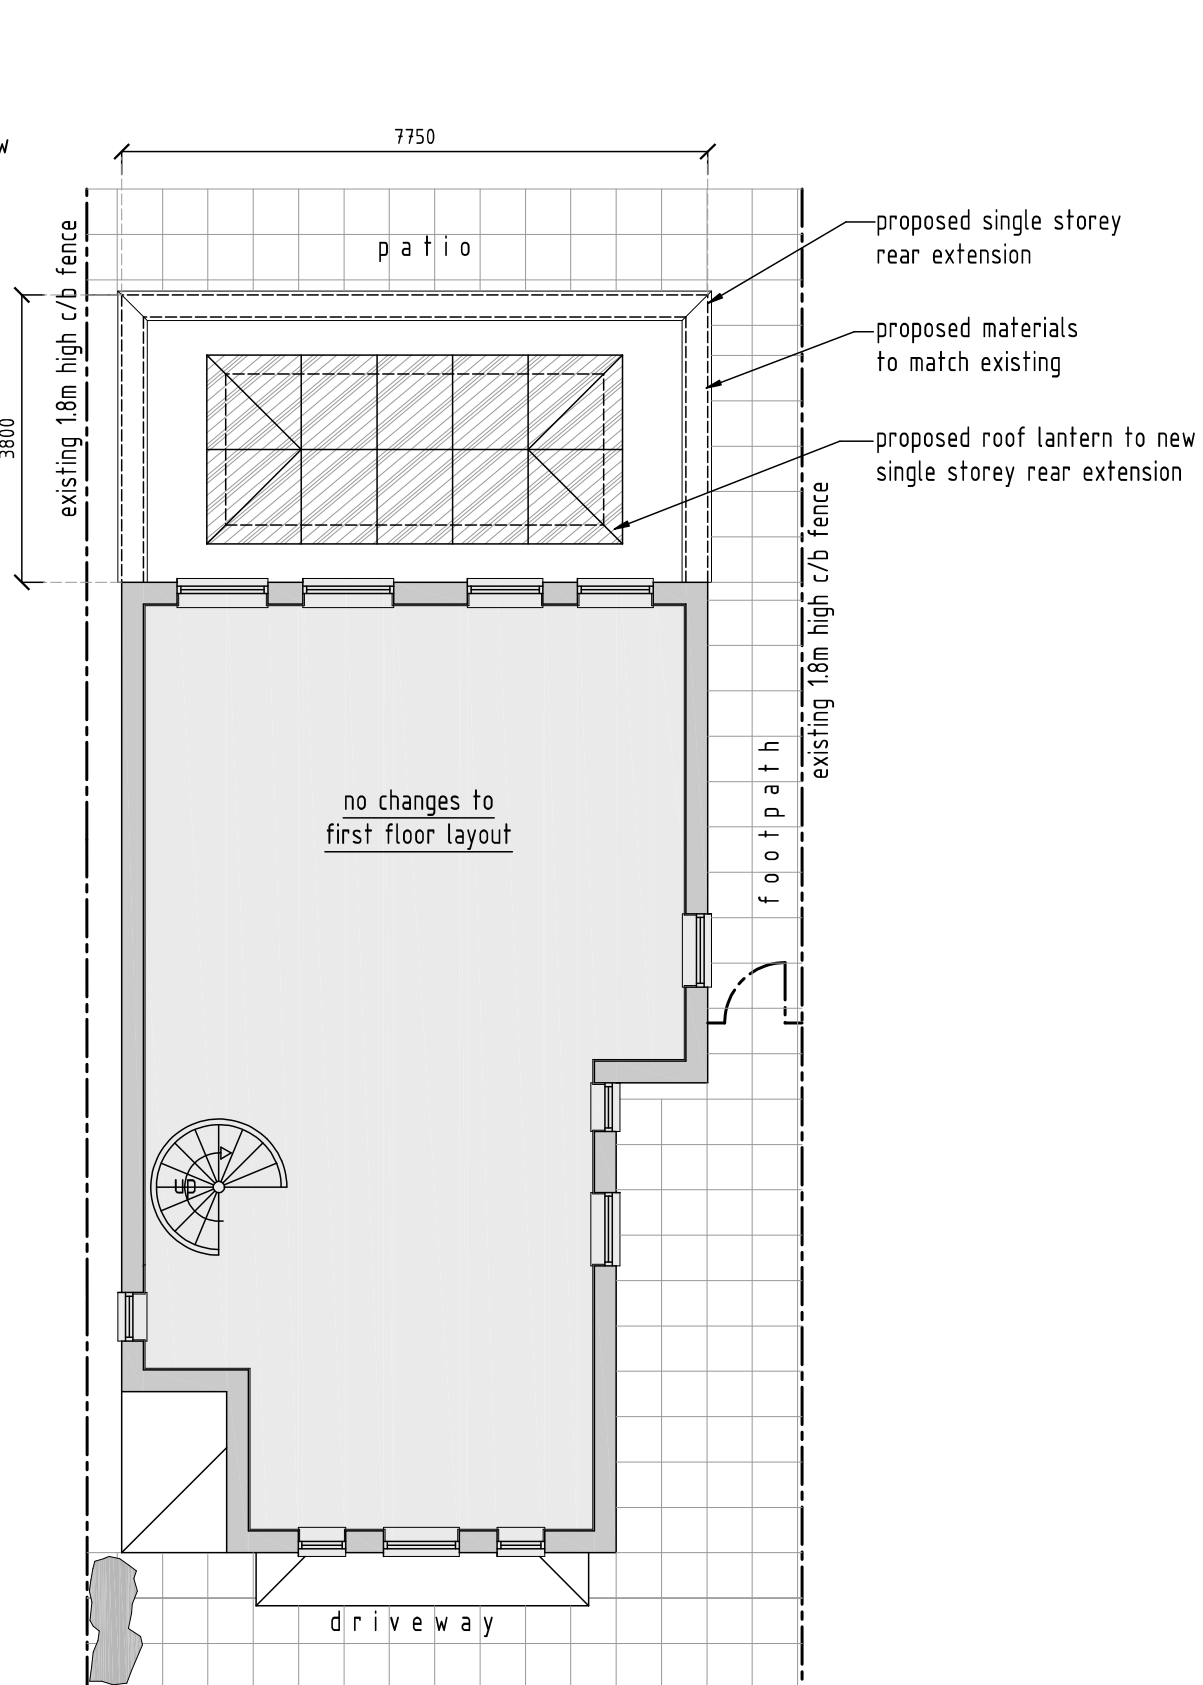

PROPOSED FIRST FLOOR PLAN - 1:100

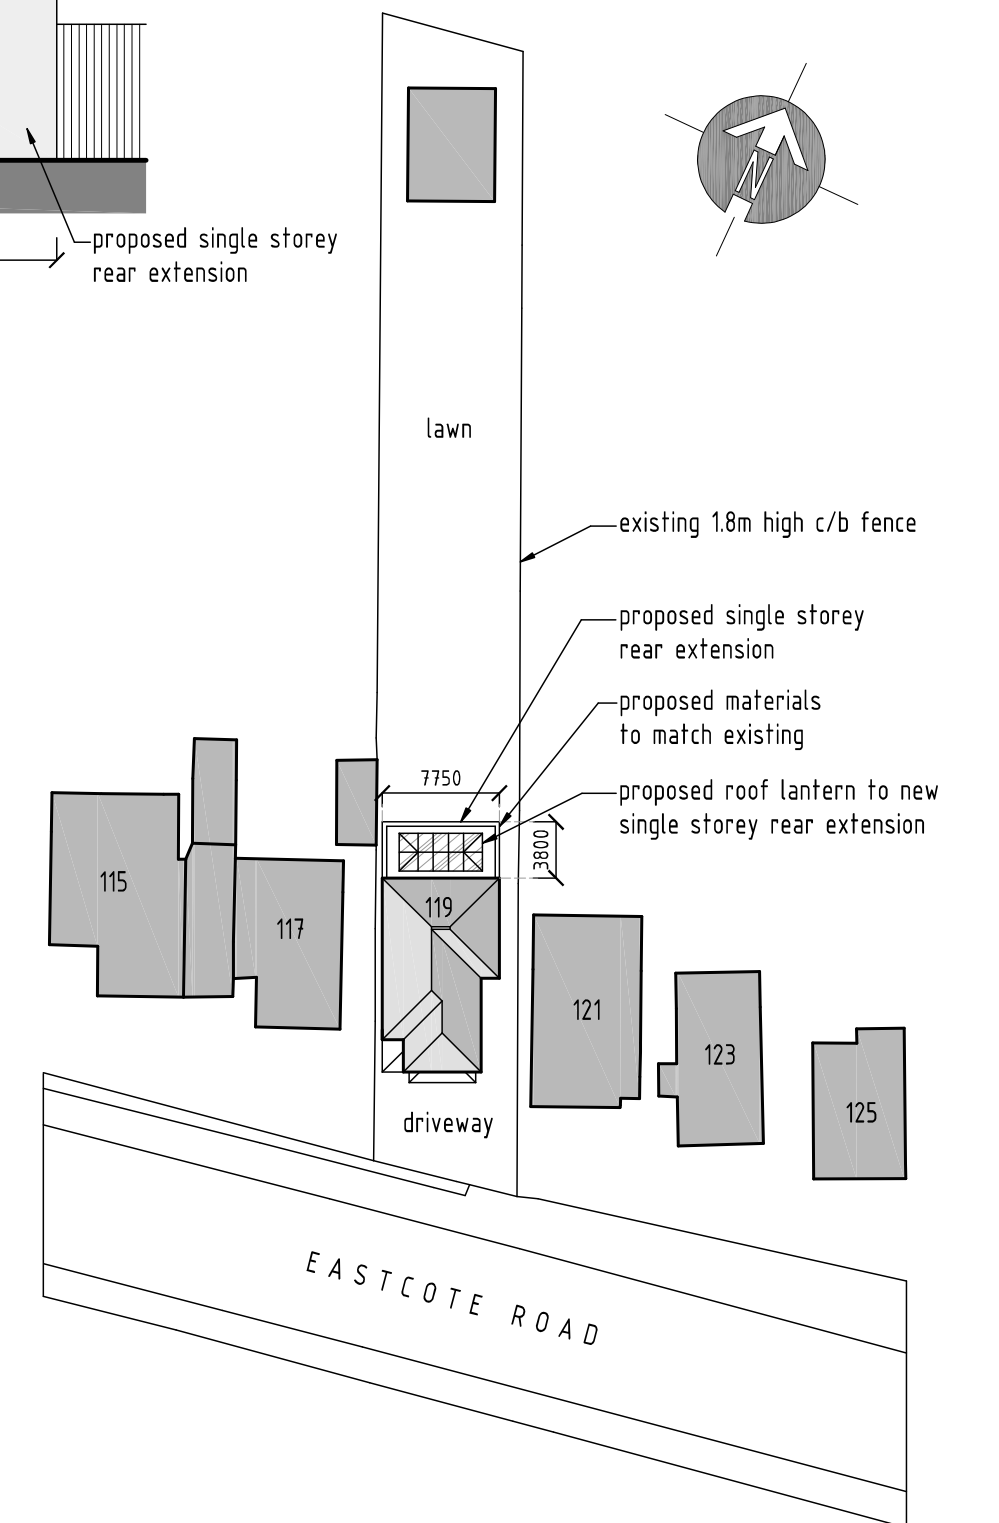

SITE LAYOUT PLAN - 1:500

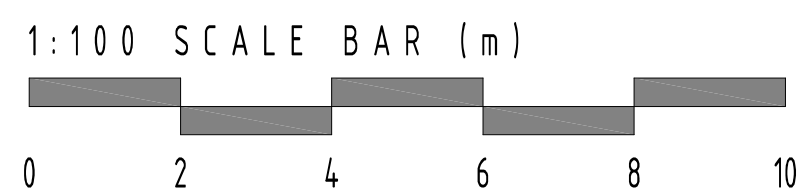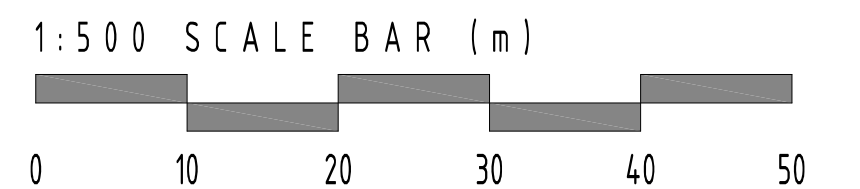

scale: 1:100 A1	date: 25 / 11 / 2016	contact:	A: STUDIO 5 PICCADILLY HOUSE 24 PEMBROKE ROAD RUISLIP, MIDDLESEX GREATER LONDON HA4 8PP
drawing no: 28 / P / 1 ^A	drawn: FRJ	T: 07540 872 785 E: info@frjdesign.co.uk W: www.frjdesign.co.uk	
drawing: EXISTING & PROPOSED GROUND FLOOR PLAN, PROPOSED REAR ELEVATION, & LOCATION PLAN	project: LAND AT 119 EASTCOTE ROAD, RUISLIP, MIDDLESEX, HA4 8BG	client: MR R. MOIR	
rev: A	date: 27/02/2017	description:	

