


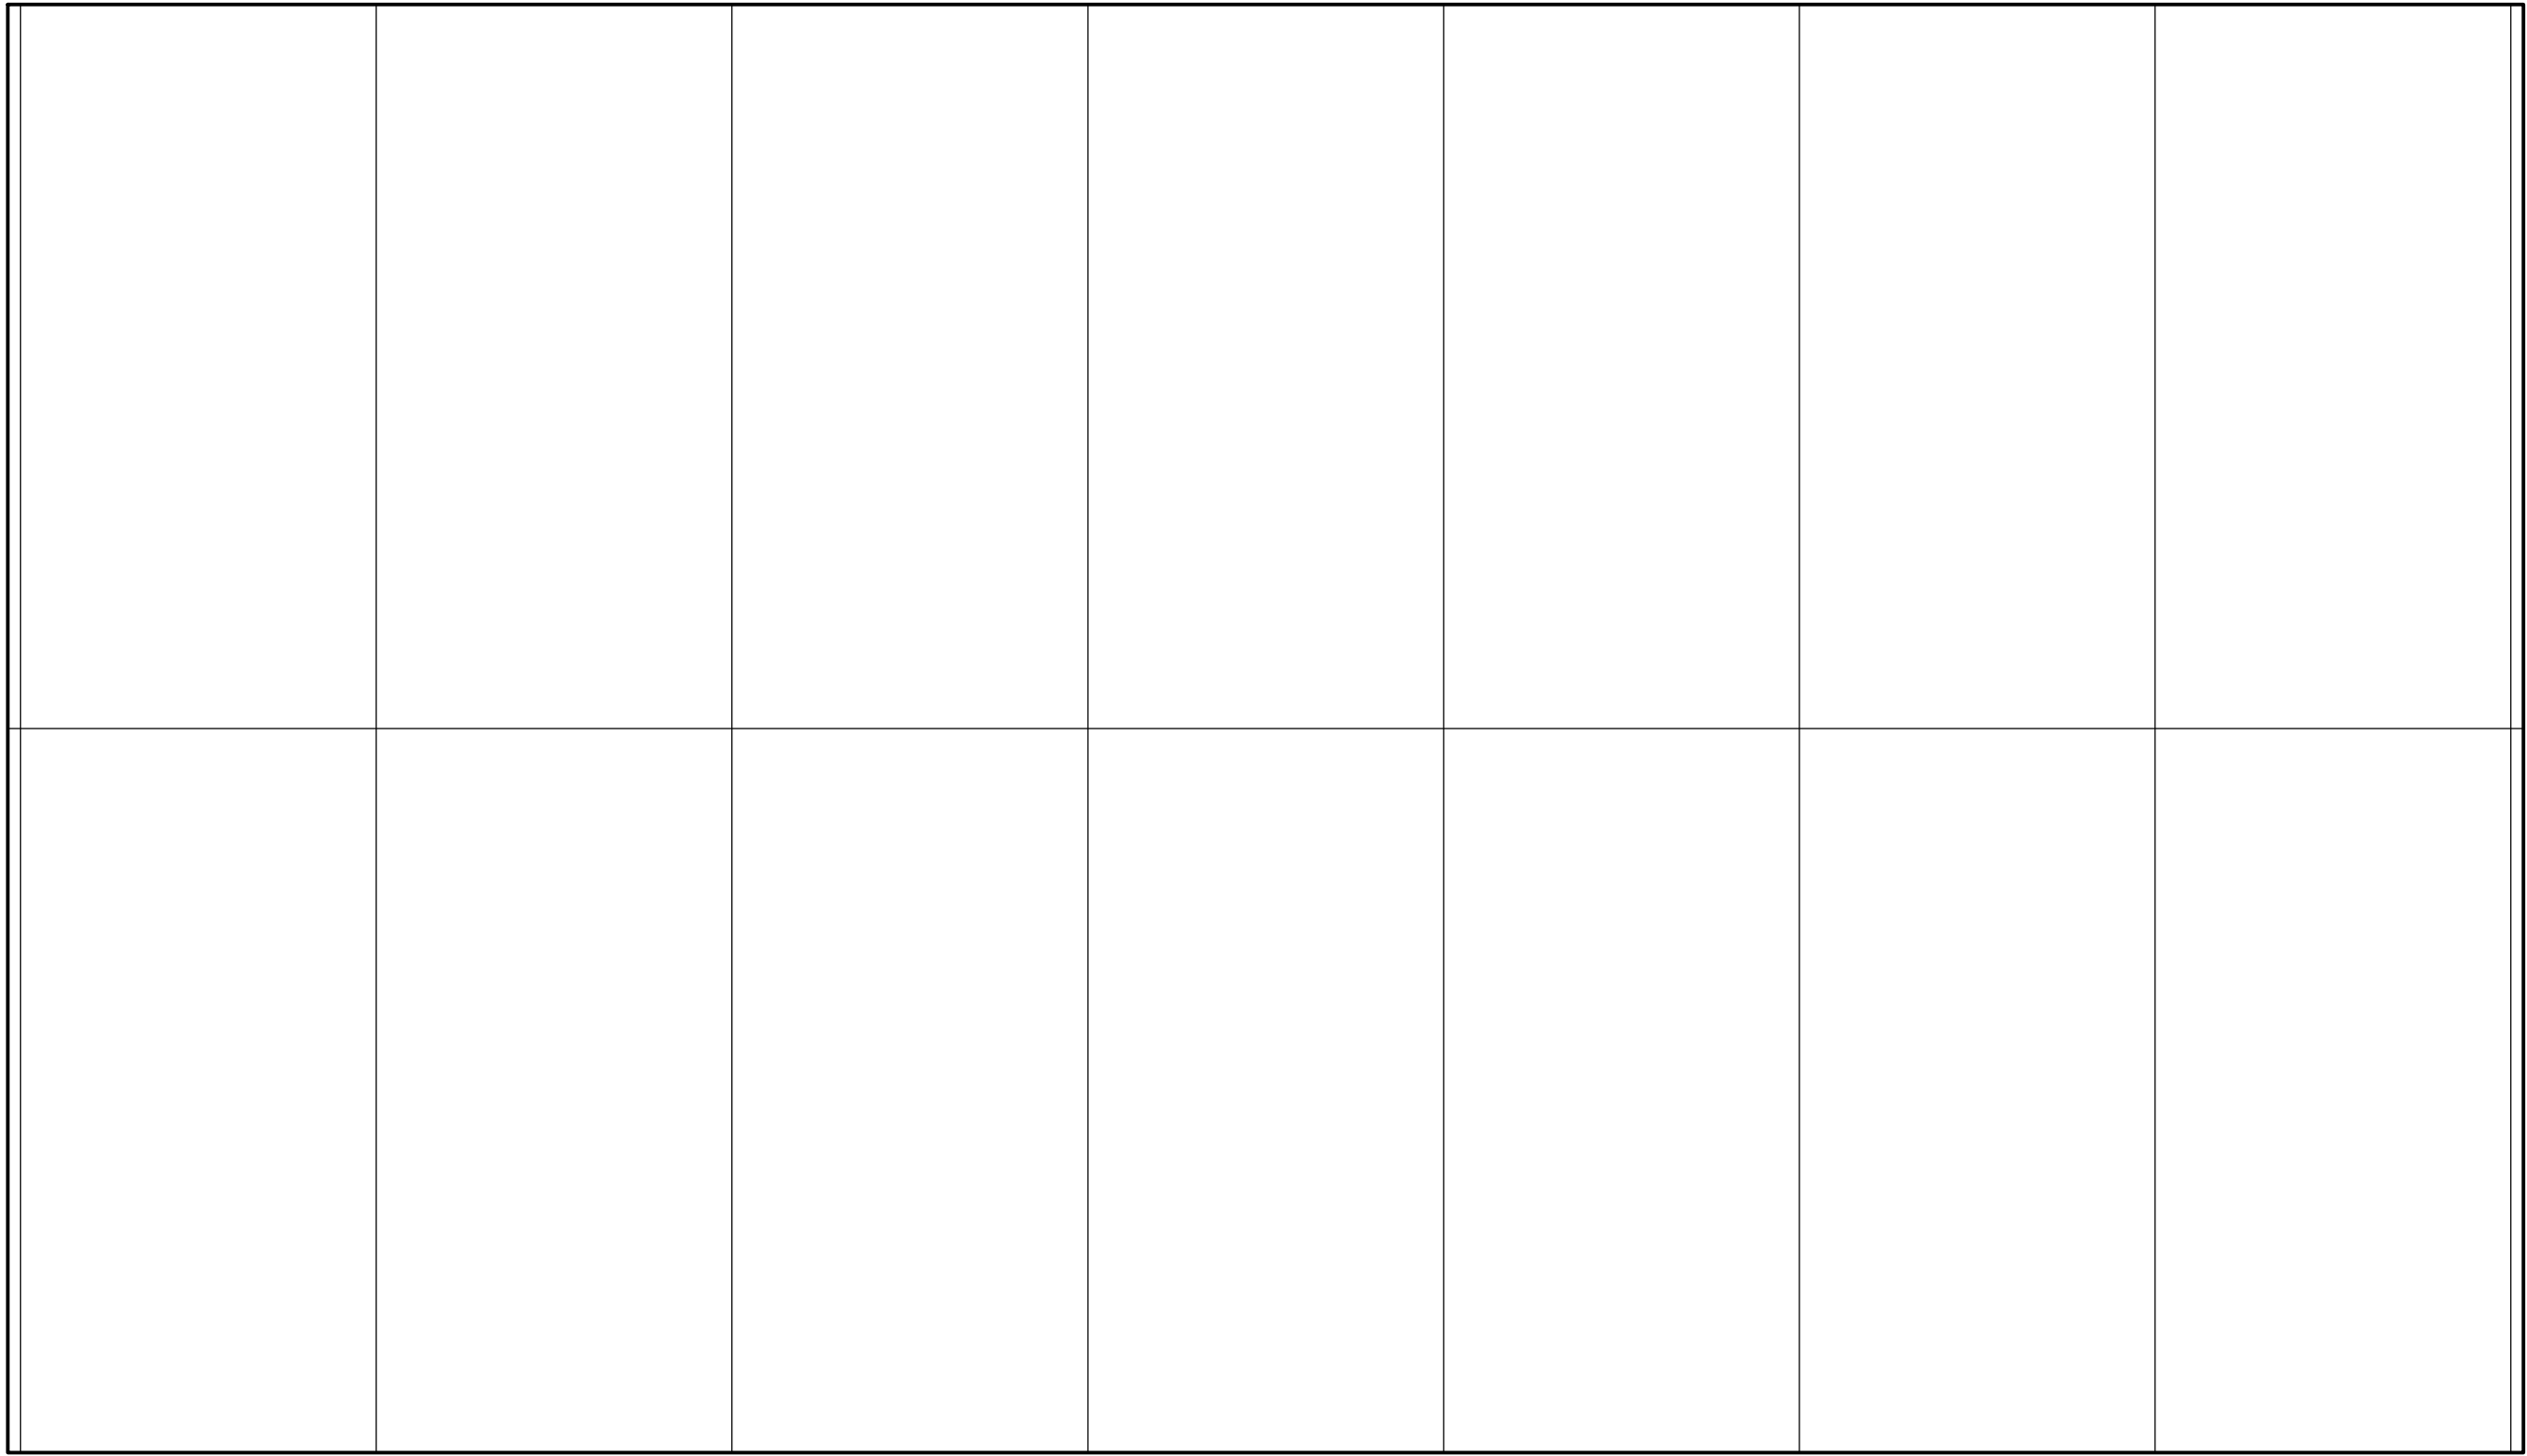
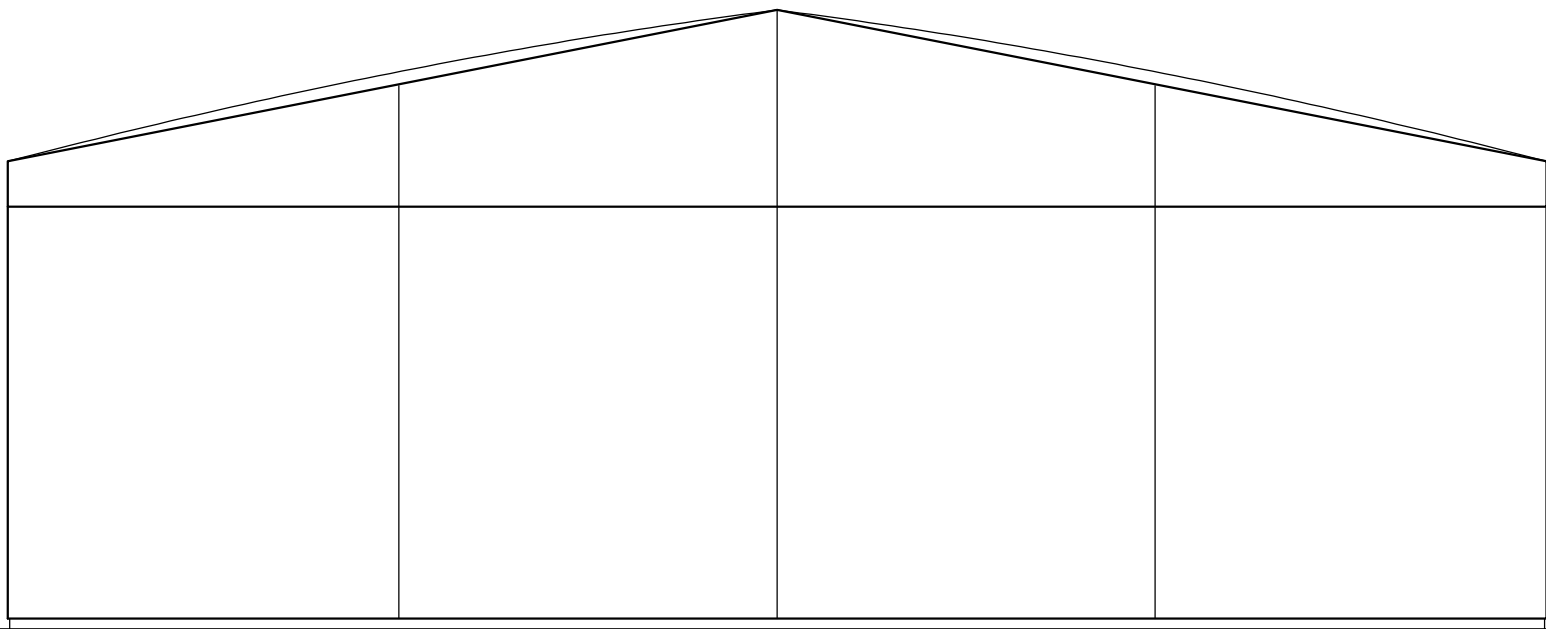


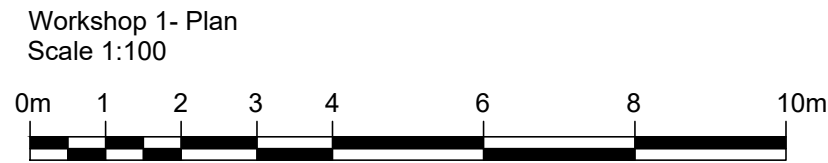


Workshop 1- Roof Plan

 


South Elevation

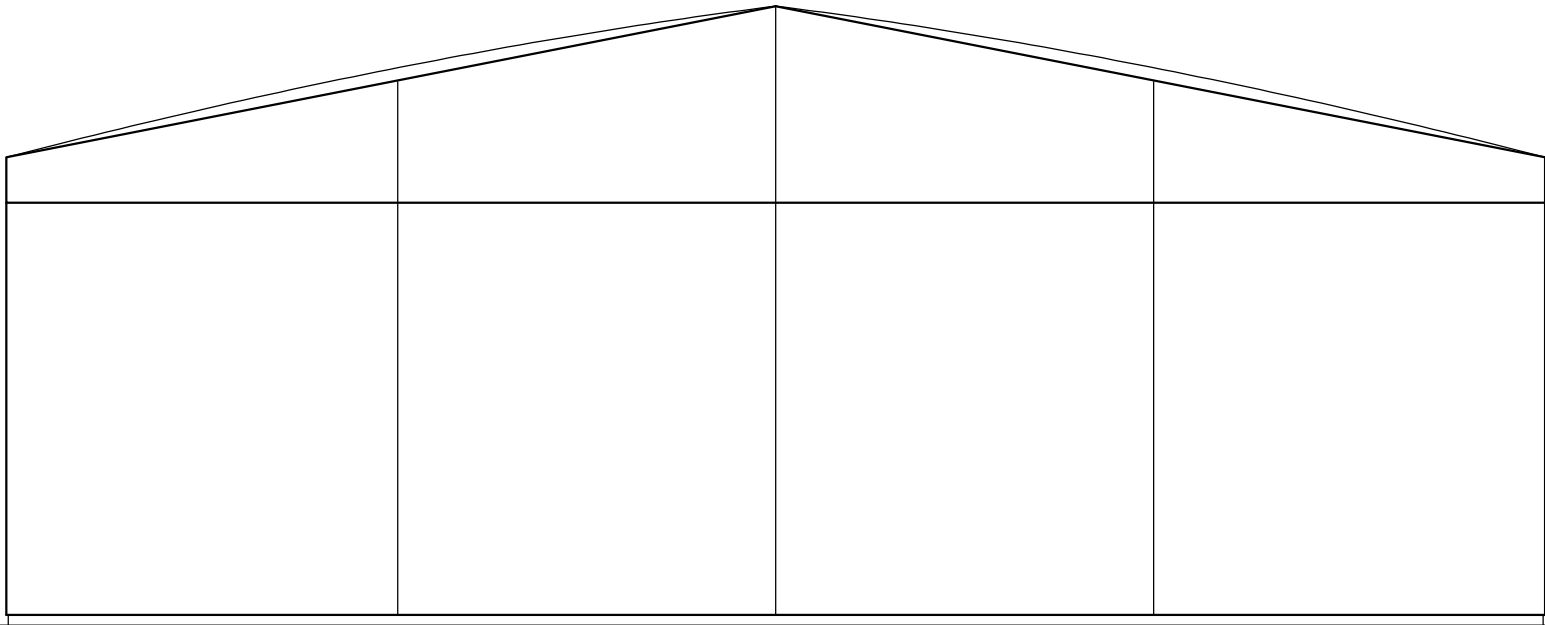

North Elevation

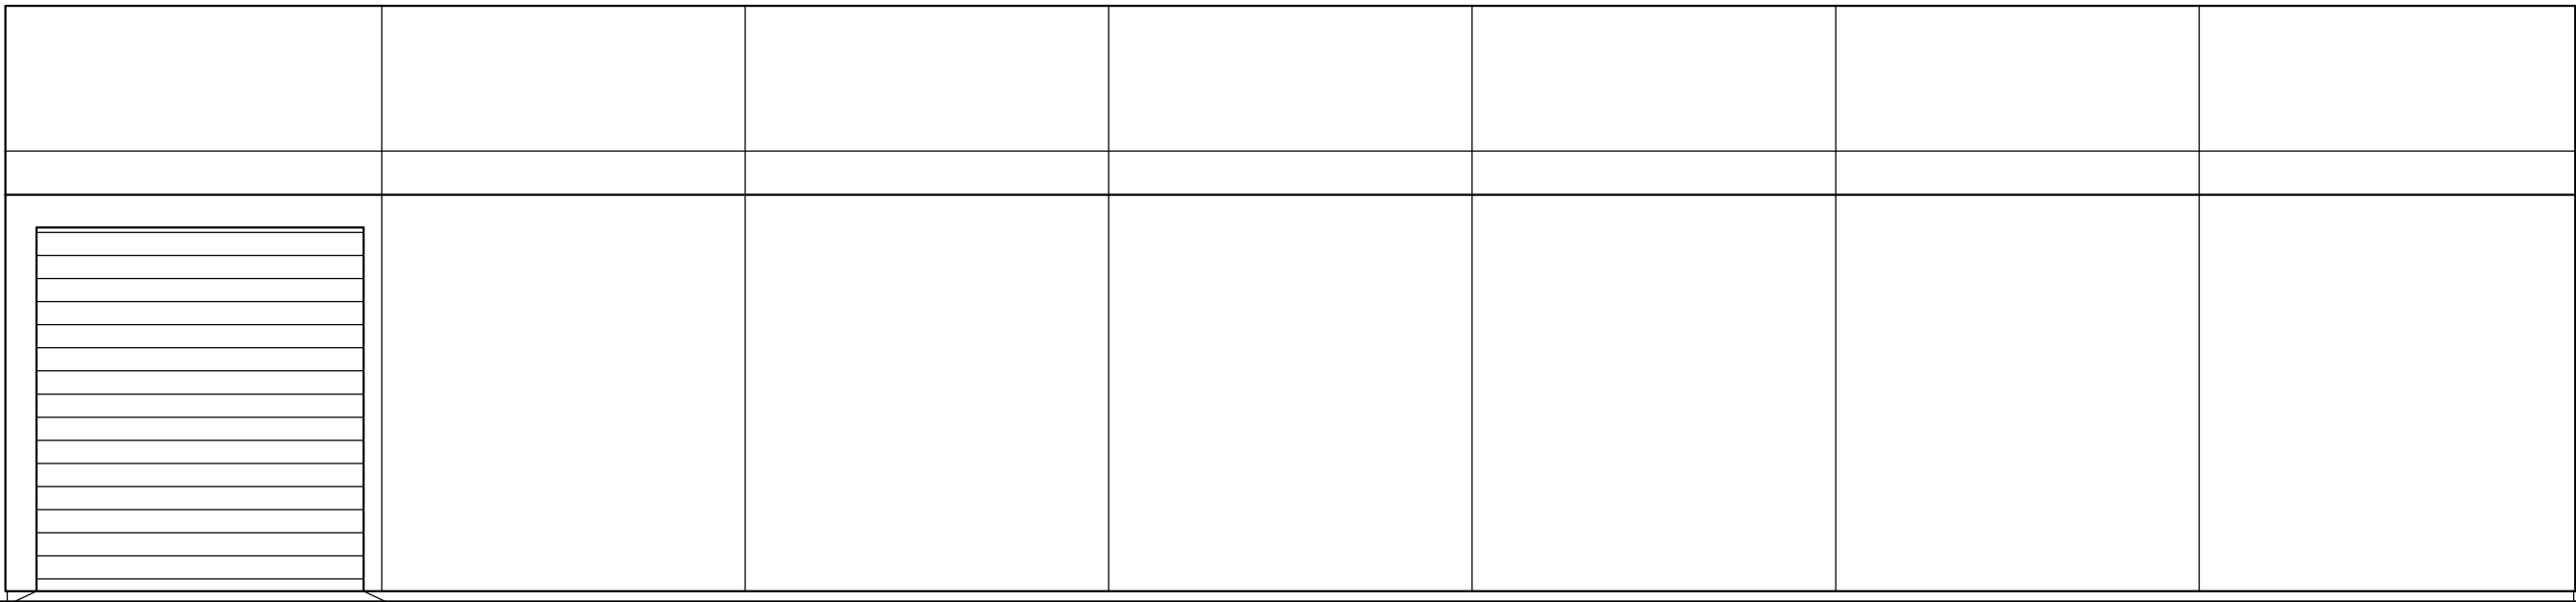

East Elevation

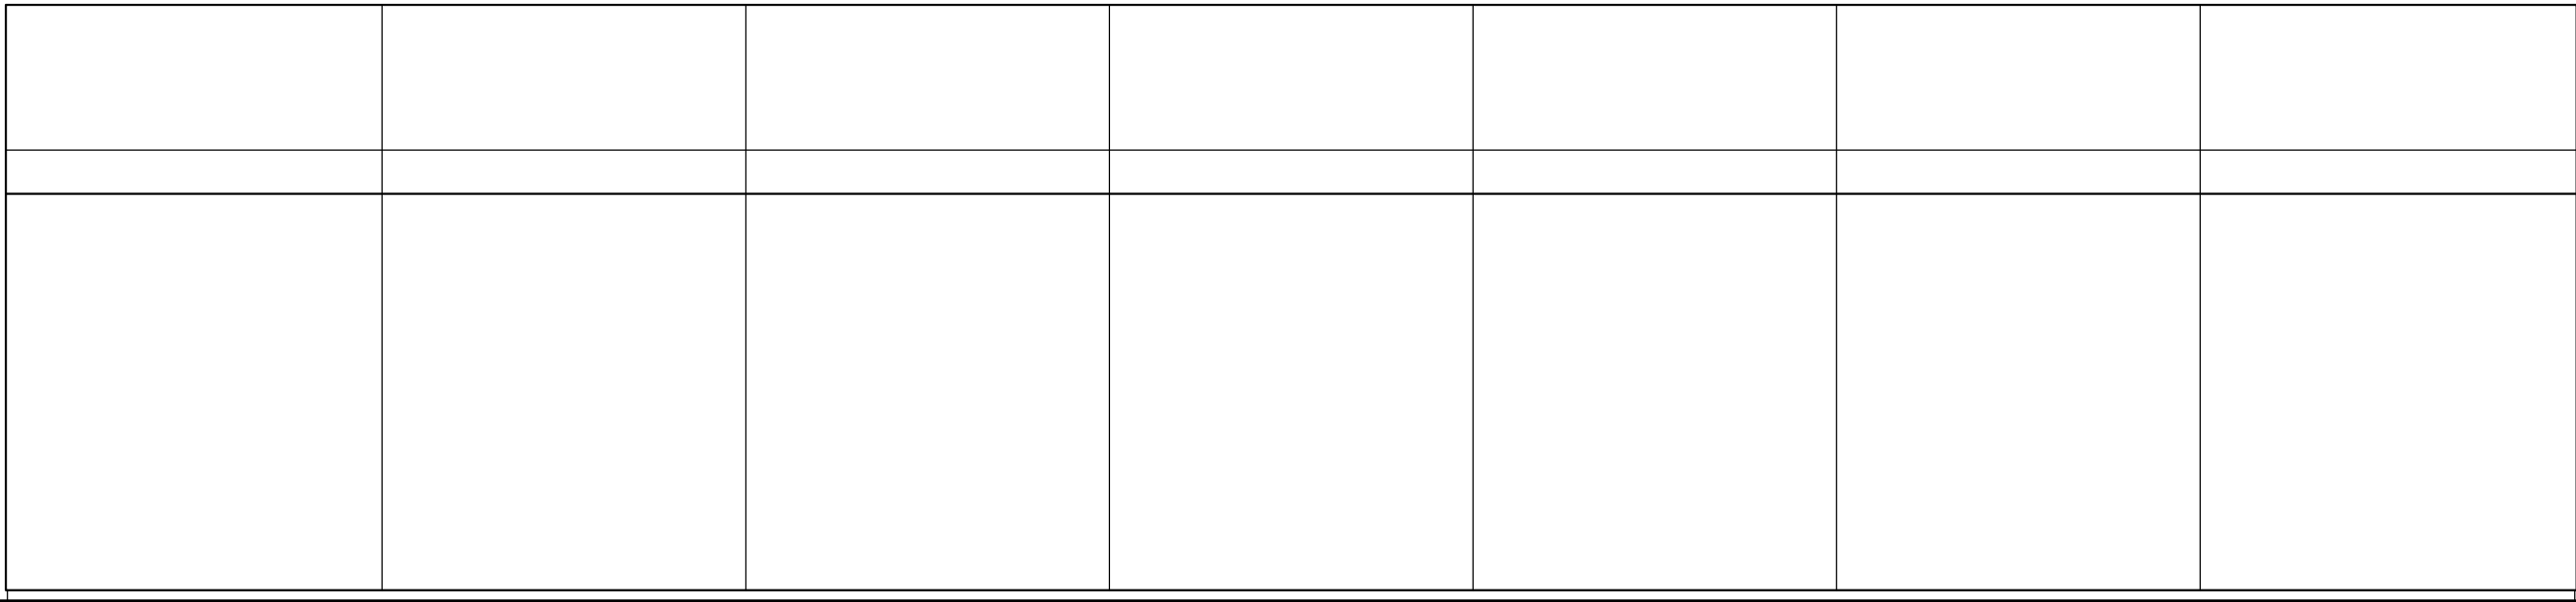

West Elevation

Revisions	

Drawings Notes

1. this is not a survey drawing - all dimensions to be checked on site.
2. do not scale off this drawing.
3. the copyright of this drawing is the property of TPA Design Ltd
4. all discrepancies to be reported to the architect
5. please ensure that this drawing is read together and cross referenced with all other relevant architectural drawings, schedules and specifications.
6. please ensure that this drawing is read in conjunction with all other consultants/specialist contractors relevant drawings, schedules and specifications.
7. TPARCHITECTS is a trading name of TPA Design Ltd Registered address 33a St Lukes Road, Maidenhead, Berkshire SL67DN.

Project	Former Wyevale Garden Centre, Pield Heath Road, Uxbridge, UB8 3NP	TPARCHITECTS 33a St Lukes Road Maidenhead Berkshire SL6 7DN +(44) 01628412388 enquiries@tparch.co.uk www.tparch.co.uk					
Title	Workshop 1- Proposed Plan, Elevations and Roof Plan						
Drg.No.	2720-PL-103	Rev	Drawn GVL	Checked ED	Date May'21	Scale 1:100@A1	Status Planning