


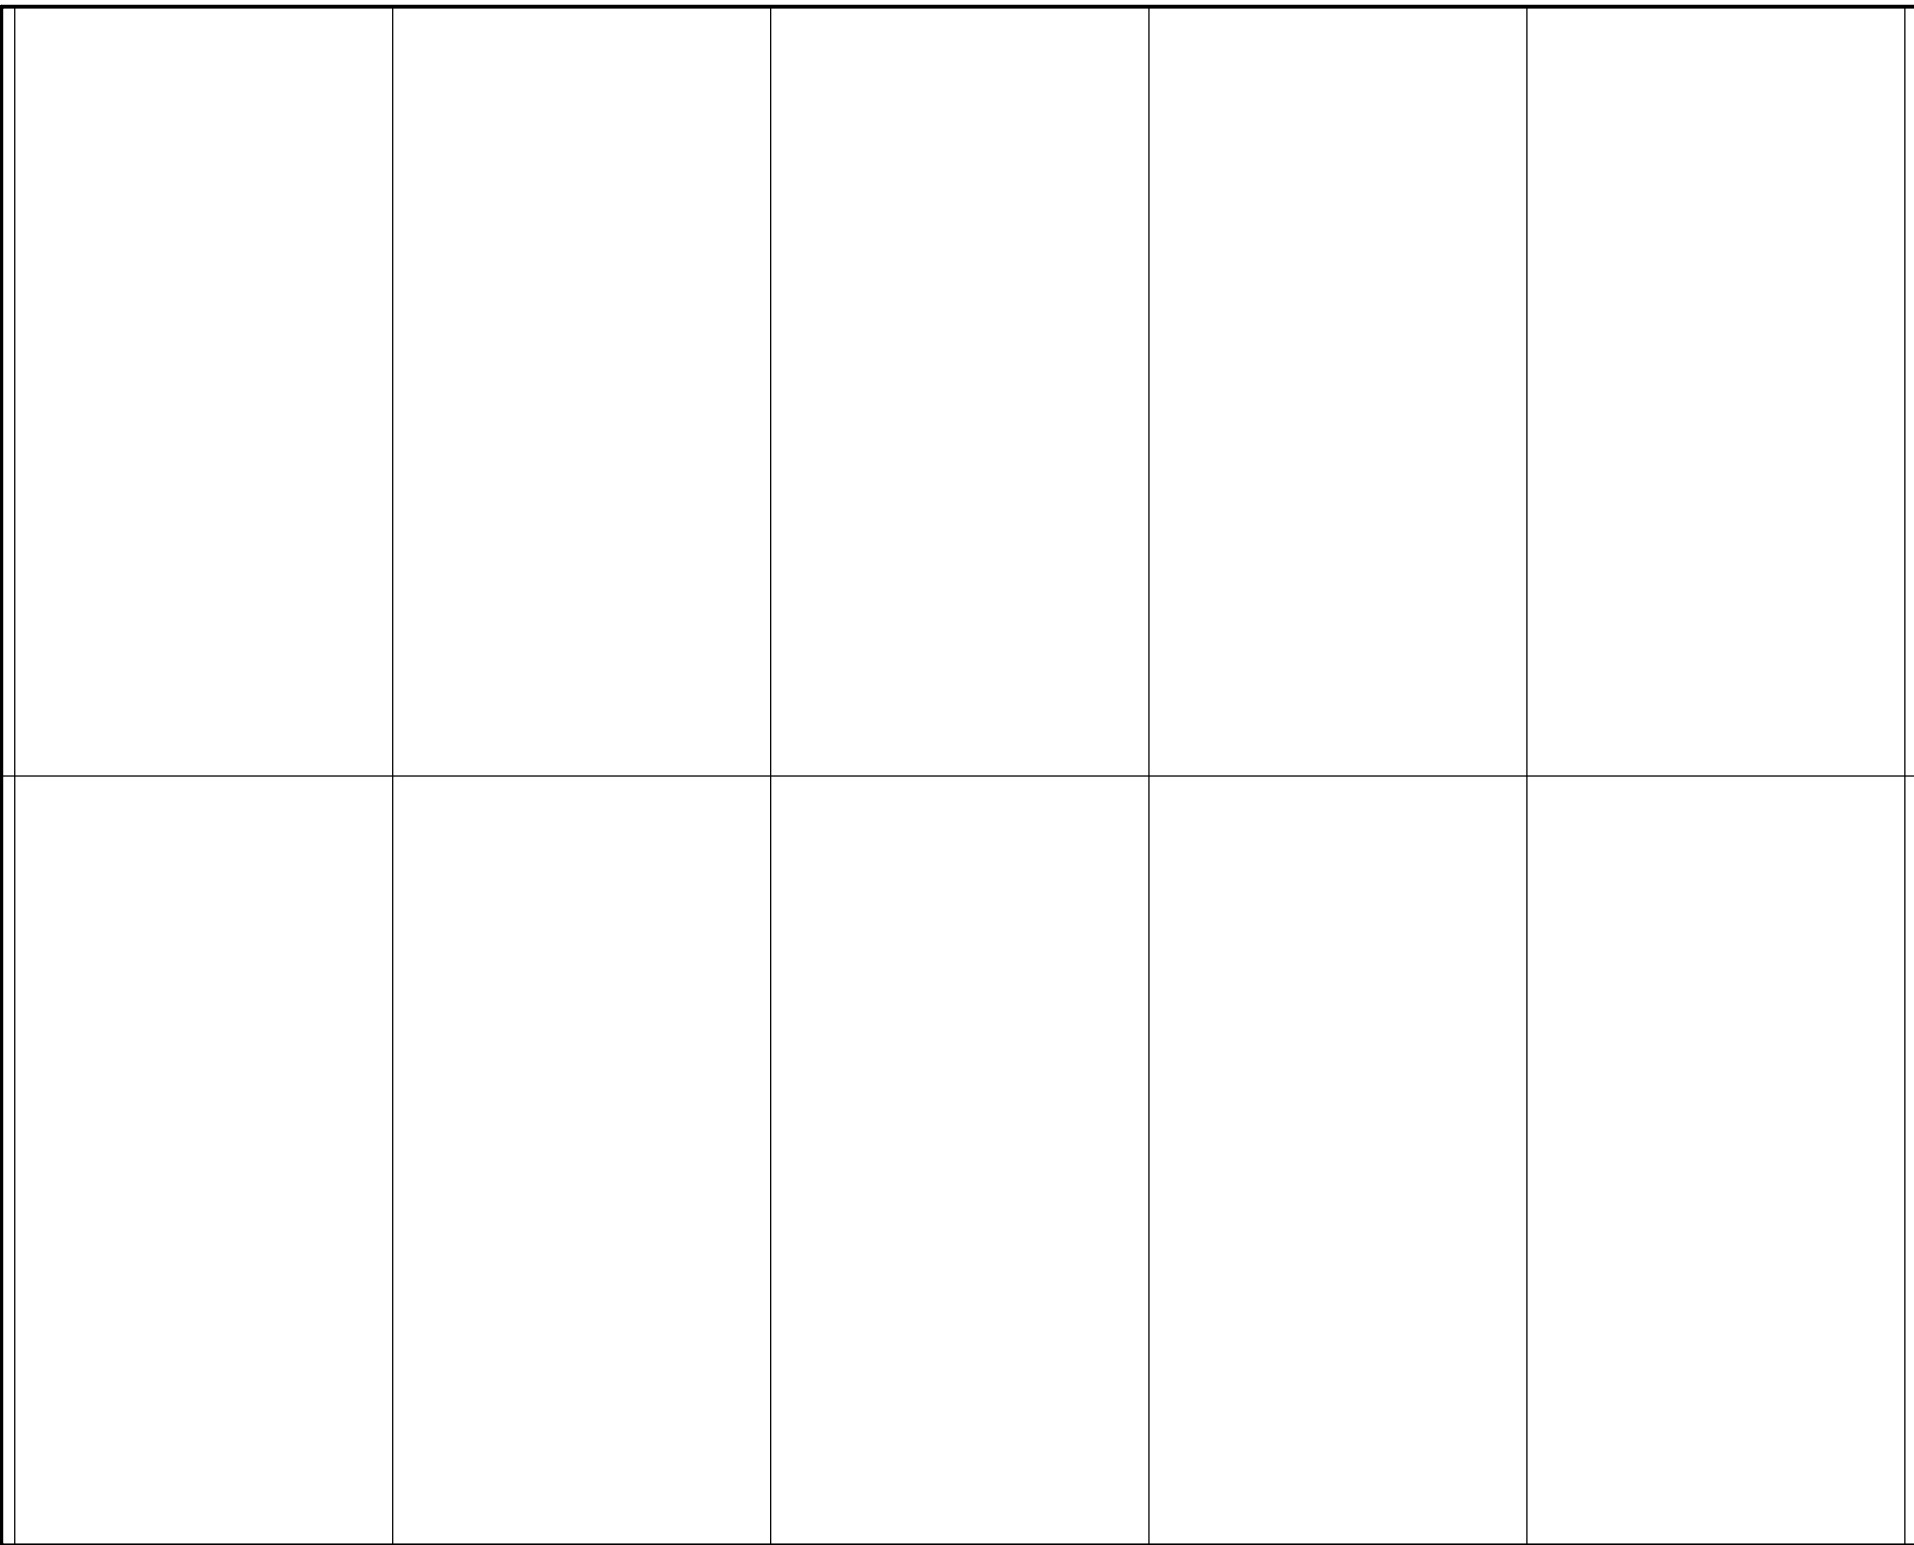

Workshop 2- Roof Plan



Workshop 2- Plan
Scale 1:100

0m

1

2


3

4


6

8


10m

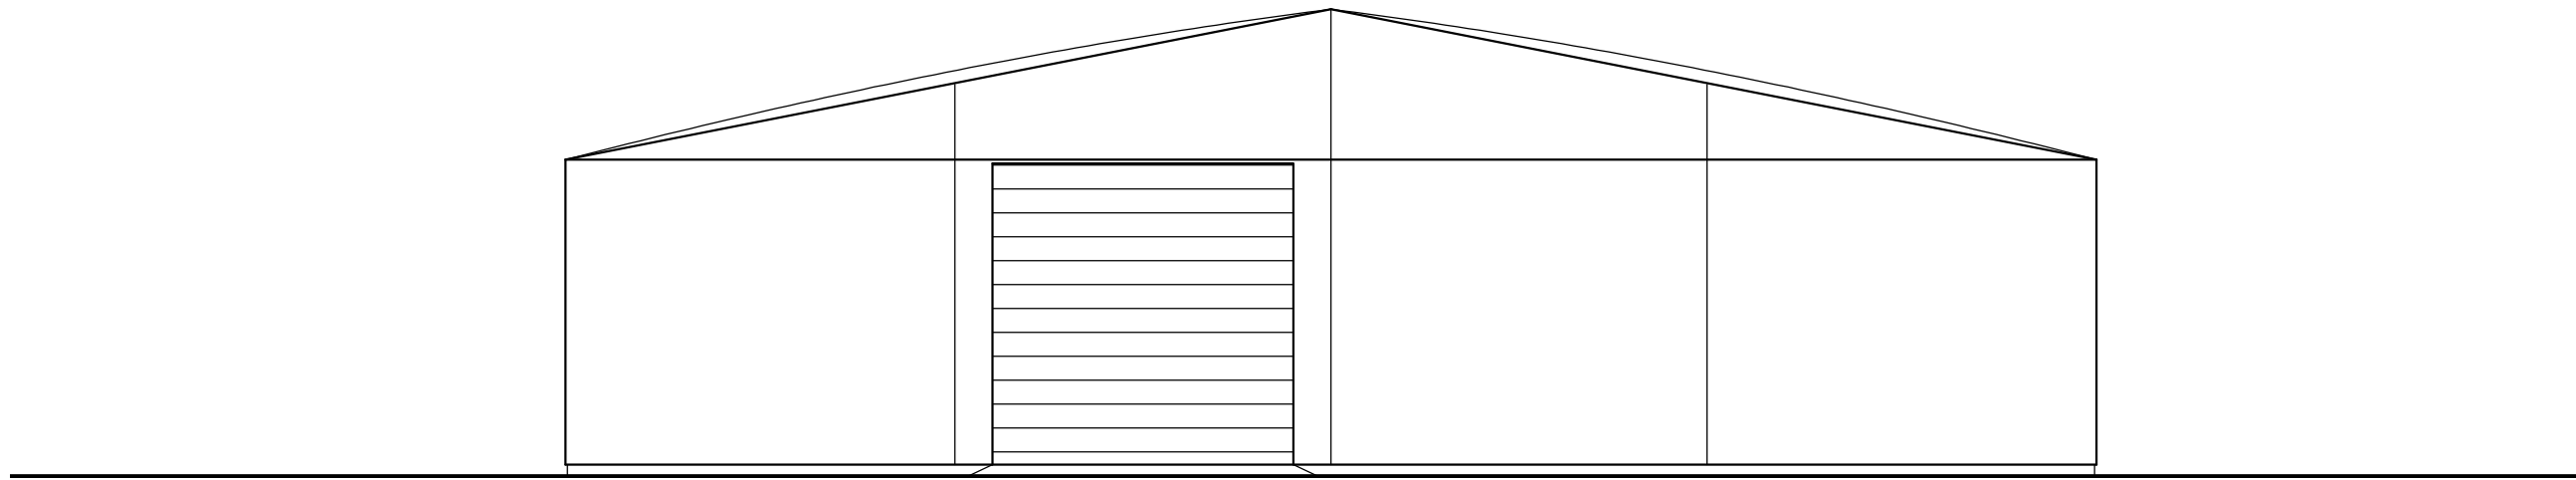


South Elevation

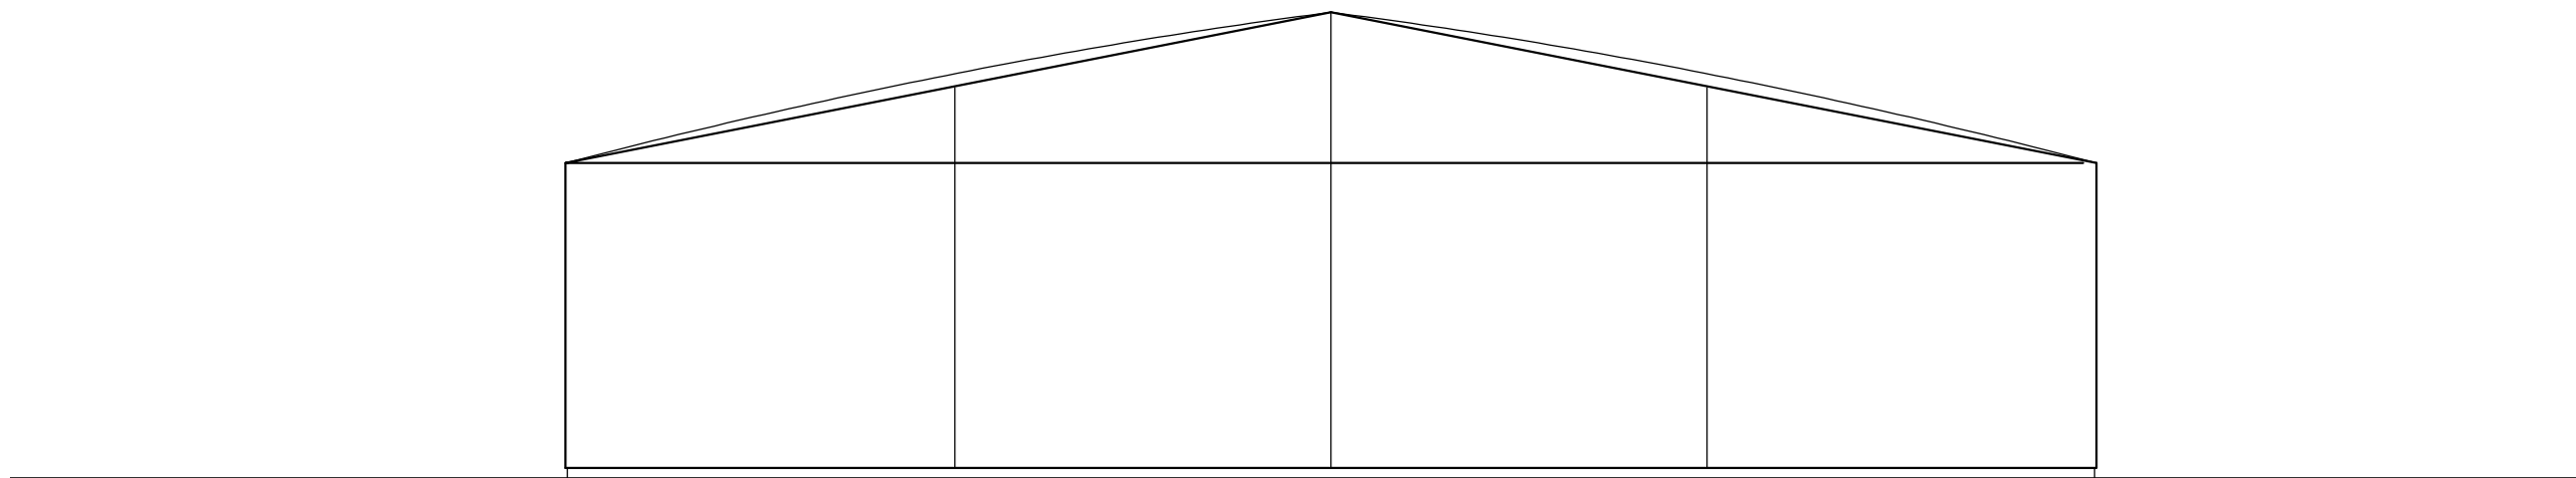

North Elevation

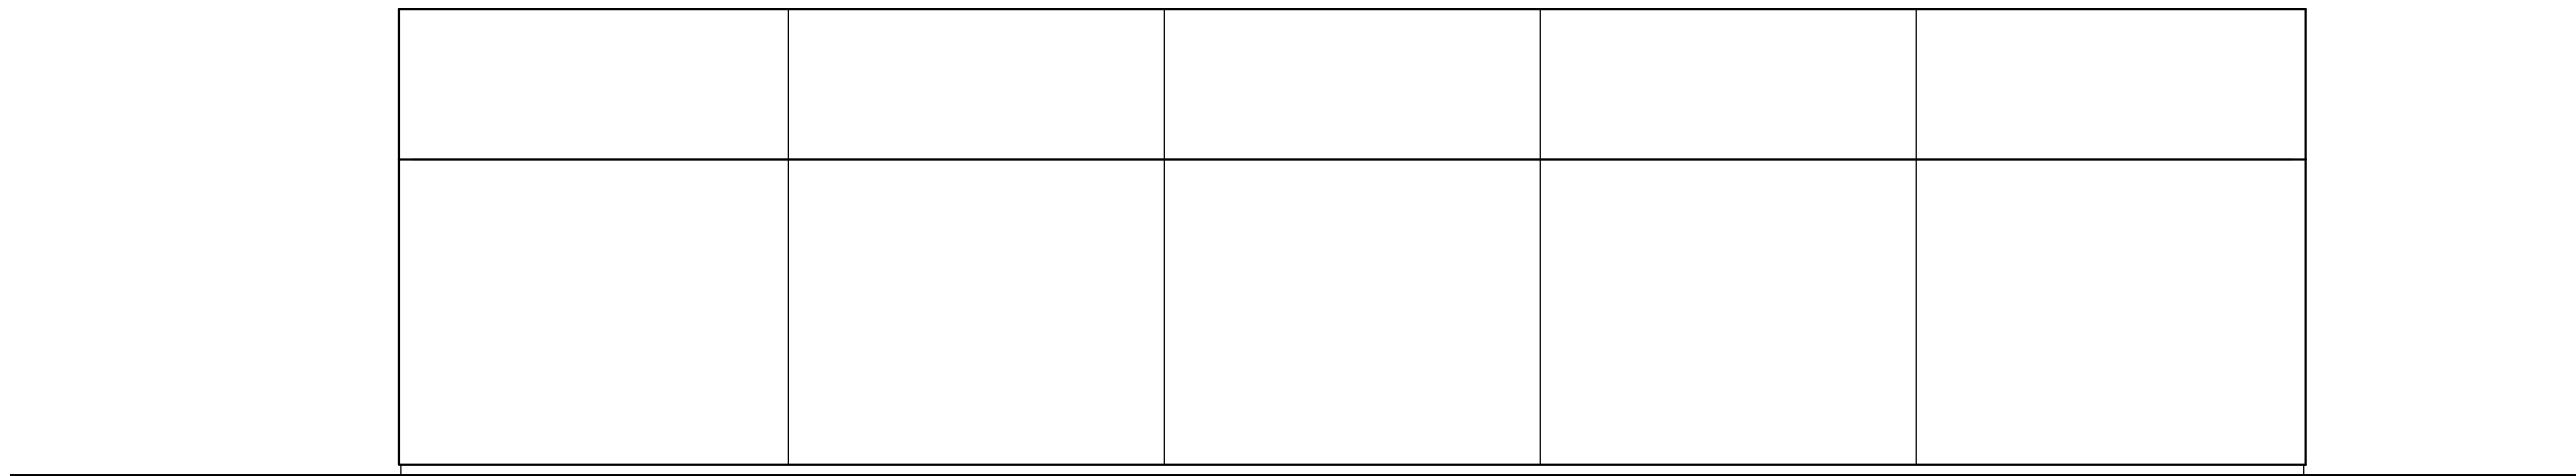

East Elevation

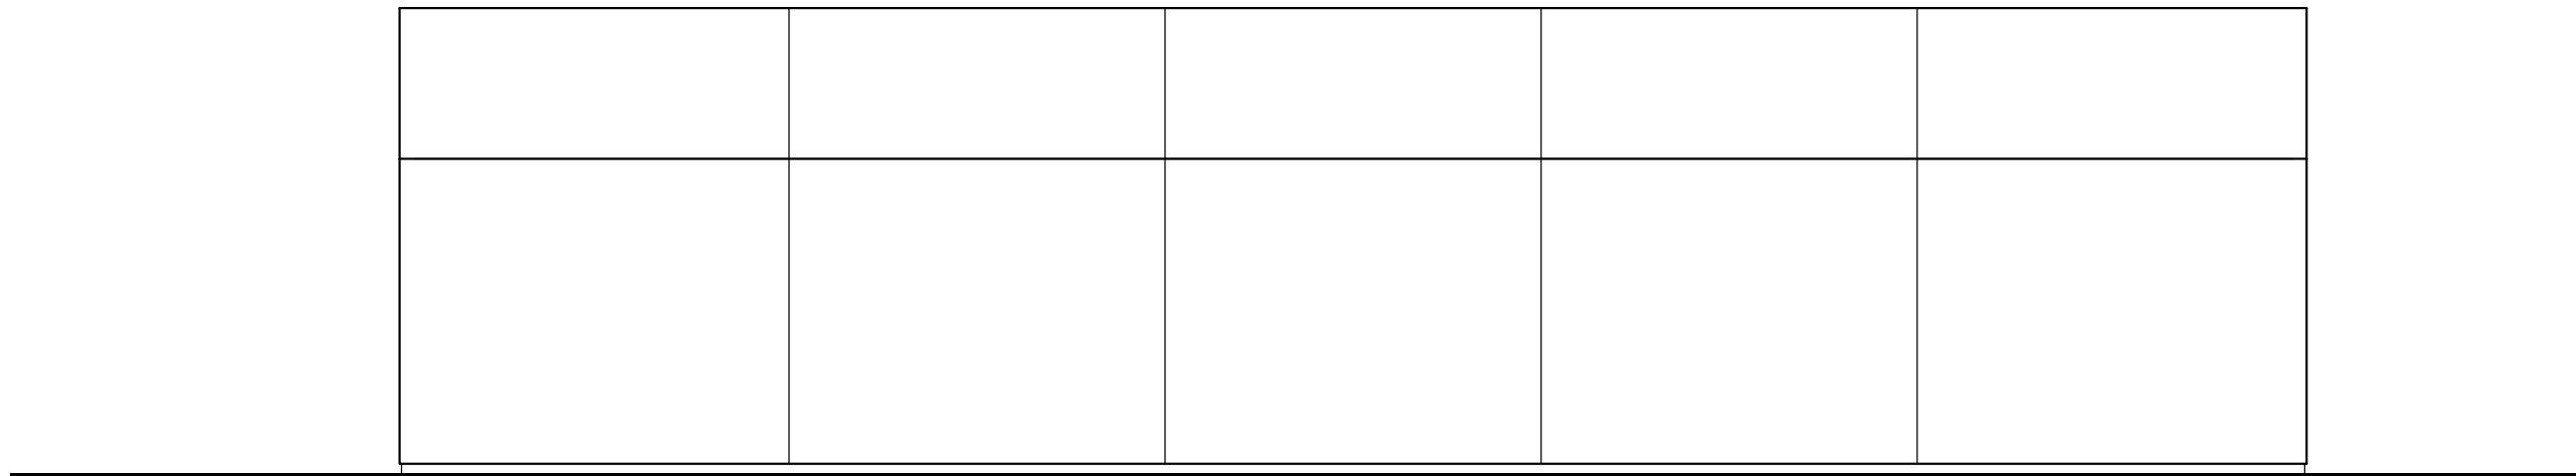

West Elevation

Revisions		Drawings Notes		Project		TPARCHITECTS	
						33a St Lukes Road Maidenhead Berkshire SL6 7DN enquiries@tparch.co.uk	
						Drg.No. 2720-PL-104	
						Rev	
						Drawn GVL	
						Checked ED	
						Date May'21	
						Scale 1:100@A1	
						Status Planning	