




Workshop 3,6- Roof Plan

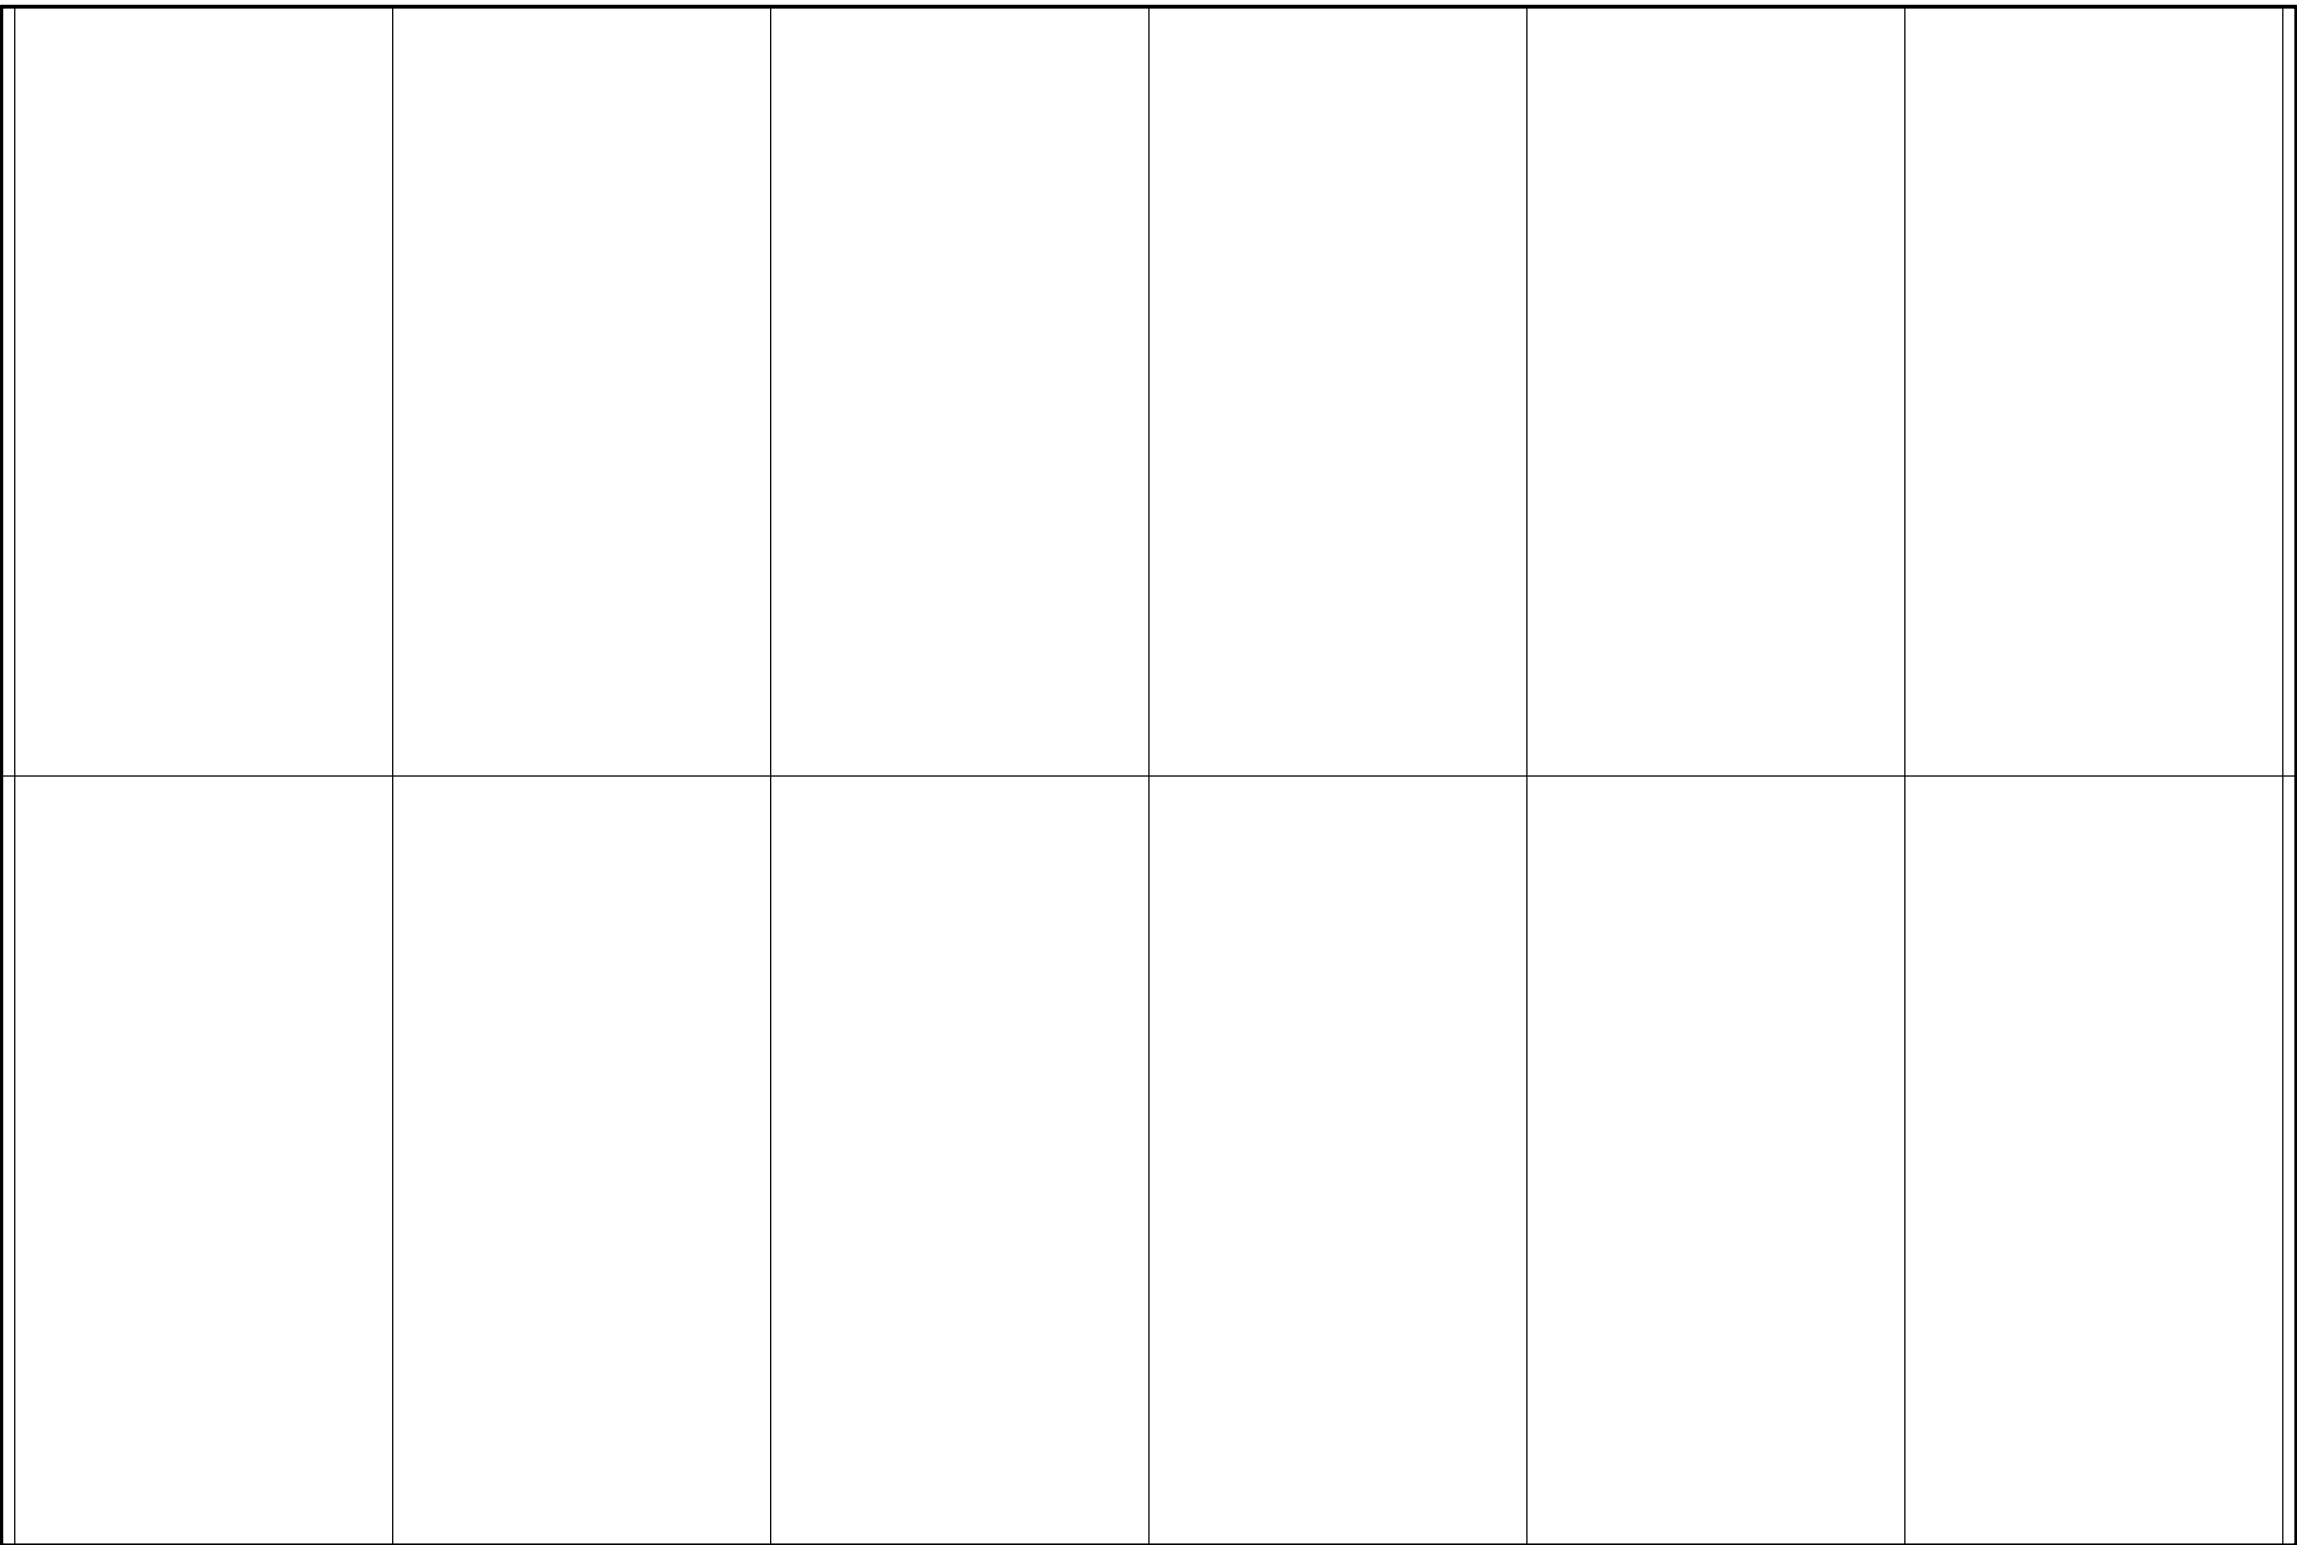

Workshop 3,6- Plan
Scale 1:100

0m

1

2


3

4


6

8


10m

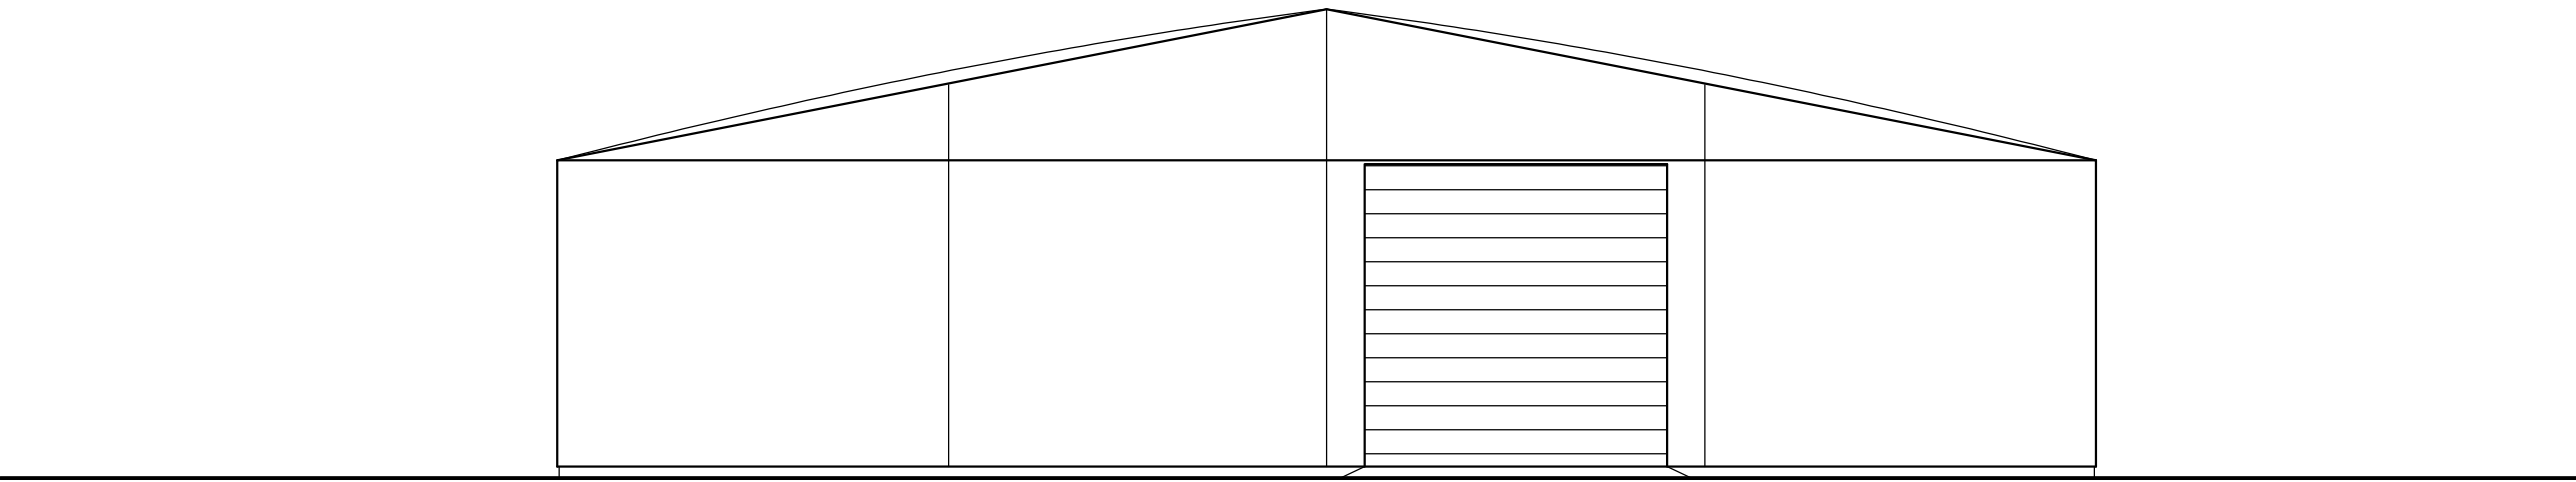


South Elevation

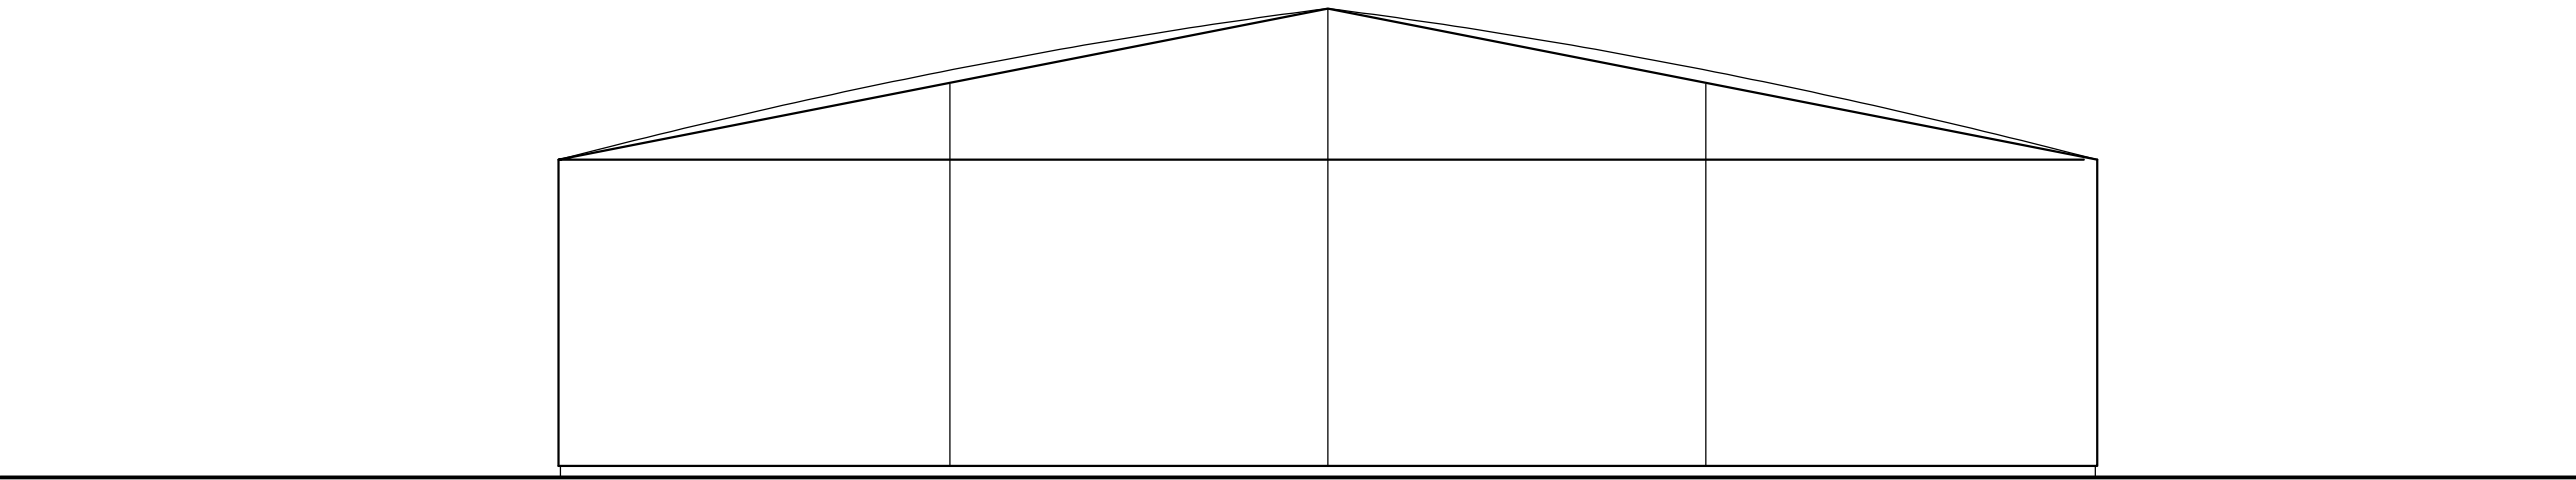

North Elevation

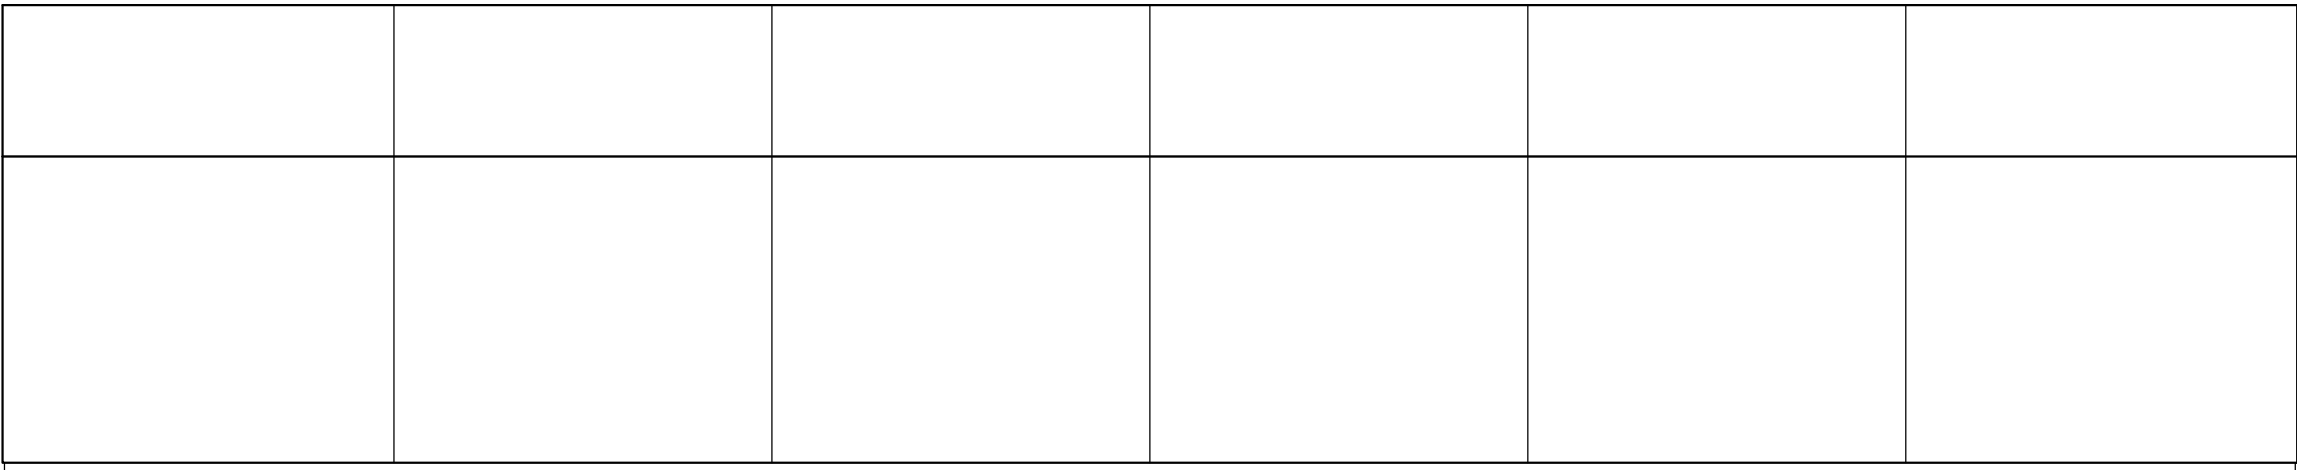

East Elevation

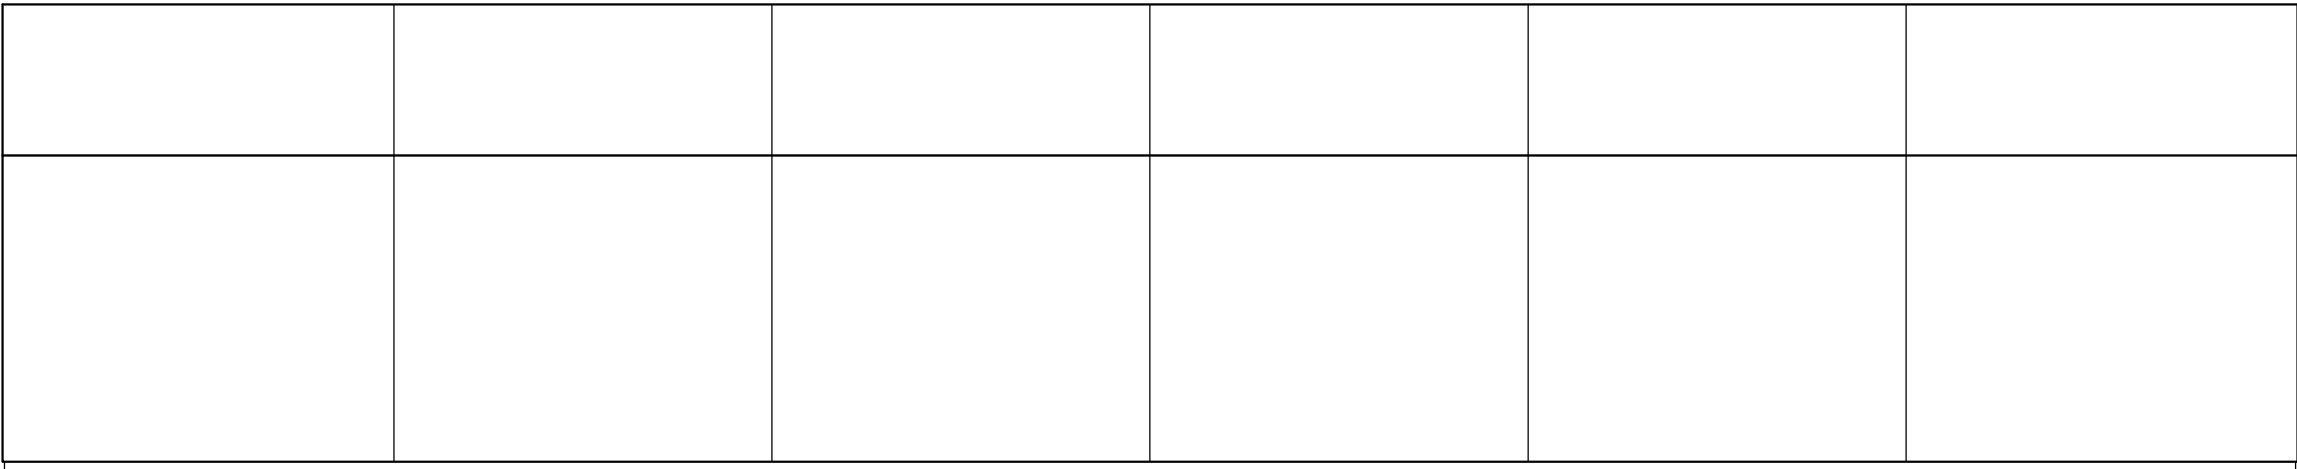

West Elevation

Revisions		Drawings Notes		Project		TPARCHITECTS	
		1. this is not a survey drawing - all dimensions to be checked on site.		Former Wyevale Garden Centre,		33a St Lukes Road Maidenhead Berkshire SL6 7DN	
		2. do not scale off this drawing.		Pield Heath Road,		+(44) 01628412388 enquiries@tparch.co.uk	
		3. the copyright of this drawing is the property of TPA Design Ltd		Uxbridge, UB8 3NP		www.tparch.co.uk	
		4. all discrepancies to be reported to the architect		Title		Workshop 3 and 6 - Proposed Plan,	
		5. please ensure that this drawing is read together and cross referenced with all other relevant architectural drawings, schedules and specifications.		Elevations and Roof Plan			
		6. please ensure that this drawing is read in conjunction with all other consultants/specialist contractors relevant drawings, schedules and specifications.		Drg. No.		2720-PL-105	
		7. TPARCHITECTS is a trading name of TPA Design Ltd Registered address 33a St Lukes Road, Maidenhead, Berkshire SL67DN.		Rev			
				Drawn		GVL	
				Checked		ED	
				Date		May'21	
				Scale		1:100@A1	
				Status		Planning	