


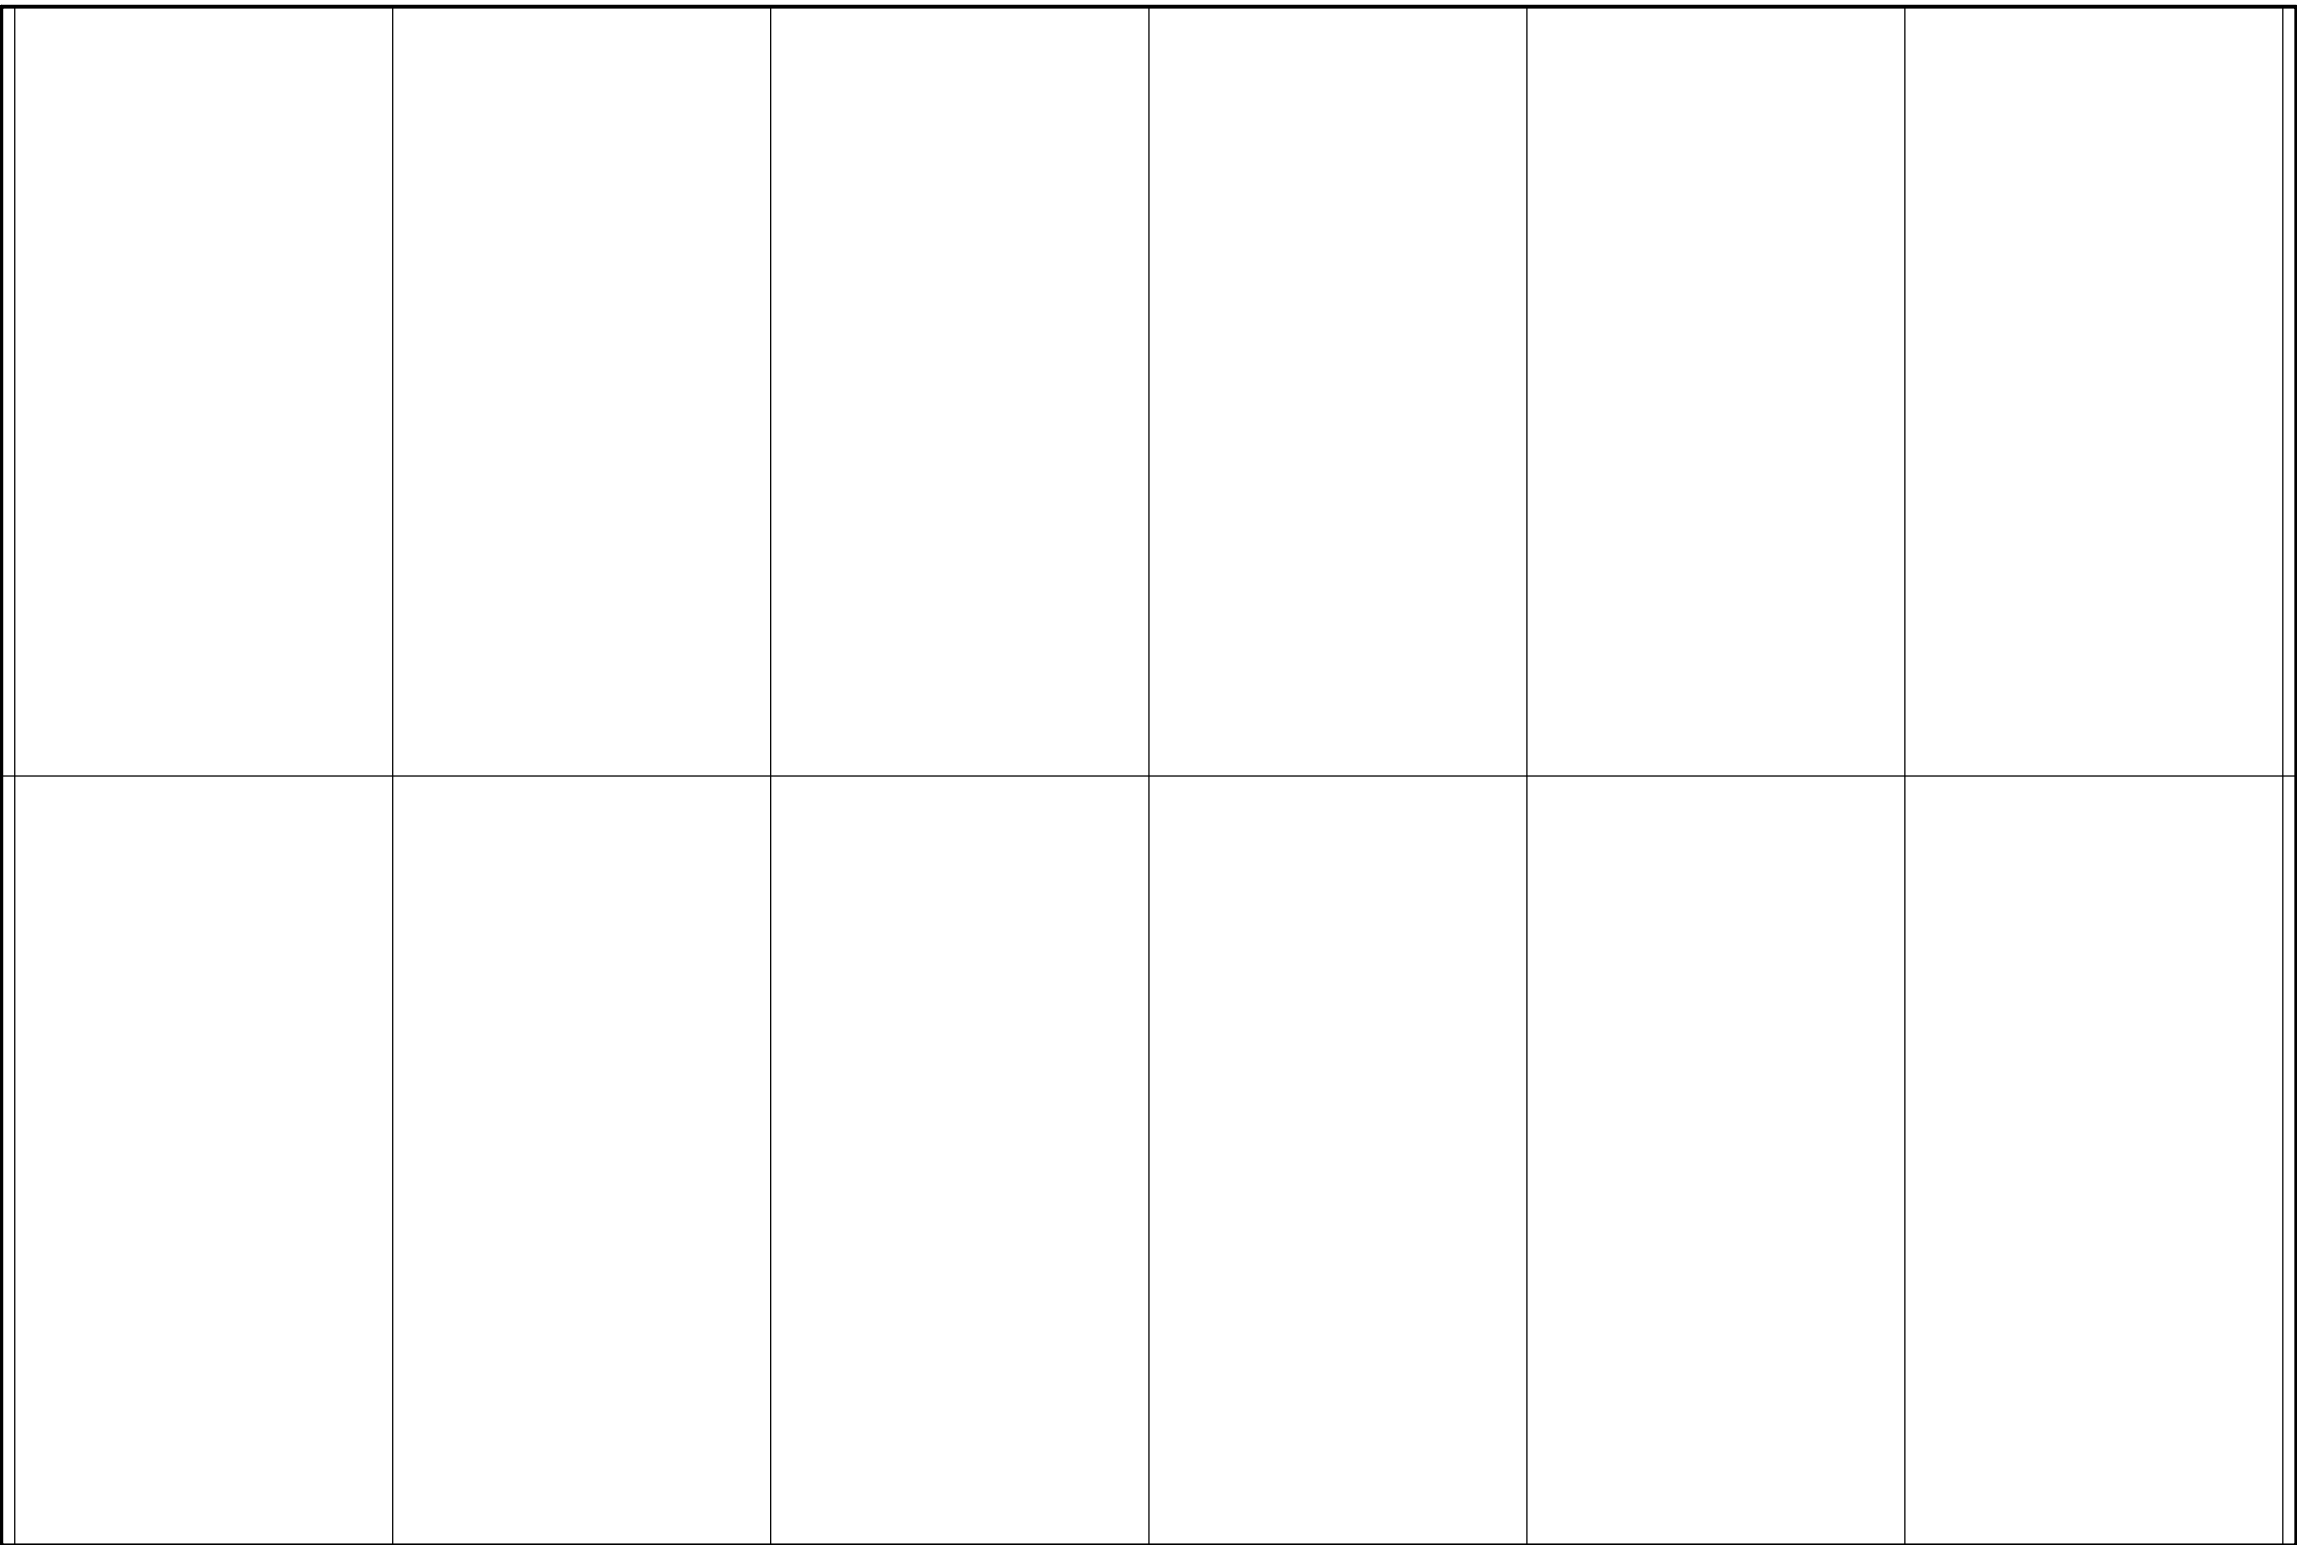


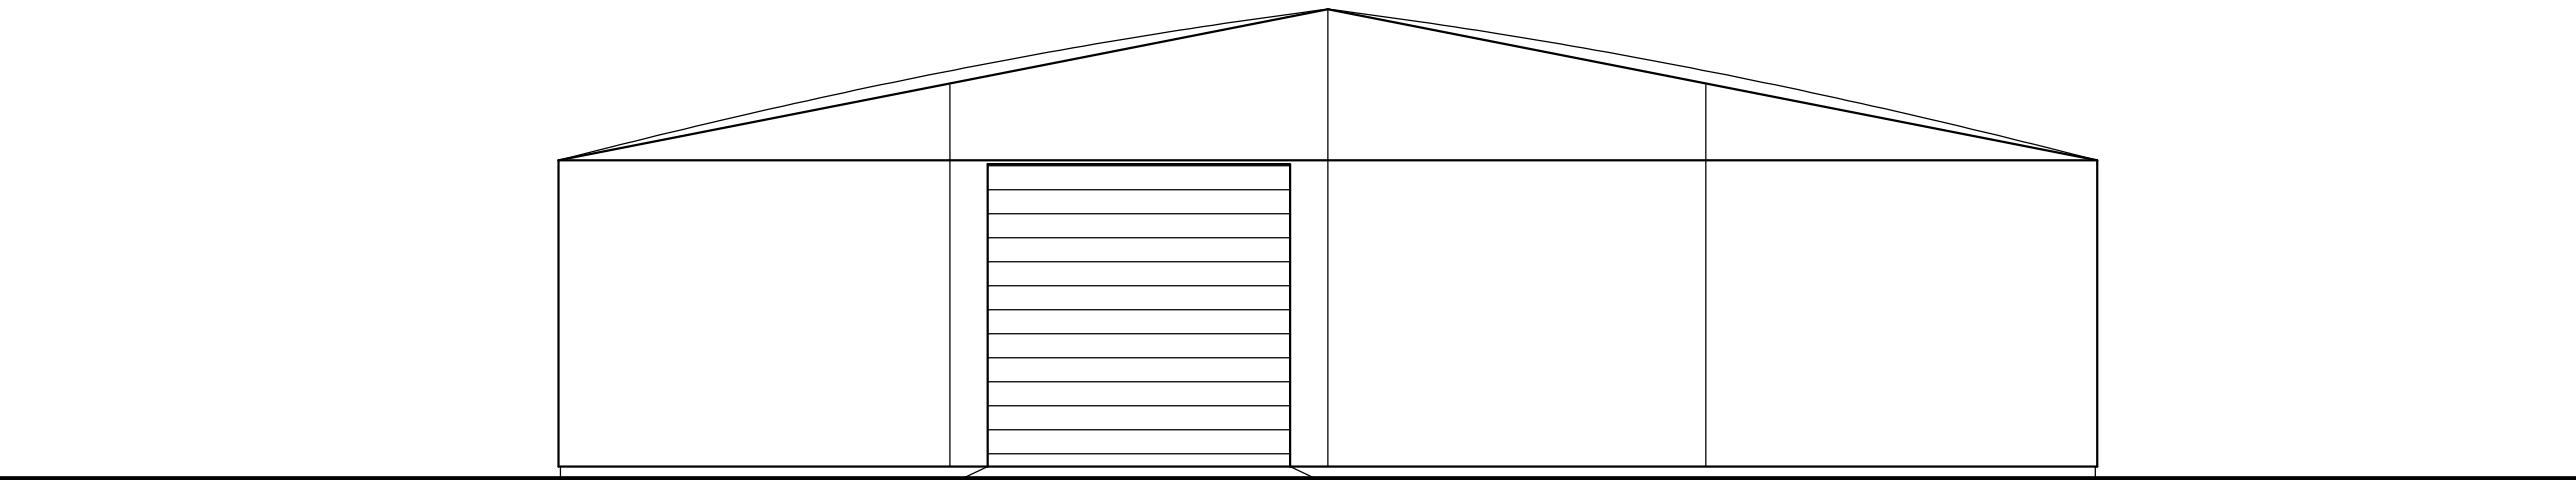


Workshop 7- Roof Plan

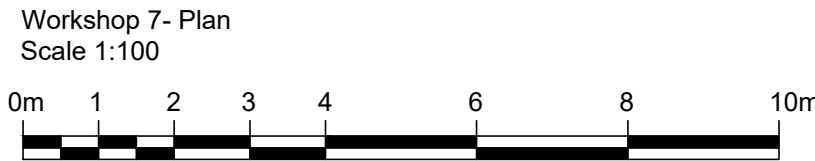


South Elevation

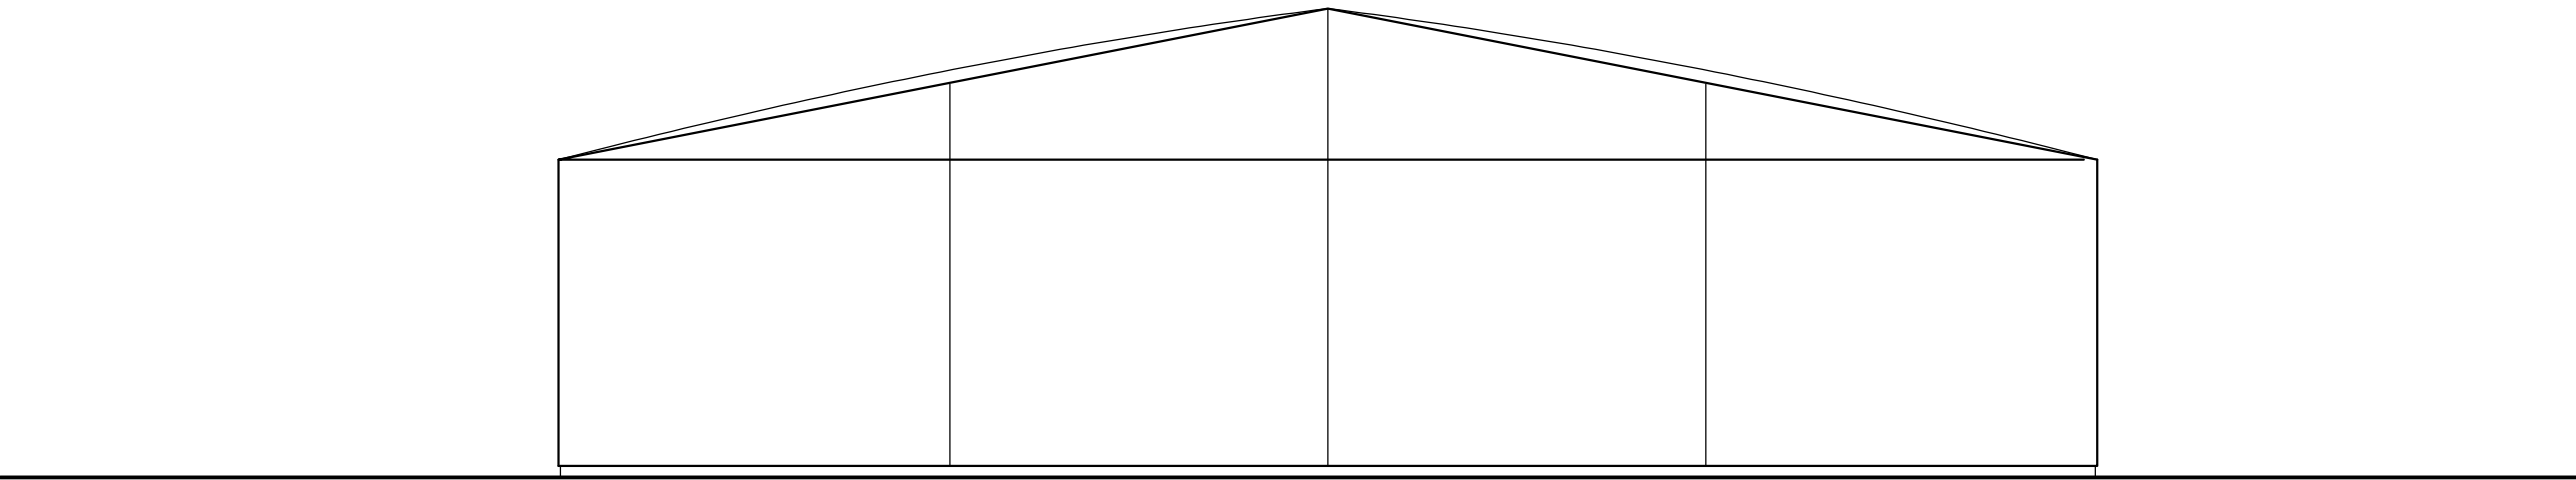

North Elevation

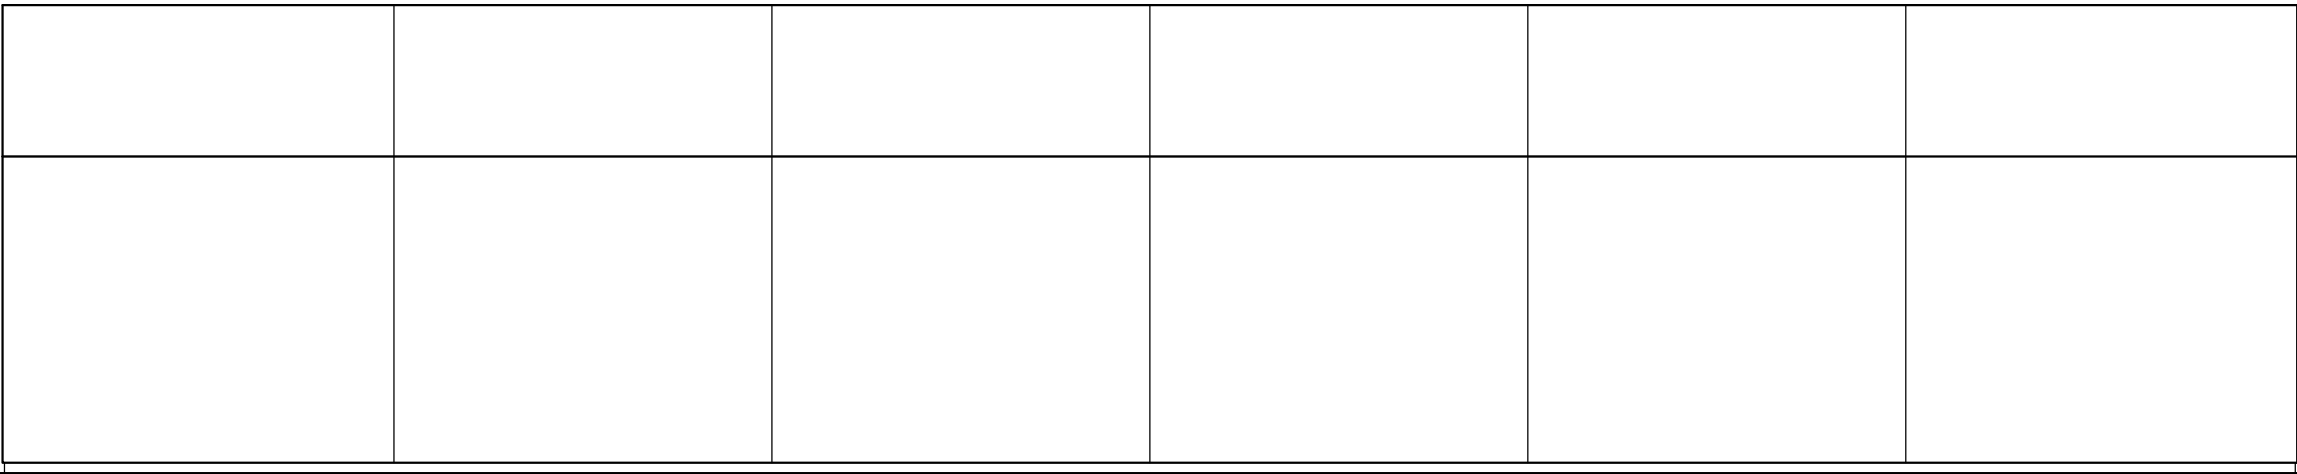

East Elevation

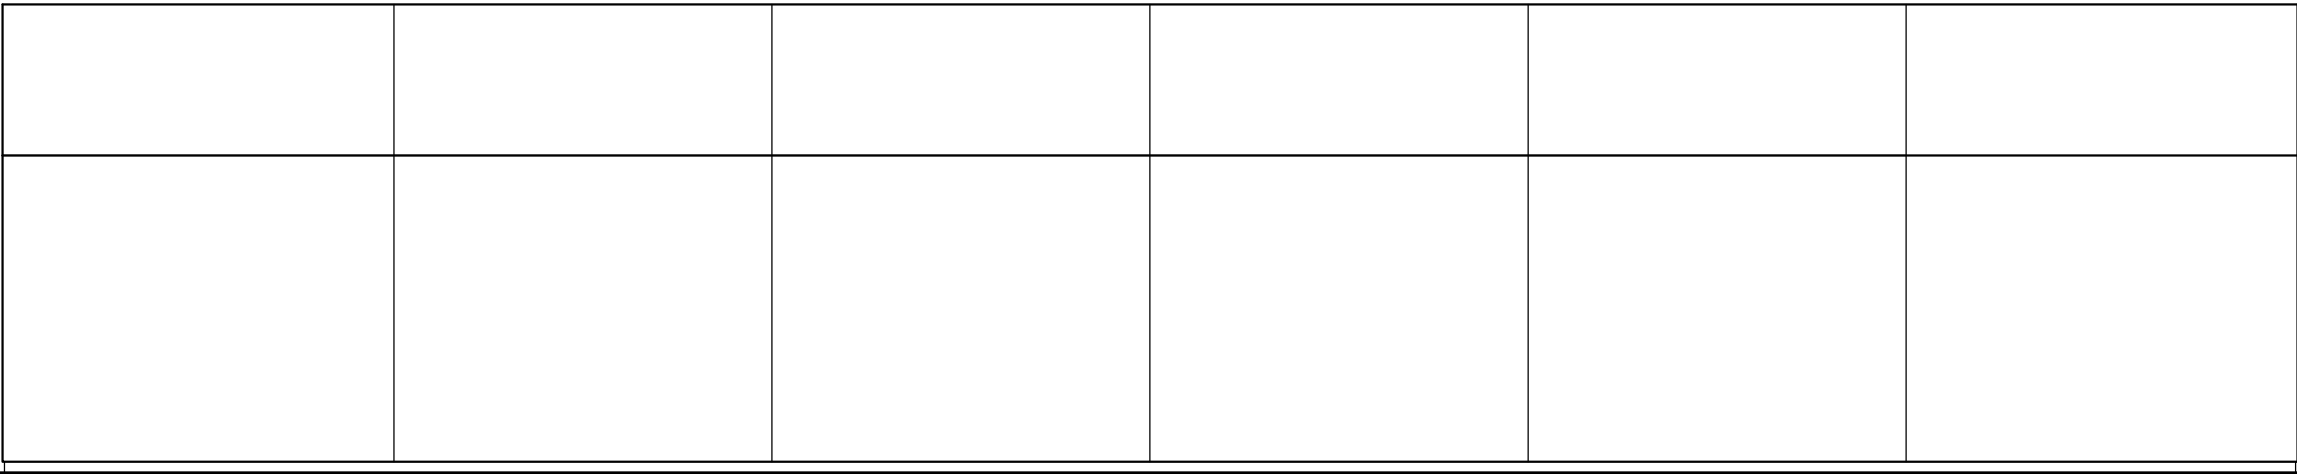

West Elevation

|           |  |   |  |                               |  |                                                |  |
|-----------|--|---|--|-------------------------------|--|------------------------------------------------|--|
| Revisions |  | Drawings Notes   |  | Project                       |  | TPARCHITECTS                                   |  |
|           |  | 1. this is not a survey drawing - all dimensions to be checked on site.                                                                                      |  | Former Wyevale Garden Centre, |  | 33a St Lukes Road Maidenhead Berkshire SL6 7DN |  |
|           |  | 2. do not scale off this drawing.   |  | Pield Heath Road,             |  | +(44) 01628412388 enquiries@tparch.co.uk       |  |
|           |  | 3. the copyright of this drawing is the property of TPA Design Ltd                                                                                           |  | Uxbridge, UB8 3NP             |  | www.tparch.co.uk                               |  |
|           |  | 4. all discrepancies to be reported to the architect   |  | Title                         |  | Workshop 7 - Proposed Plan,                    |  |
|           |  | 5. please ensure that this drawing is read together and cross referenced with all other relevant architectural drawings, schedules and specifications.       |  | Elevations and Roof Plan      |  |                                                |  |
|           |  | 6. please ensure that this drawing is read in conjunction with all other consultants/specialist contractors relevant drawings, schedules and specifications. |  | Drg. No.                      |  | 2720-PL-106                                    |  |
|           |  | 7. TPARCHITECTS is a trading name of TPA Design Ltd Registered address 33a St Lukes Road, Maidenhead, Berkshire SL67DN.                                      |  | Rev                           |  |                                                |  |
|           |  |   |  | Drawn                         |  | Checked                                        |  |
|           |  |   |  | GVL                           |  | ED                                             |  |
|           |  |   |  | Date                          |  | May'21                                         |  |
|           |  |   |  | Scale                         |  | 1:100@A1                                       |  |
|           |  |   |  | Status                        |  | Planning                                       |  |