


PROPOSED FRONT ELEVATION



PROPOSED SIDE ELEVATION

PROPOSED REAR ELEVATION

PROPOSED FLANK ELEVATION

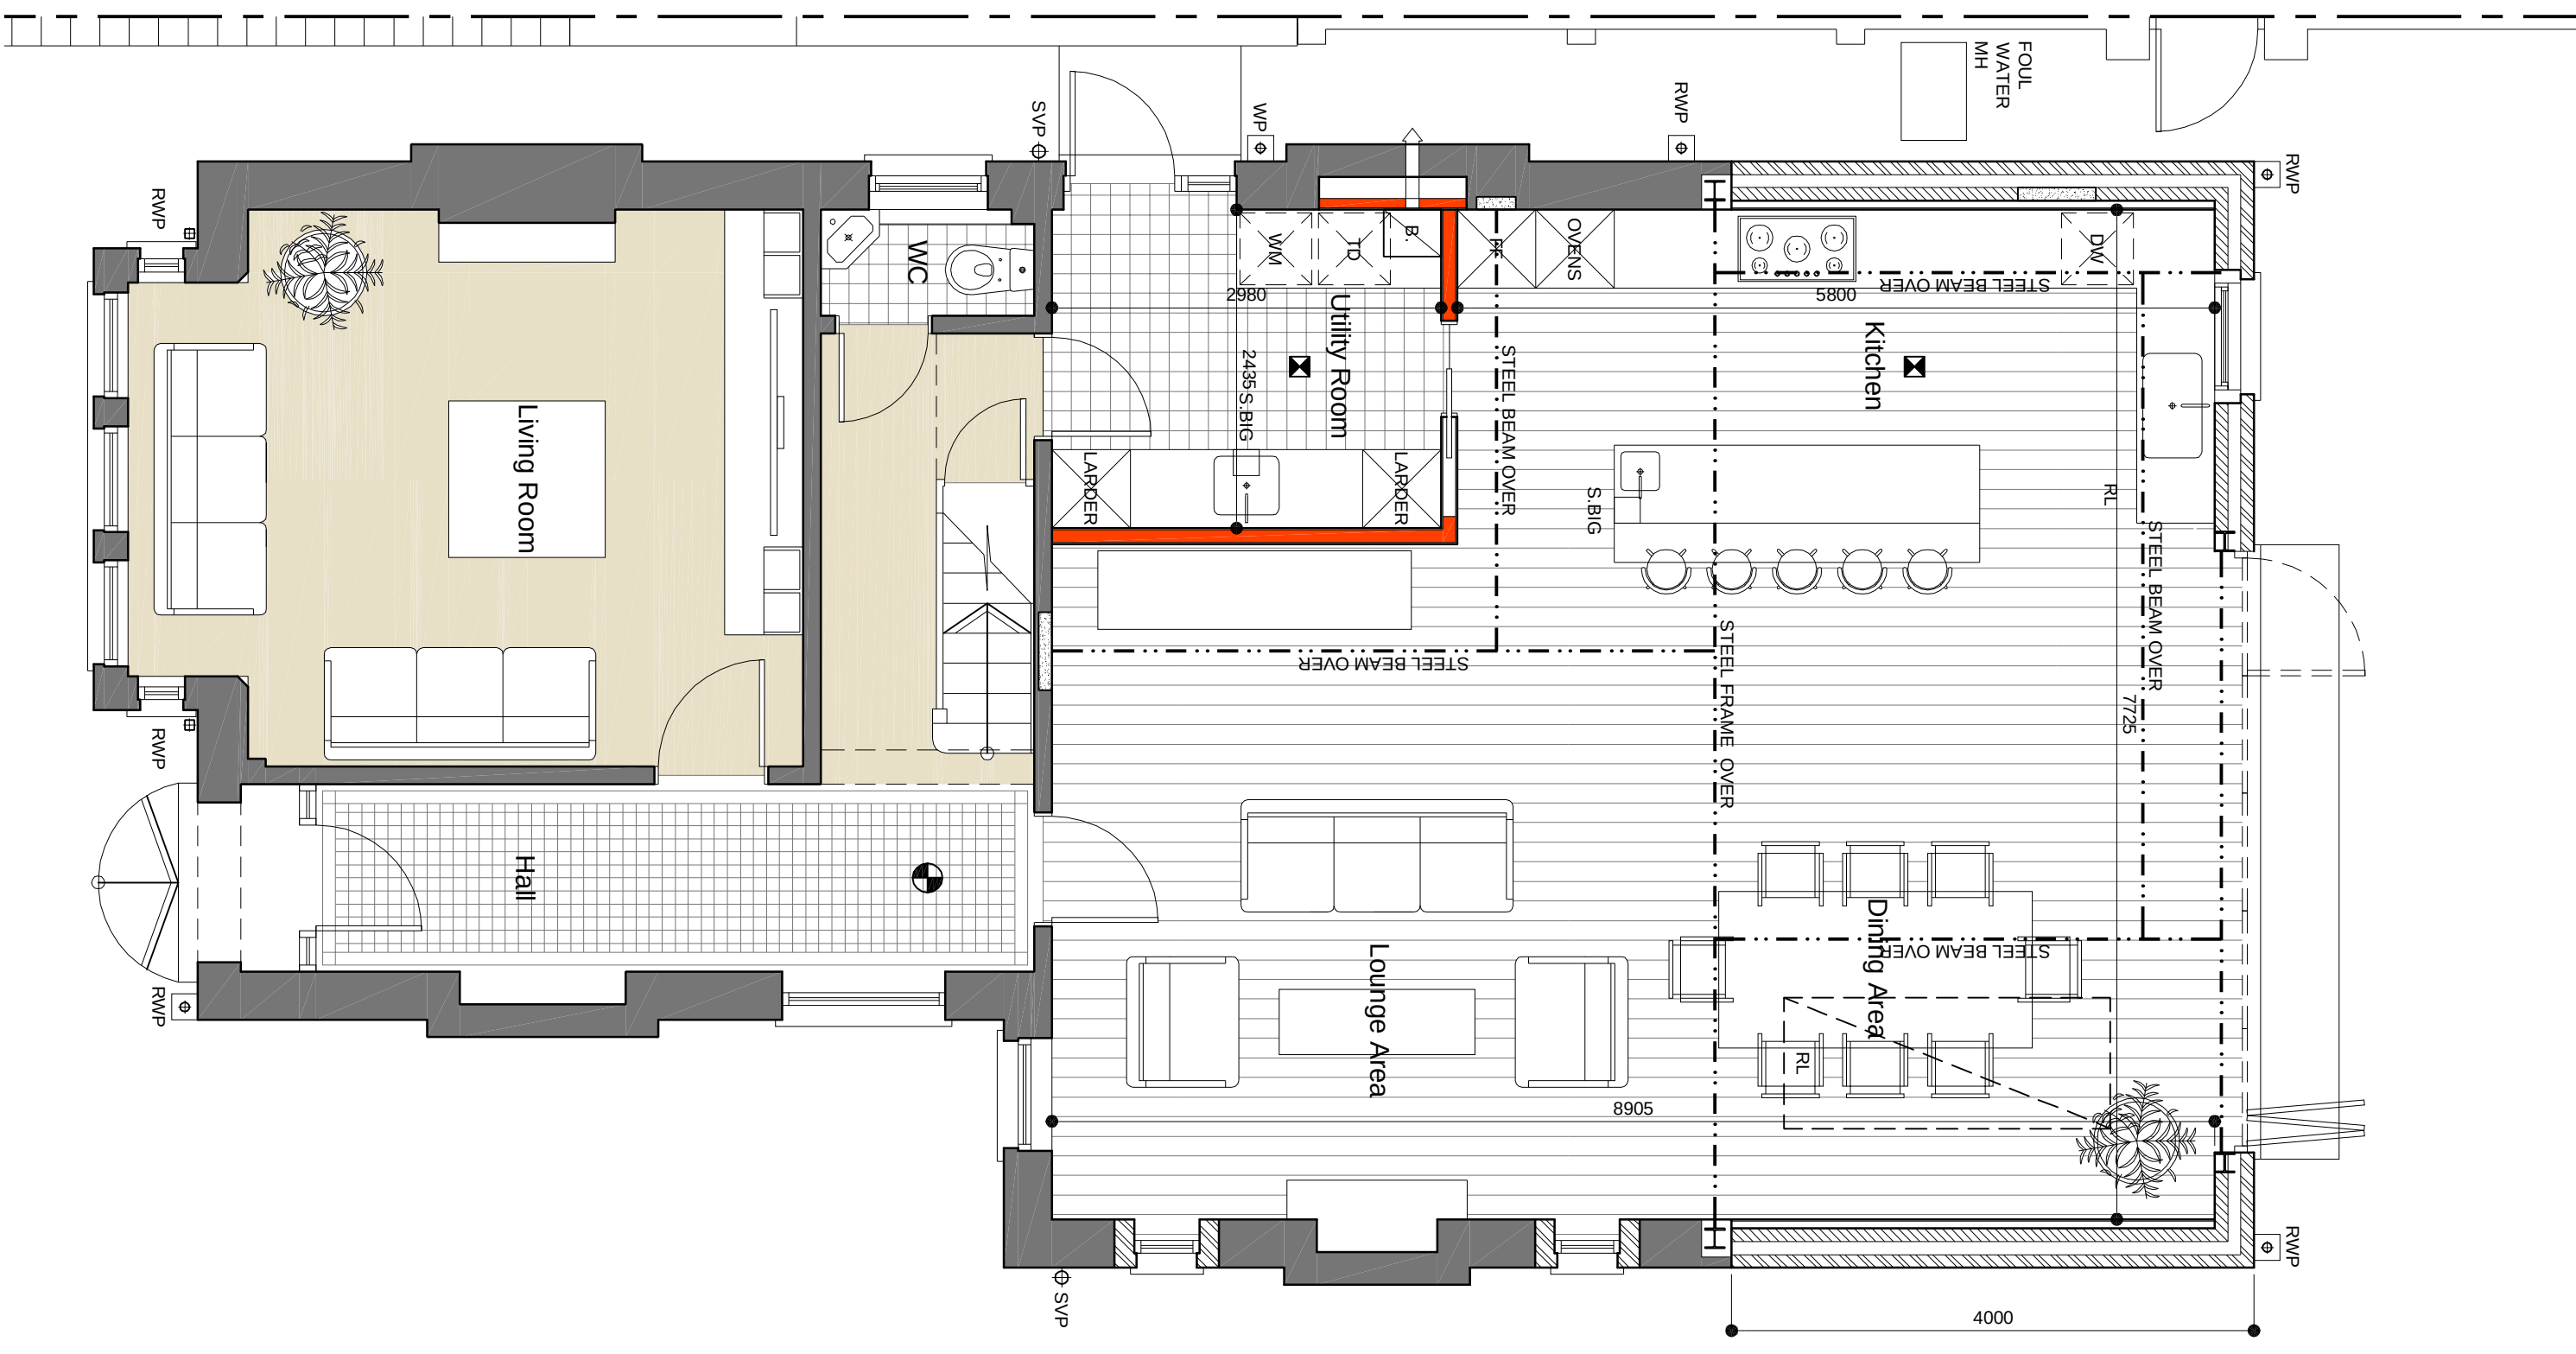


PROPOSED GROUND FLOOR PLAN (NO CHANGE)

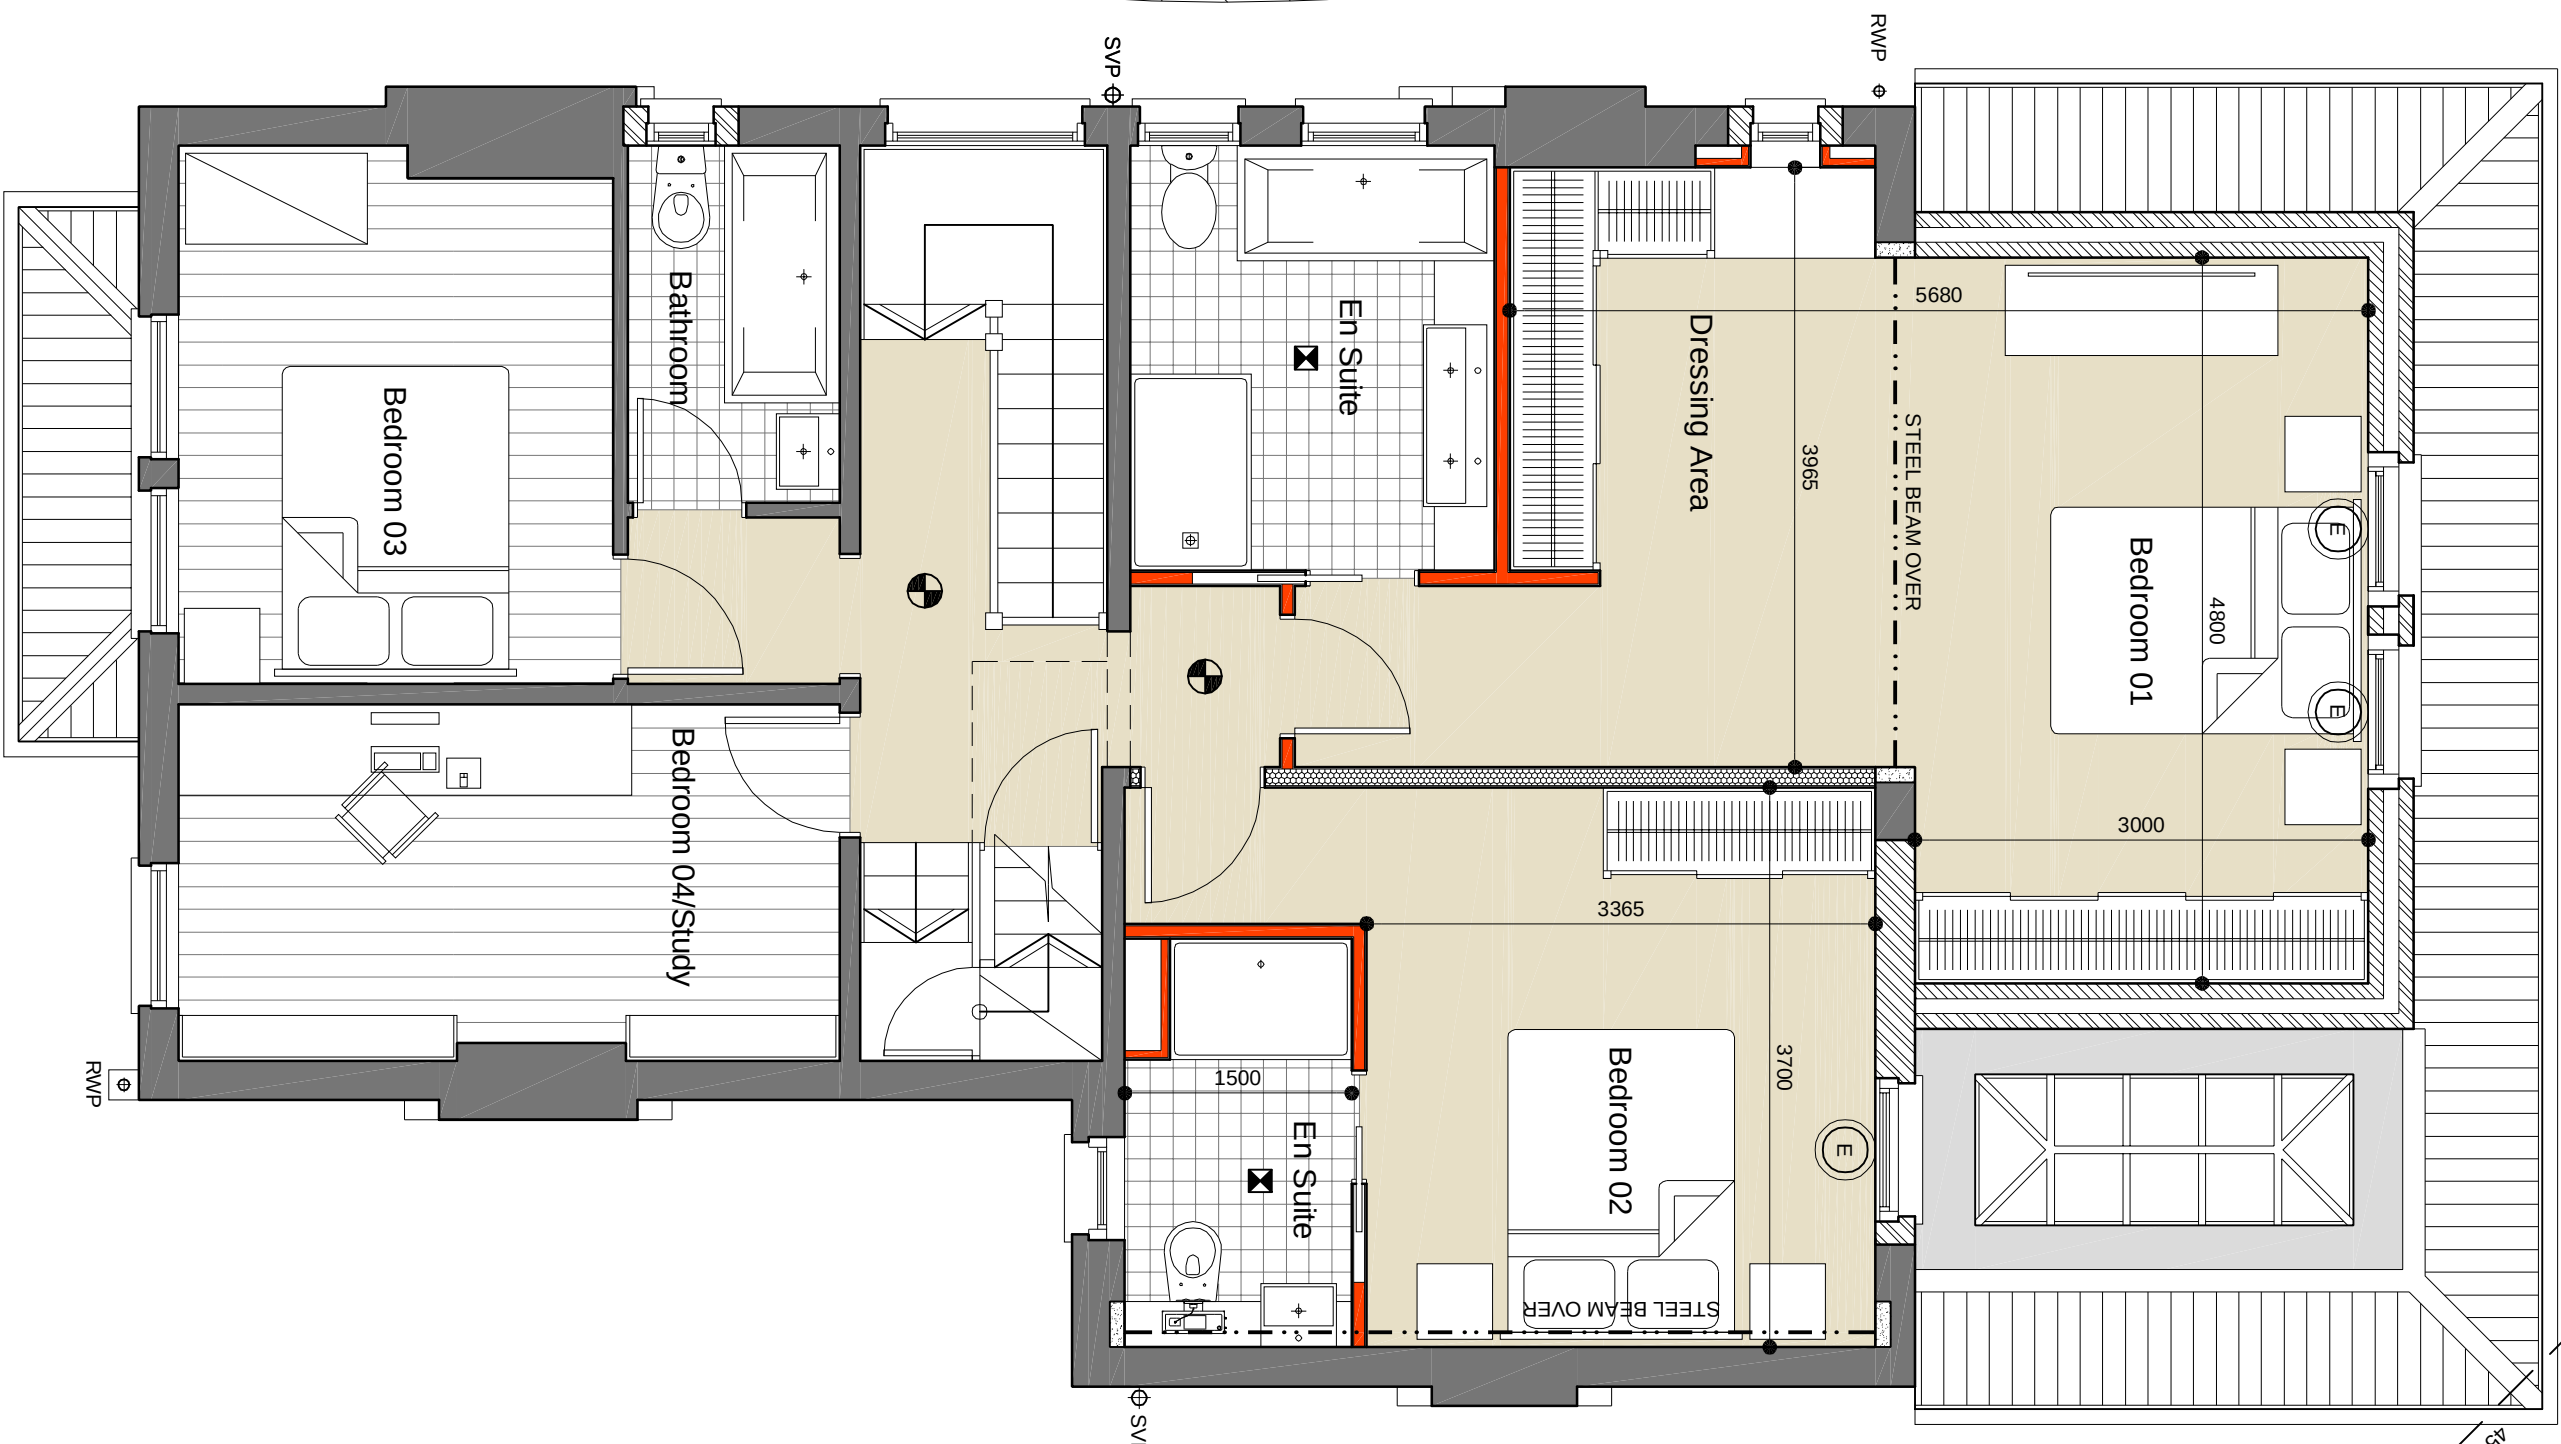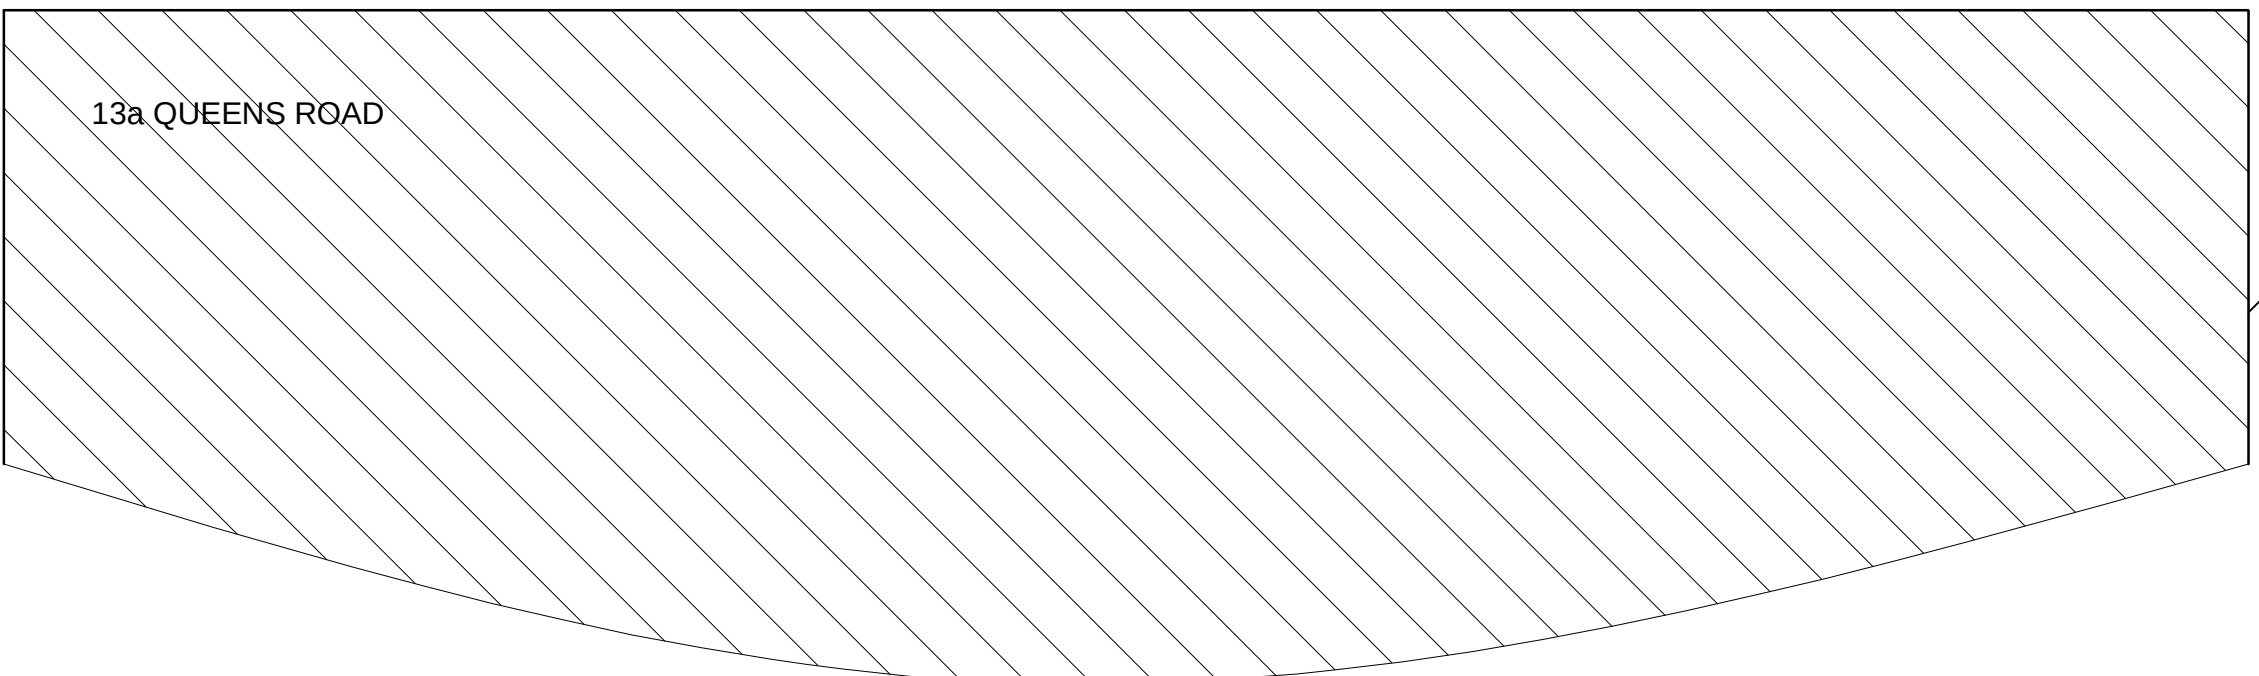

PROPOSED FIRST FLOOR PLAN (NO CHANGE)

LEGEND

- Indicates proposed foul water drainage run
- Indicates proposed surface water drainage run.
- Indicates existing foul water drainage run.
- Indicates existing surface water drainage run
- Means of escape opening light. See Notes.
- Smoke Detector
- Heat Detector
- Mechanical Extract Fan
- Indicates non-head bearing timber stud partition.
- Indicates thermally insulated plasterboard.
- Rooflight over.
- 100mm Soil & Vent Pipe
- 100mm Sub Stack
- Back Inlet Gully
- Foul Water Waste Pipe
- 75mm RWP & gully
- 60mm RWP & gully
- Indicates load bearing timber stud partition.

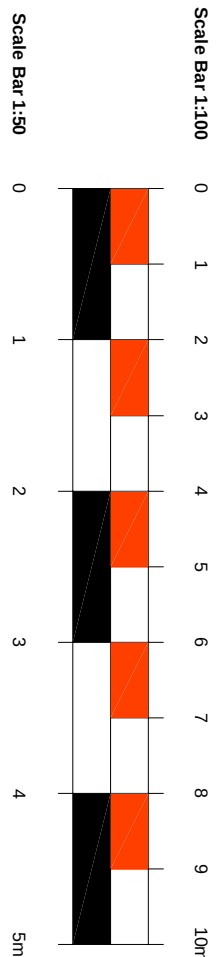

LOCATION PLAN (Scale 1:1250)



**DRAWINGS SHOW EXTENSIONS & ALTERATIONS UNDER CONSTRUCTION APPROVED UNDER PLANNING APPLICATION (13841/AP/20203517). THIS APPLICATION IS SOLEY FOR THE INSERTION OF 2NO ROOFLIGHTS.**

|                  |  |              |             |                                             |
|------------------|--|--------------|-------------|---------------------------------------------|
| salvatore latino |  | architecture | date        | 02.03.2022                                  |
|                  |  |              | scale       | 1:50 / 1:100 @ A1                           |
|                  |  |              | drawn       | SZ                                          |
|                  |  |              | client      | 13 Queens Road, Loughlin, UB8 2NN           |
|                  |  |              | title       | Proposed Rooflights                         |
|                  |  |              |             | Proposed G/F/F/L Location Plan & Elevations |
|                  |  |              | drawing no. | 0-69-102                                    |