


APPLICATION FOR PLANNING PERMISSION


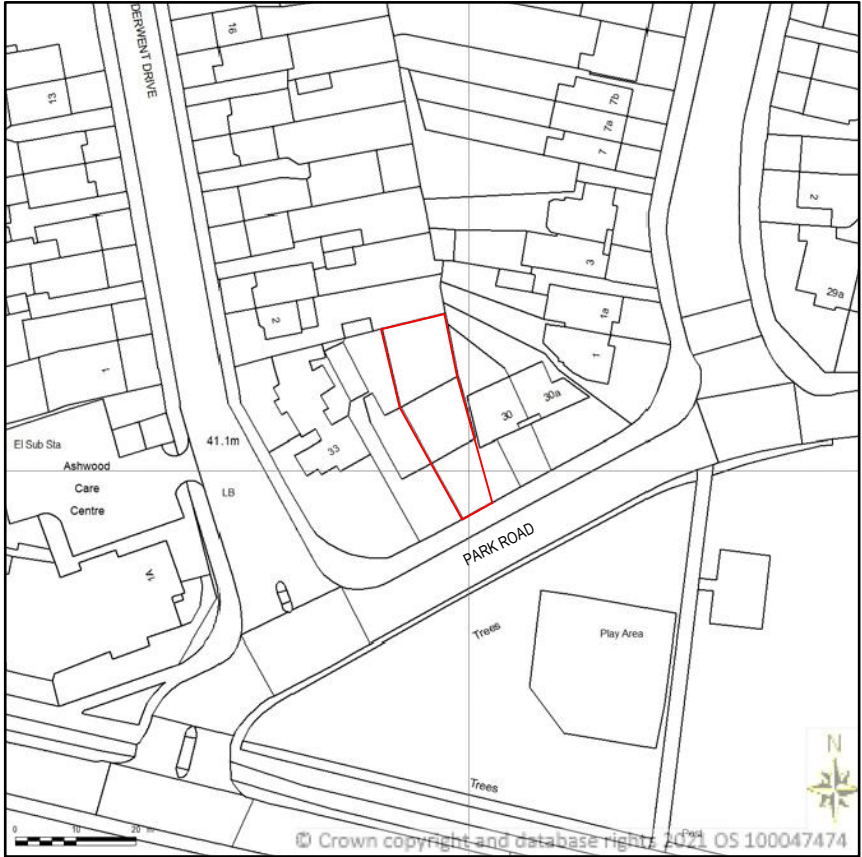


31 PARK ROAD HAYES UB4 8JN
SITE LOCATION PLAN
AREA 2 HA
SCALE 1:1250 on A4
CENTRE COORDINATES: 509194, 181807



LOCATION PLAN
SCALE - 1:1250.

Supplied by Streetwise Maps Ltd
www.streetwise.net
Licence No: 100047474
21/08/2021 16:26

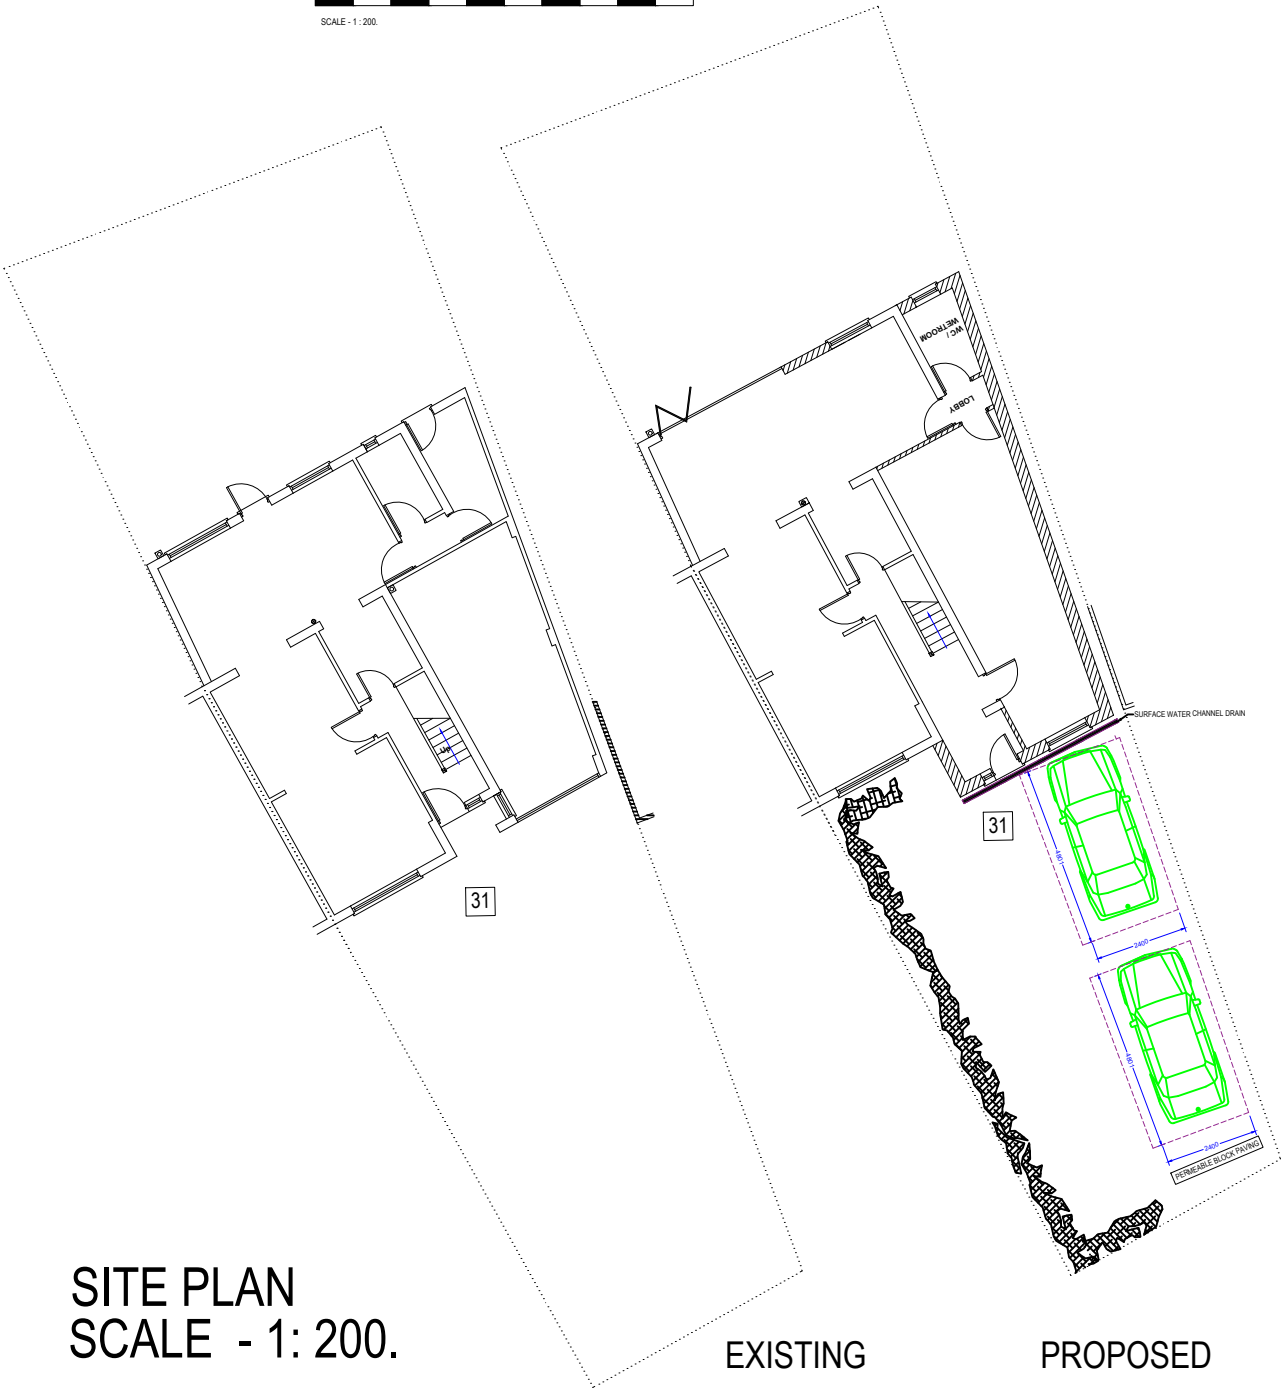 

SITE PLAN
SCALE - 1: 200.

EXISTING

PROPOSED

			NOT FOR CONSTRUCTION				
			No.	DESCRIPTION	DATE		
Client		Scale	Size	Drawing Title			
		1 : 1250 / 1: 200	A3	LOCATION PLAN & SITE PLAN			
Job Title		Drawn by		Drawing No.			
31 PARK ROAD, HAYES, UB4 8JN		Date		P		01	
		AUG 2021					