




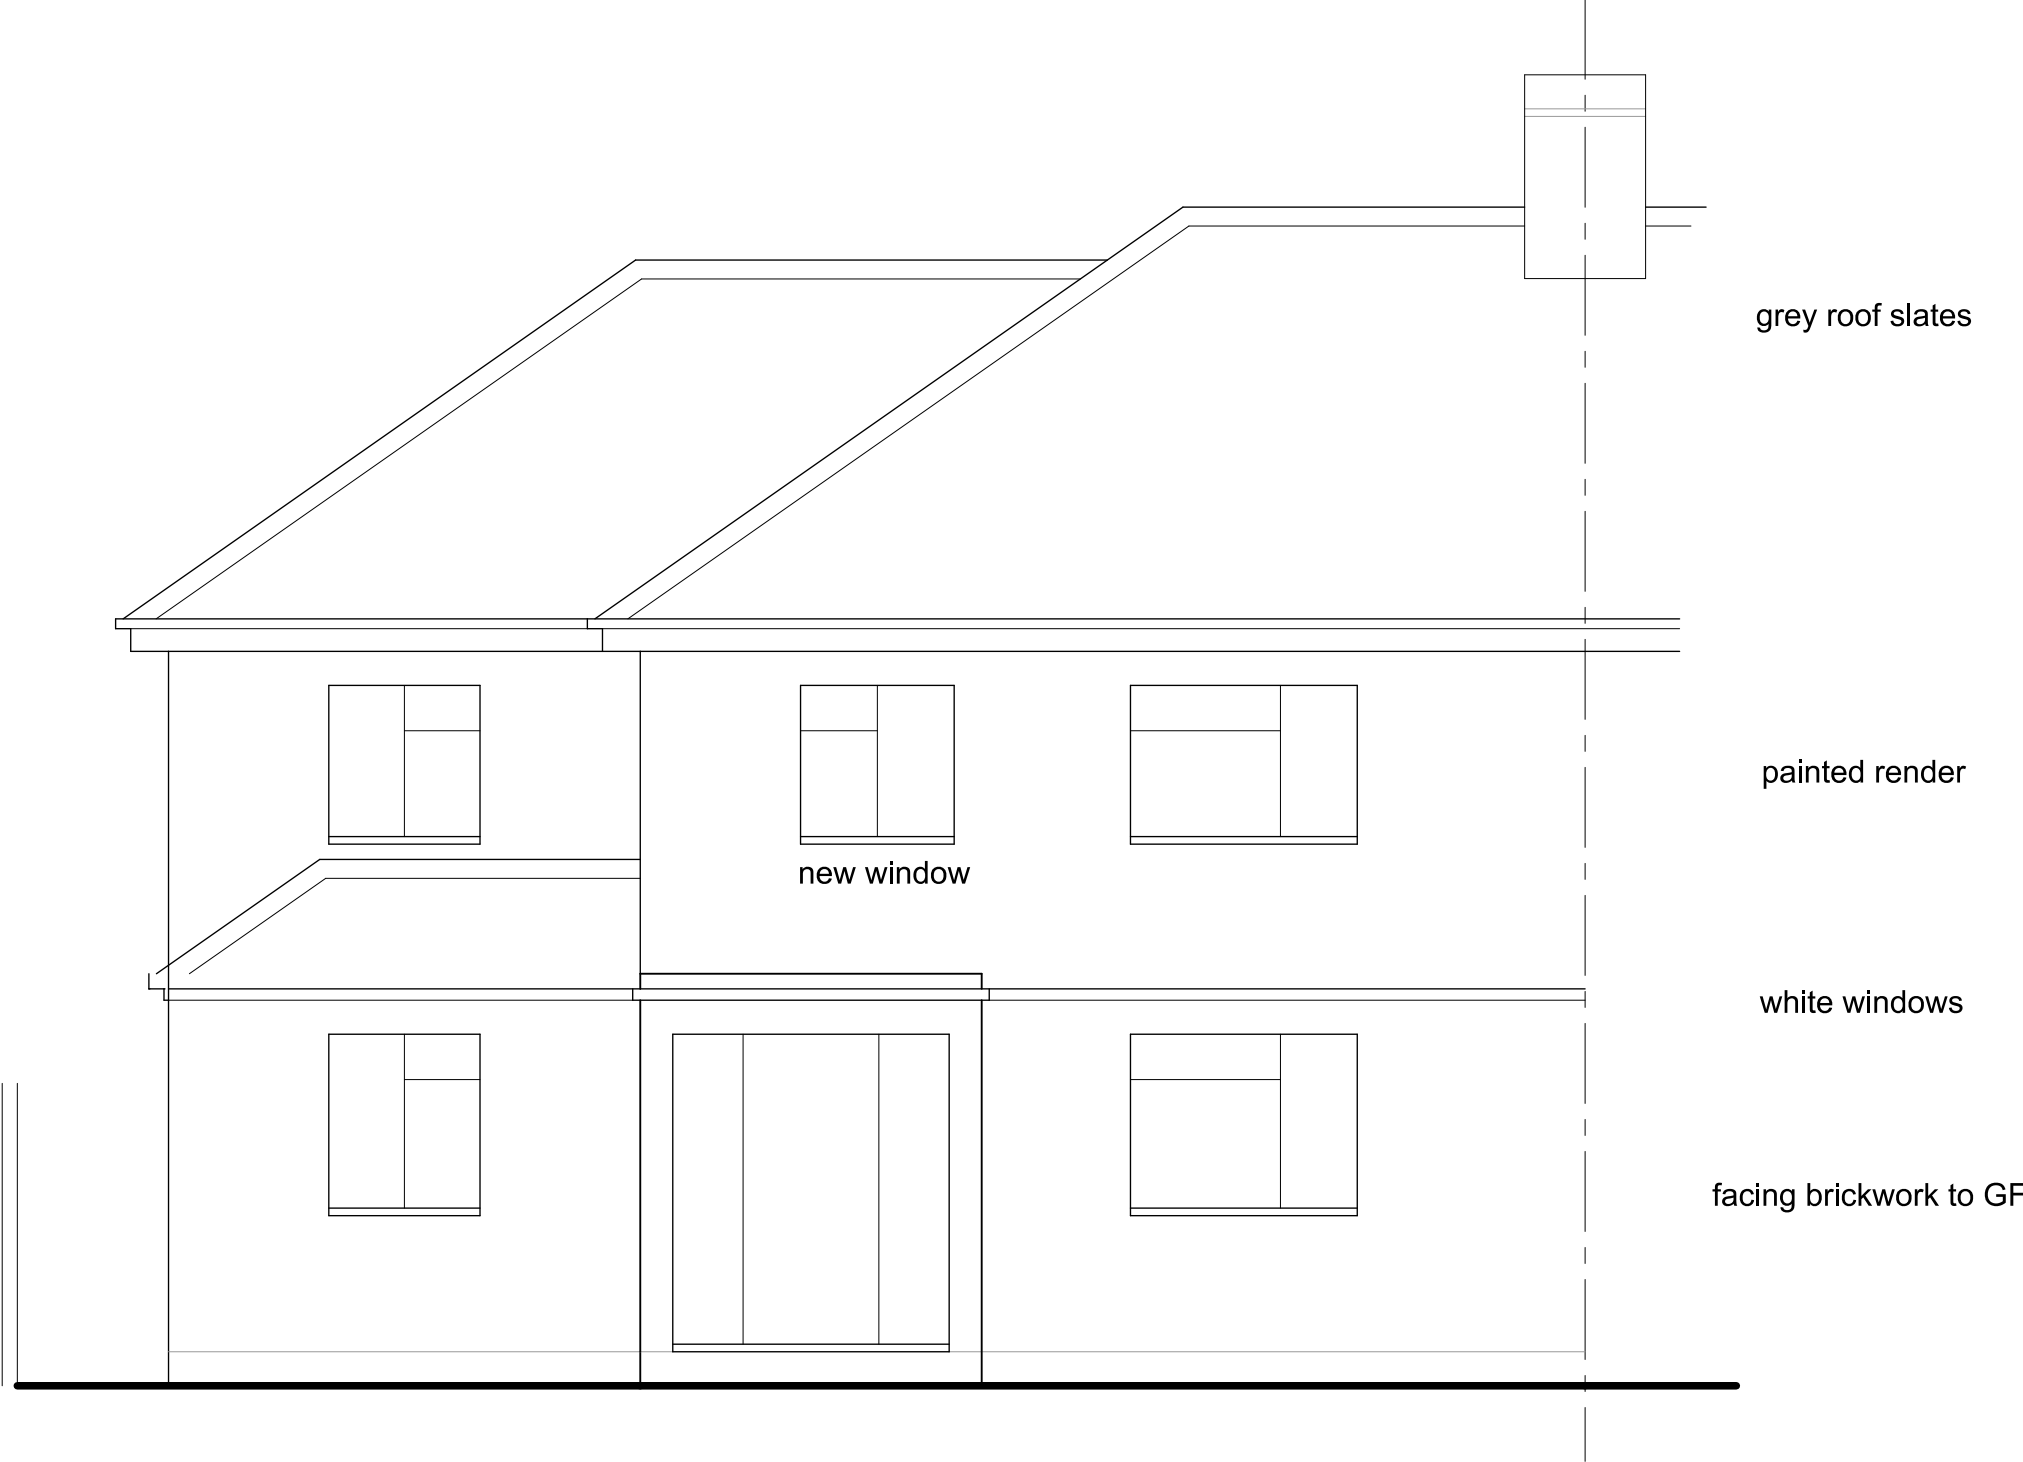


FRONT ELEVATION

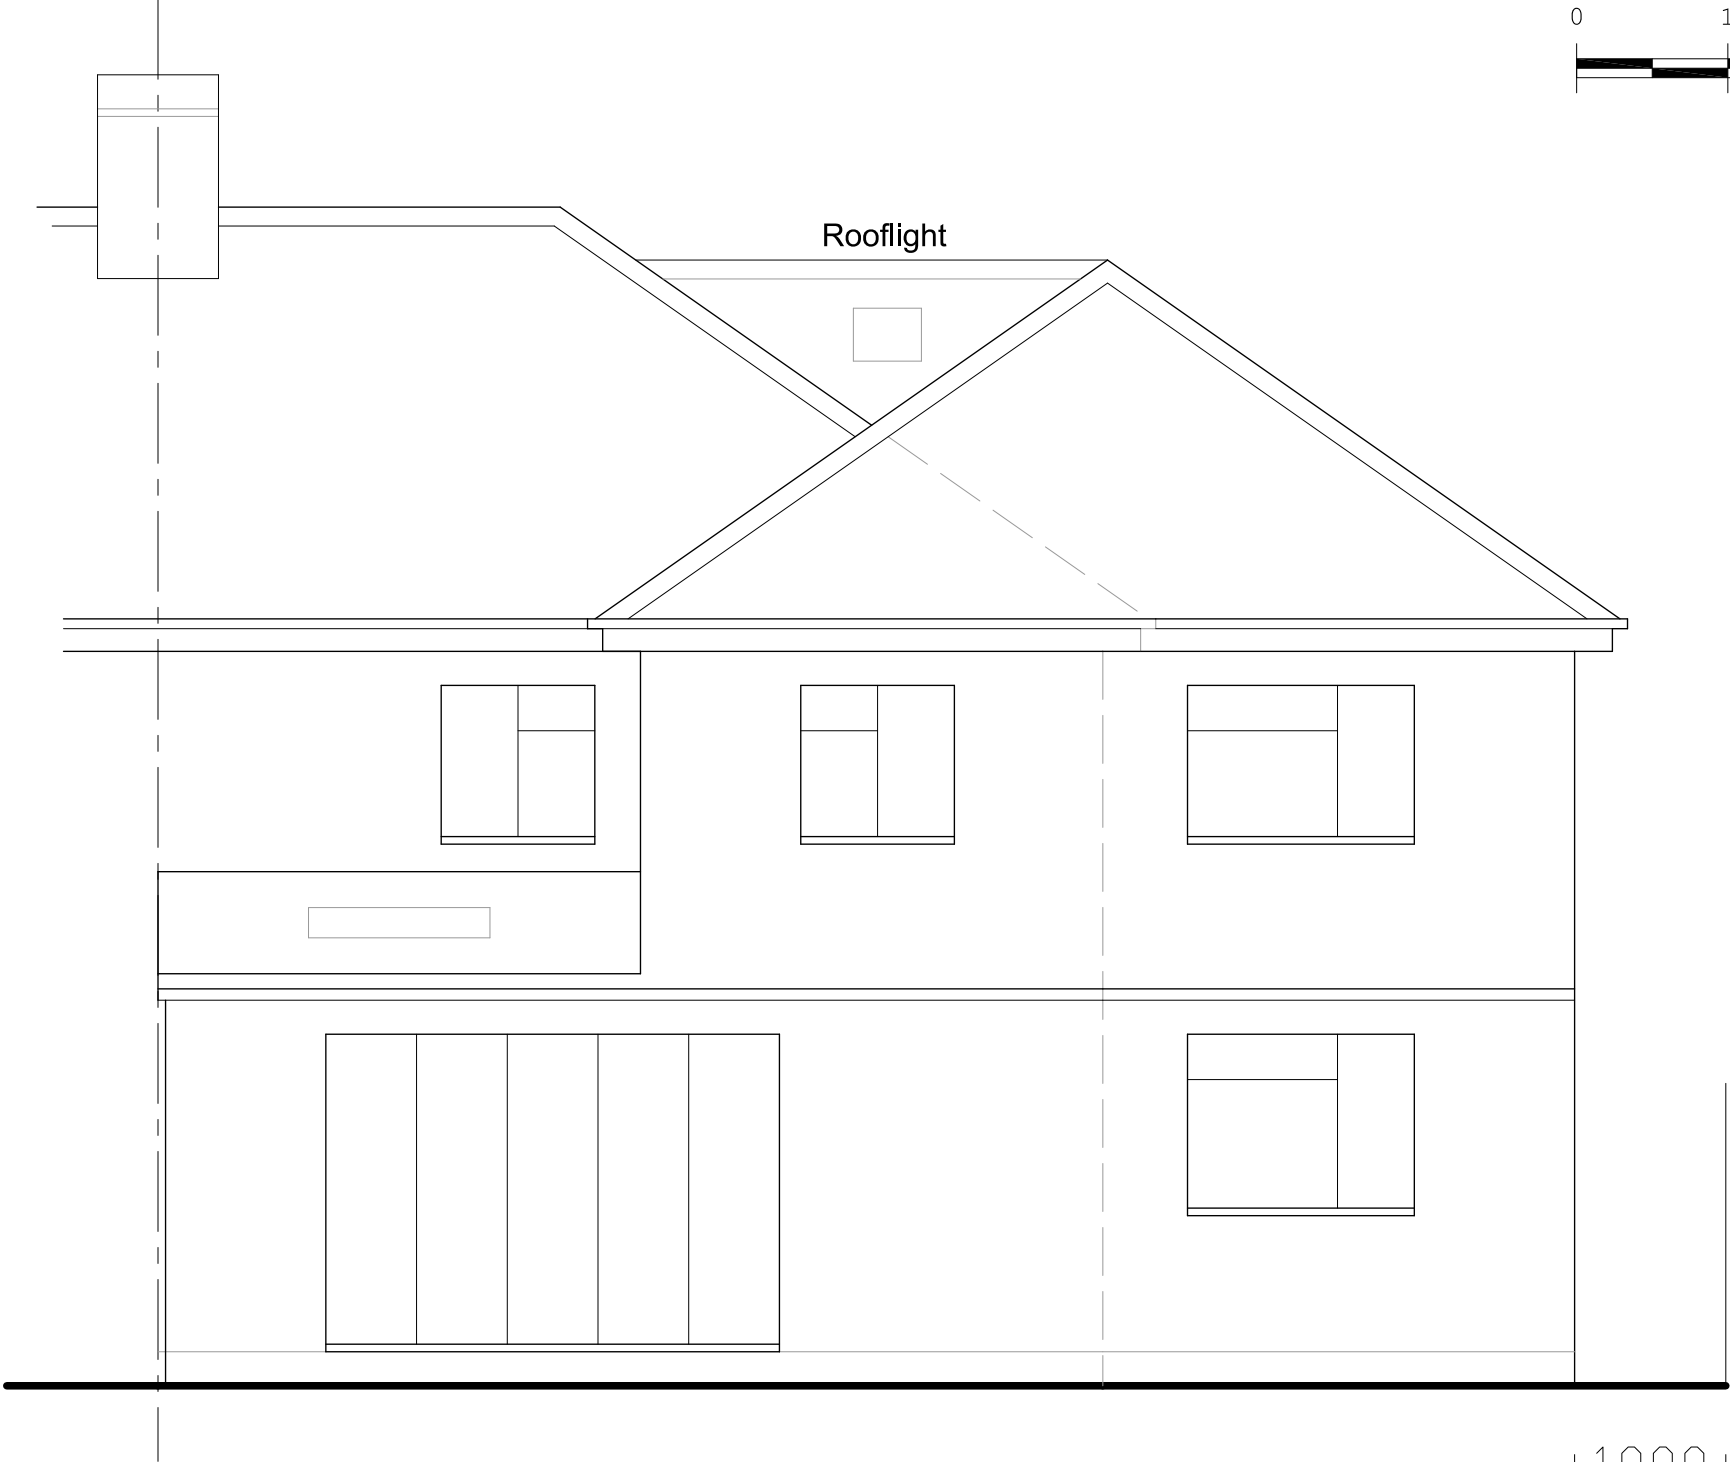


REAR ELEVATION

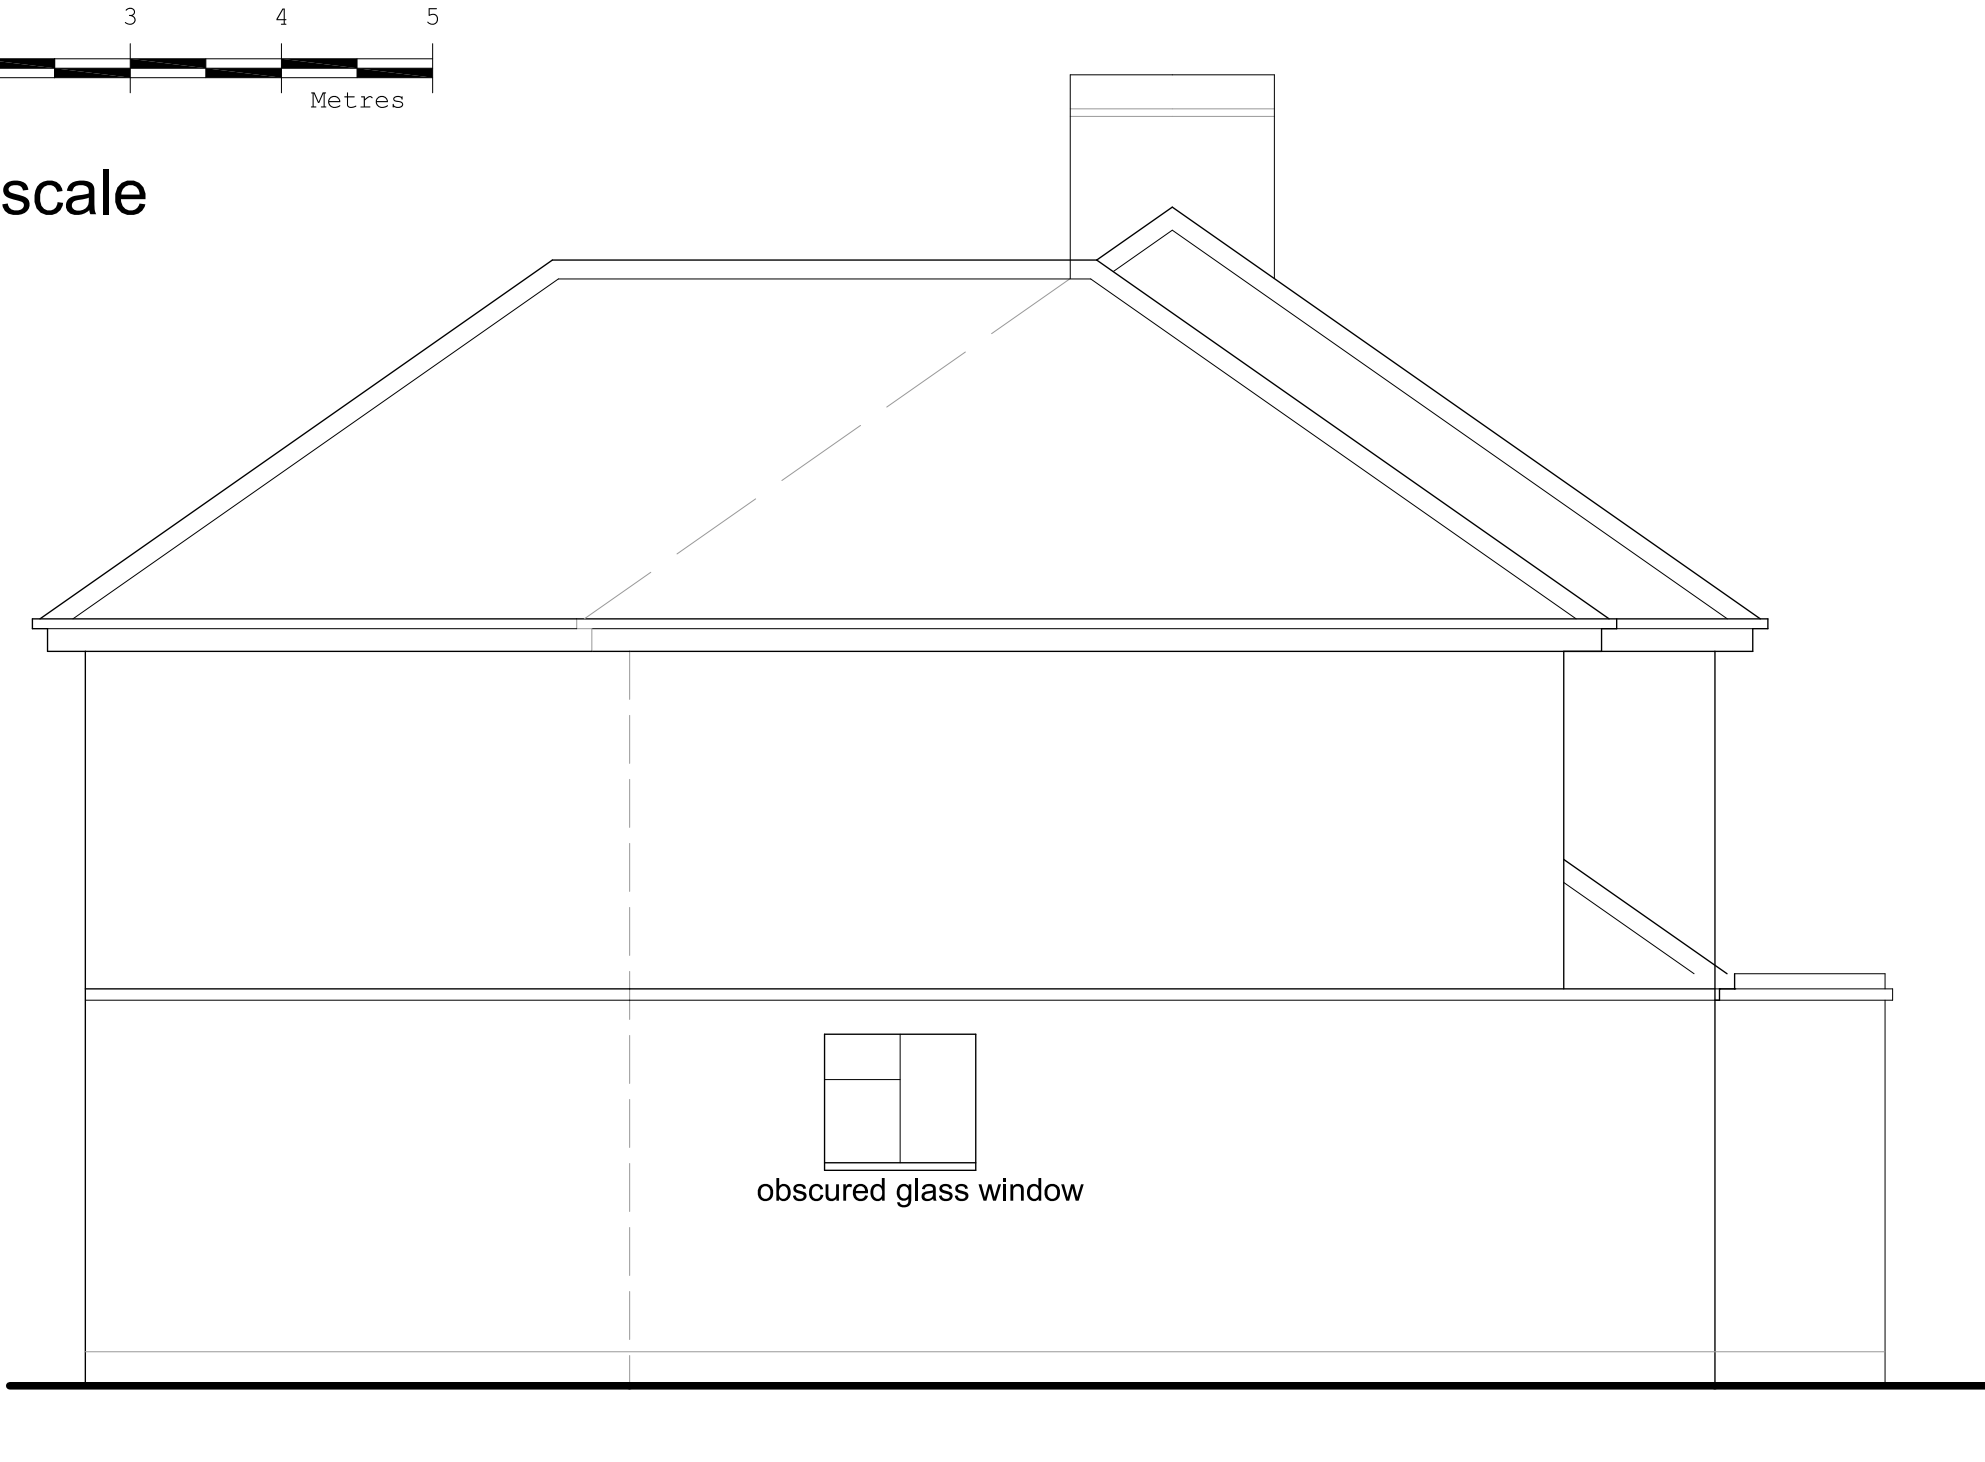


SIDE ELEVATION from 25

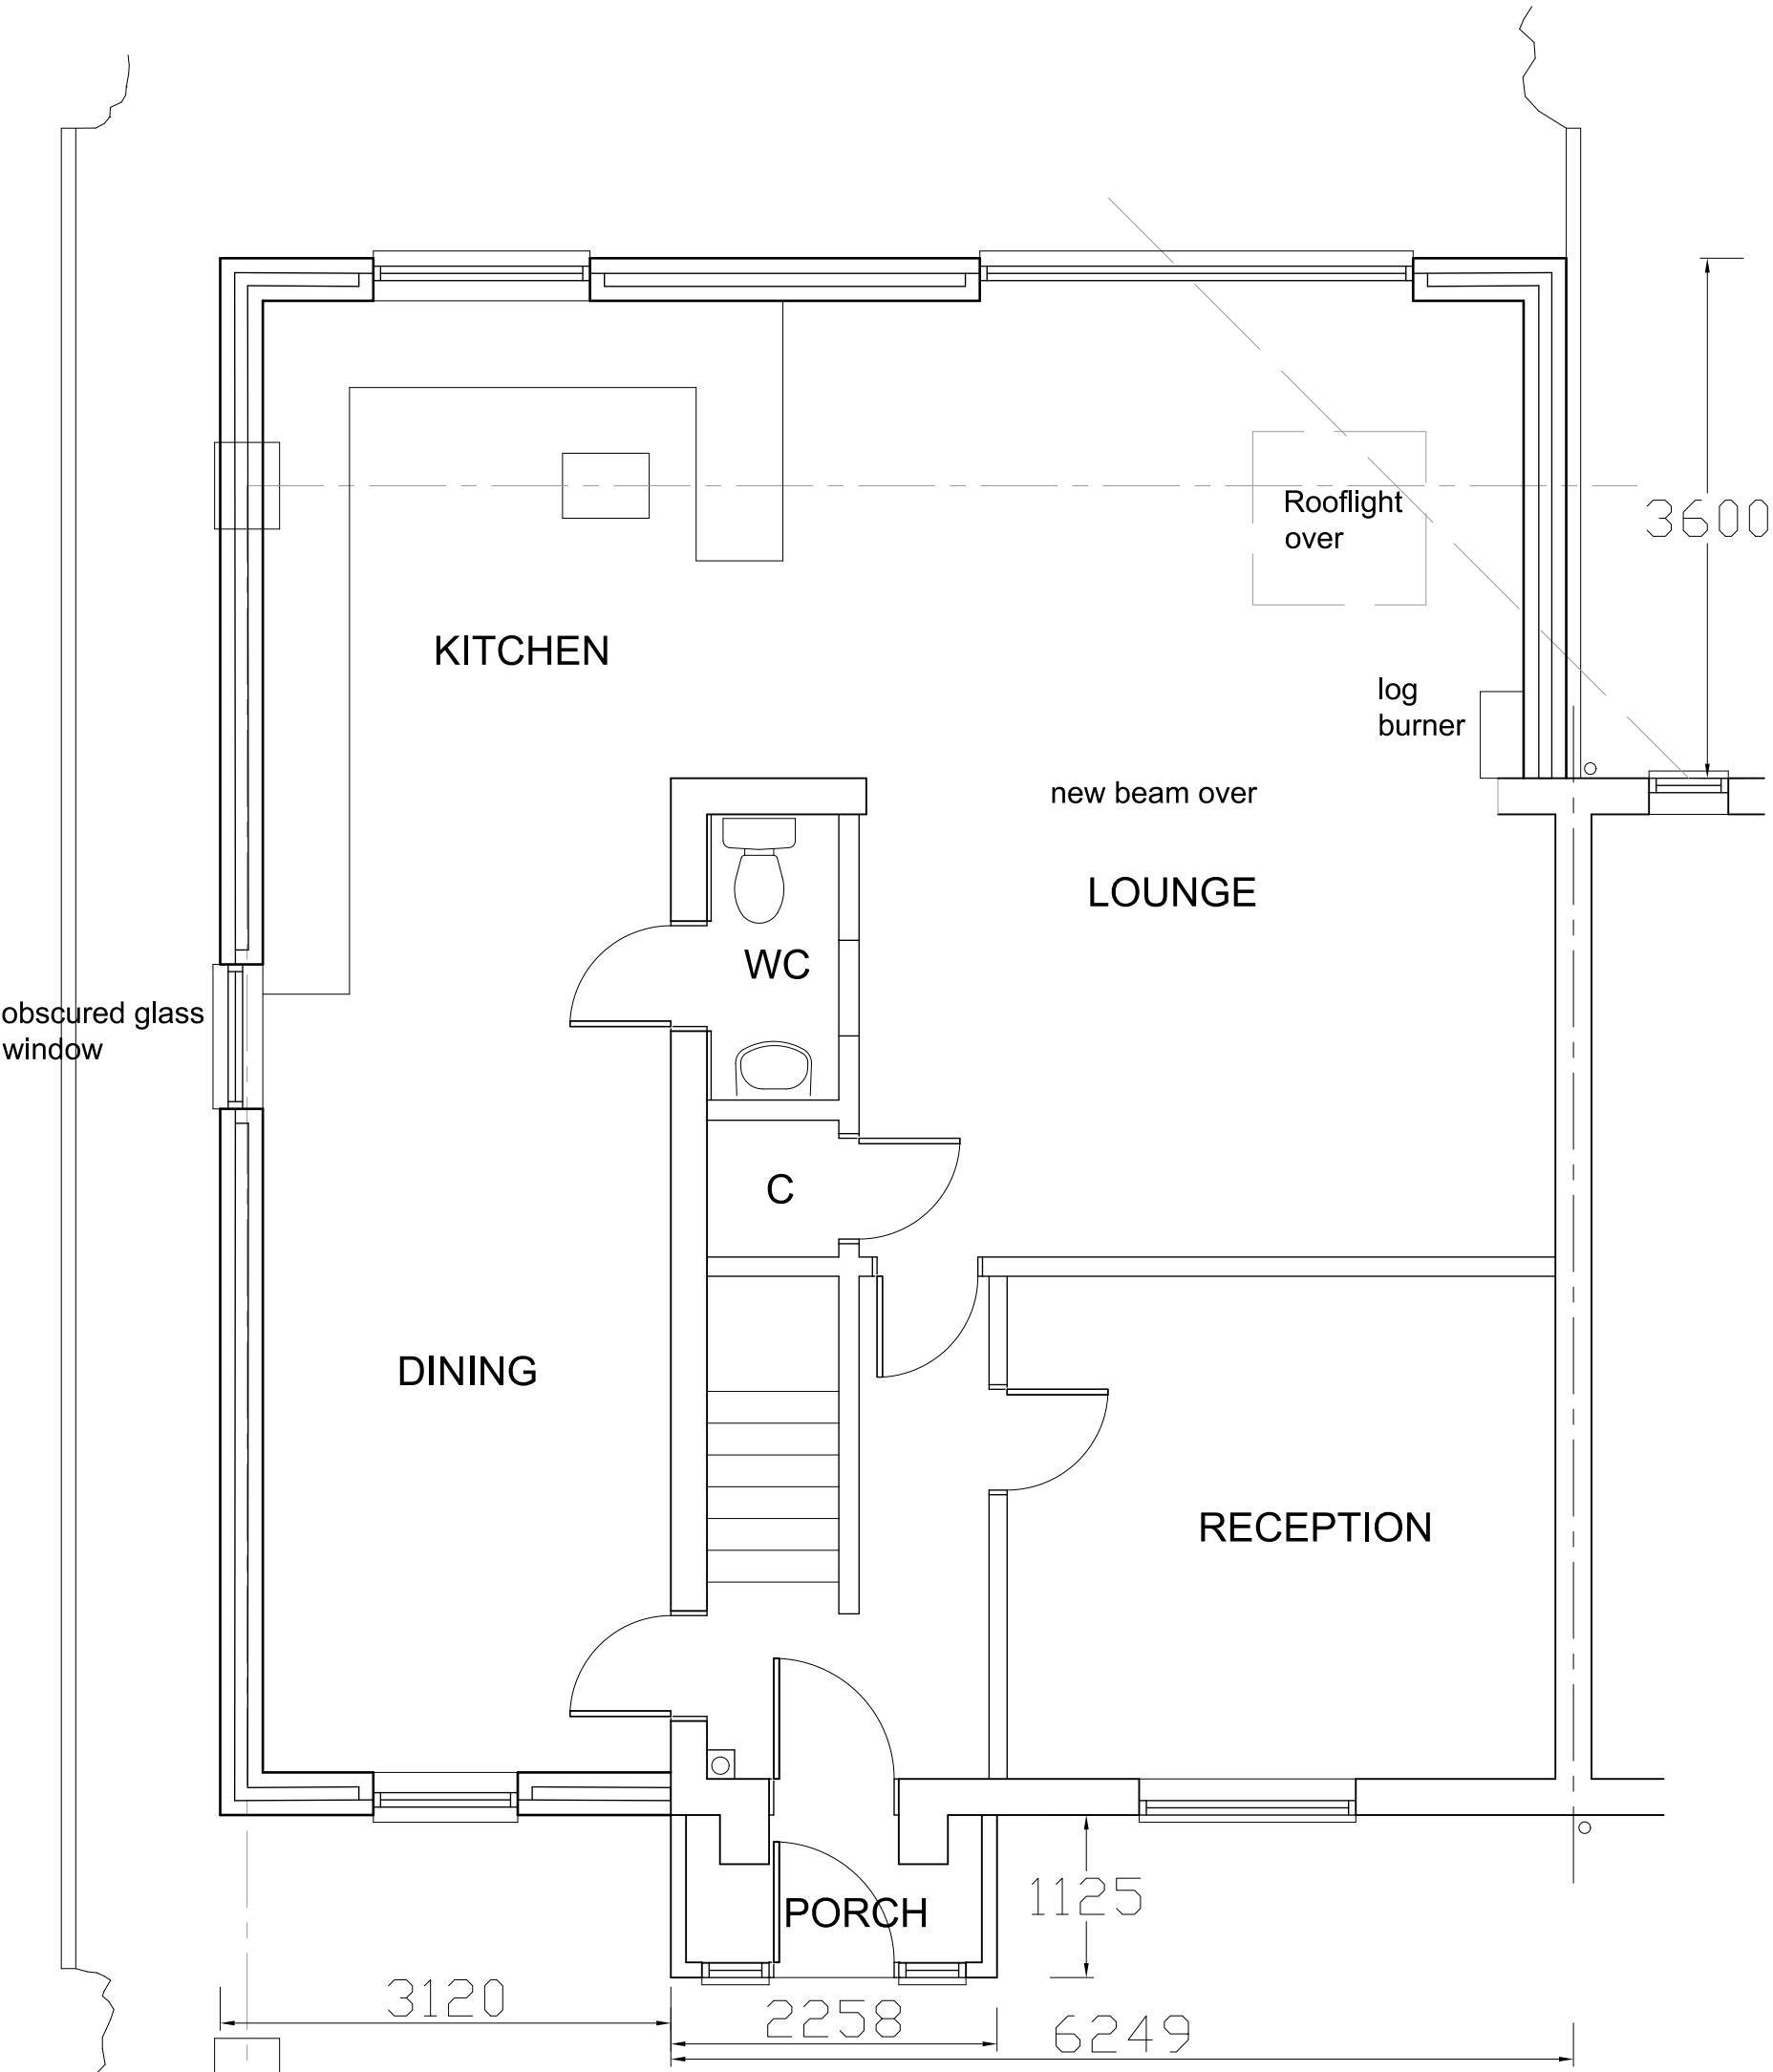


GROUND FLOOR PLAN

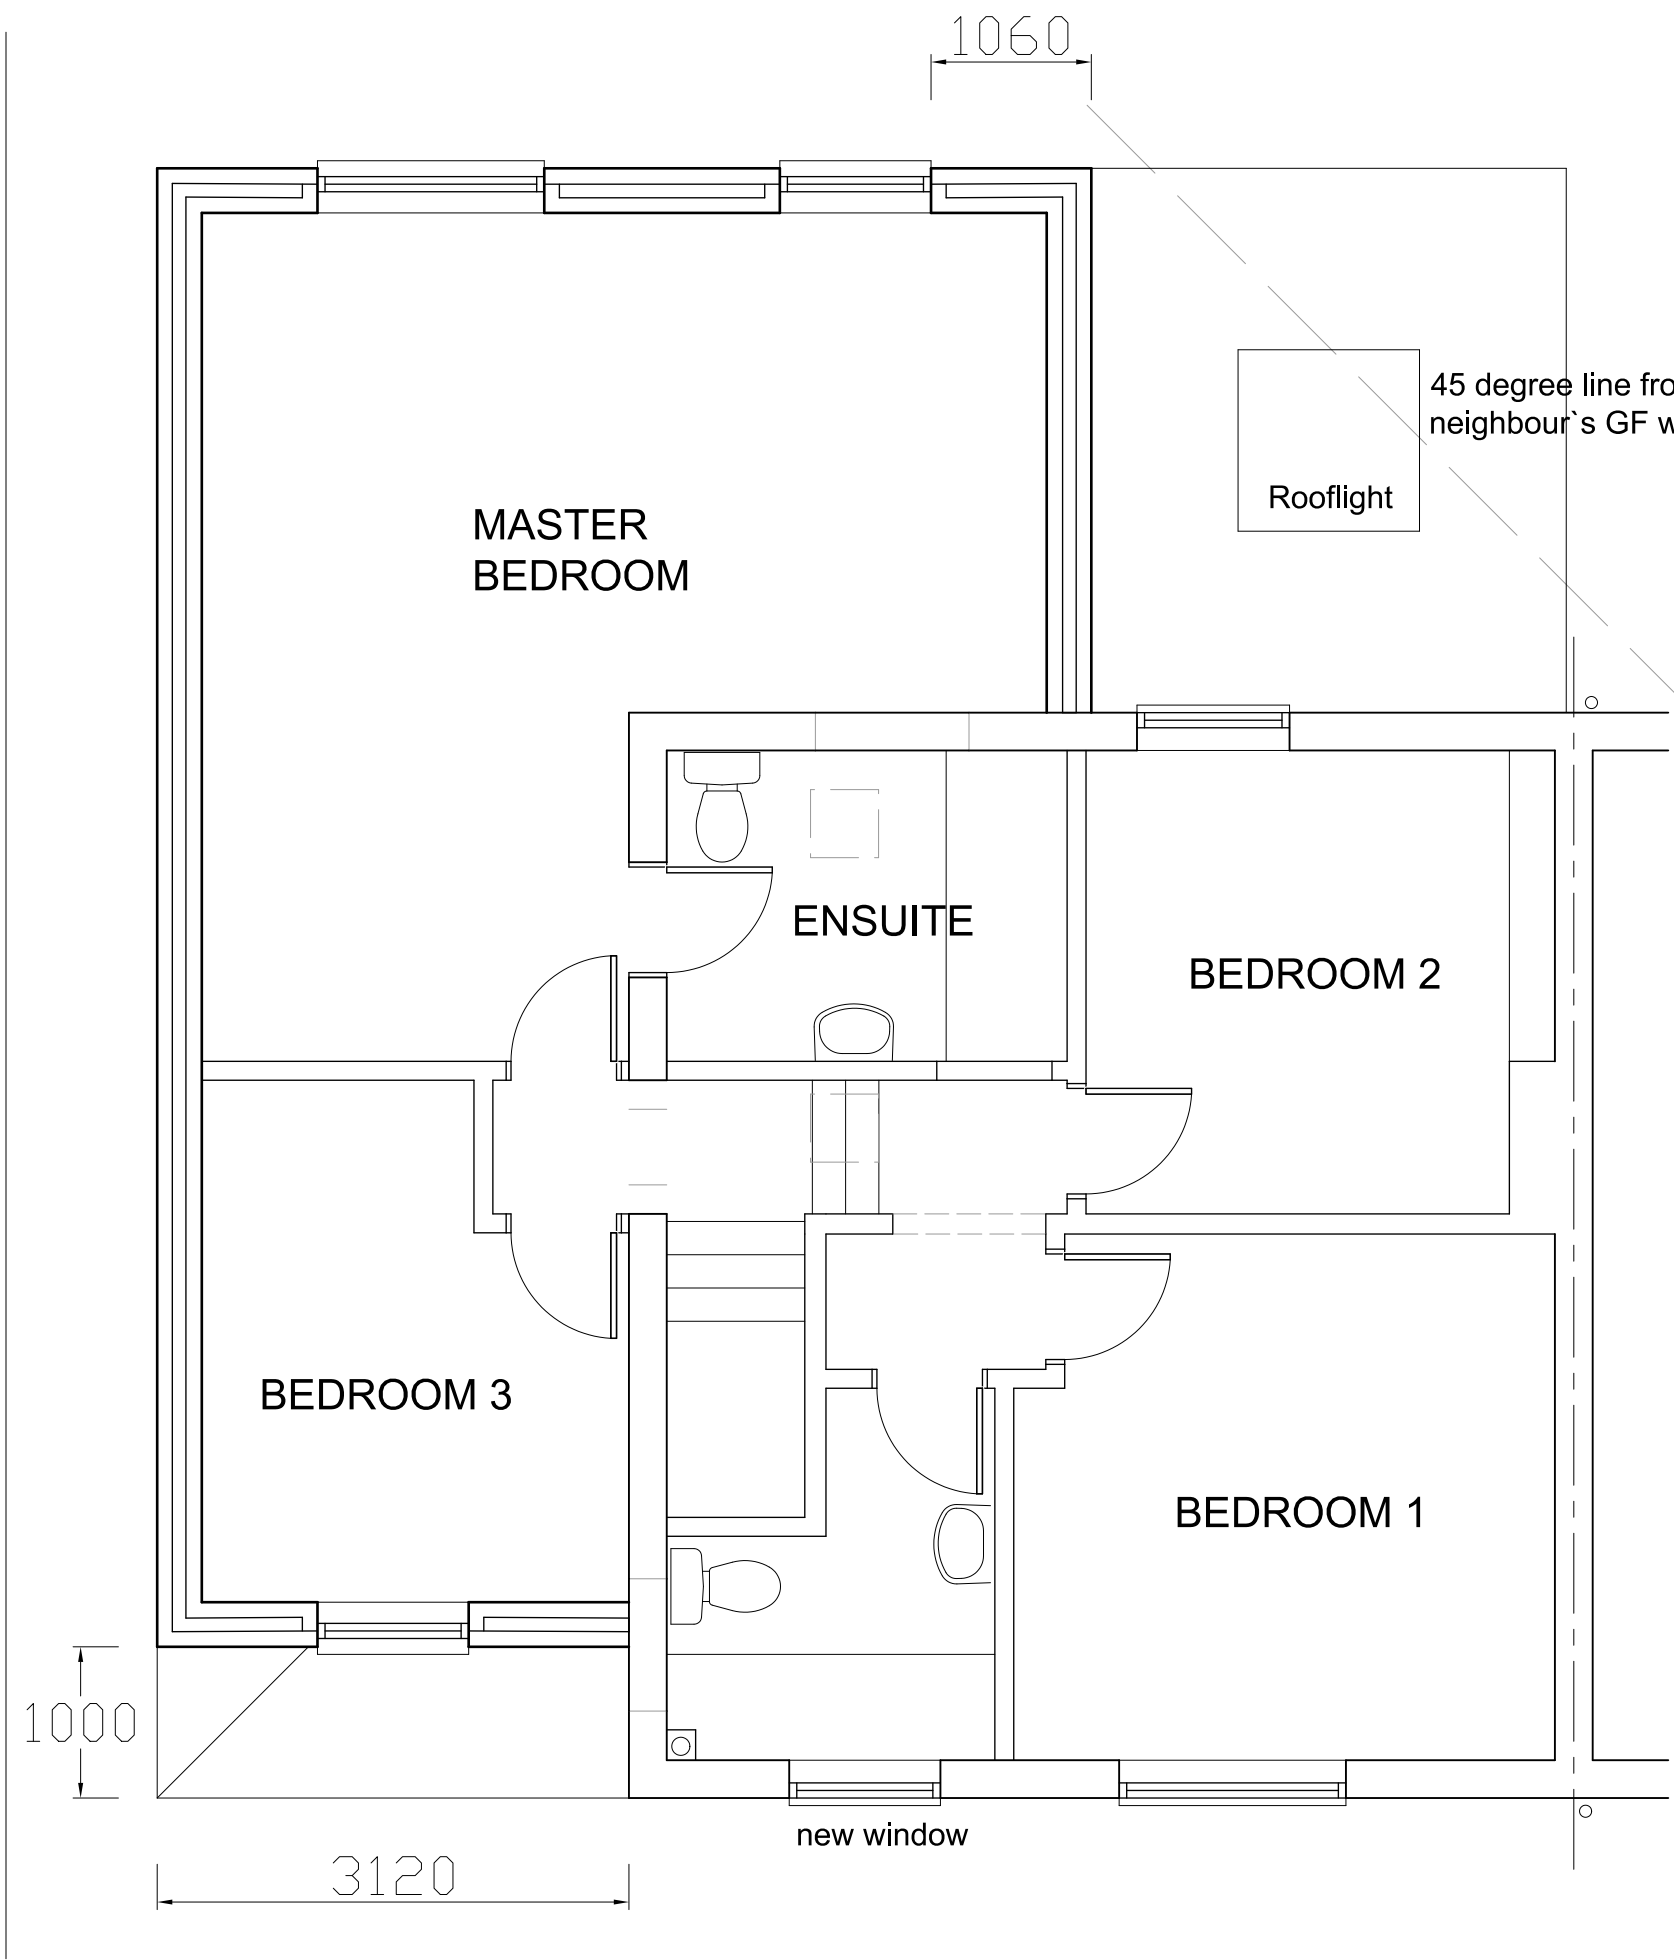

FIRST FLOOR PLAN

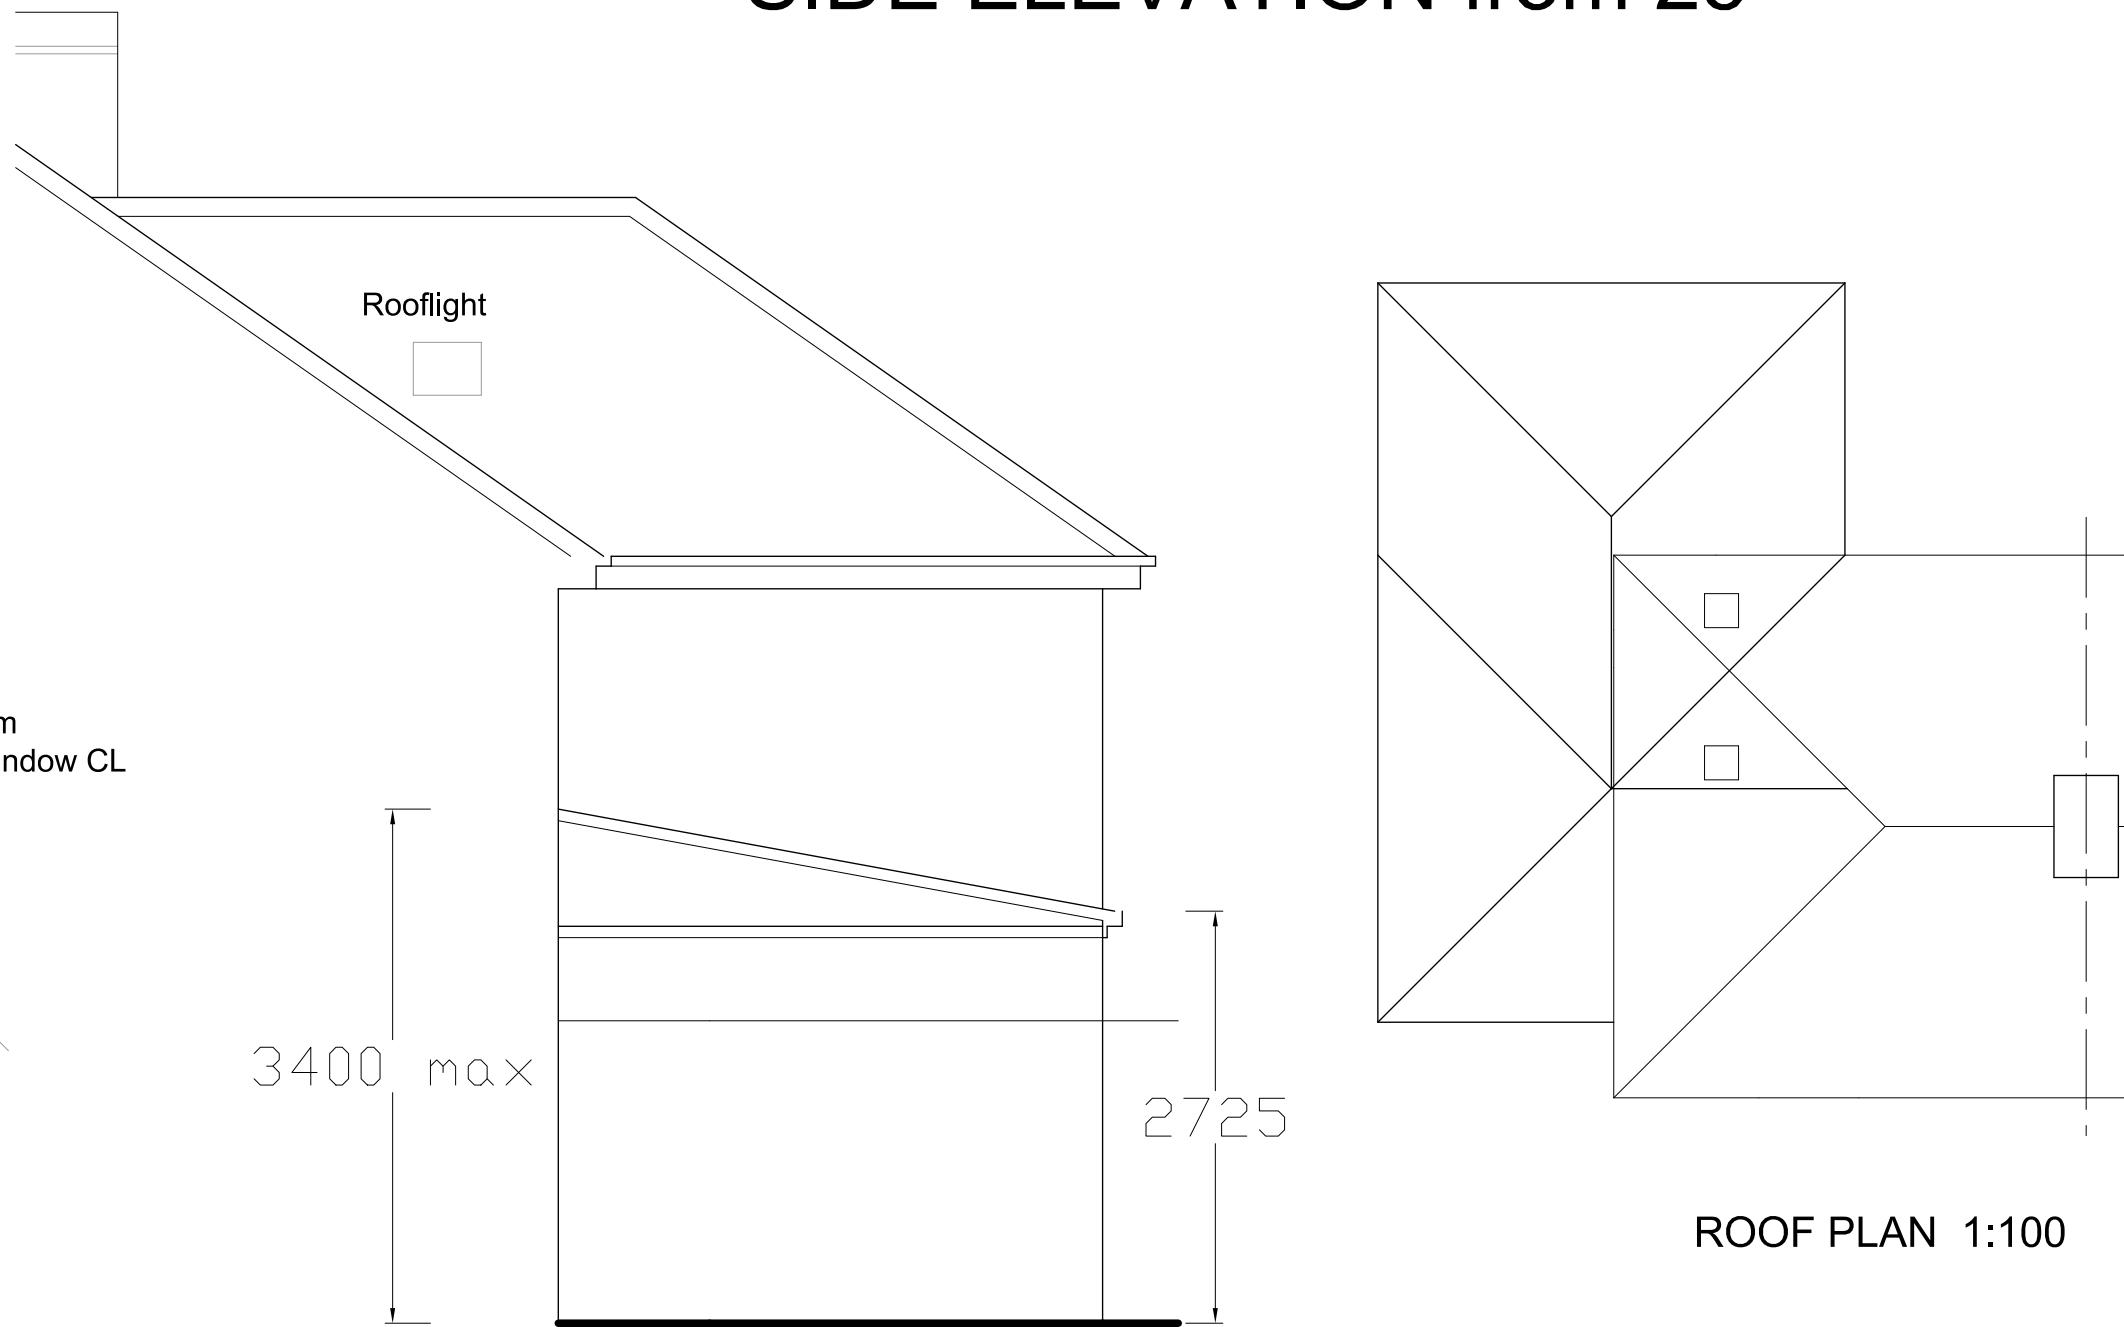

SIDE ELEVATION from 21

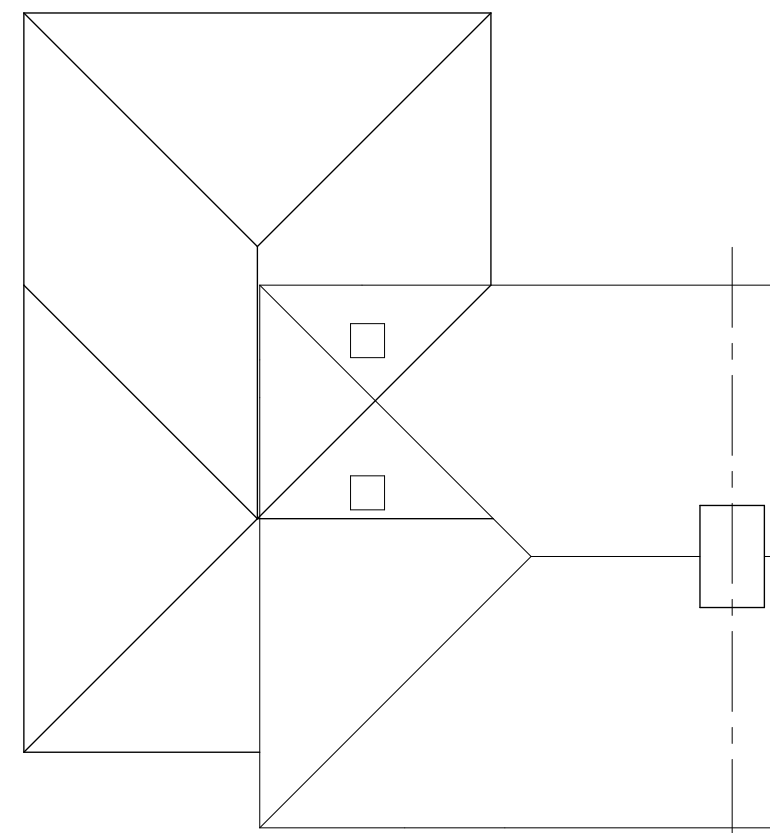

ROOF PLAN 1:100

Revision	Description	Date
This drawing must not be re-issued, loaned or copied without consent of M. Baldwin ©		
www.plansdesigned.co.uk Mark Baldwin (MRIC, MCIOB, MCIT) CHARTERED SURVEYING & ARCHITECTURAL CONSULTANT Telephone : 01895 254456		
Client: Mr. & Mrs. B. Mackenzie.		
Project: 23 TRUESDALE DRIVE, HAREFIELD UB9 6AY.		
Description: PROPOSED PLANS & ELEVATIONS.		
Scale: 1:50 @ A1	Date: May 20.	
Project No: MB / 3642 / 2	Rev. -	