



1 Existing Ground Floor

1 : 50

GENERAL NOTES:

- DO NOT SCALE FROM THE DRAWINGS
- ALL DIMENSIONS ARE IN MILLIMETER.
- VERIFY ALL DIMENSIONS AND CONDITIONS BEFORE BUILDING OR STARTING CONSTRUCTION.
- NOTIFY THE DESIGNER IMMEDIATELY OF ANY DISCREPANCY OR VARIATION.
- ALL WORK TO COMPLY WITH CURRENT BUILDING REGULATIONS AND CODES OF PRACTICE.



NISARG@HOTMAIL.COM

+44 - 7951491310

PROJECT

1 BLACK ROD CLOSE, HAYES

SHEET

Existing Ground Floor Plan

CLIENT

MR AMAN GREWAL


Date
Issue Date
Drawn by
Author
Checked by
Checker

Project number
Project Number
DRAWING NUMBER

A101

Scale (@ A3)

REV

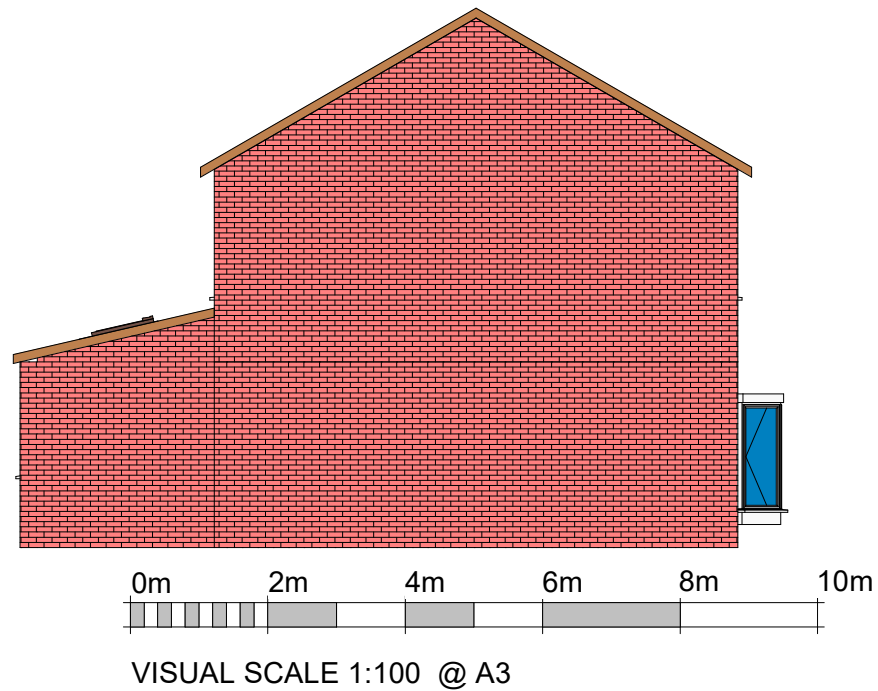


1 Existing East_Elevation
1 : 100



2 Existing South_Elevation
1 : 100



3 Existing North_Elevation
1 : 100

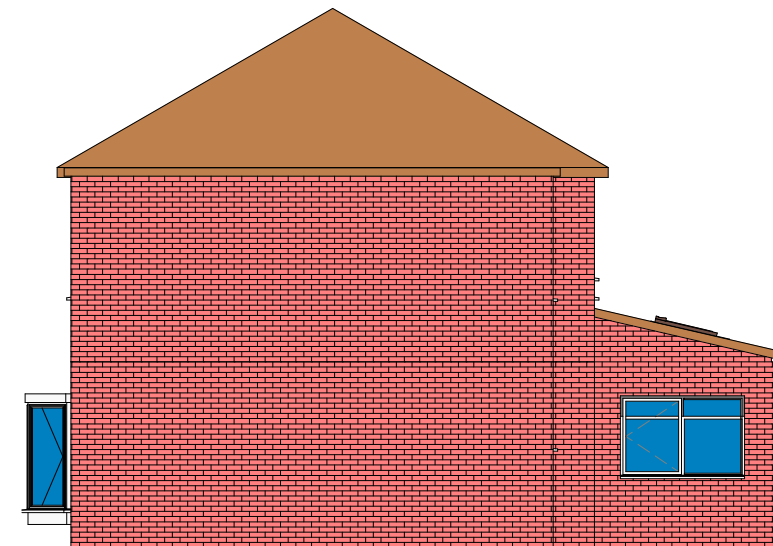

4 Existing West_Elevation
1 : 100

GENERAL NOTES:



- DO NOT SCALE FROM THE DRAWINGS
- ALL DIMENSIONS ARE IN MILLIMETER.
- VERIFY ALL DIMENSIONS AND CONDITIONS BEFORE BUILDING OR STARTING CONSTRUCTION.
- NOTIFY THE DESIGNER IMMEDIATELY OF ANY DISCREPANCY OR VARIATION.
- ALL WORK TO COMPLY WITH CURRENT BUILDING REGULATIONS AND CODES OF PRACTICE.



NISARG@HOTMAIL.COM

+44 - 7951491310

PROJECT		CLIENT			
1 BLACK ROD CLOSE, HAYES		MR AMAN GREWAL			
SHEET		Date	Project number	Scale (@ A3)	
		Issue Date	Project Number		
		Drawn by	DRWAING NUMBER		REV
		Author	A102		
Checked by					
Existing Elevations		Checker			

 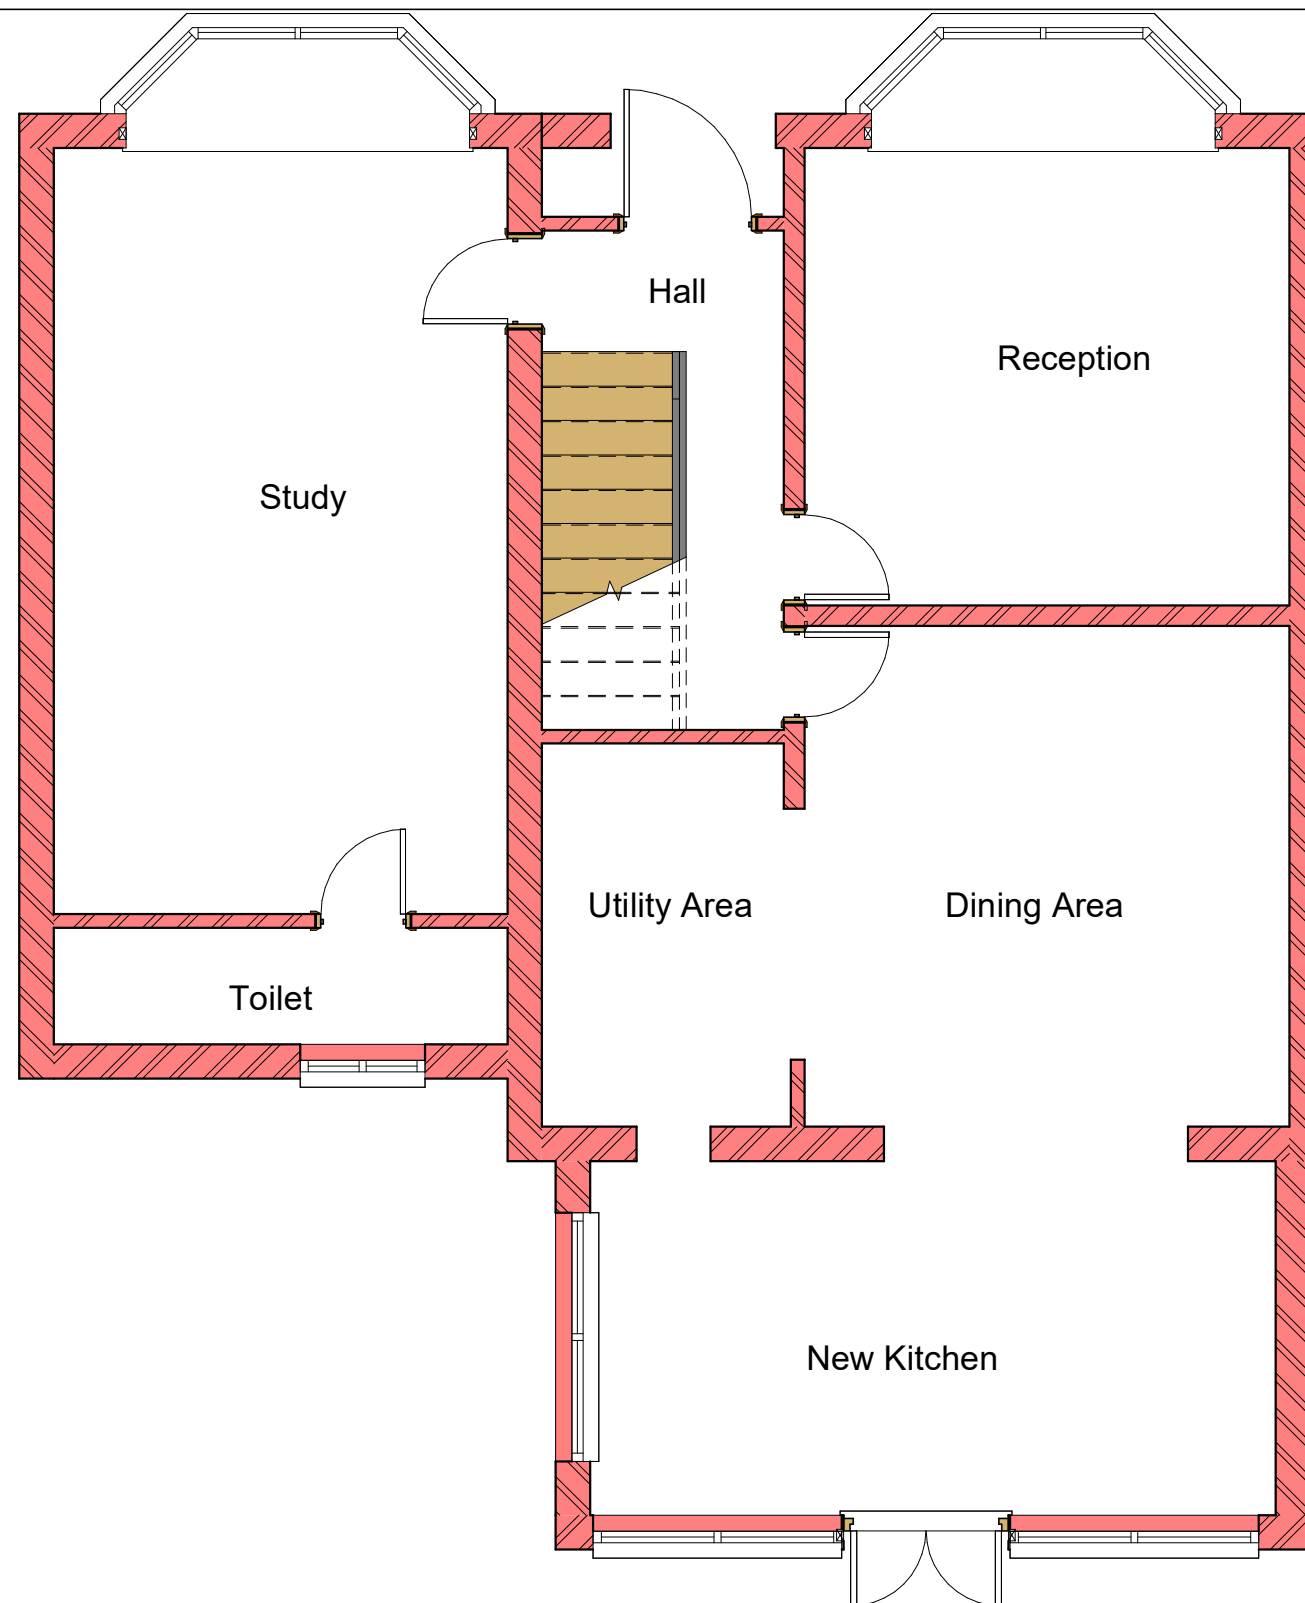

VISUAL SCALE 1:50 @ A3

1 Proposed Ground Floor

1 : 50

GENERAL NOTES:

1. DO NOT SCALE FROM THE DRAWINGS
2. ALL DIMENSIONS ARE IN MILLIMETER.
3. VERIFY ALL DIMENSIONS AND CONDITIONS BEFORE BUILDING OR STARTING CONSTRUCTION.
4. NOTIFY THE DESIGNER IMMEDIATELY OF ANY DISCREPANCY OR VARIATION.
5. ALL WORK TO COMPLY WITH CURRENT BUILDING REGULATIONS AND CODES OF PRACTICE.



NISARG@HOTMAIL.COM

+44 - 7951491310

PROJECT

1 BLACK ROD CLOSE, HAYES

SHEET

Proposed Ground Floor

CLIENT

MR AMAN GREWAL


Date
Issue Date
Drawn by
Author
Checked by
Checker

Project number
Project Number
DRAWING NUMBER


A103

Scale (@ A3)


REV

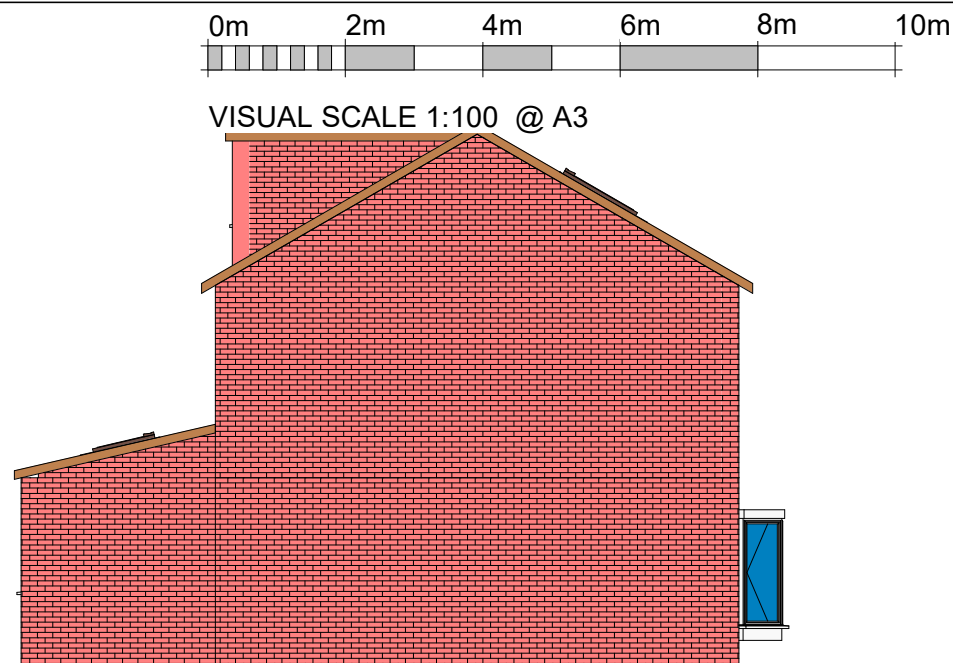

1 Proposed East_Elevation
1 : 100

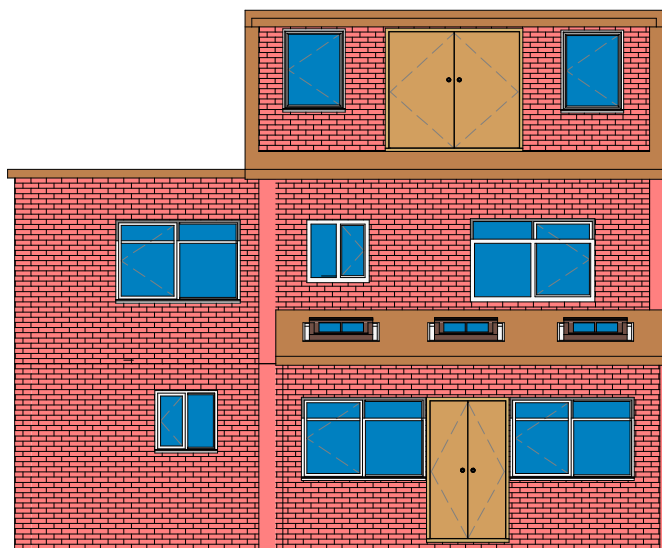


3 Proposed South_Elevation
1 : 100

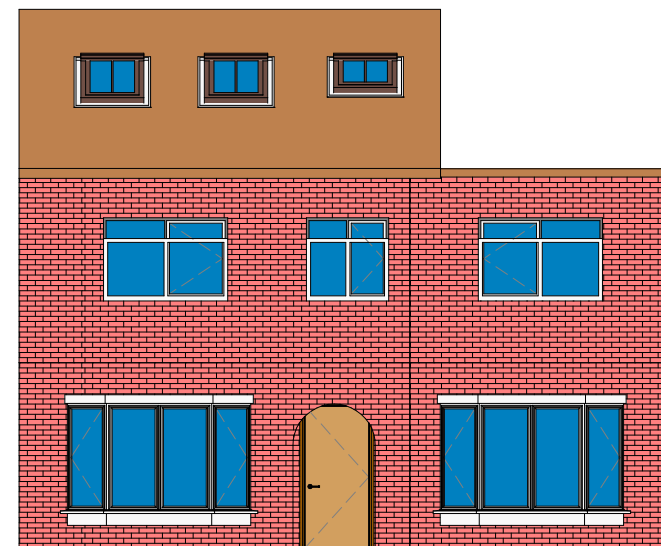

2 Proposed North_Elevation
1 : 100

ALL PROPOSED MATERIALS/FINISHED TO MATCH WITH EXISTING.

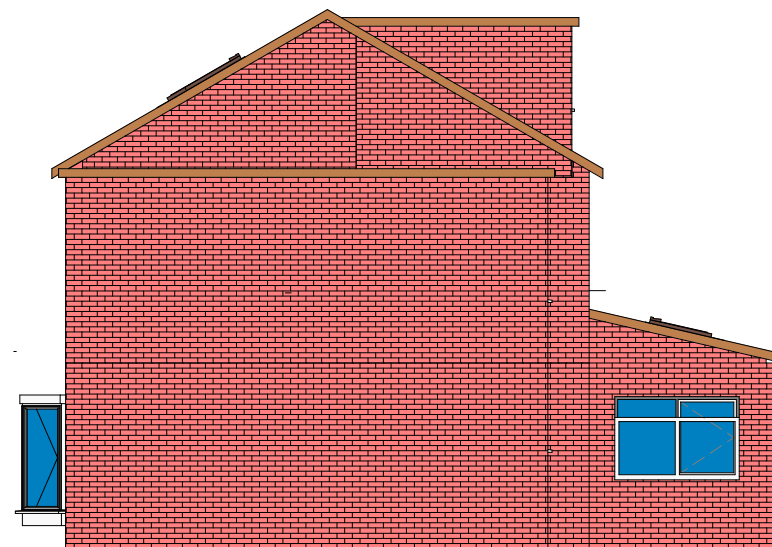

4 Proposed West_Elevation
1 : 100

GENERAL NOTES:


1. DO NOT SCALE FROM THE DRAWINGS
2. ALL DIMENSIONS ARE IN MILLIMETER.
3. VERIFY ALL DIMENSIONS AND CONDITIONS BEFORE BUILDING OR STARTING CONSTRUCTION.
4. NOTIFY THE DESIGNER IMMEDIATELY OF ANY DISCREPANCY OR VARIATION.
5. ALL WORK TO COMPLY WITH CURRENT BUILDING REGULATIONS AND CODES OF PRACTICE.




NISARG@HOTMAIL.COM

+44 - 7951491310


PROJECT	1 BLACK ROD CLOSE, HAYES			CLIENT	MR AMAN GREWAL	
SHEET	Proposed Elevations			Date	Project number	Scale (@ A3)
				Issue Date	Project Number	
				Drawn by	DRWAING NUMBER	REV
				Author	A104	
				Checked by		
				Checker		

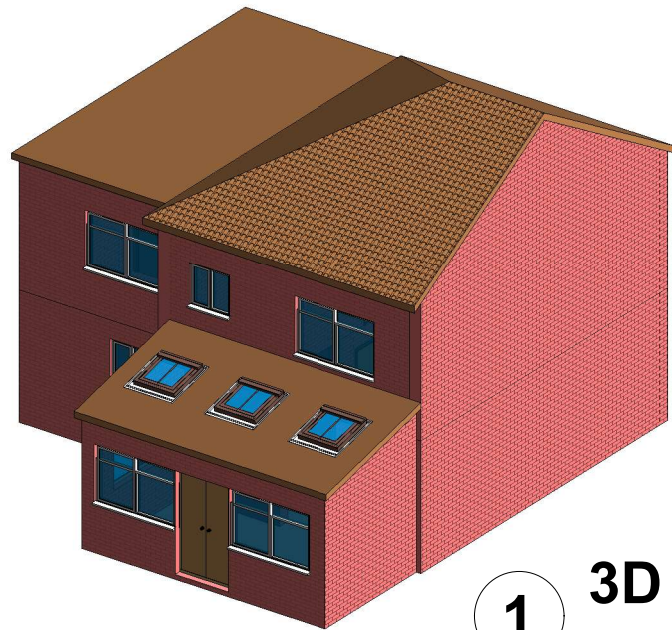


1 3D View 01 Existing

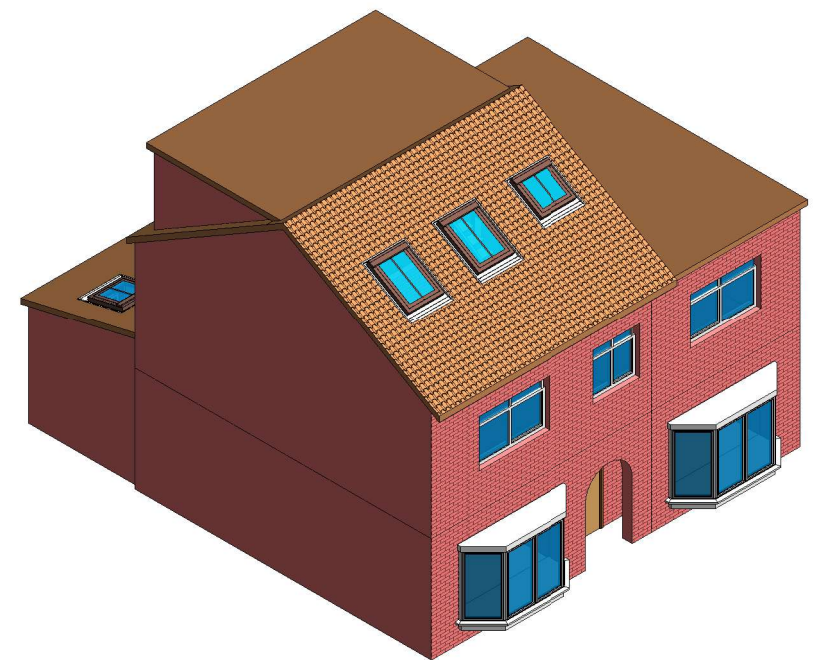

2 3D View 01 Proposed

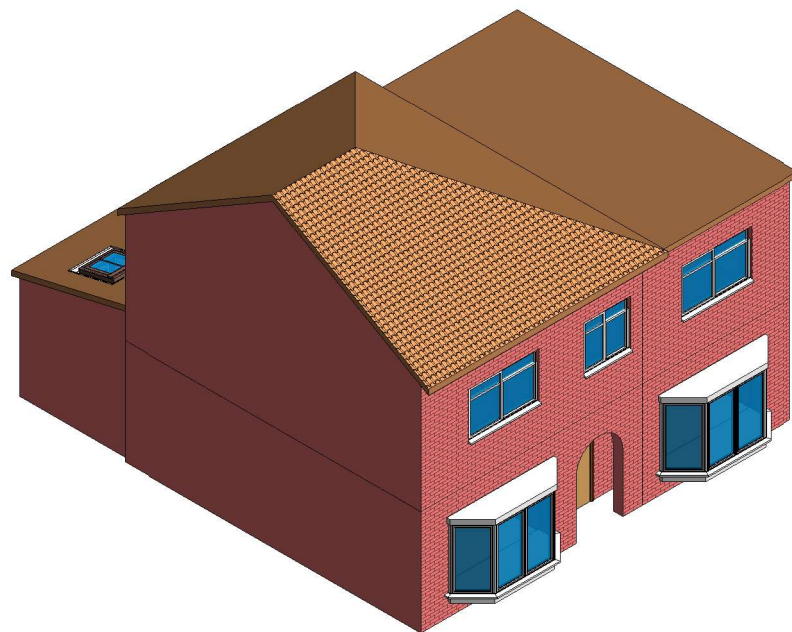

3 3D View 02 Existing

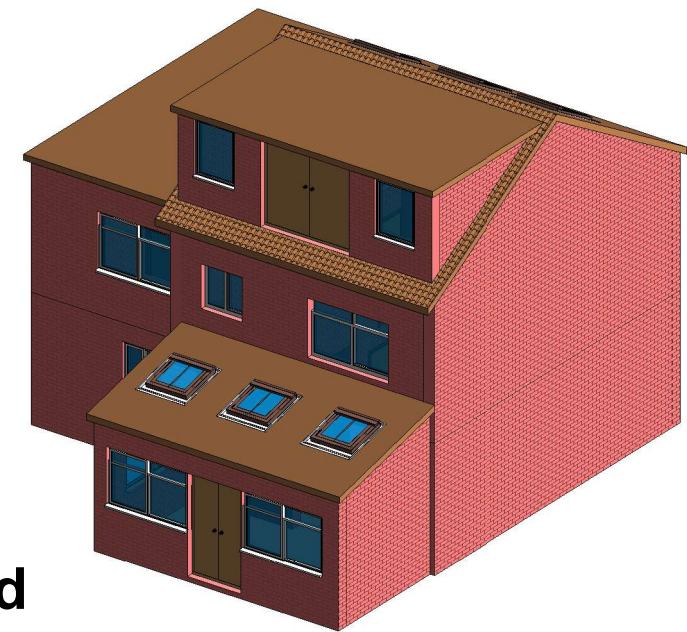

4 3D View 02 Proposed

GENERAL NOTES:

1. DO NOT SCALE FROM THE DRAWINGS
2. ALL DIMENSIONS ARE IN MILLIMETER.
3. VERIFY ALL DIMENSIONS AND CONDITIONS BEFORE BUILDING OR STARTING CONSTRUCTION.
4. NOTIFY THE DESIGNER IMMEDIATELY OF ANY DISCREPANCY OR VARIATION.
5. ALL WORK TO COMPLY WITH CURRENT BUILDING REGULATIONS AND CODES OF PRACTICE.



NISARG@HOTMAIL.COM

+44 - 7951491310

PROJECT		CLIENT			MR AMAN GREWAL		
1 BLACK ROD CLOSE, HAYES		Date		Project number		Scale (@ A3)	
SHEET		Issue Date		Project Number			
		Drawn by		DRWAING NUMBER			REV
		Author		A105			
		Checked by					
3D View		Checker					