



Note: This Drawing is for planning purpose and should not be used for construction.
All dimensions should be confirmed on site and any deviation should be reported back to designer.

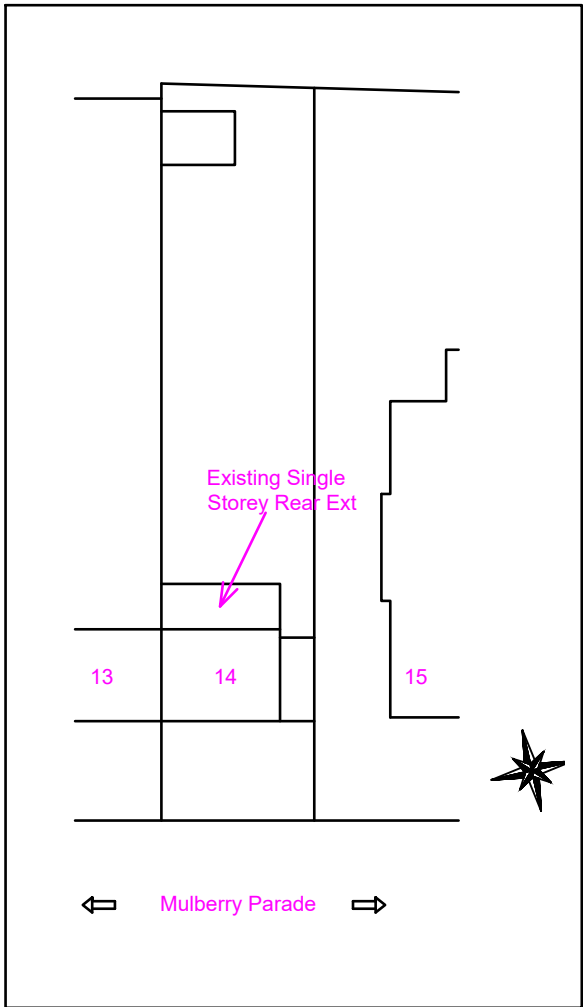

Existing Site Plan
@1:500

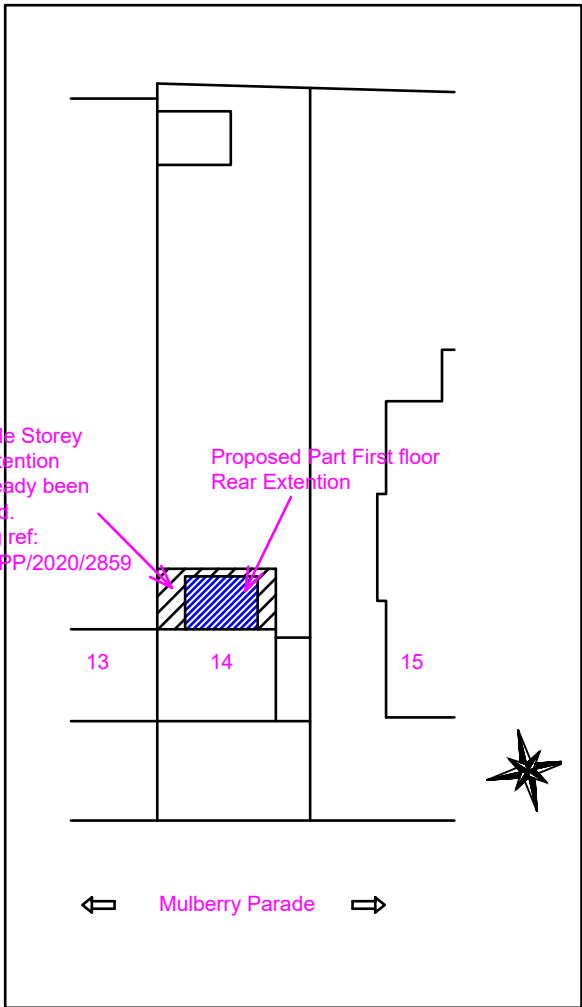

Proposed Site Plan
@1:500



Location Plan
@1:1250

Proposed Development:

Single Storey Rear Extension and
Part First floor rear extension

Site Address:

14 Mulberry Parade
West Drayton
UB7 9AE

Revisions:

Rev	Date	Description
A	26/10/2020	
B	21/12/2020	


Drawing Description:

Site plan & Location Plan

Drawing Number:

ART/2020/DSRE14MP/SPLP Rev B

Scale: 1:500, 1:1250
Paper Size: A3
Sheet No: 4 of 4

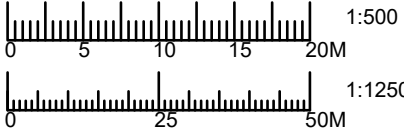

ART CONSULTANTS (UK) LTD
113 LONG LANE
STANWELL
TW19 7AL
M:07960071377
E: ARTCONSULTANTSUK@GMAIL.COM