

Note: The Drawings is for planning purpose and should not be used for construction.
All dimensions should be confirmed on site and any deviation should be reported back to designer.

Key:


T: Tiles

BW: Brickwork


R: Render




Existing Front Elevation

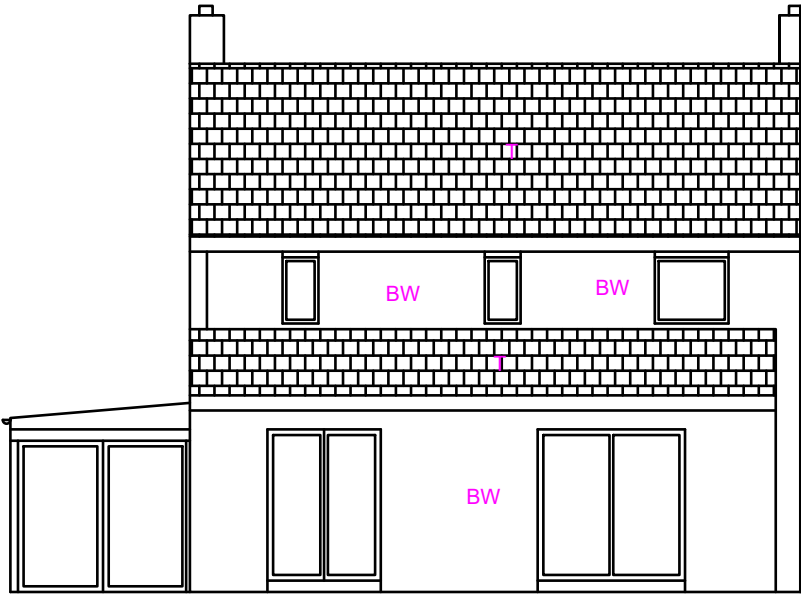

Existing Rear Elevation

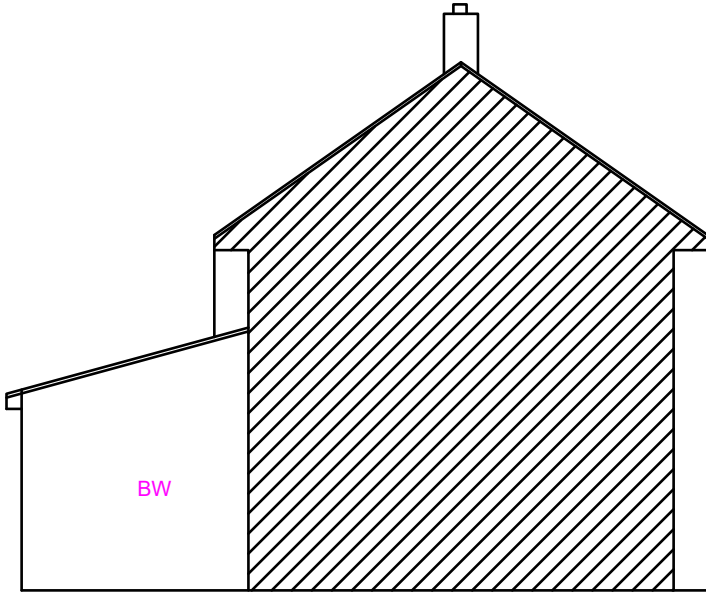

Existing Side Elevation (LHS)

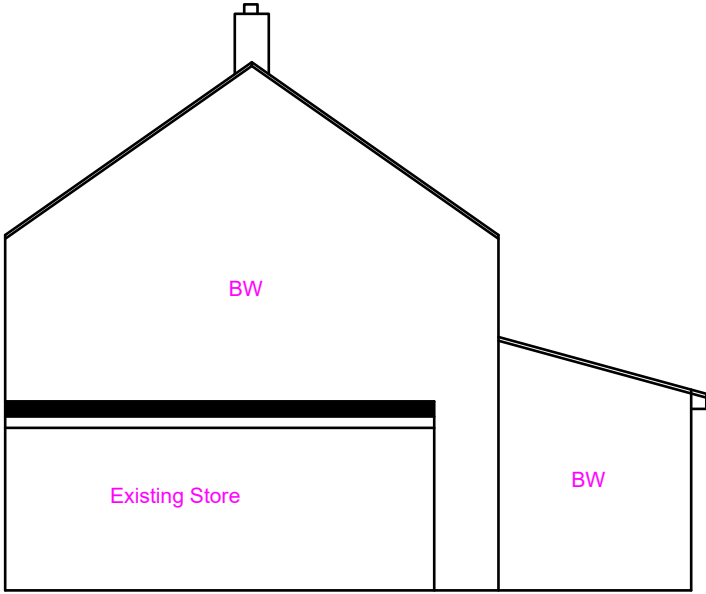

Existing Side Elevation (RHS)

Proposed Development:

Single Storey Wrap around Extension and
Part First floor rear extension

Site Address:

14 Mulberry Parade
West Drayton
UB7 9AE

Revisions:

Rev	Date	Description
A	04/03/2021	


Drawing Description:

Existing Elevations

Drawing No:

ART/2021/WREDS14MP/EE

Scale: 1:100
Paper Size: A3
Sheet No: 2 of 5

 

ART CONSULTANTS (UK) LTD
113 LONG LANE
STANWELL
TW19 7AL
M:07960071377
E: ARTCONSULTANTSUK@GMAIL.COM