


Note: The Drawings is for planning purpose and should not be used for construction.
All dimensions should be confirmed on site and any deviation should be reported back to designer.

Key:


T: Tiles

BW: Brickwork

R: Render

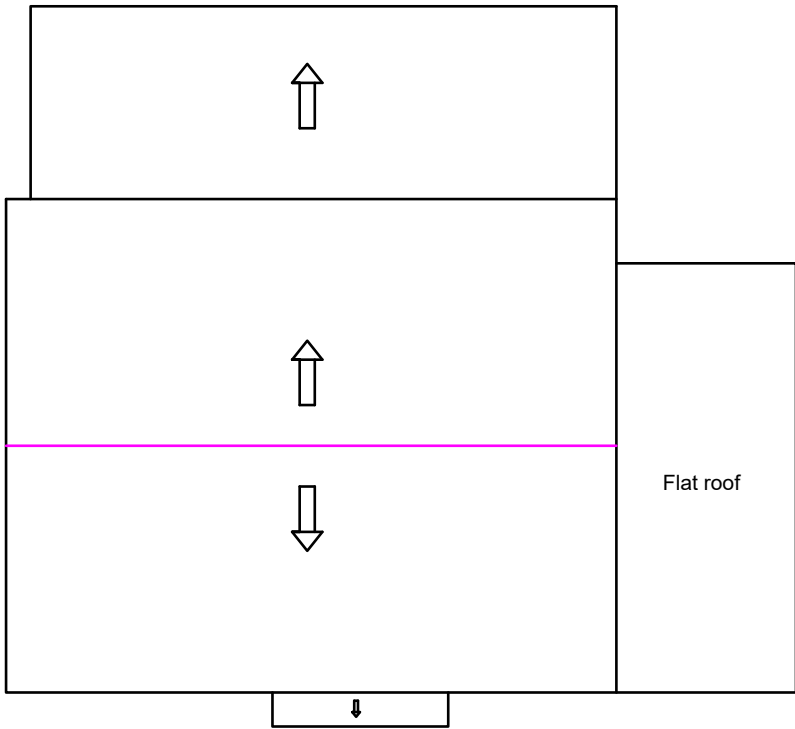

Existing Roof Plan

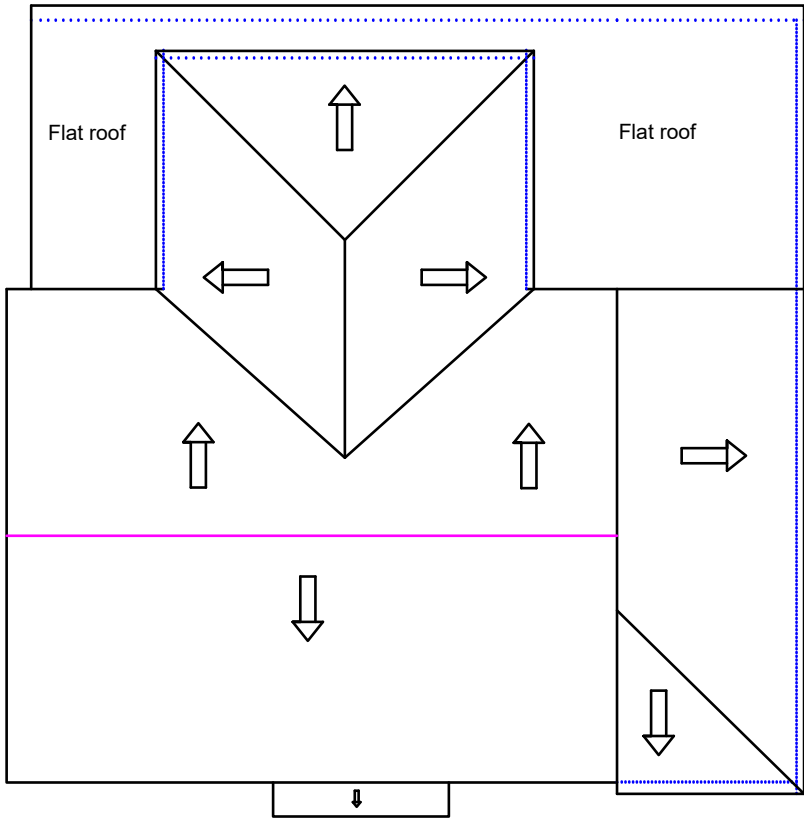

Proposed Roof Plan

Proposed Development:
Single Storey Wrap around Extension and
Part First floor rear extension

Site Address:
14 Mulberry Parade
West Drayton
UB7 9AE

Revisions:		
Rev	Date	Description
A	04/03/2021	

Drawing Description:
Existing and Proposed Roof Plan

Drawing No:
ART/2021/WREDS14MP/RP

Scale: 1:100
Paper Size: A3
Sheet No: 4 of 5



ART CONSULTANTS (UK) LTD
113 LONG LANE
STANWELL
TW19 7AL
M:07960071377
E: ARTCONSULTANTSUK@GMAIL.COM