




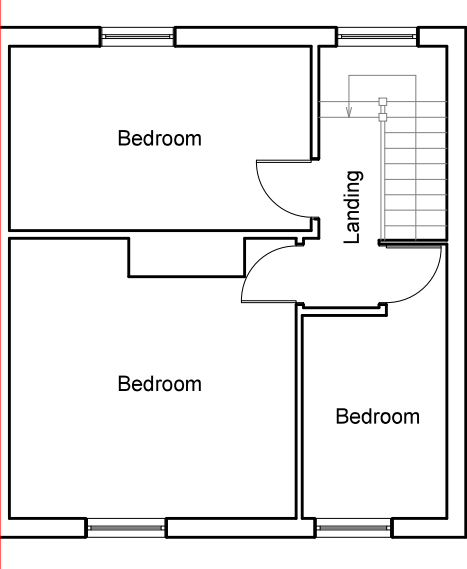


Existing First Floor Plan
Scale 1:100

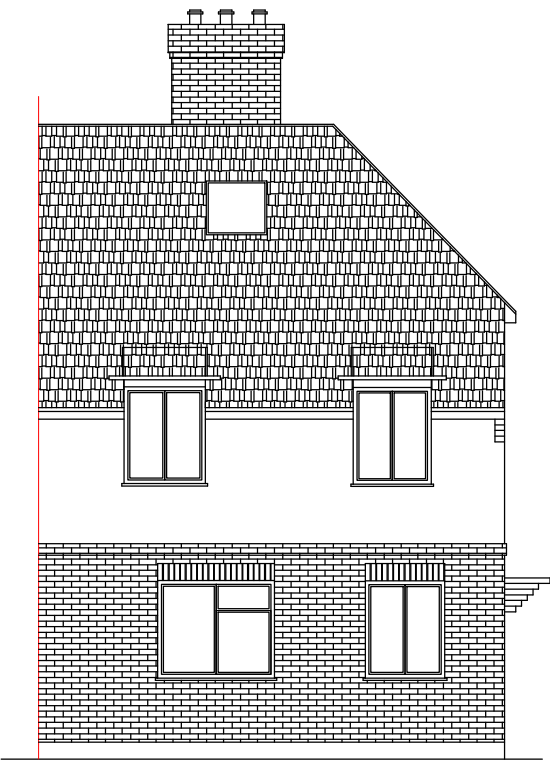


Existing Front Elevation
Scale:1:100

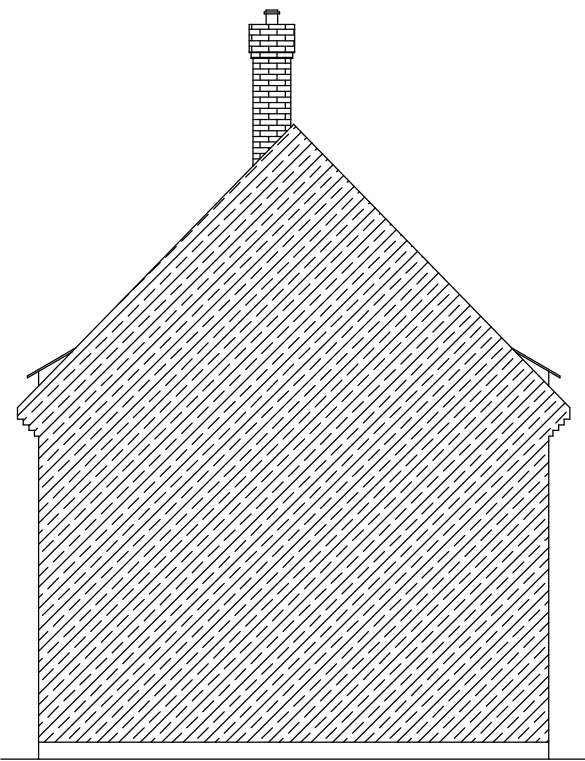


Existing Side Elevation
Scale:1:100

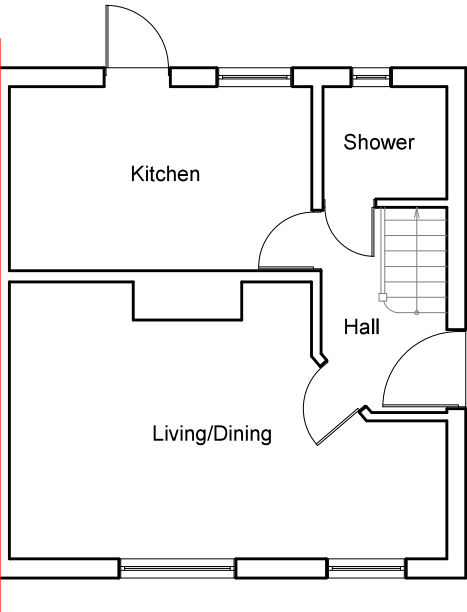

Existing Ground Floor Plan
Scale 1:100

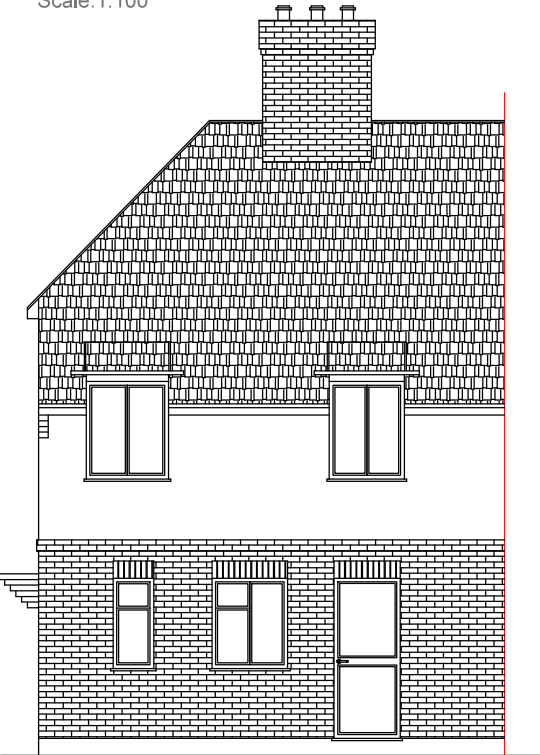

Existing Rear Elevation
Scale:1:100

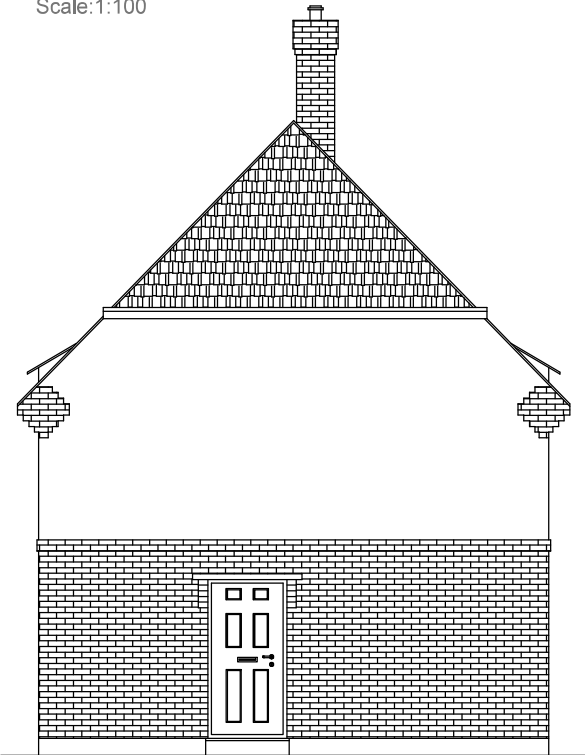

Existing Side Elevation
Scale:1:100

1:100



	Project:	Title:	Scale: 1:100 @ A3
	23 Pear Tree Avenue	Existing Floor Plans	Date: 08.03.2022
	West Drayton	Existing Elevations	Drawing No.:
	UB7 8DG		LBA 3294 - 01/LB
			Revision
info@lbarchigroup.co.uk		Mob: 07710410150	