



All work to comply with current building regulations and codes of practice


Proposed External Finish Materials to Match Existing External Finish Materials

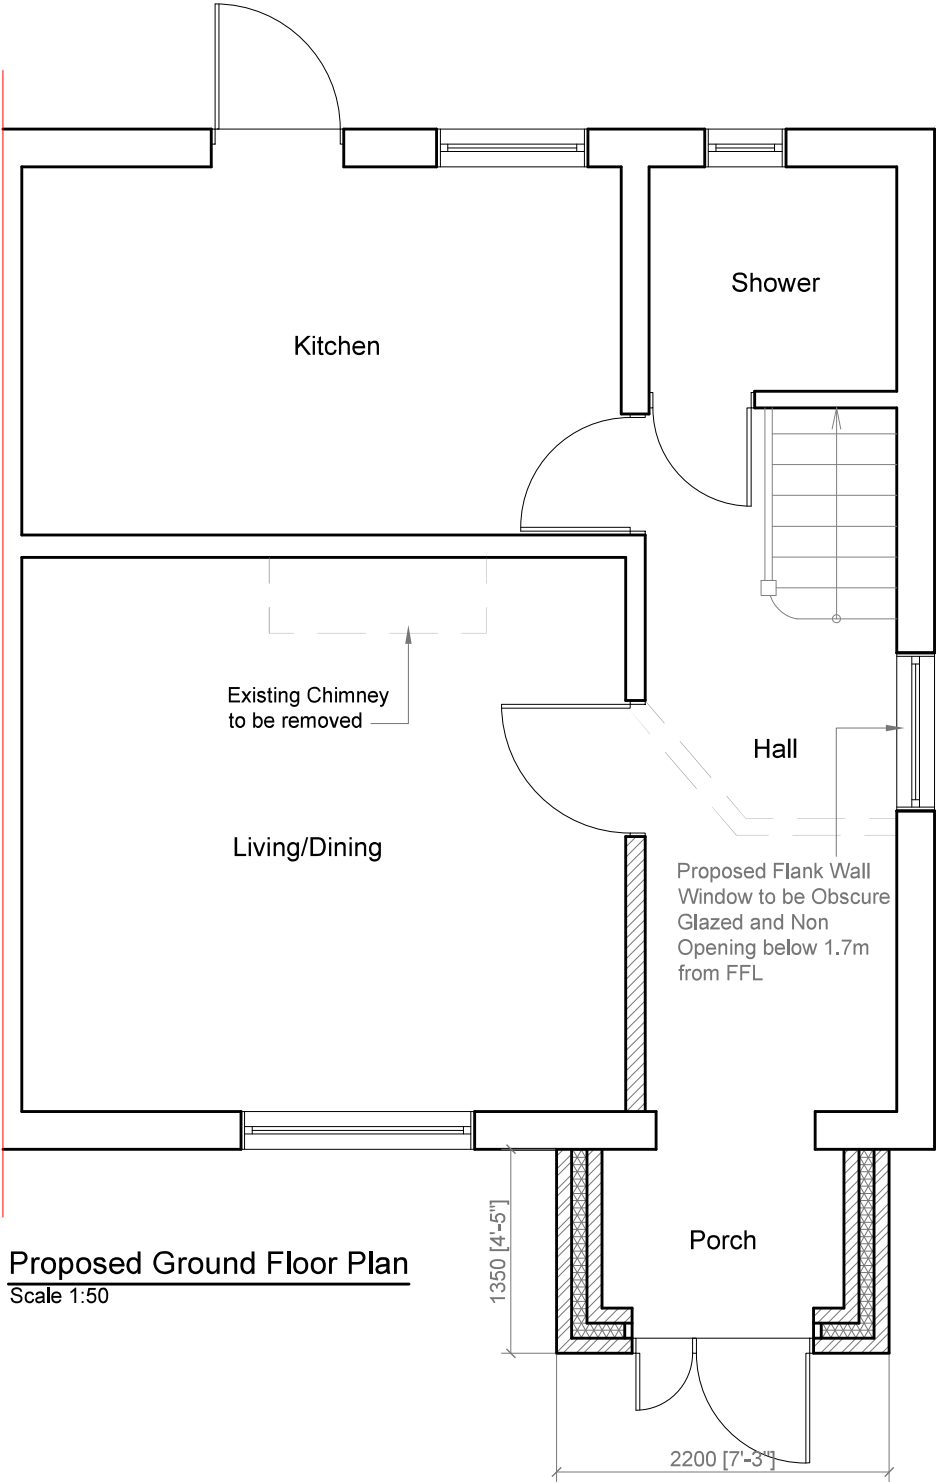

Proposed Ground Floor Plan
Scale 1:50

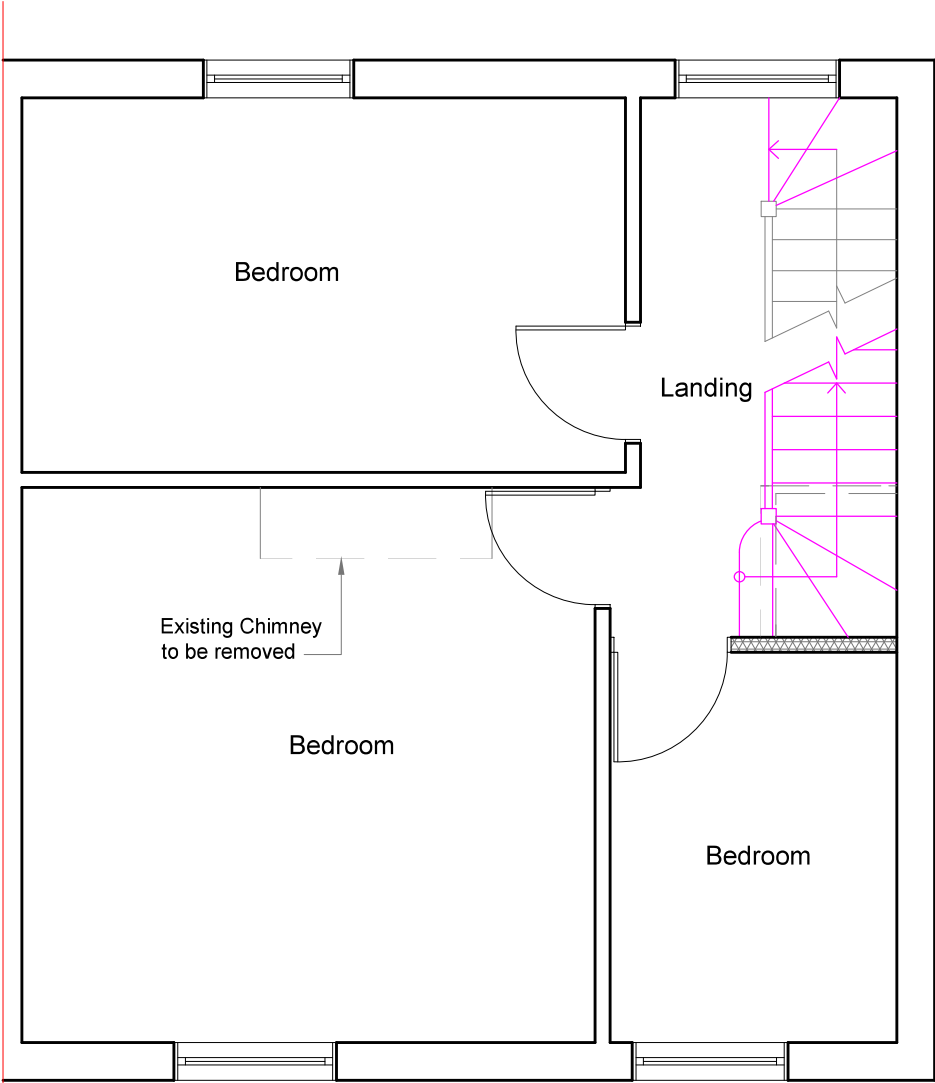

Proposed First Floor Plan
Scale 1:50

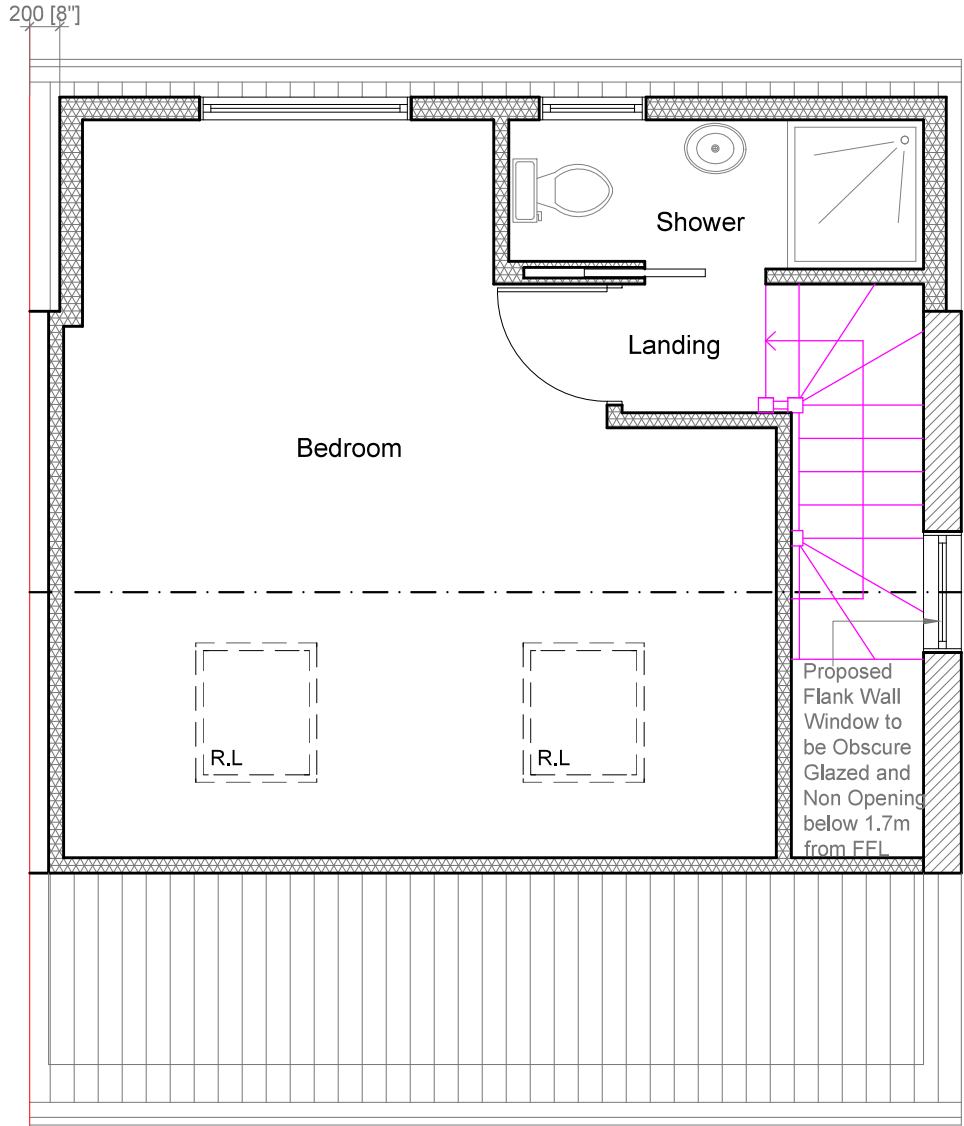

Proposed Loft Plan
Scale 1:50



	Project:	Title:	Scale: 1:50 @ A3
	23 Pear Tree Avenue West Drayton UB7 8DG	Proposed Floor Plans	Date: 08.03.2022
			Drawing No.: LBA 3294 - 02/LB
			Revision
info@lbarchigroup.co.uk Mob: 07710410150			