


14 MAY 2019

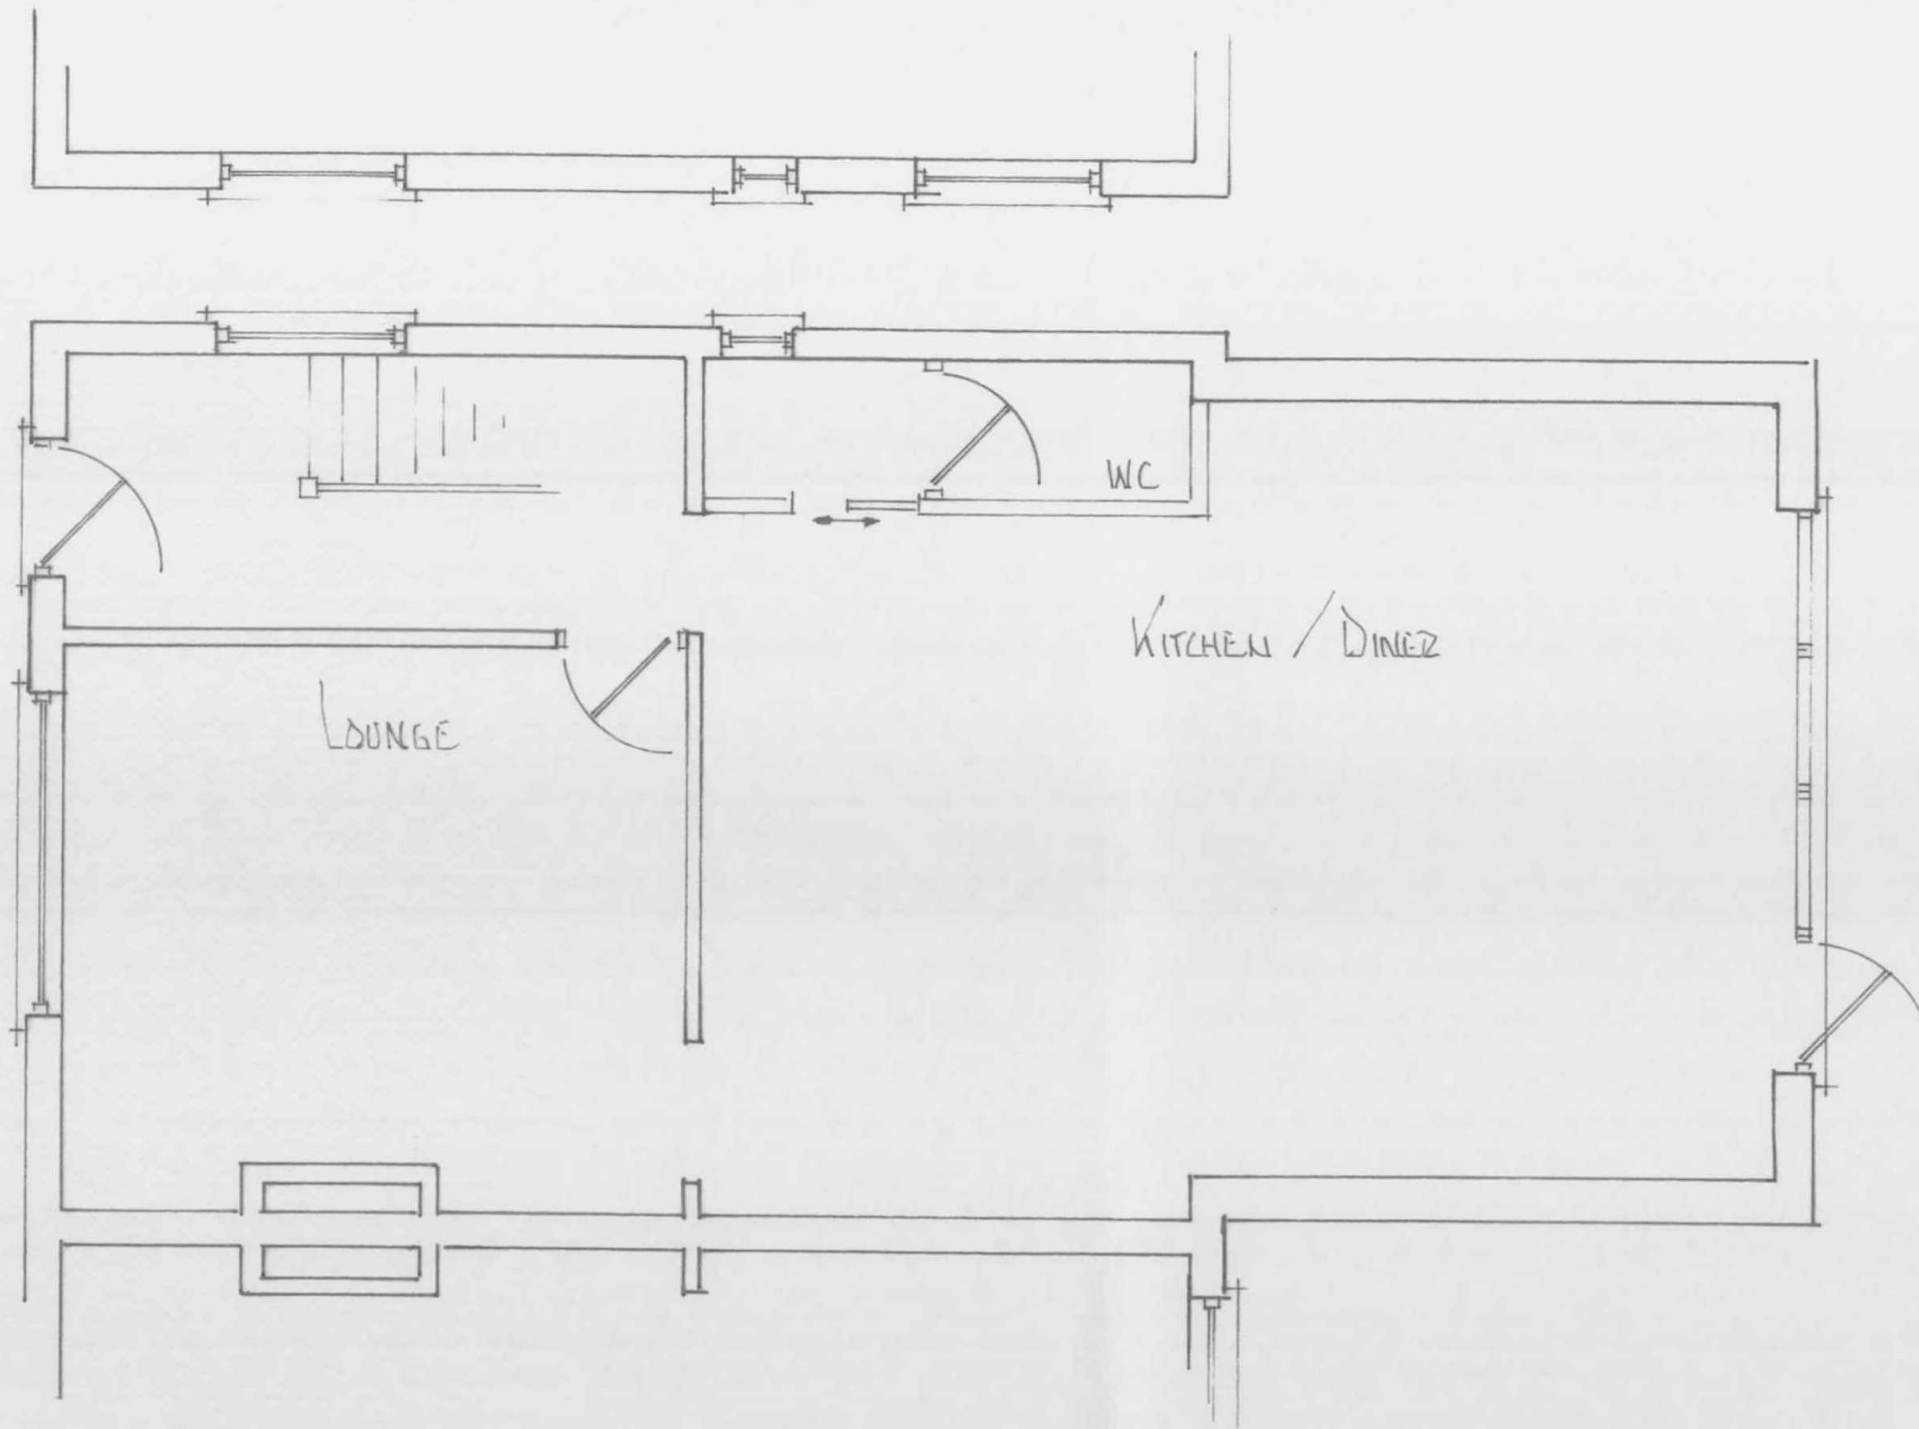

NOTES: All DIMENSIONS IN mm

All dimensions must be checked on site and not scaled from this drawing.

Client Mr & Mrs S. Stephen.
71 Raeburn Road, Hayes, UB4 8PN

Job Title Proposed Loft Conversion with Rear
Dormer & Two Front Roof Windows

Scale 1:50 @ A3

Drawn by WB DESIGNS
Date APRIL 2019

Drawing Title
Existing Ground Floor Plan

Drg No.
2019 - 04 - 106

Rev