


14 MAY 2019

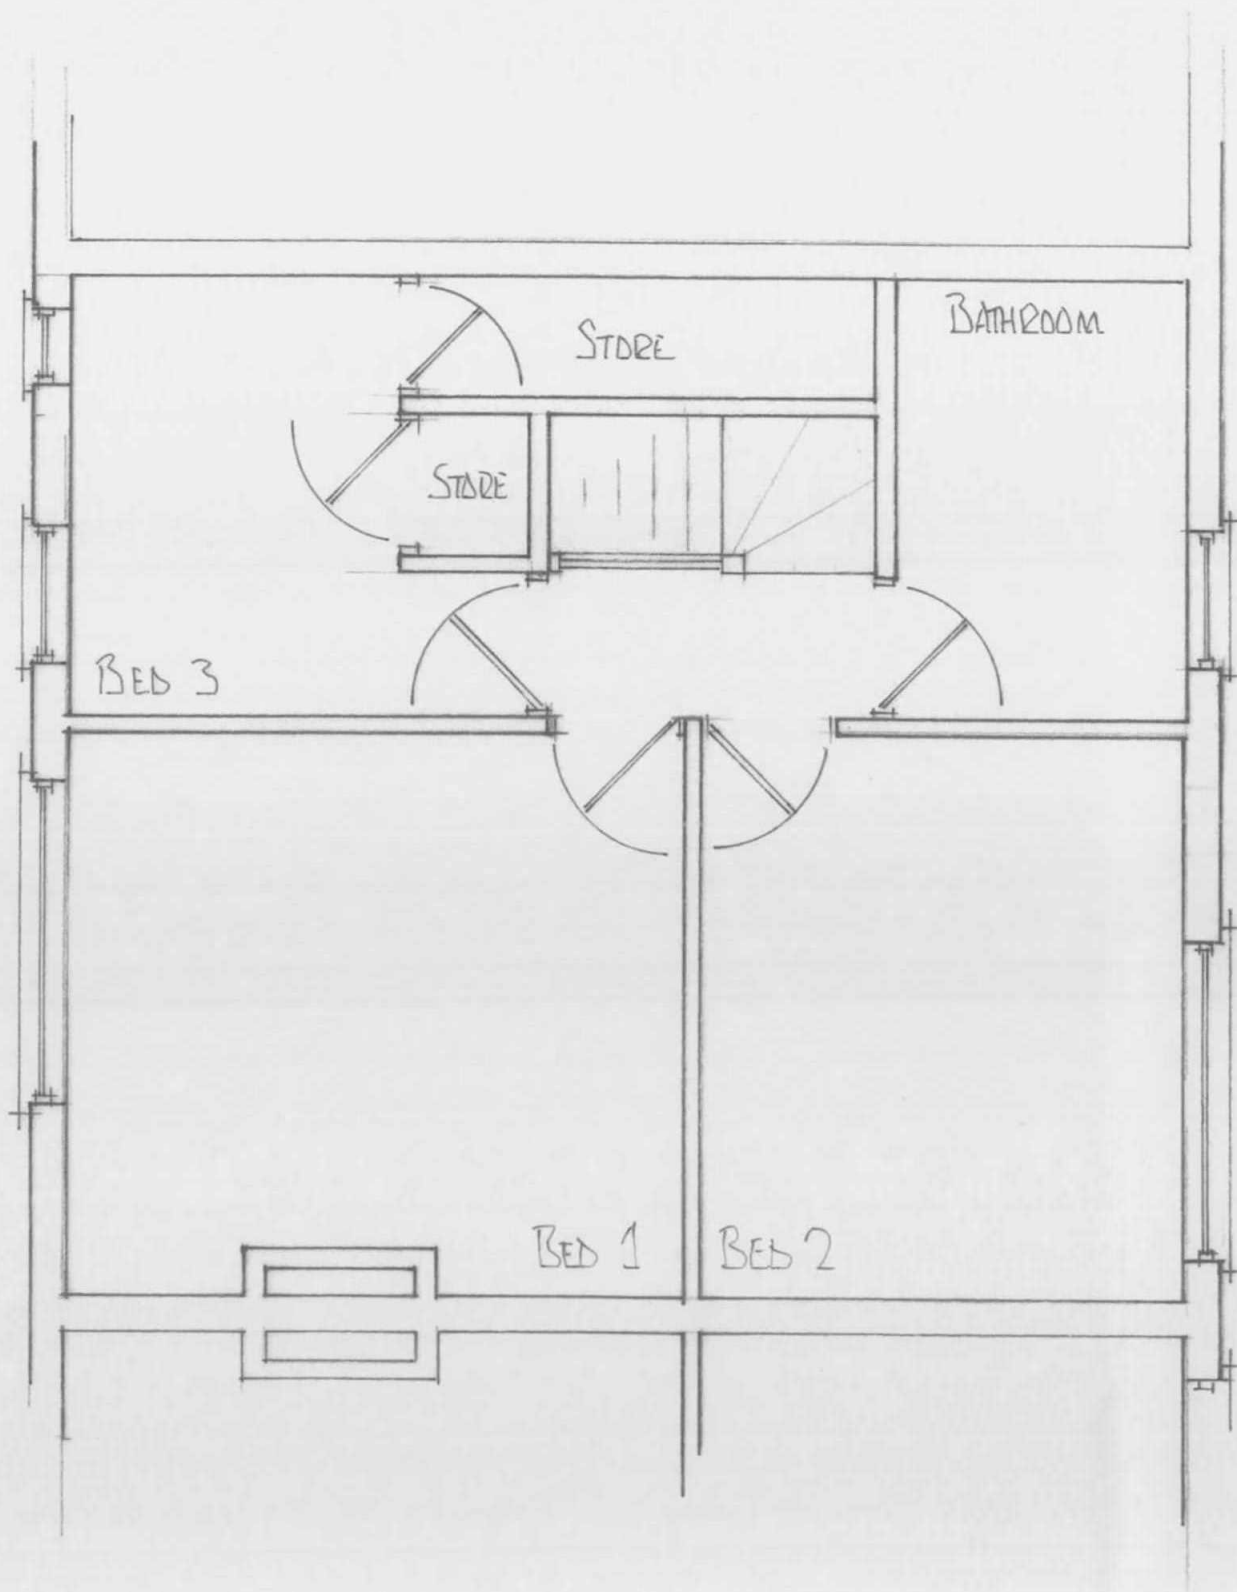

NOTES:

All dimensions must be checked on site and not sealed from this drawing.

Client

Mr & Mrs S. Stephen.
71 Raeburn Road, Hayes, UB4 8PN

Job Title

Proposed Loft Conversion with Rear
Dormer & Two Front Roof Windows

Scale

1:50 @ A3

Drawn by MB LEEKS

Date APR 2019

Drawing Title

Existing First Floor Plan

Drg No.

2019 - 04 - 107

Rev