


14 MAY 2013

PLAIN RED ROOF TILES

300mm BRICK CAVITY THERMOLITE BLOCK

EXTERNAL WALLS

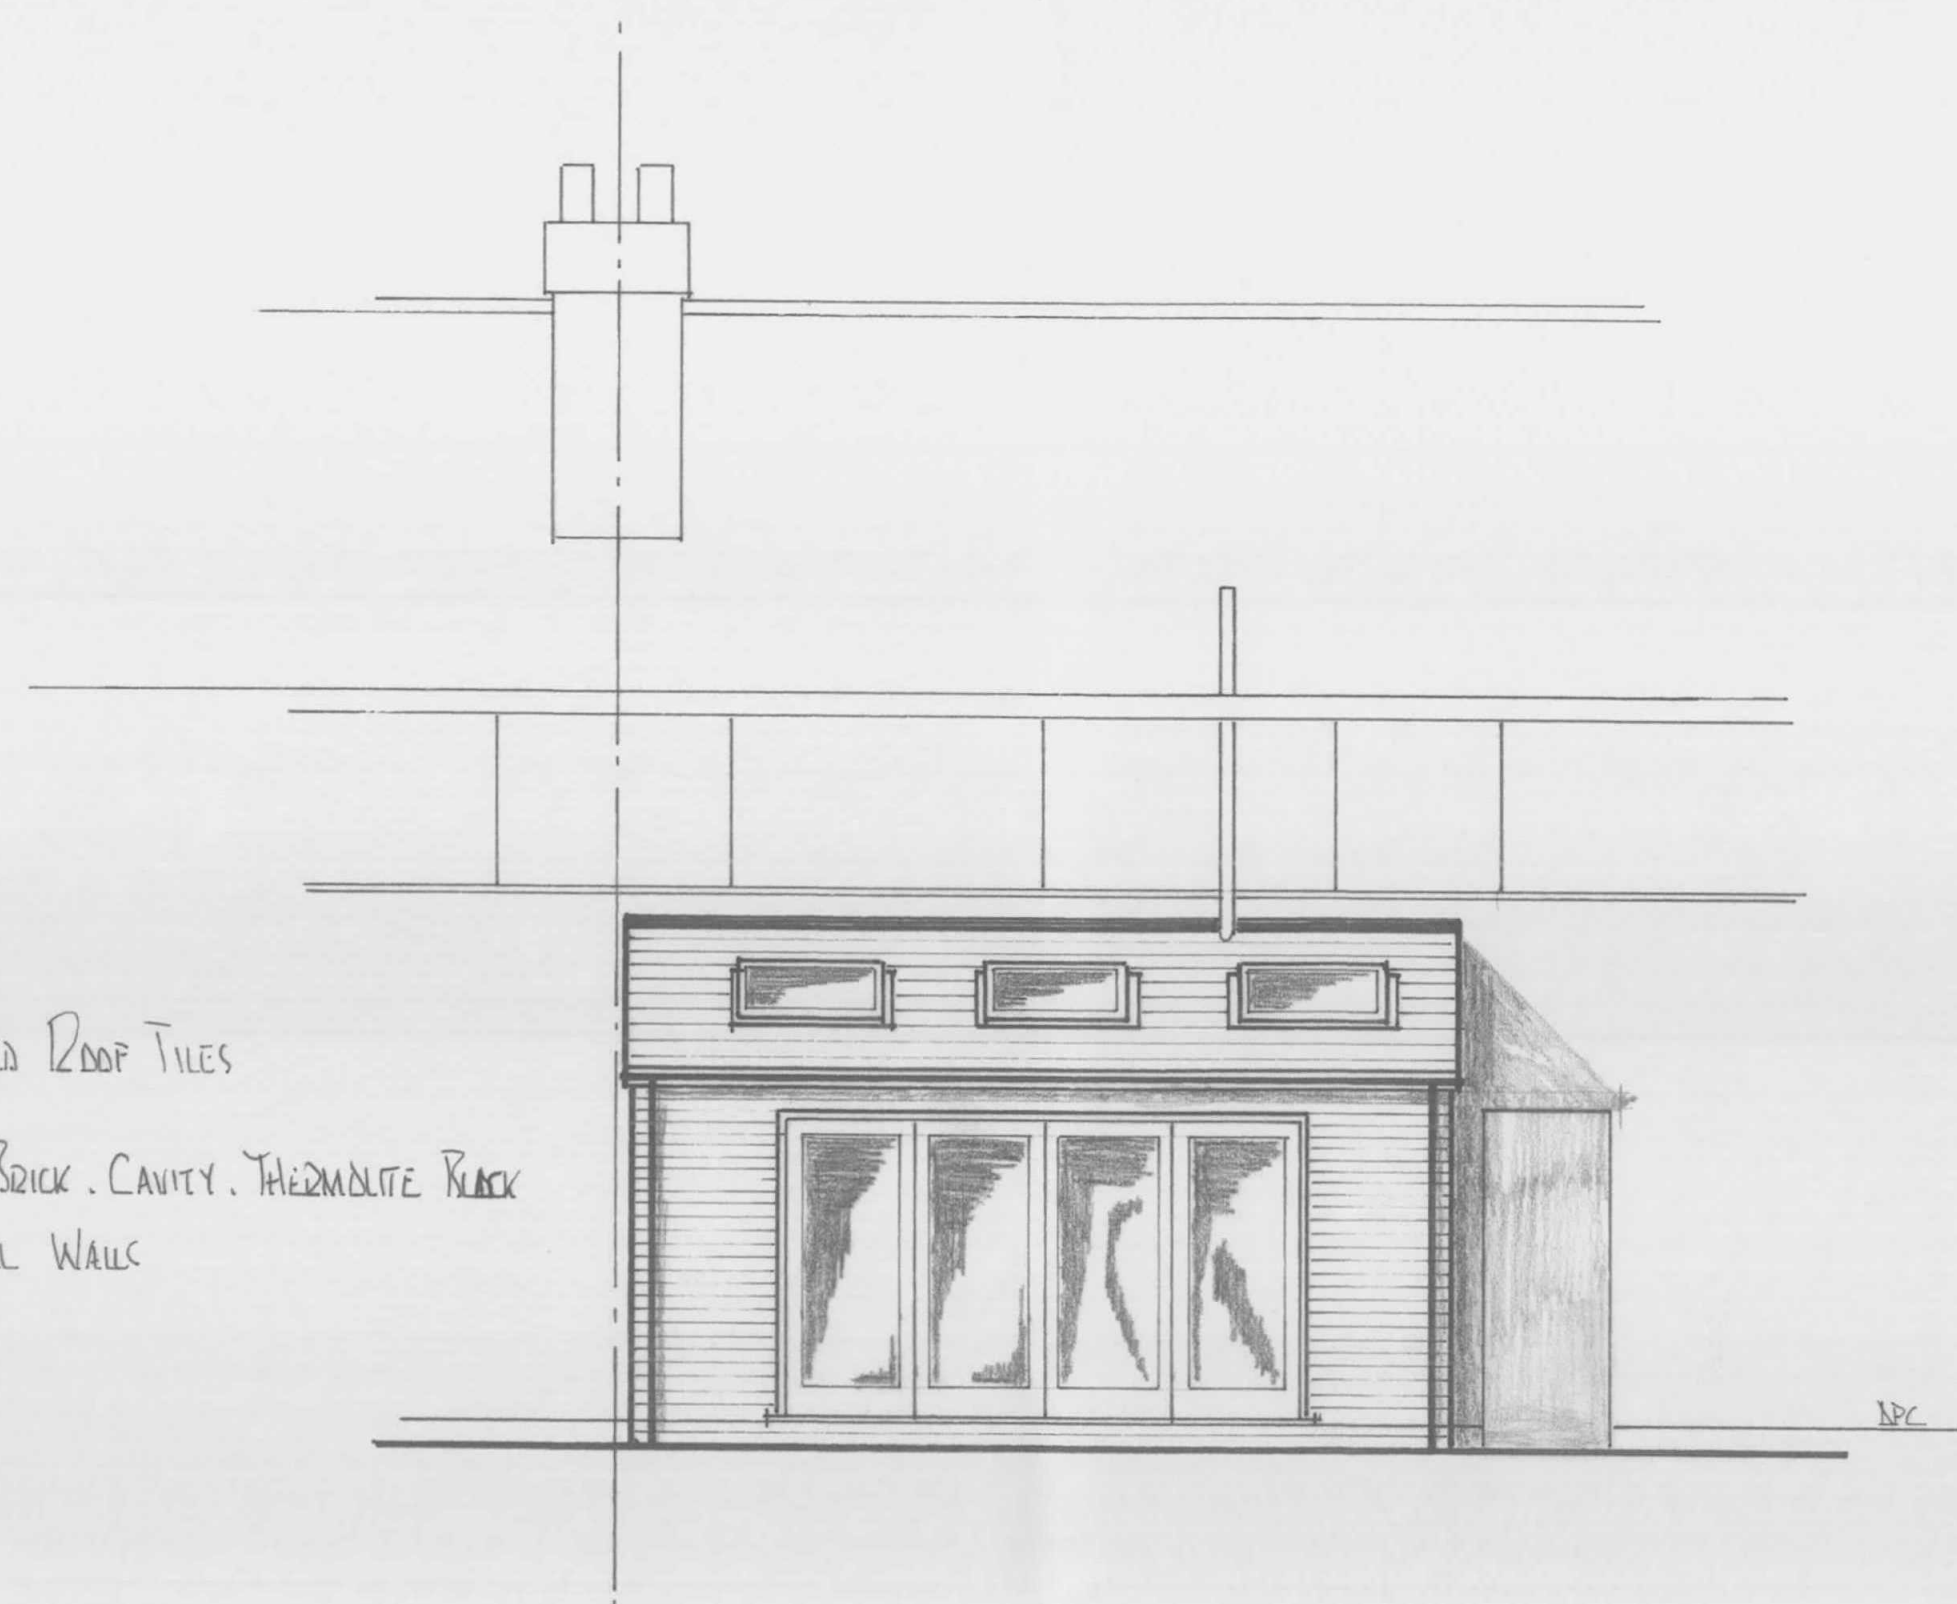

NPC

NOTES:

All dimensions must be checked on site and not scaled from this drawing.

Client

Mr & Mrs S. Stephen.
71 Raeburn Road, Hayes, UB4 8PN

Job Title

Proposed Loft Conversion with Rear
Dormer & Two Front Roof Windows

Scale

1:50
@ A3

Drawn by

MBDESIGNS

Date

MARCH 2016

Drawing Title

Existing Rear Elevation | A^N

Drg No.

2019 - 04 - 103

Rev

A