
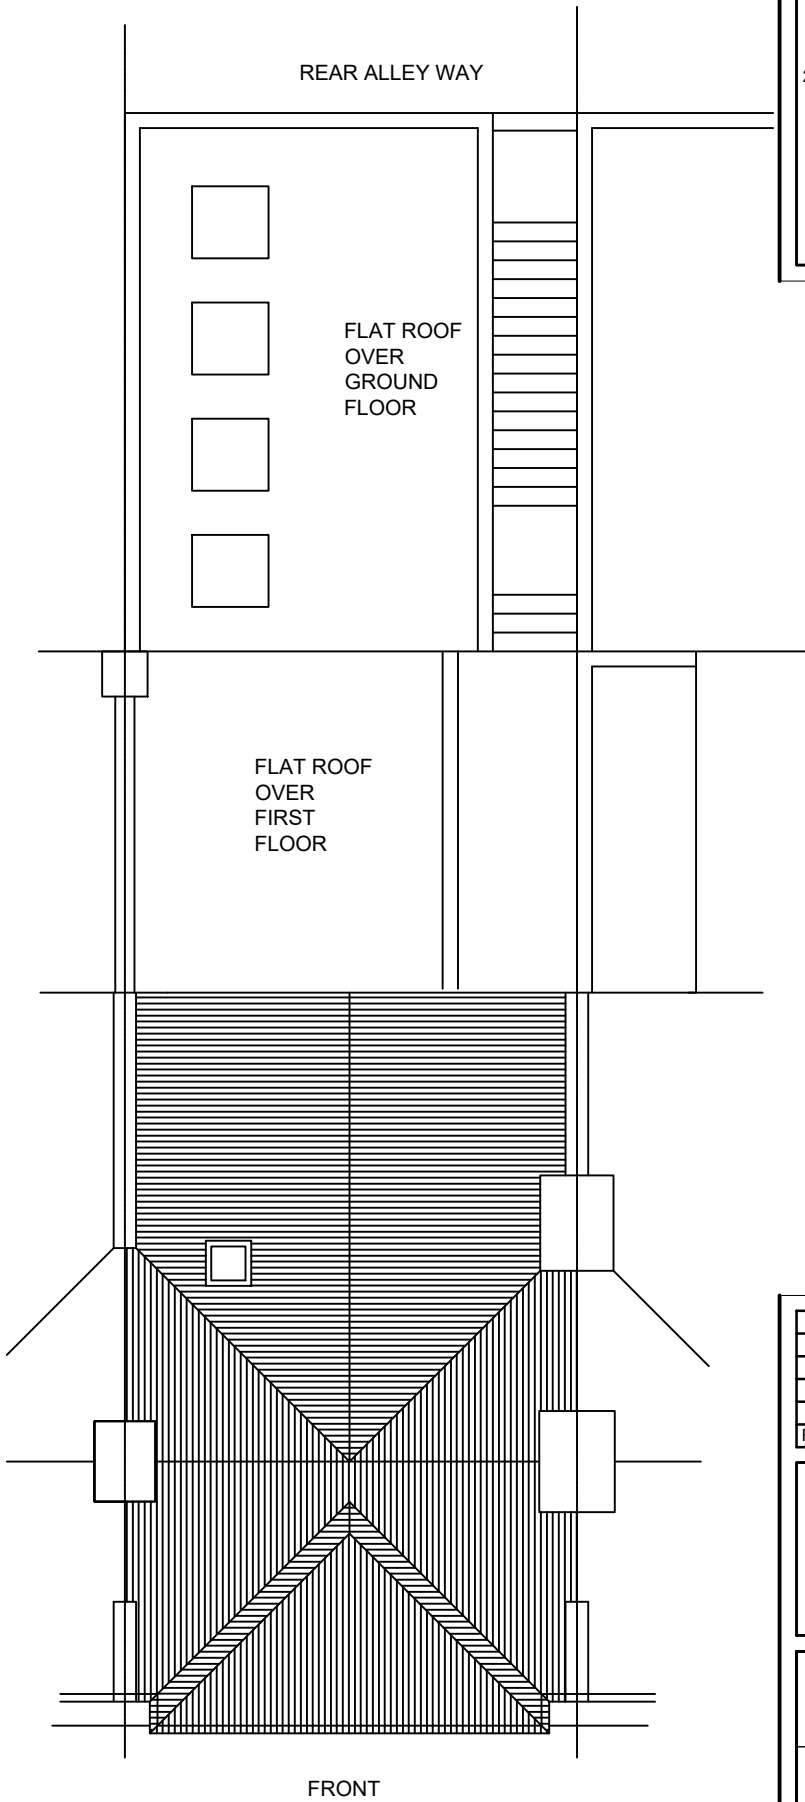
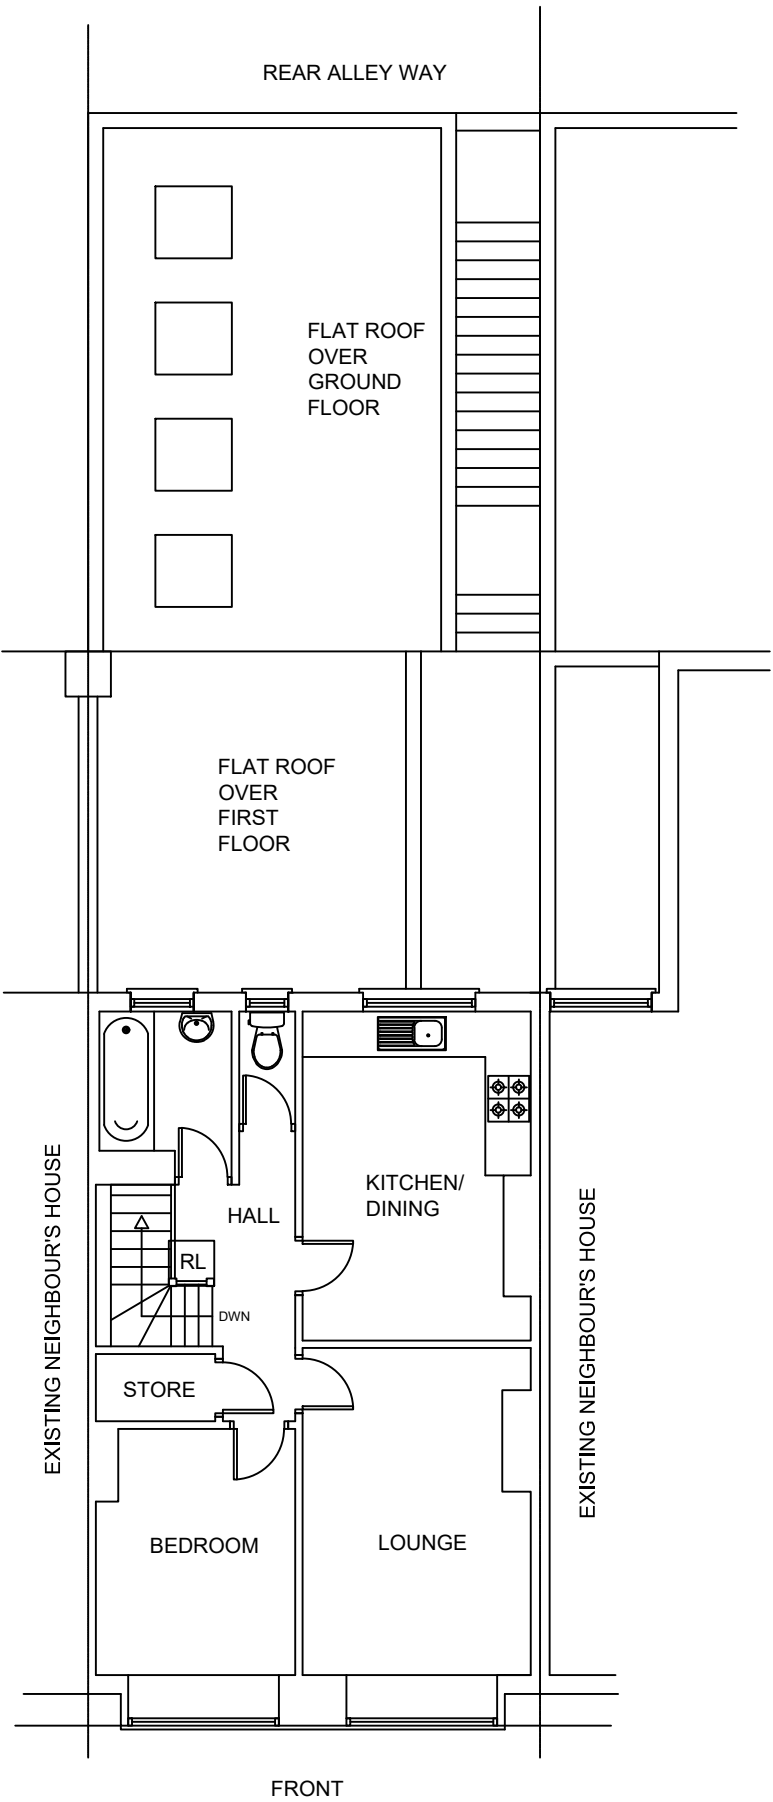


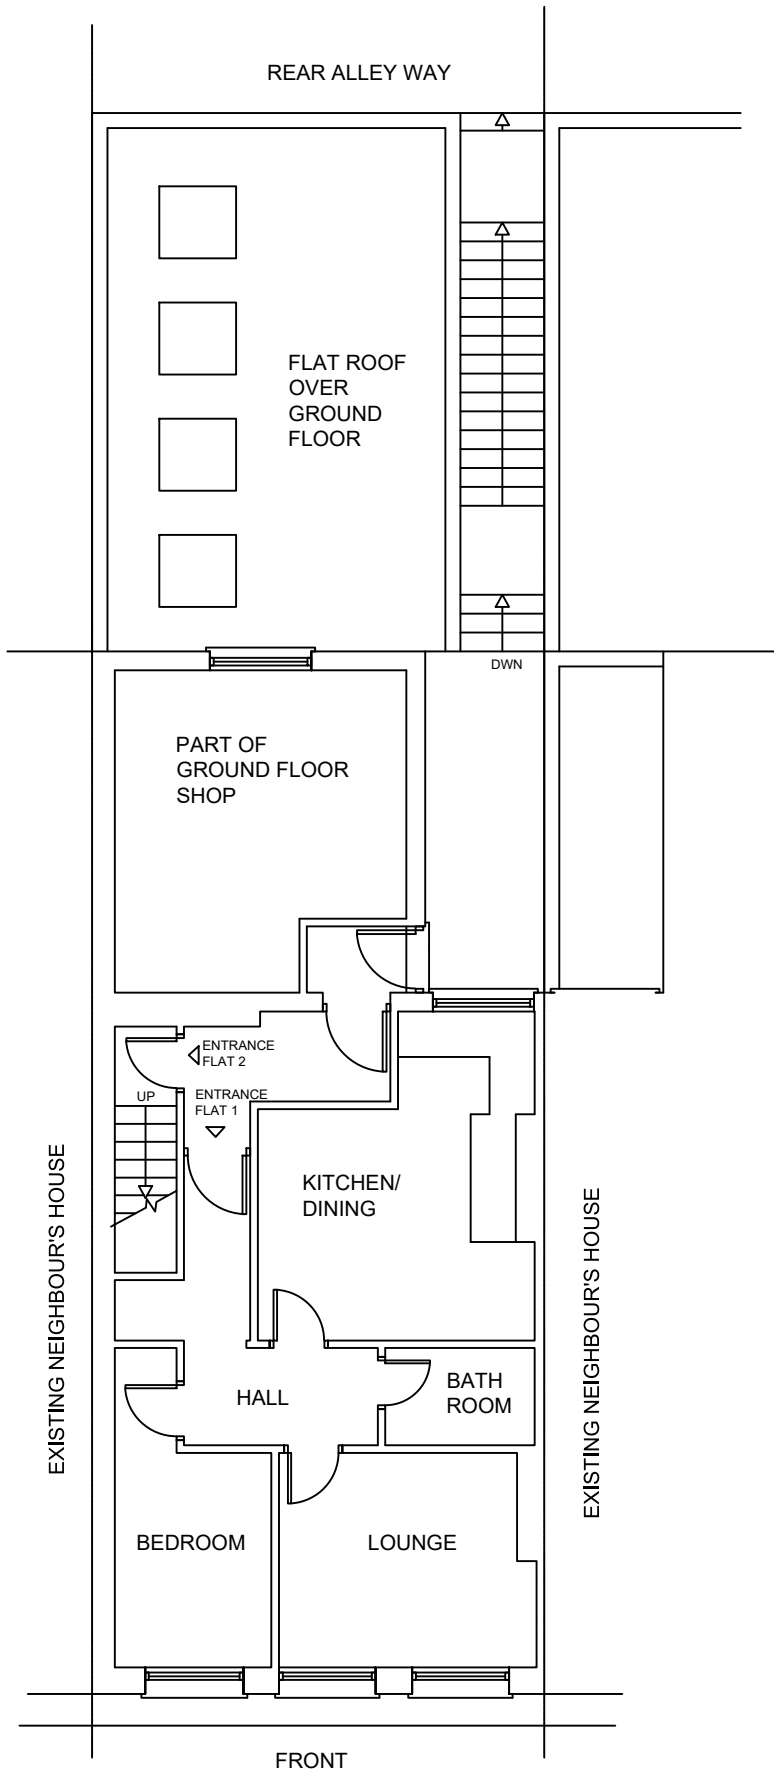


- NOTES
- 1 This drawing and intellectual property rights of the designs contained therein are the property of the London Interiors. and shall not be used or reproduced without the written authorisation of the London Interiors.
 - 2 This drawing shall be read in conjunction with all other relevant drawings, specifications, and documentation.

(PREVIOUSLY USED AS OFFICE/STORE/STAFF ROOMS)

EXISTING FIRST FLOOR PLAN

EXISTING SECOND FLOOR PLAN

EXISTING ROOF PLAN

 

Rev.	Description	Date
LONDON INTERIORS		
UNIT 8		
BOWMAN TRADING ESTATE		
WESTMORELAND ROAD		
LONDON NW9 9RL		
Client	B&R PROPERTY	
Project	46A GREEN LANE, NORTHWOOD, HARROW MIDDLESEX HA6 2QB	
Drawing Title	EXISTING GROUND FIRST & ROOF PLAN	
Drawing Title	PR15-051A	Rev.
Drawn By:	Scale:	Date:
B PATEL	1/100	14/08/2020