




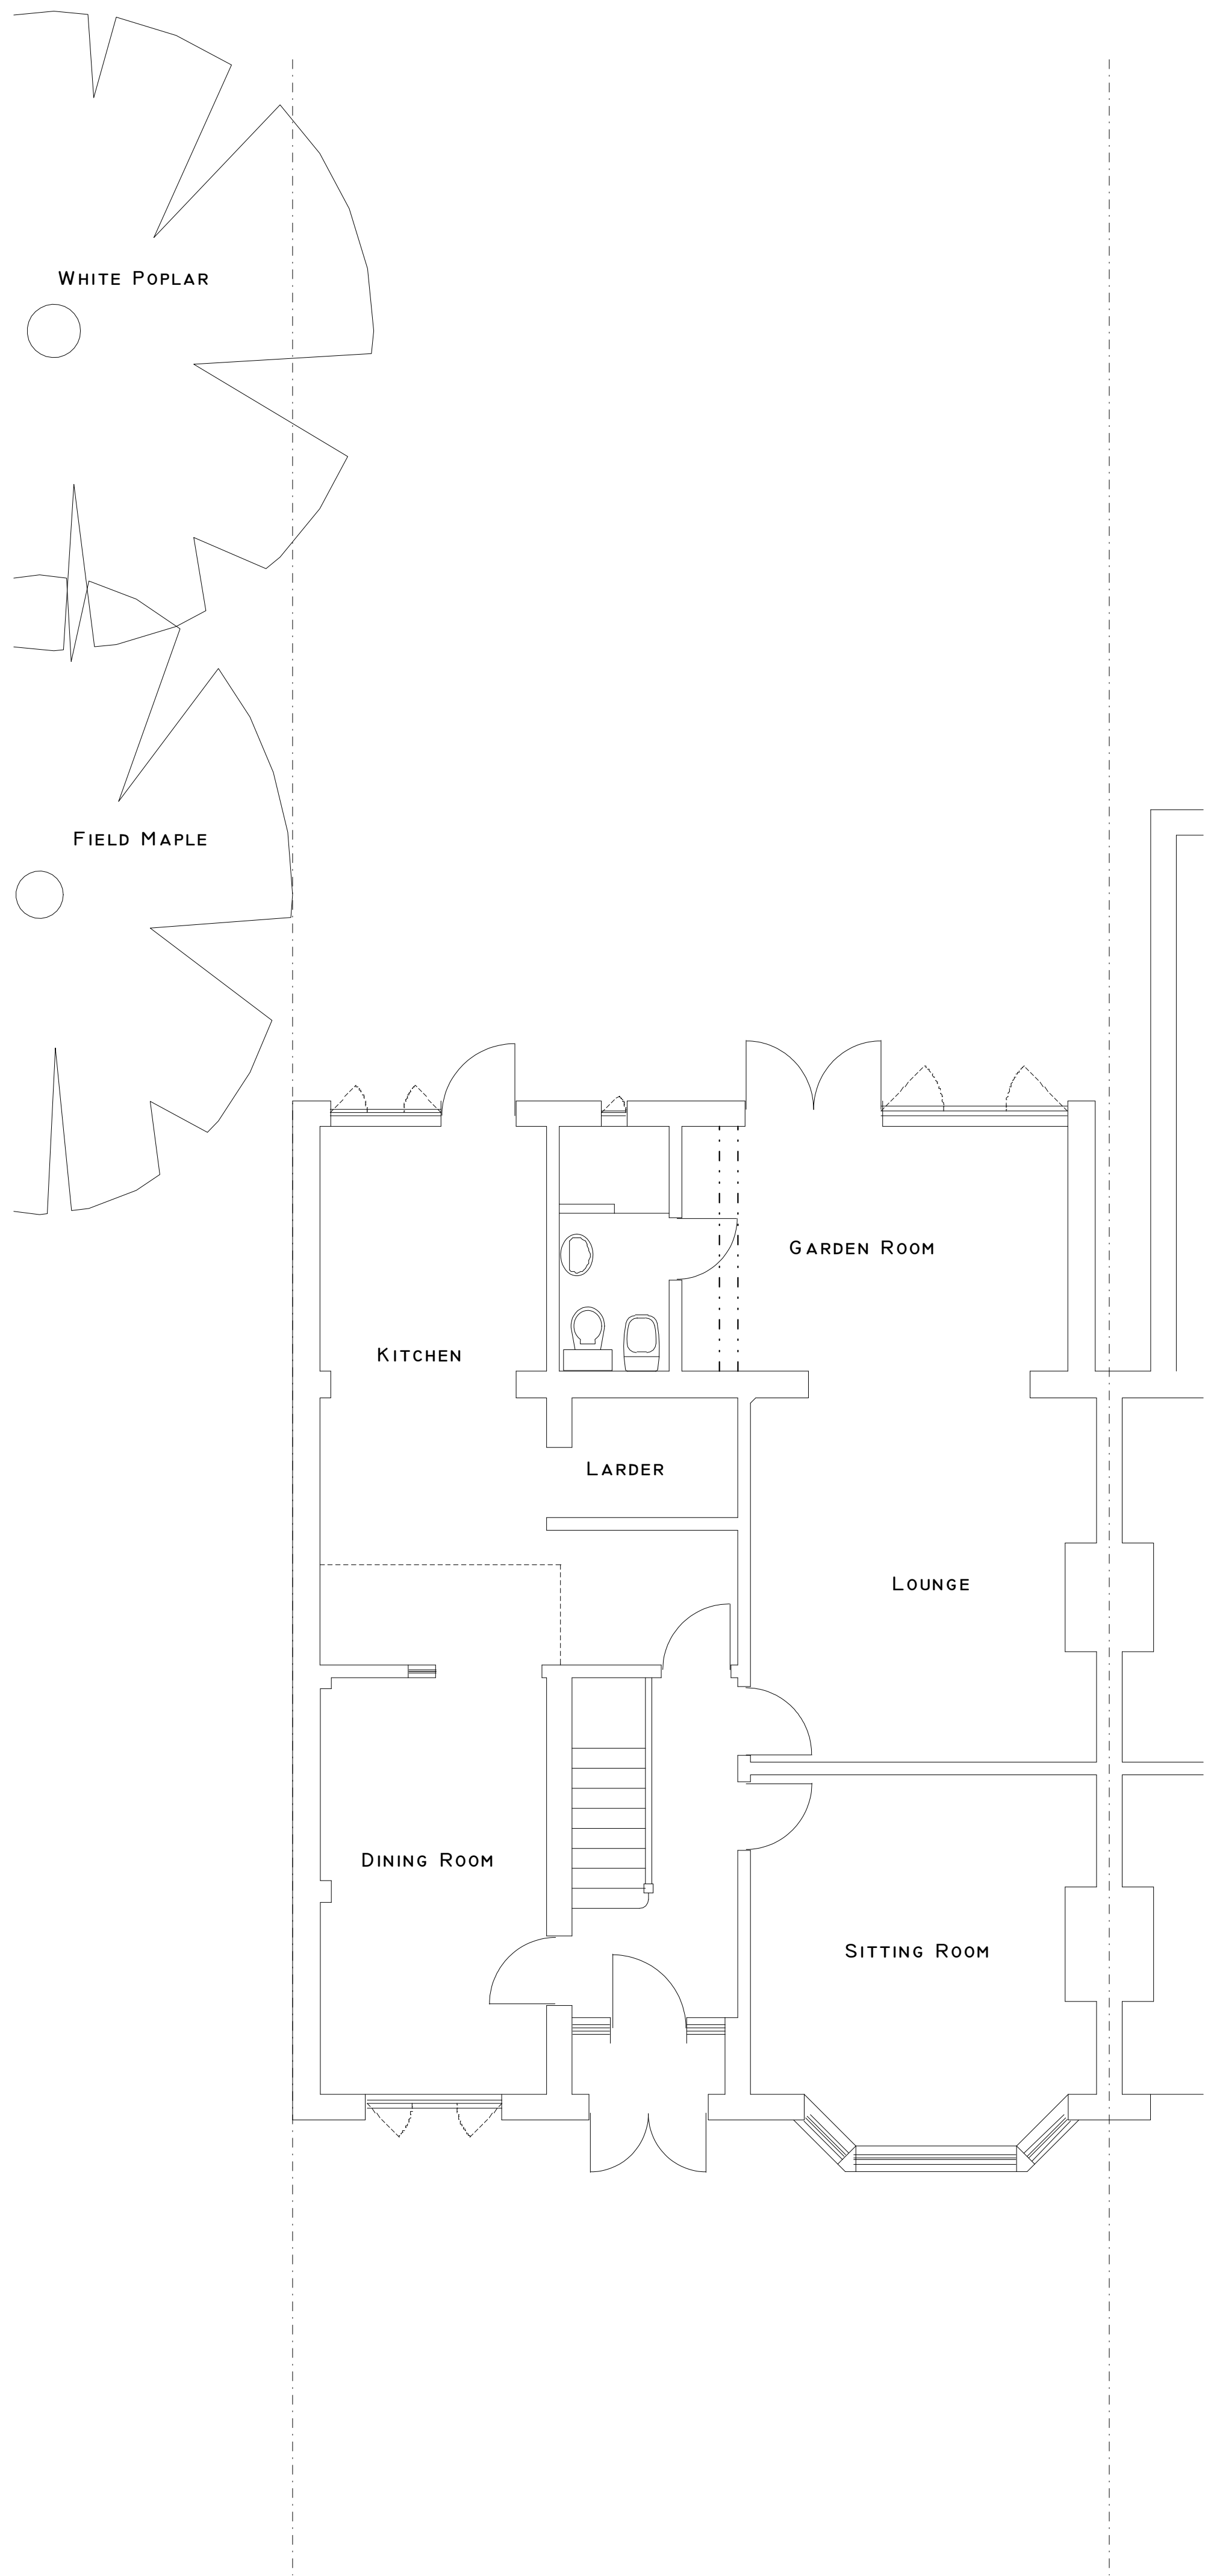

EXISTING FLOOR PLAN

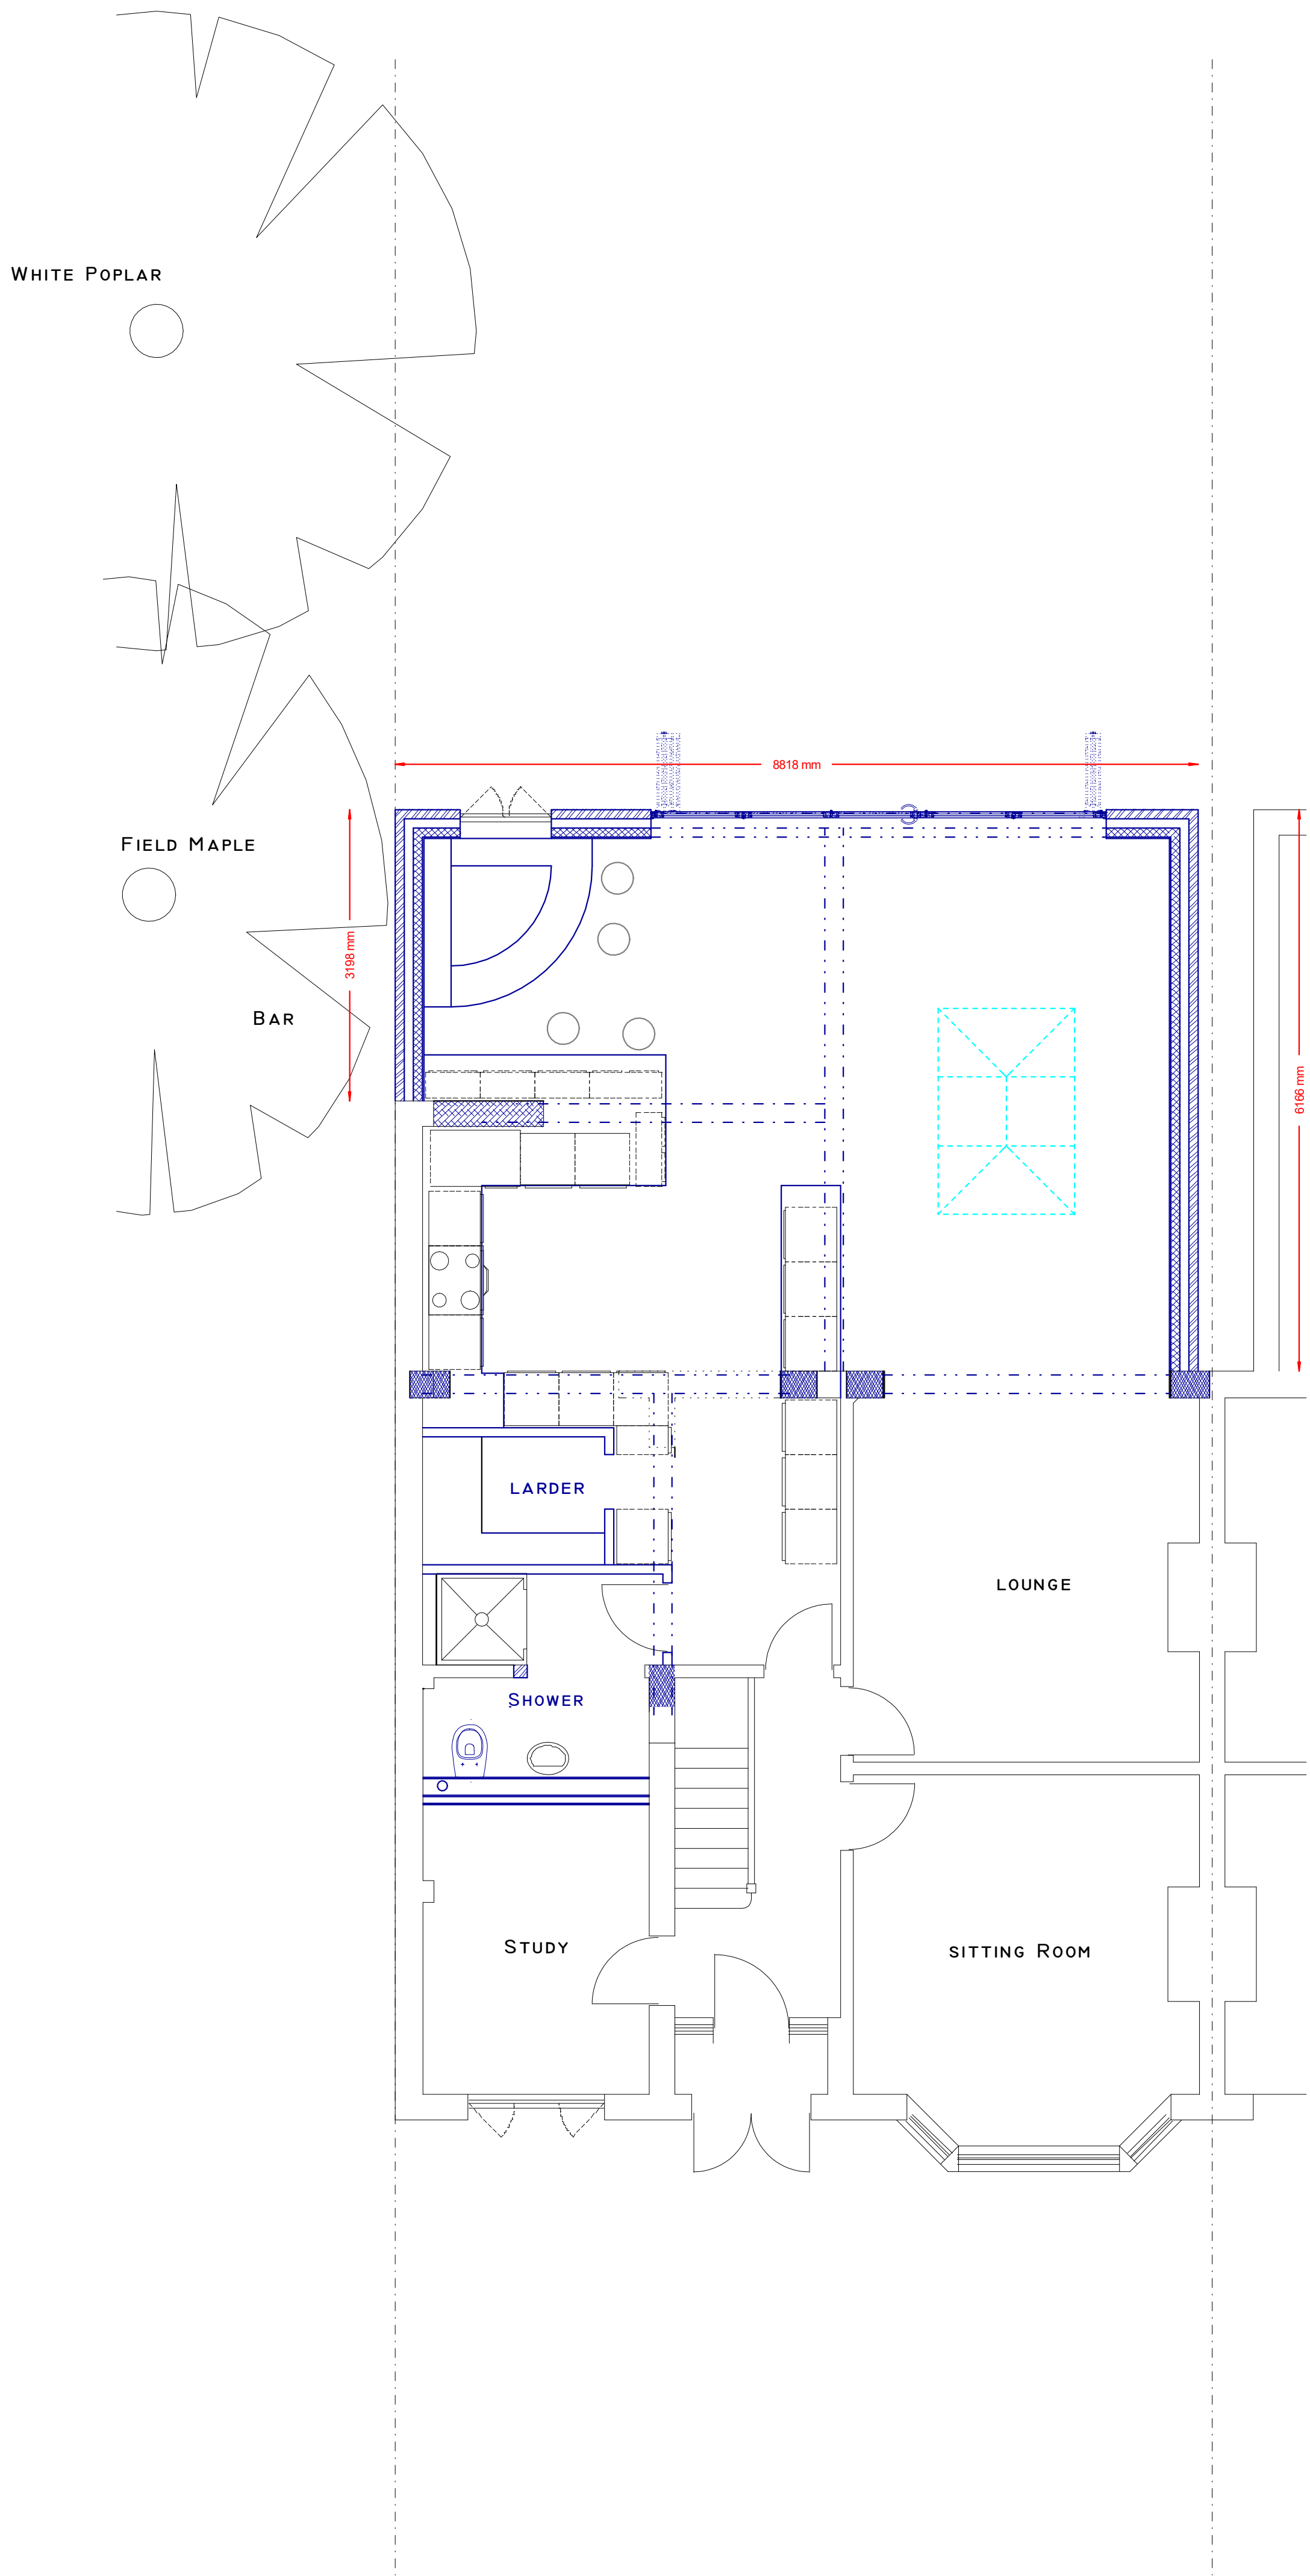

PROPOSED FLOOR PLAN

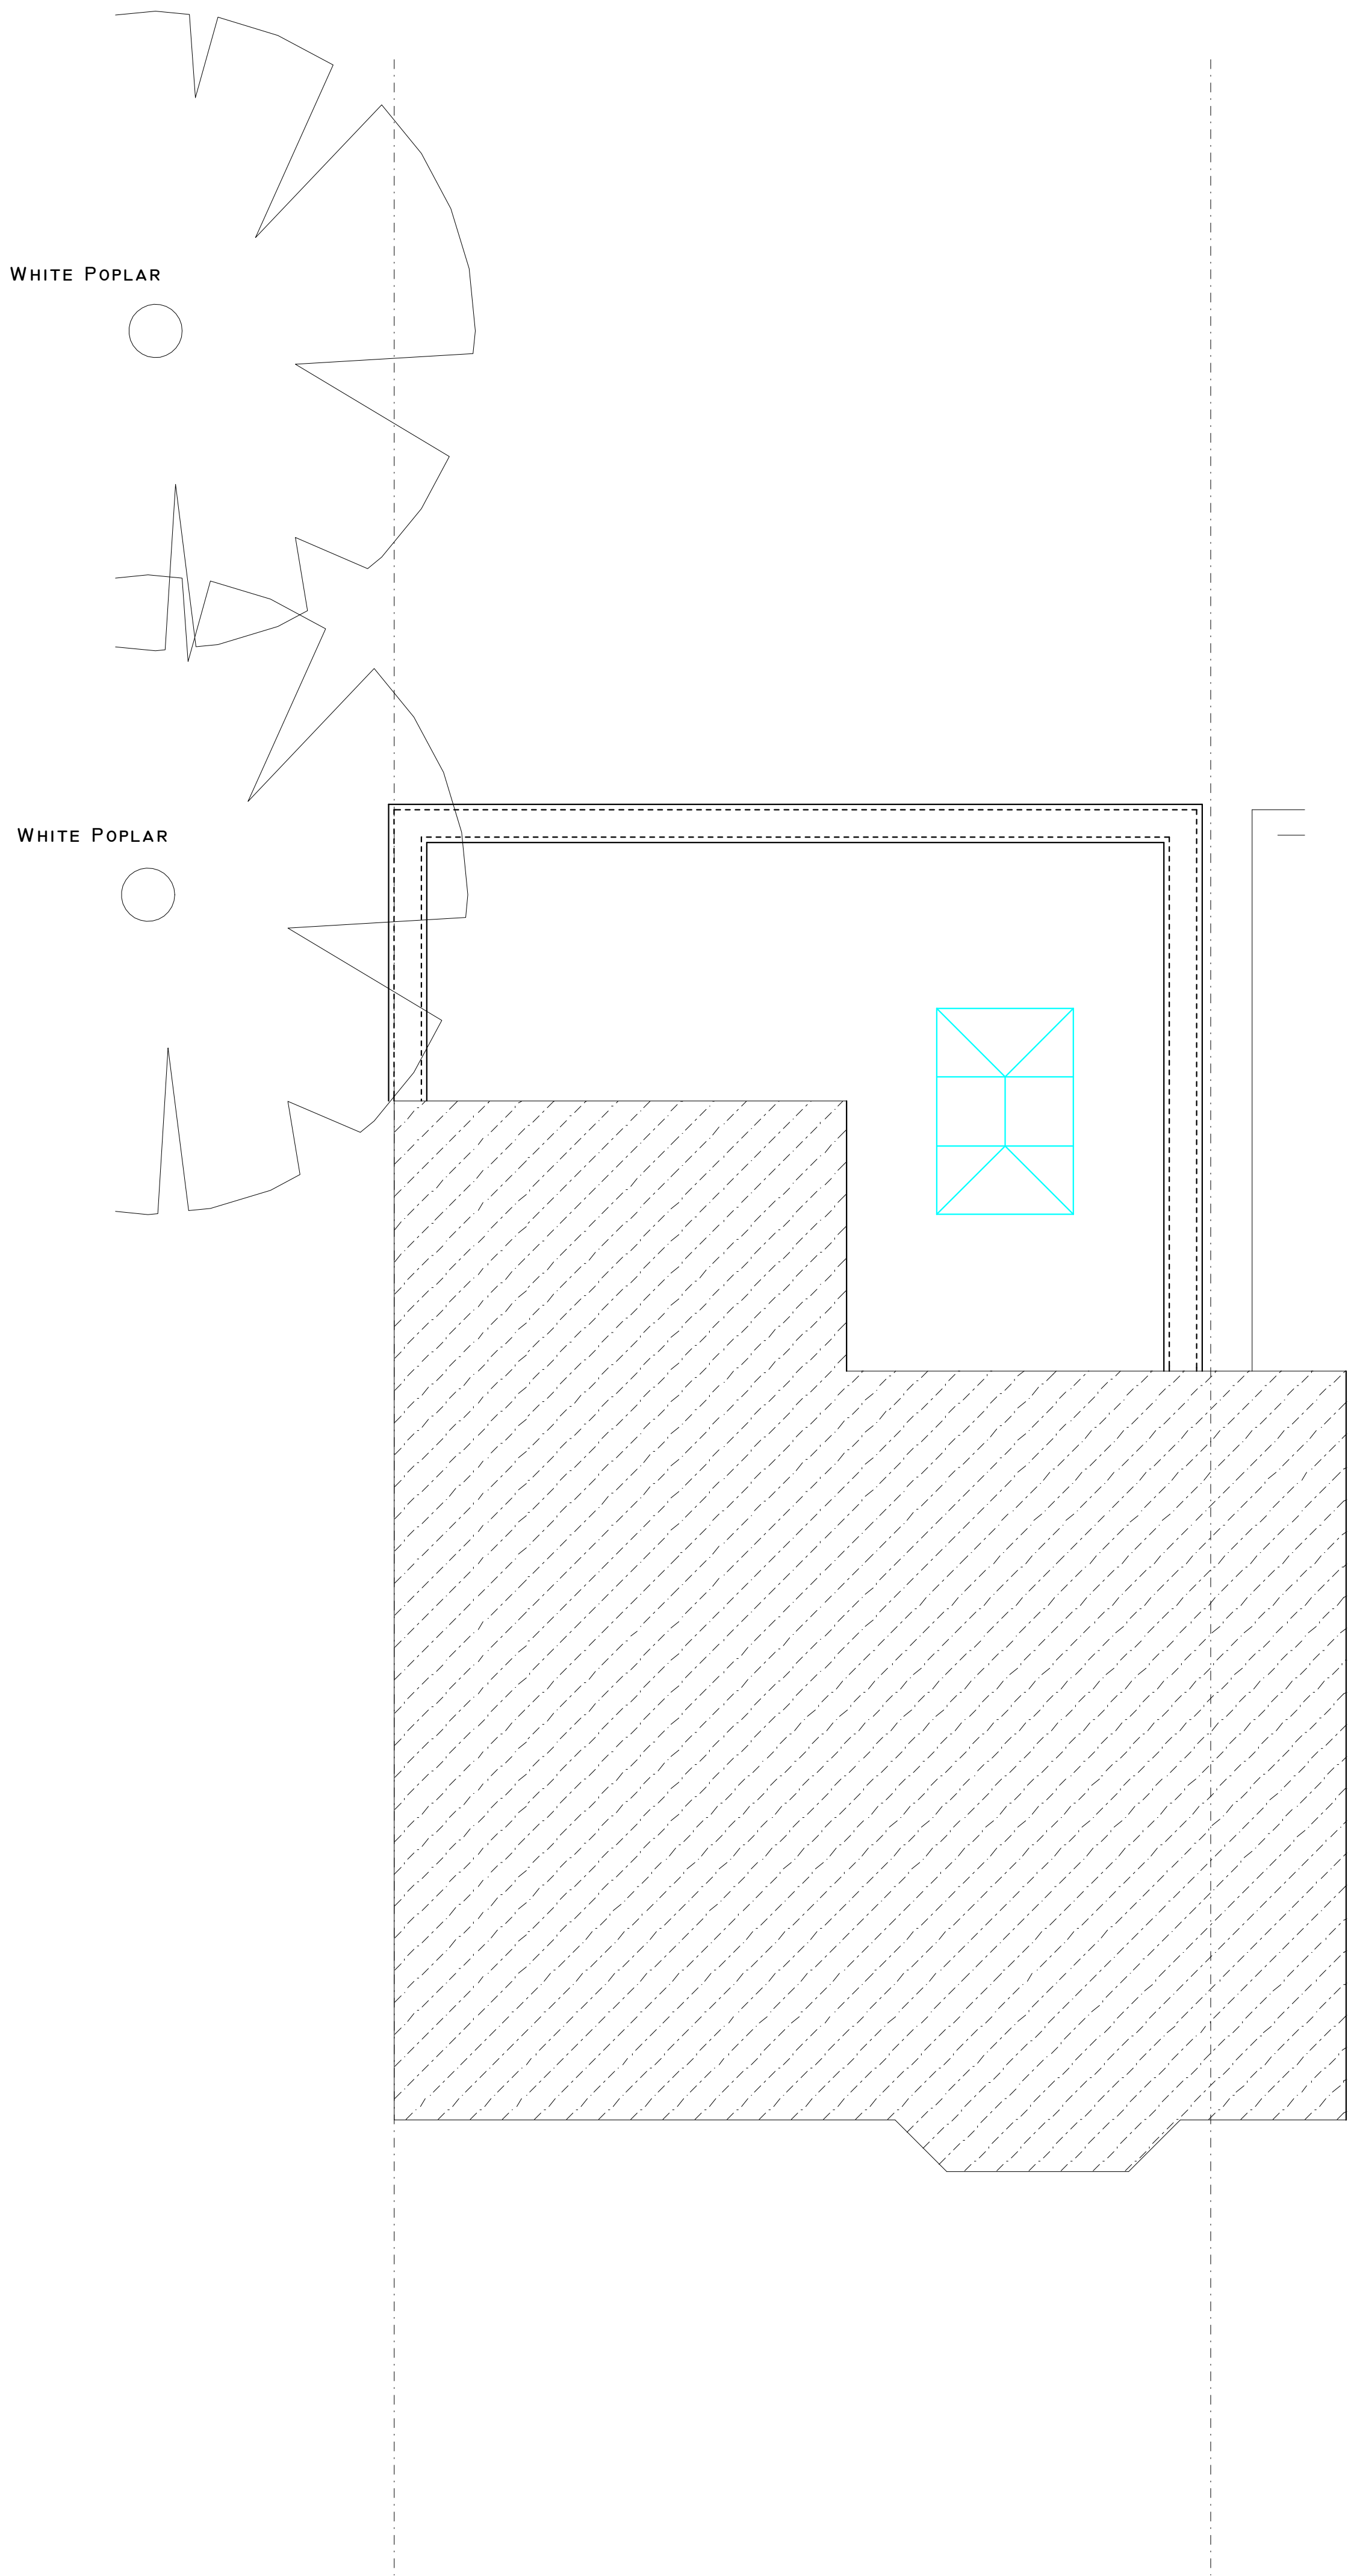

PROPOSED ROOF PLAN

84 SWAKELEYS ROAD
ICKENHAM
UB10 8BB

PLAN Existing and Proposed Floor Plans
PROJECT Single Storey Rear Extension

General Notes:
1. All dimensions to be checked on site prior to construction any discrepancies should be reported to the highest design.
2. All drawings are indicative of intended construction and are not to be used for construction without the approval of the design team.
3. This is a complete drawing and all dimensions are to be used for construction. All dimensions to be checked on site by contractor and all dimensions to be their responsibility. Do not scale drawing.

DWG No
01
Rev: -

Date: May 2020
Project: 84 Swakeleys Road
Scale 1:50 @ A0
Checked: AW
Drawing Title: Existing and Proposed Plans
Status: Planning
Job No: 271

Highford
Design and Build Limited
27 Bellamy Close, Ickenham, Middlesex, UB10 8SJ
email: info@highforddesign.co.uk - web: www.highforddesign.co.uk
telephone: 01845 622575 - mobile: 07557 340205