


Scale bar scale 1: 100

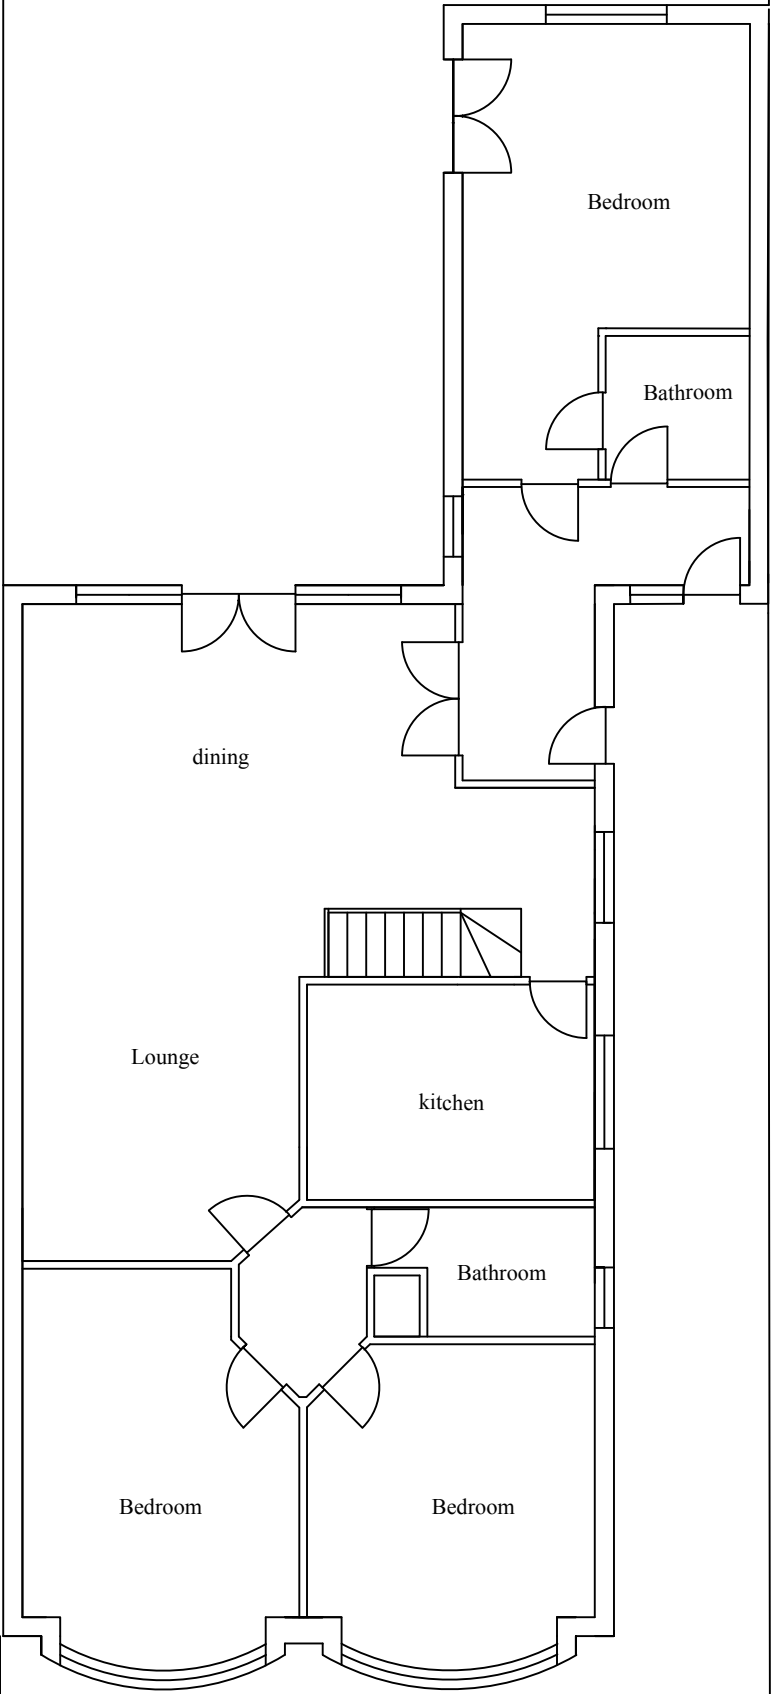

Existing ground floor plan

No.	Revision/Issue	Date
KVL Designs Ltd.		
kvldesignsltd@hotmail.com		
Title : Proposed Loft Conversion with side dormers		
at 109 Harlington Road, Hillingdon, UB8 3JA		
DWG no. 23/Mou/01		
07/01/21		
1:100 @ A3		