

All New Materials to Match Existing


All dimensions and levels must be checked and verified onsite by contractor, specialist, manufacturer prior to commencement of work and discrepancies must be reported to us in writing before proceeding.

The design, materials specification and copyright are protected and must not be copied or transmitted without our prior written permission. Copyright infringement shall be legally enforced and pursued.


Client responsible for all aspects relating to CDM Regulations.

Works should not commence before a 'Building Control' approval is received. Client bears full responsibility for alterations due to commencement of works prior to approval.


This drawing is intended to illustrate the proposal only and can not be used for construction purposes without further information.

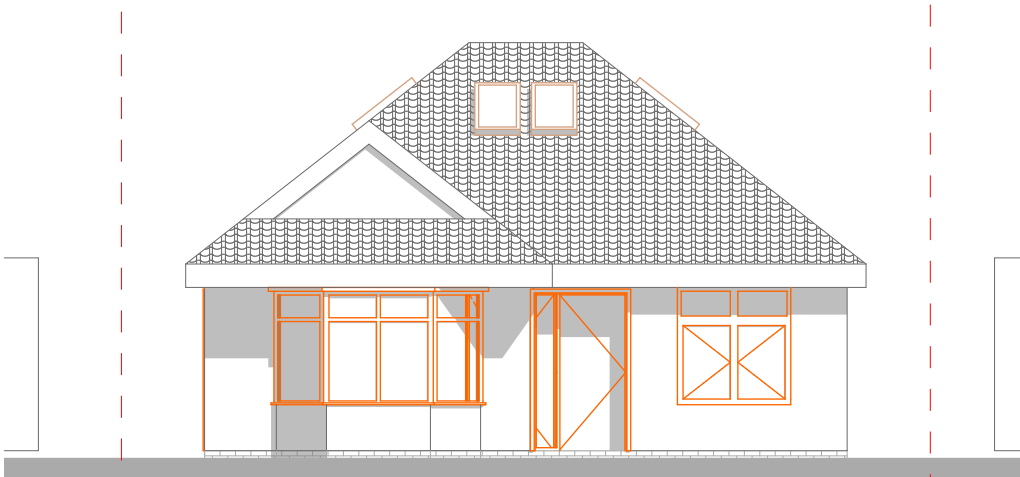


1-1 Front Elevation (1) 1:100

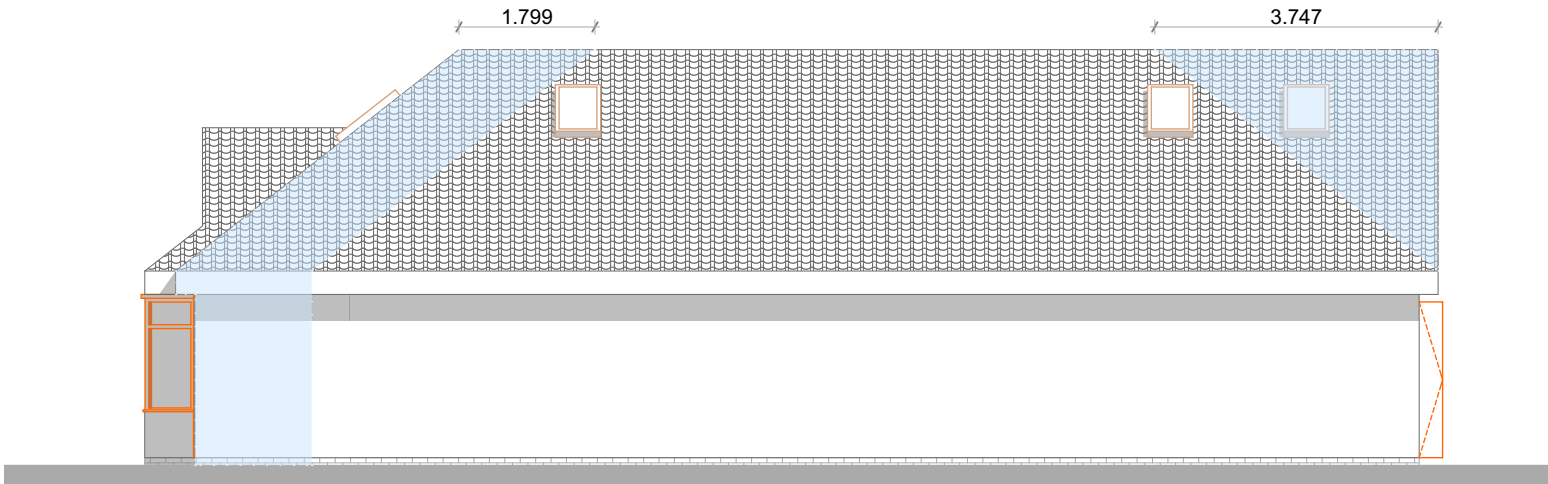

2-2 Side Elevation (1) 1:100

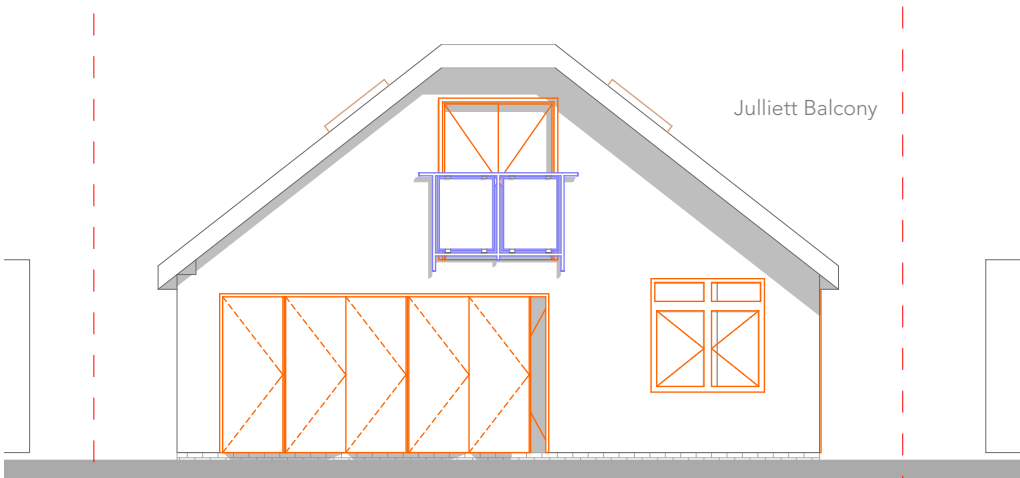

3-3 Rear Elevation (1) 1:100

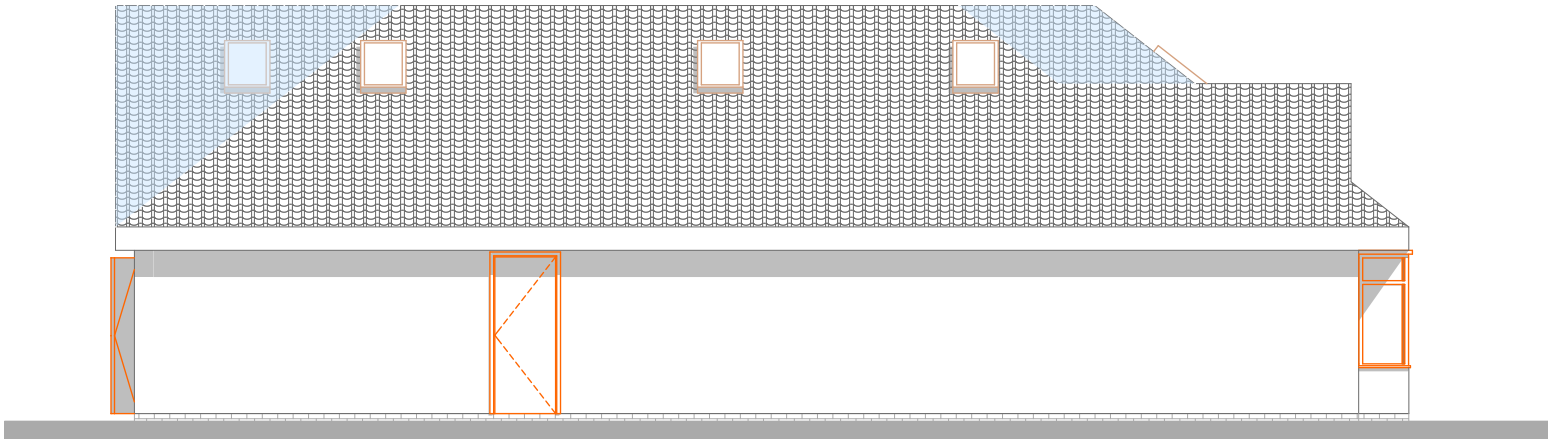

4-4 Side Elevation 2 (1) 1:100

Mudan Architectural Designs Unit 7, Progress Business Centre, Whittle Parkway, Slough, SL1 6DQ, England	Job	Job No	Drawing	Drawing No		Revision	Project Status				Project North
	10 Hazelwood Drive 10 Hazelwood Drive Northwood HA5 3TT	19/HDN	Proposed Elevations	PL-HDN-101		B	Planning				
		Date	Client	Drw by	Chk by	Scale					
		15/10/2019	Kamal	JM	JM	1:100@A3					