



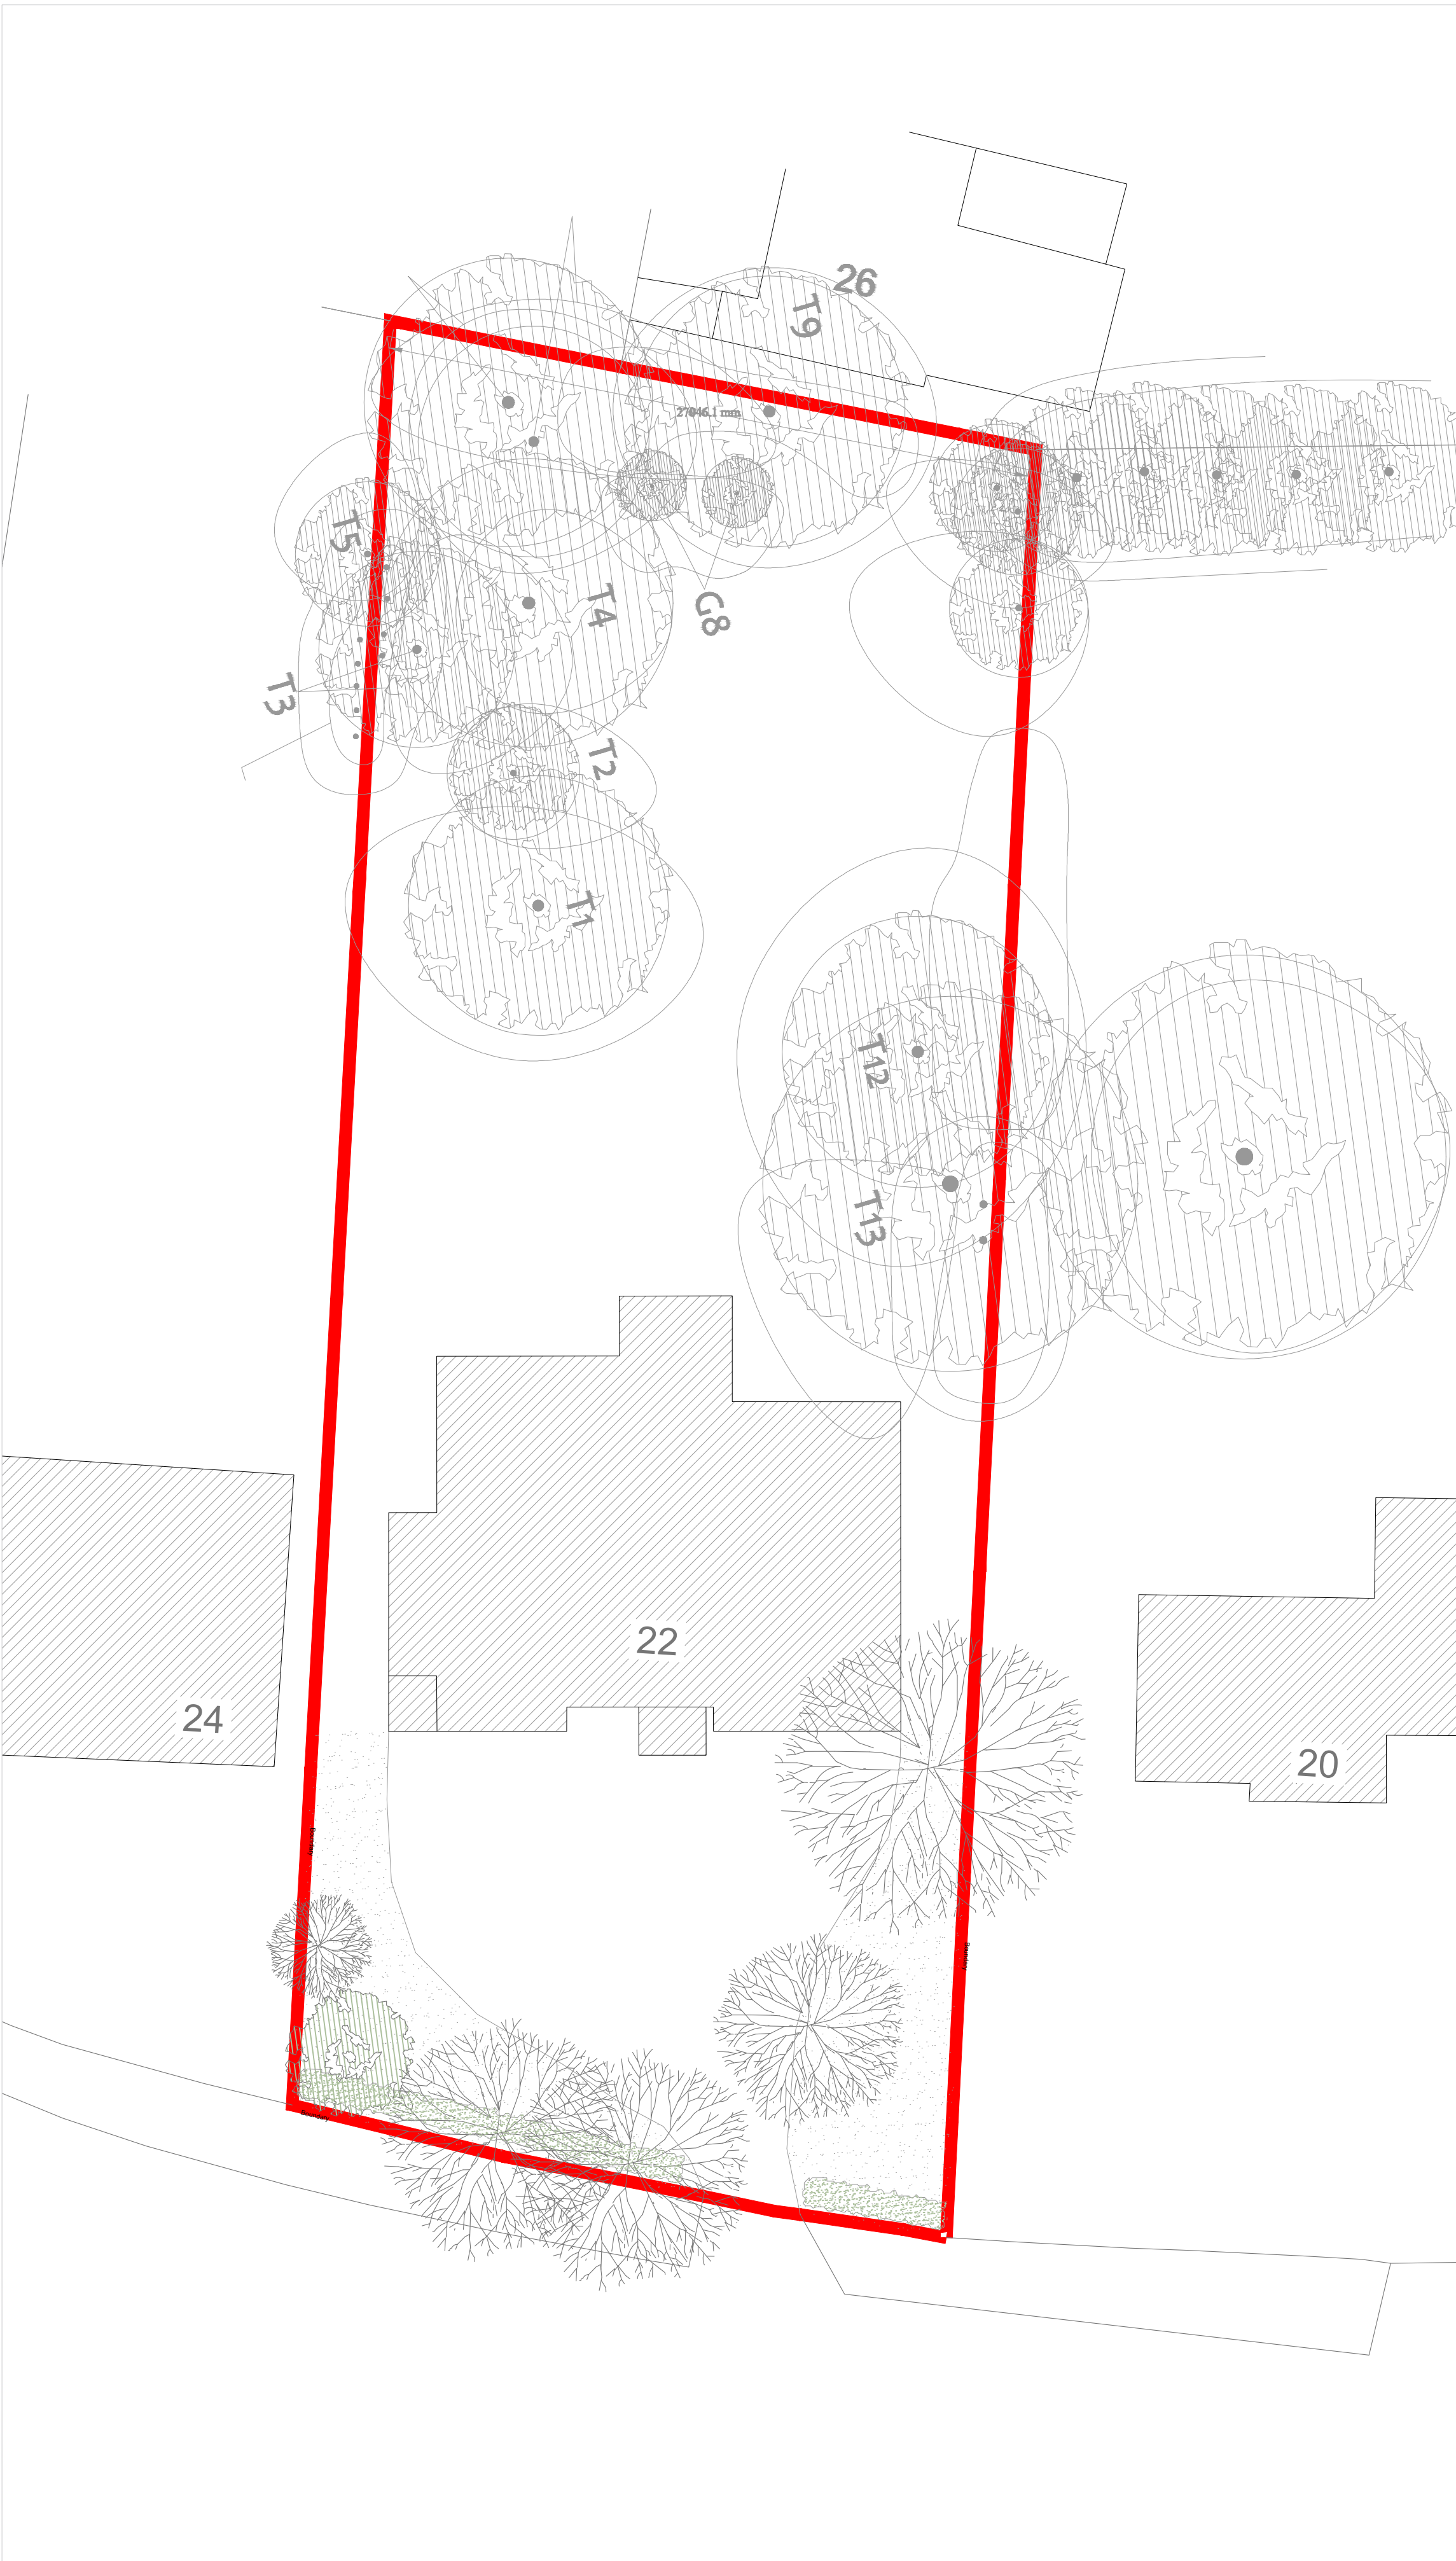

EXISTING SITE PLAN
SCALE 1:200

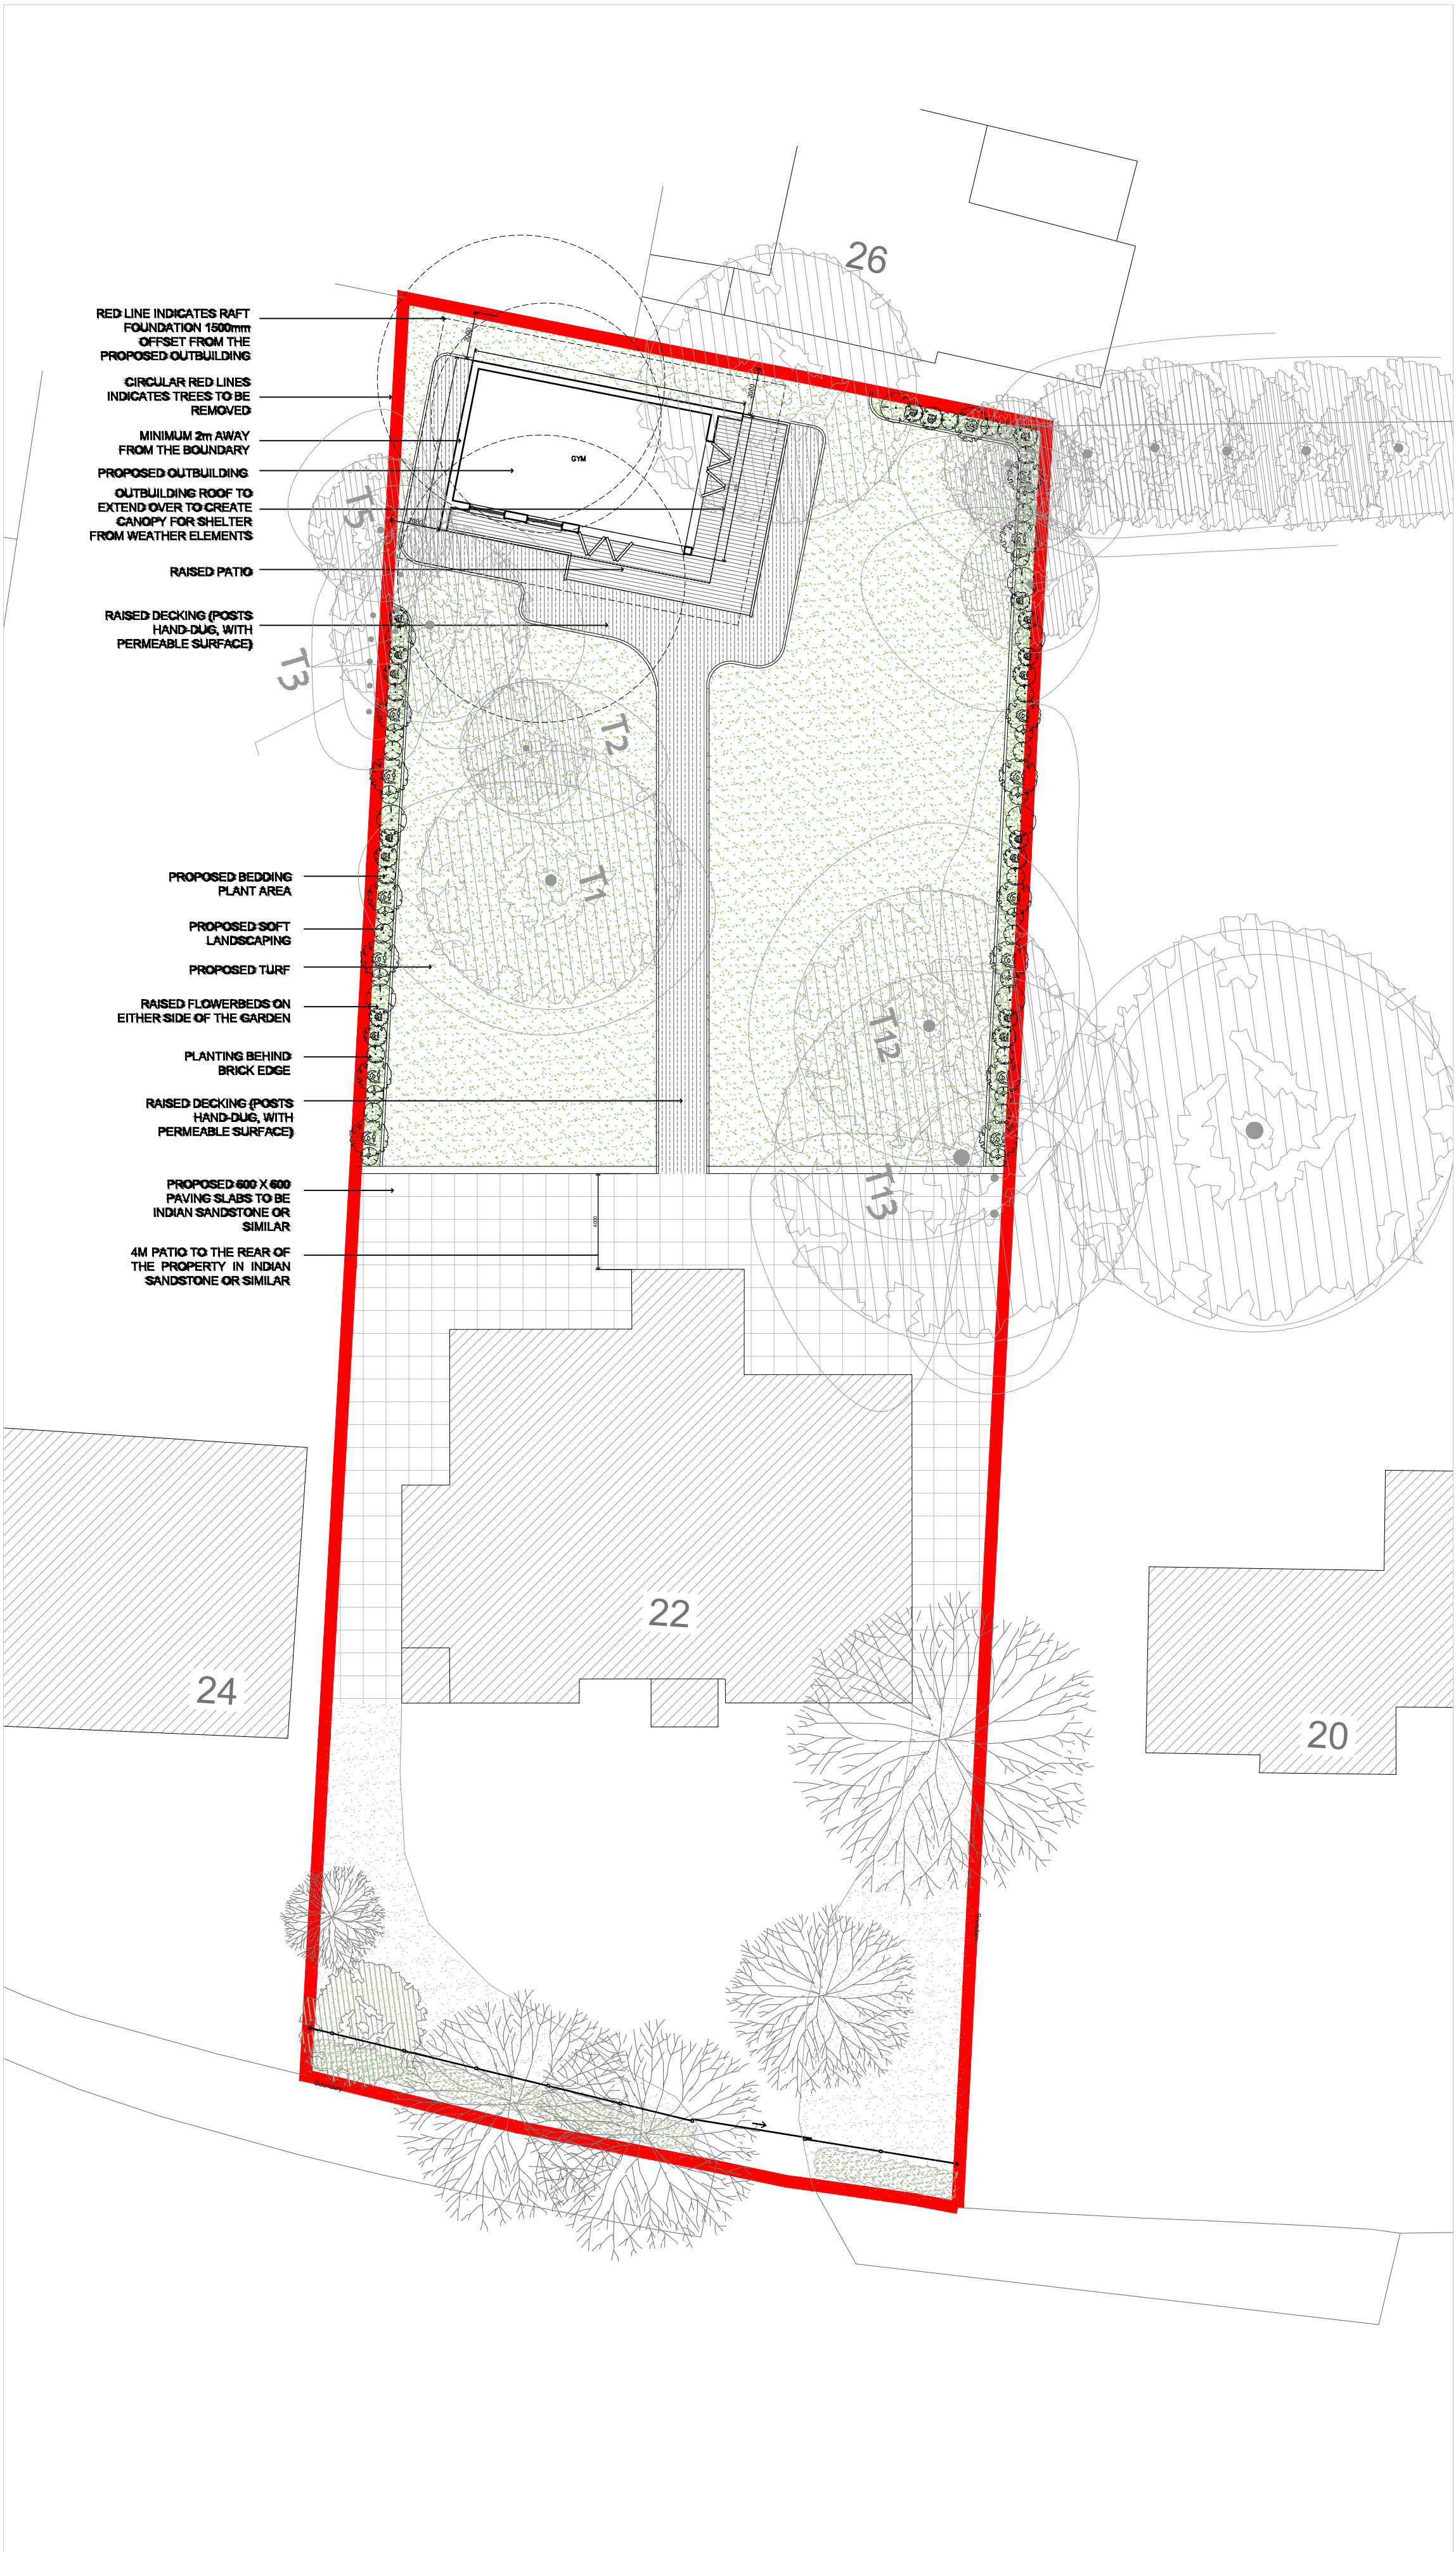

PROPOSED SITE PLAN
SCALE 1:200



LOCATION PLAN
SCALE 1:1250

B	27.01.21	AMENDED FOR PLANNING	KP
A	08.12.20	AMENDED FOR VALIDATION	KP
Rev Date	Description	Init.	

Client

MR LAKHANI

Project Title
PORPOSED NEW OUTBUILDING
22 NICHOLAS WAY, NORTHWOOD, HA6 2TS
Drawing Title

EXISTING AND PROPOSED SITE PLAN			
Cad File	Sheet Size	Scale	
P001	A1	1:200	
Drawn by	Drawing Date	Approved by	
KP	OCT 2020	NJ	
Project No.	Drawing No.	Revision	
1756	P201	B	

Juttla Architects
2-4 High Street, Ruislip,
Middlesex, HA4 7AR
t 01923 840077 f 01923 840078
info@juttla-architects.com
juttla-architects.com

This drawing is property of Juttla Architects Ltd ©
and must not be copied or otherwise reproduced. All
dimensions must be checked on site before
commencing work. No dimensions to be scaled from
this drawing. This drawing was produced using
AutoCad 2016.

PLANNING ISSUE