




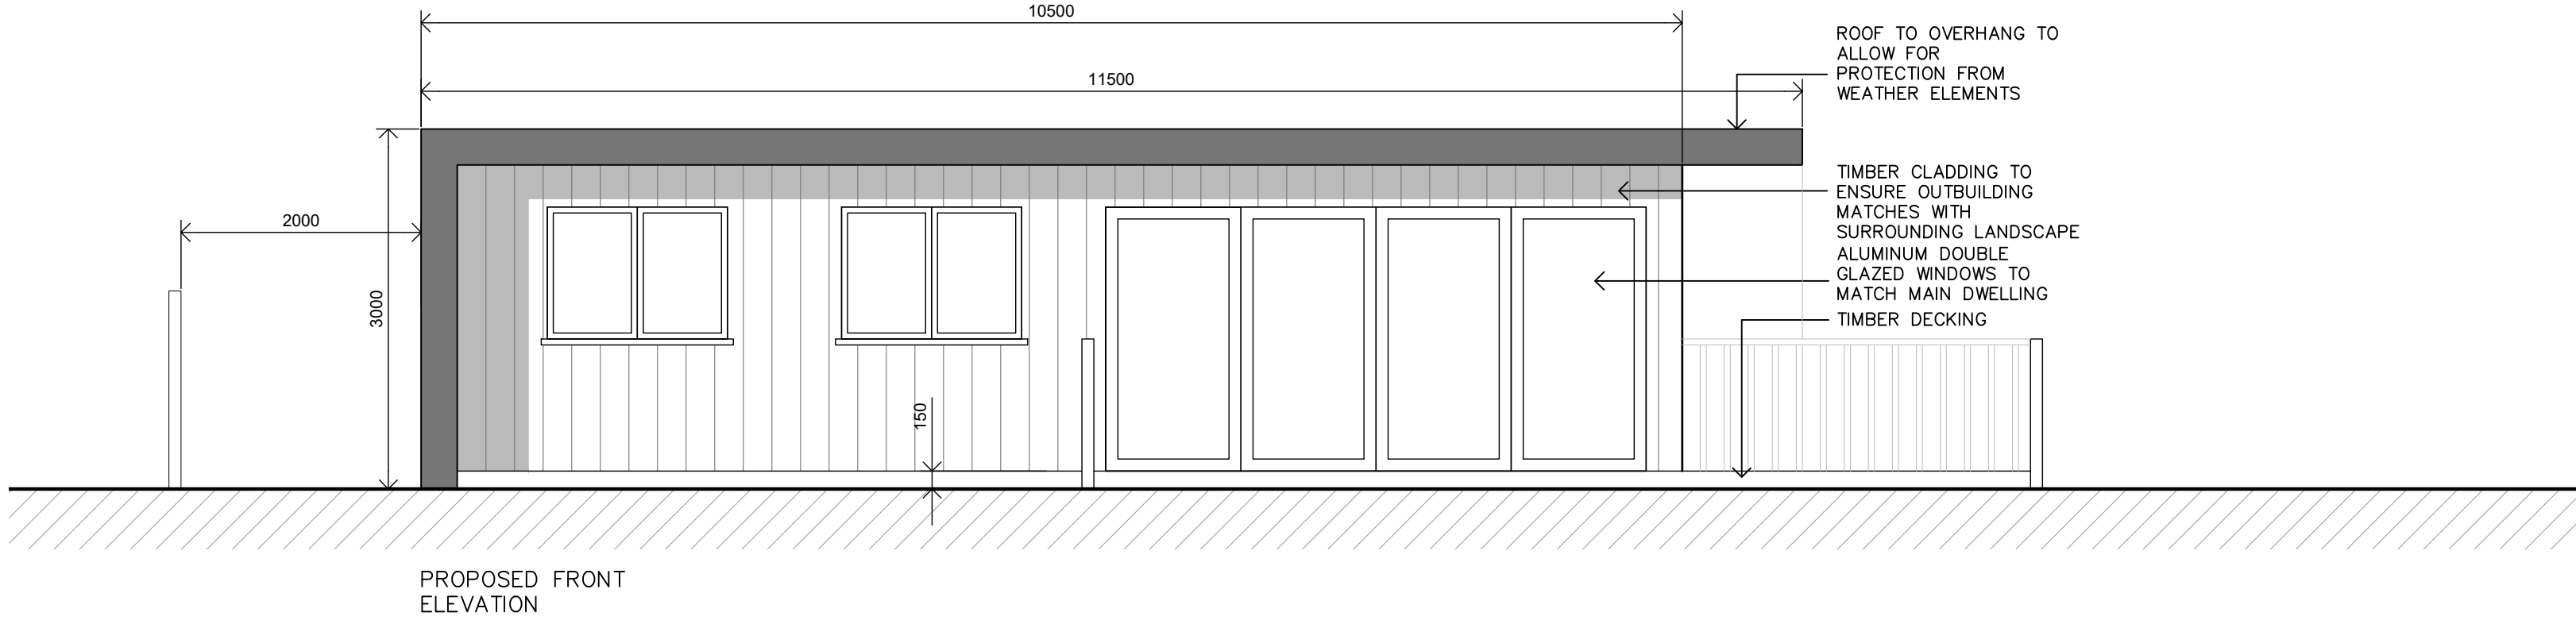


PROPOSED FRONT ELEVATION

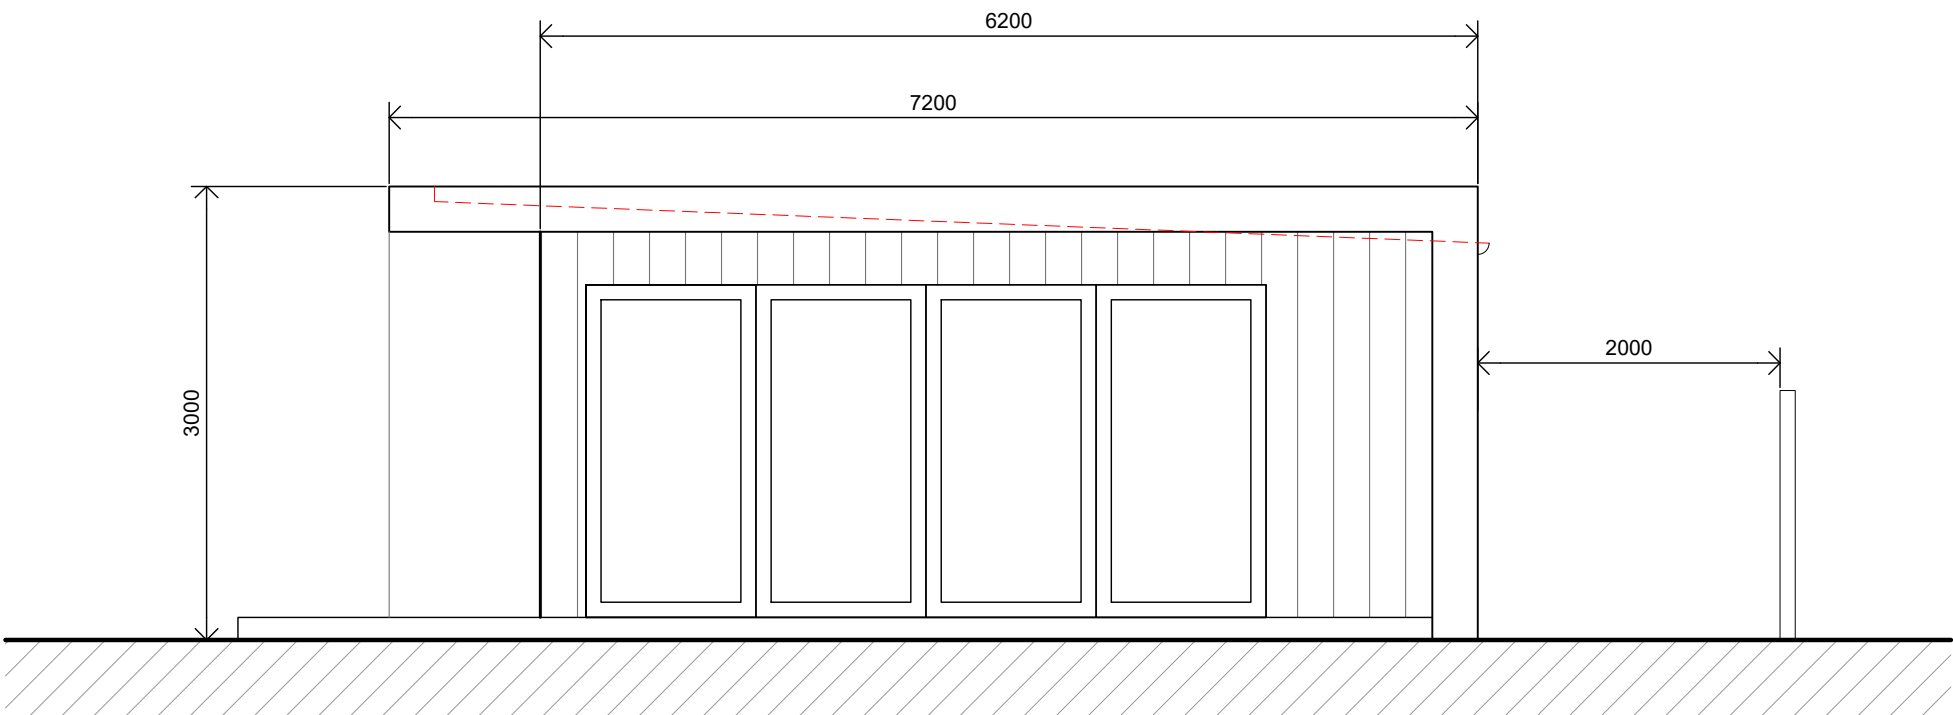


PROPOSED SIDE ELEVATION

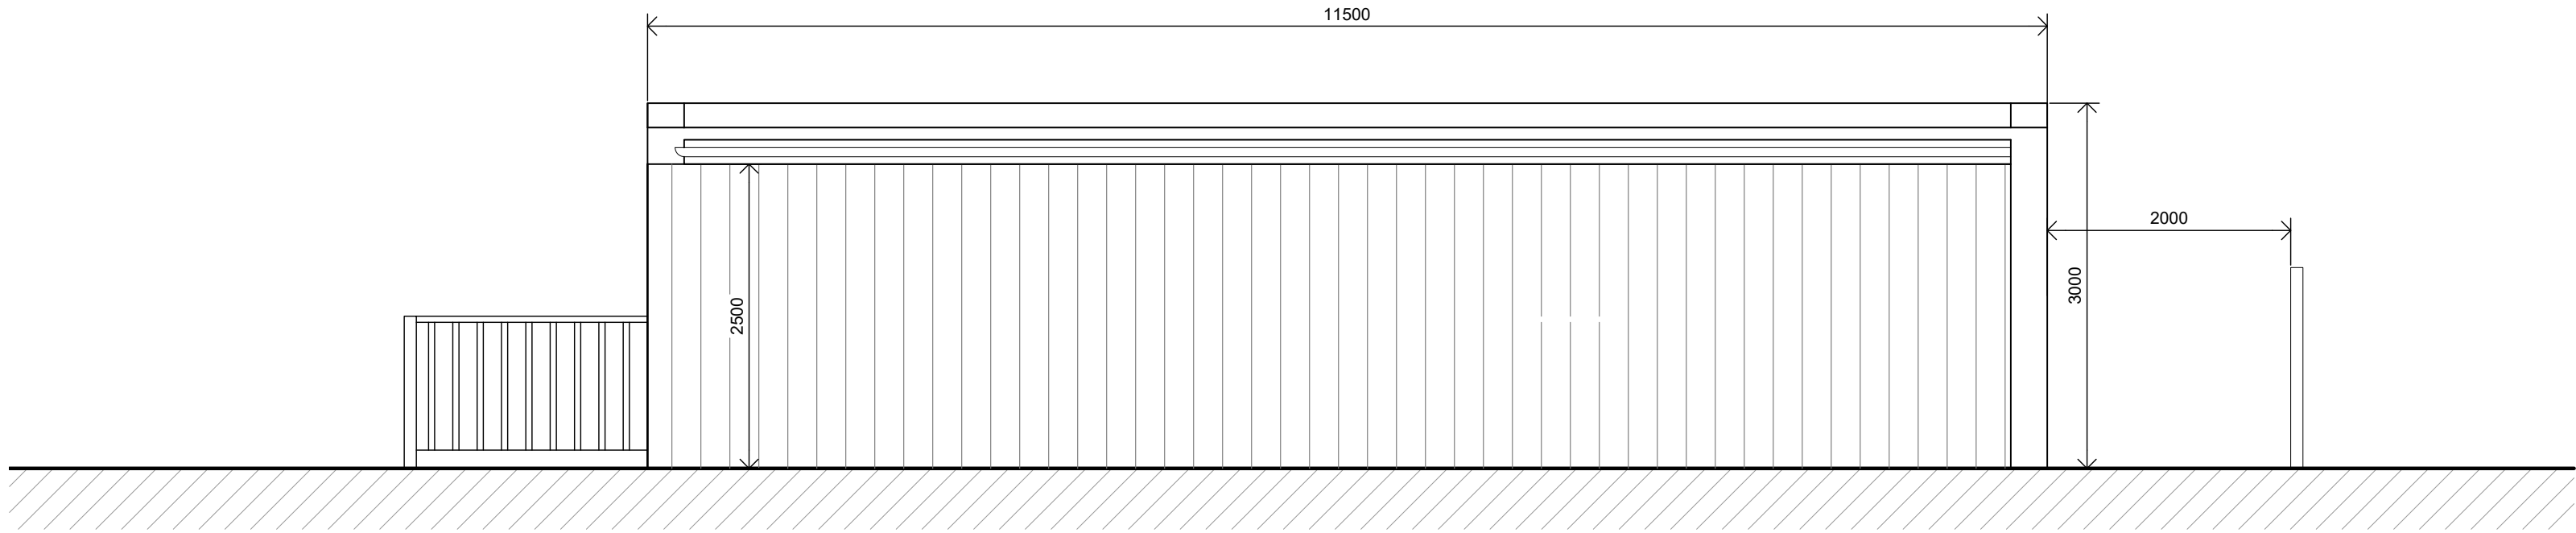


PROPOSED REAR ELEVATION

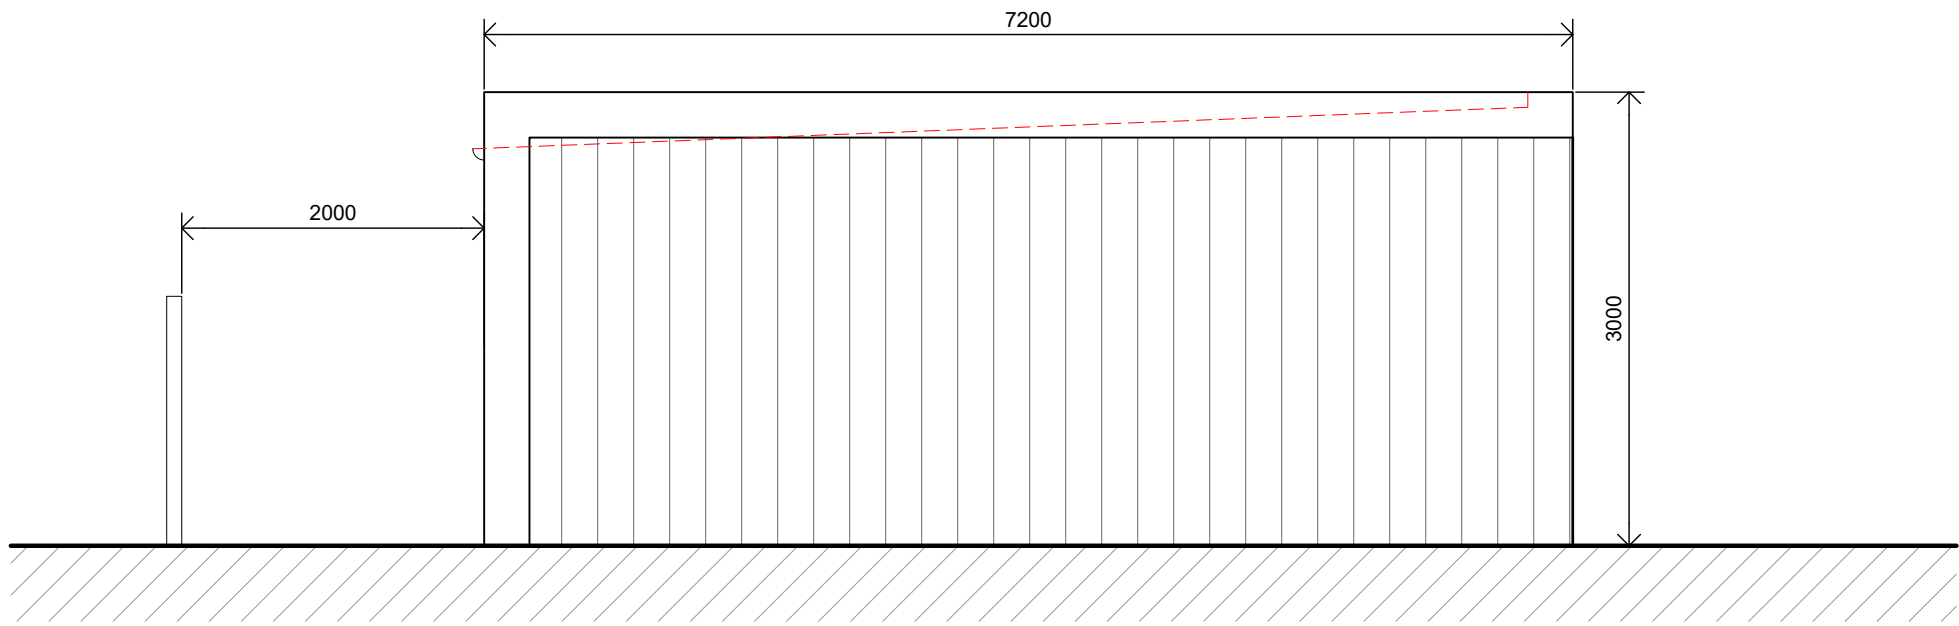

PROPOSED SIDE ELEVATION

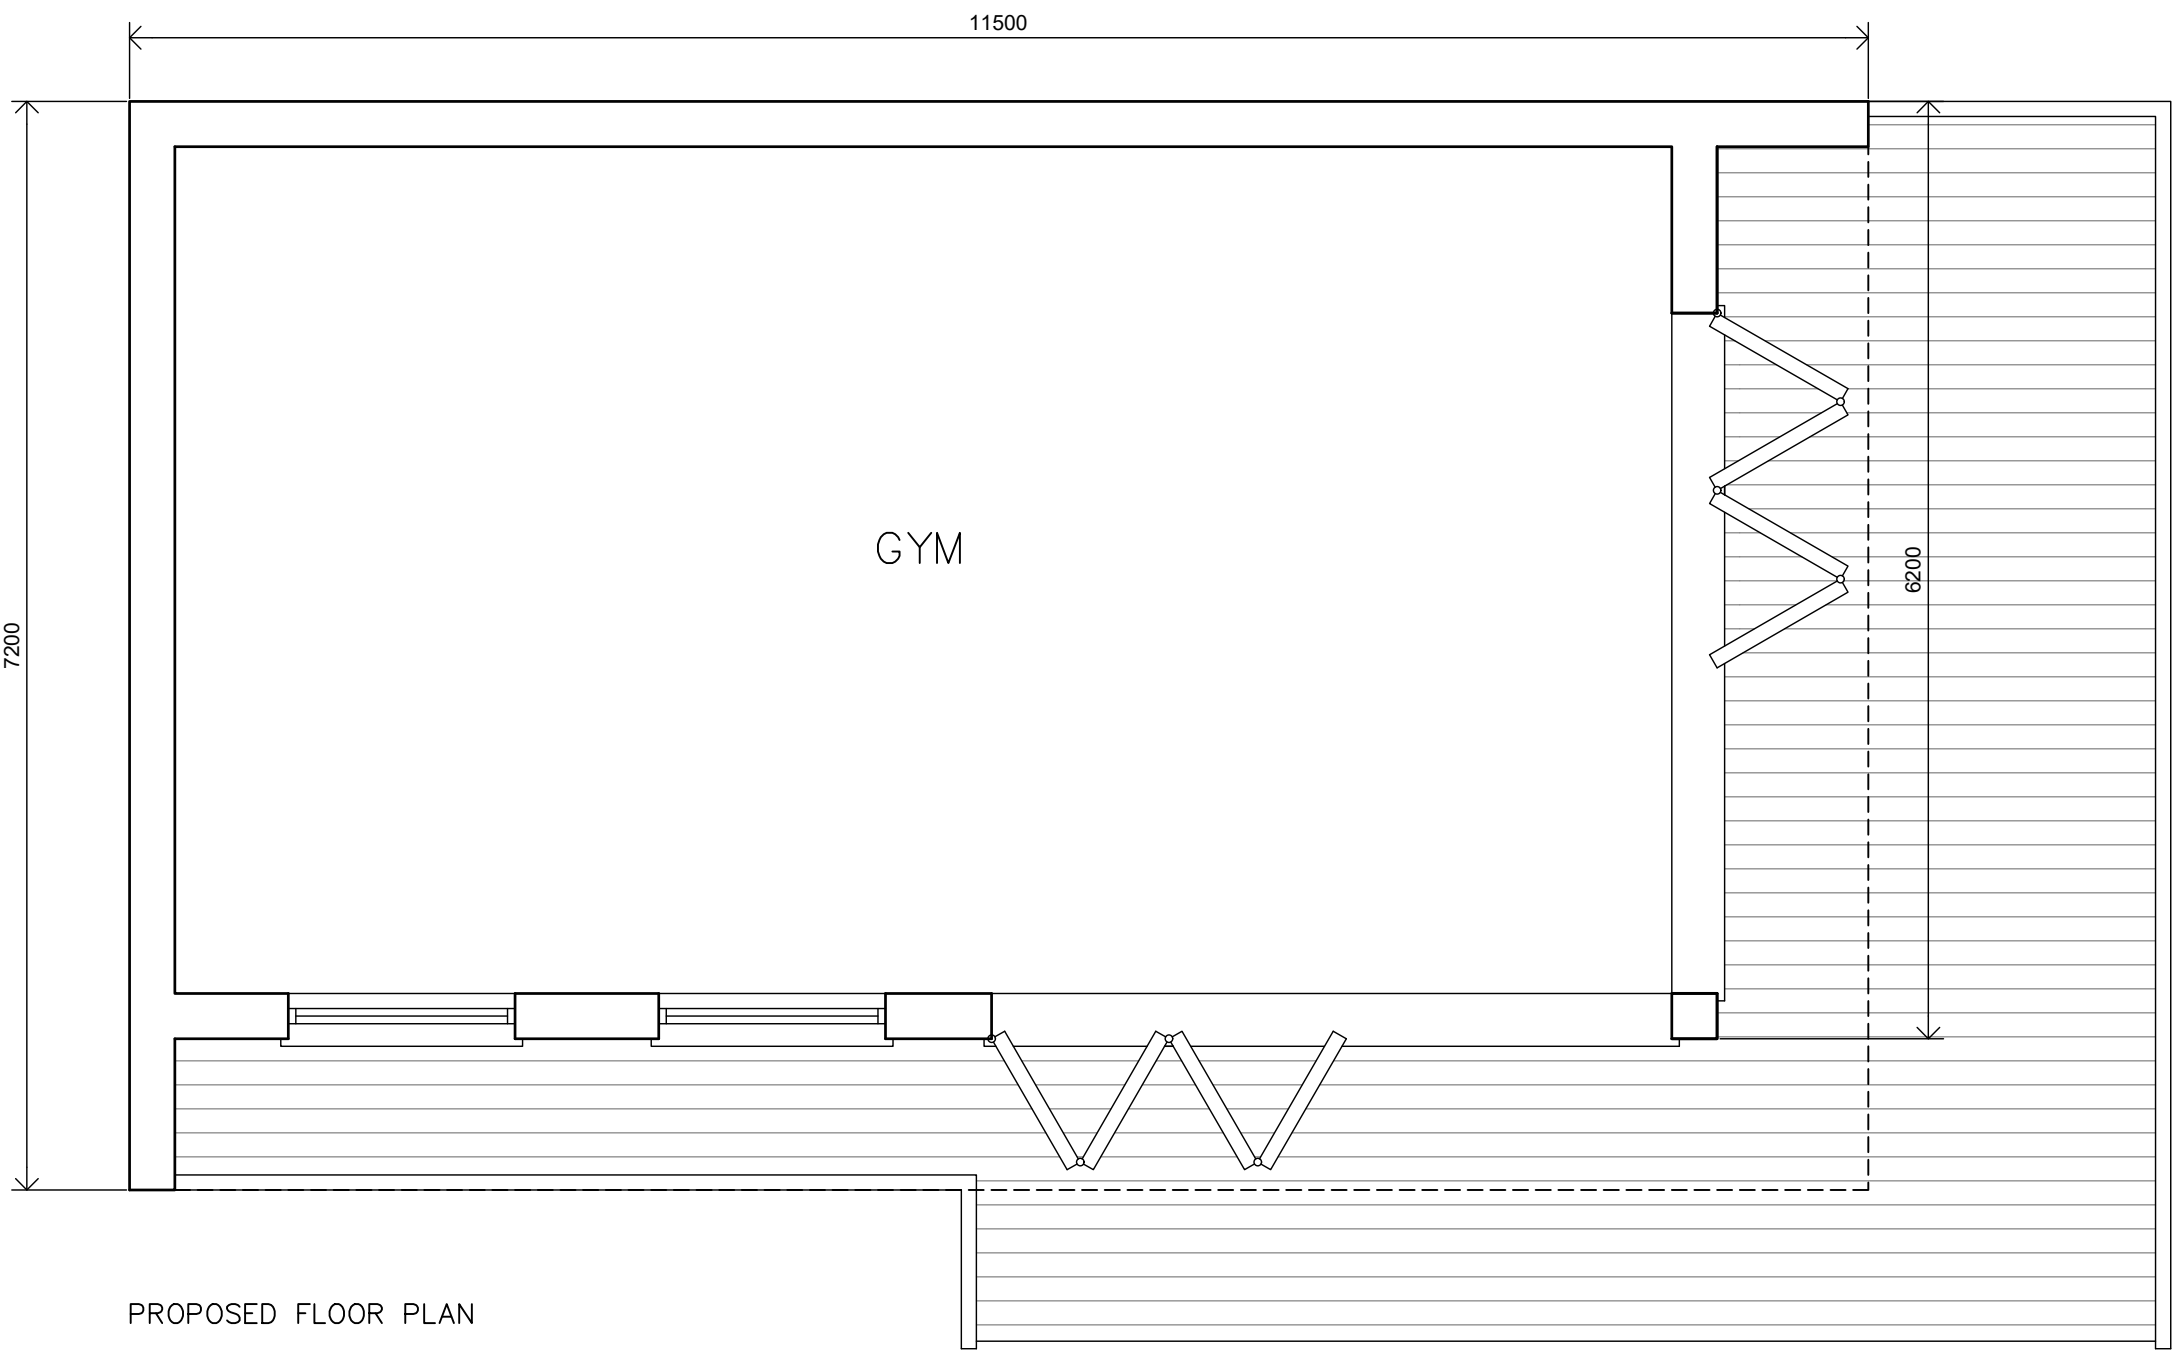

PROPOSED FLOOR PLAN

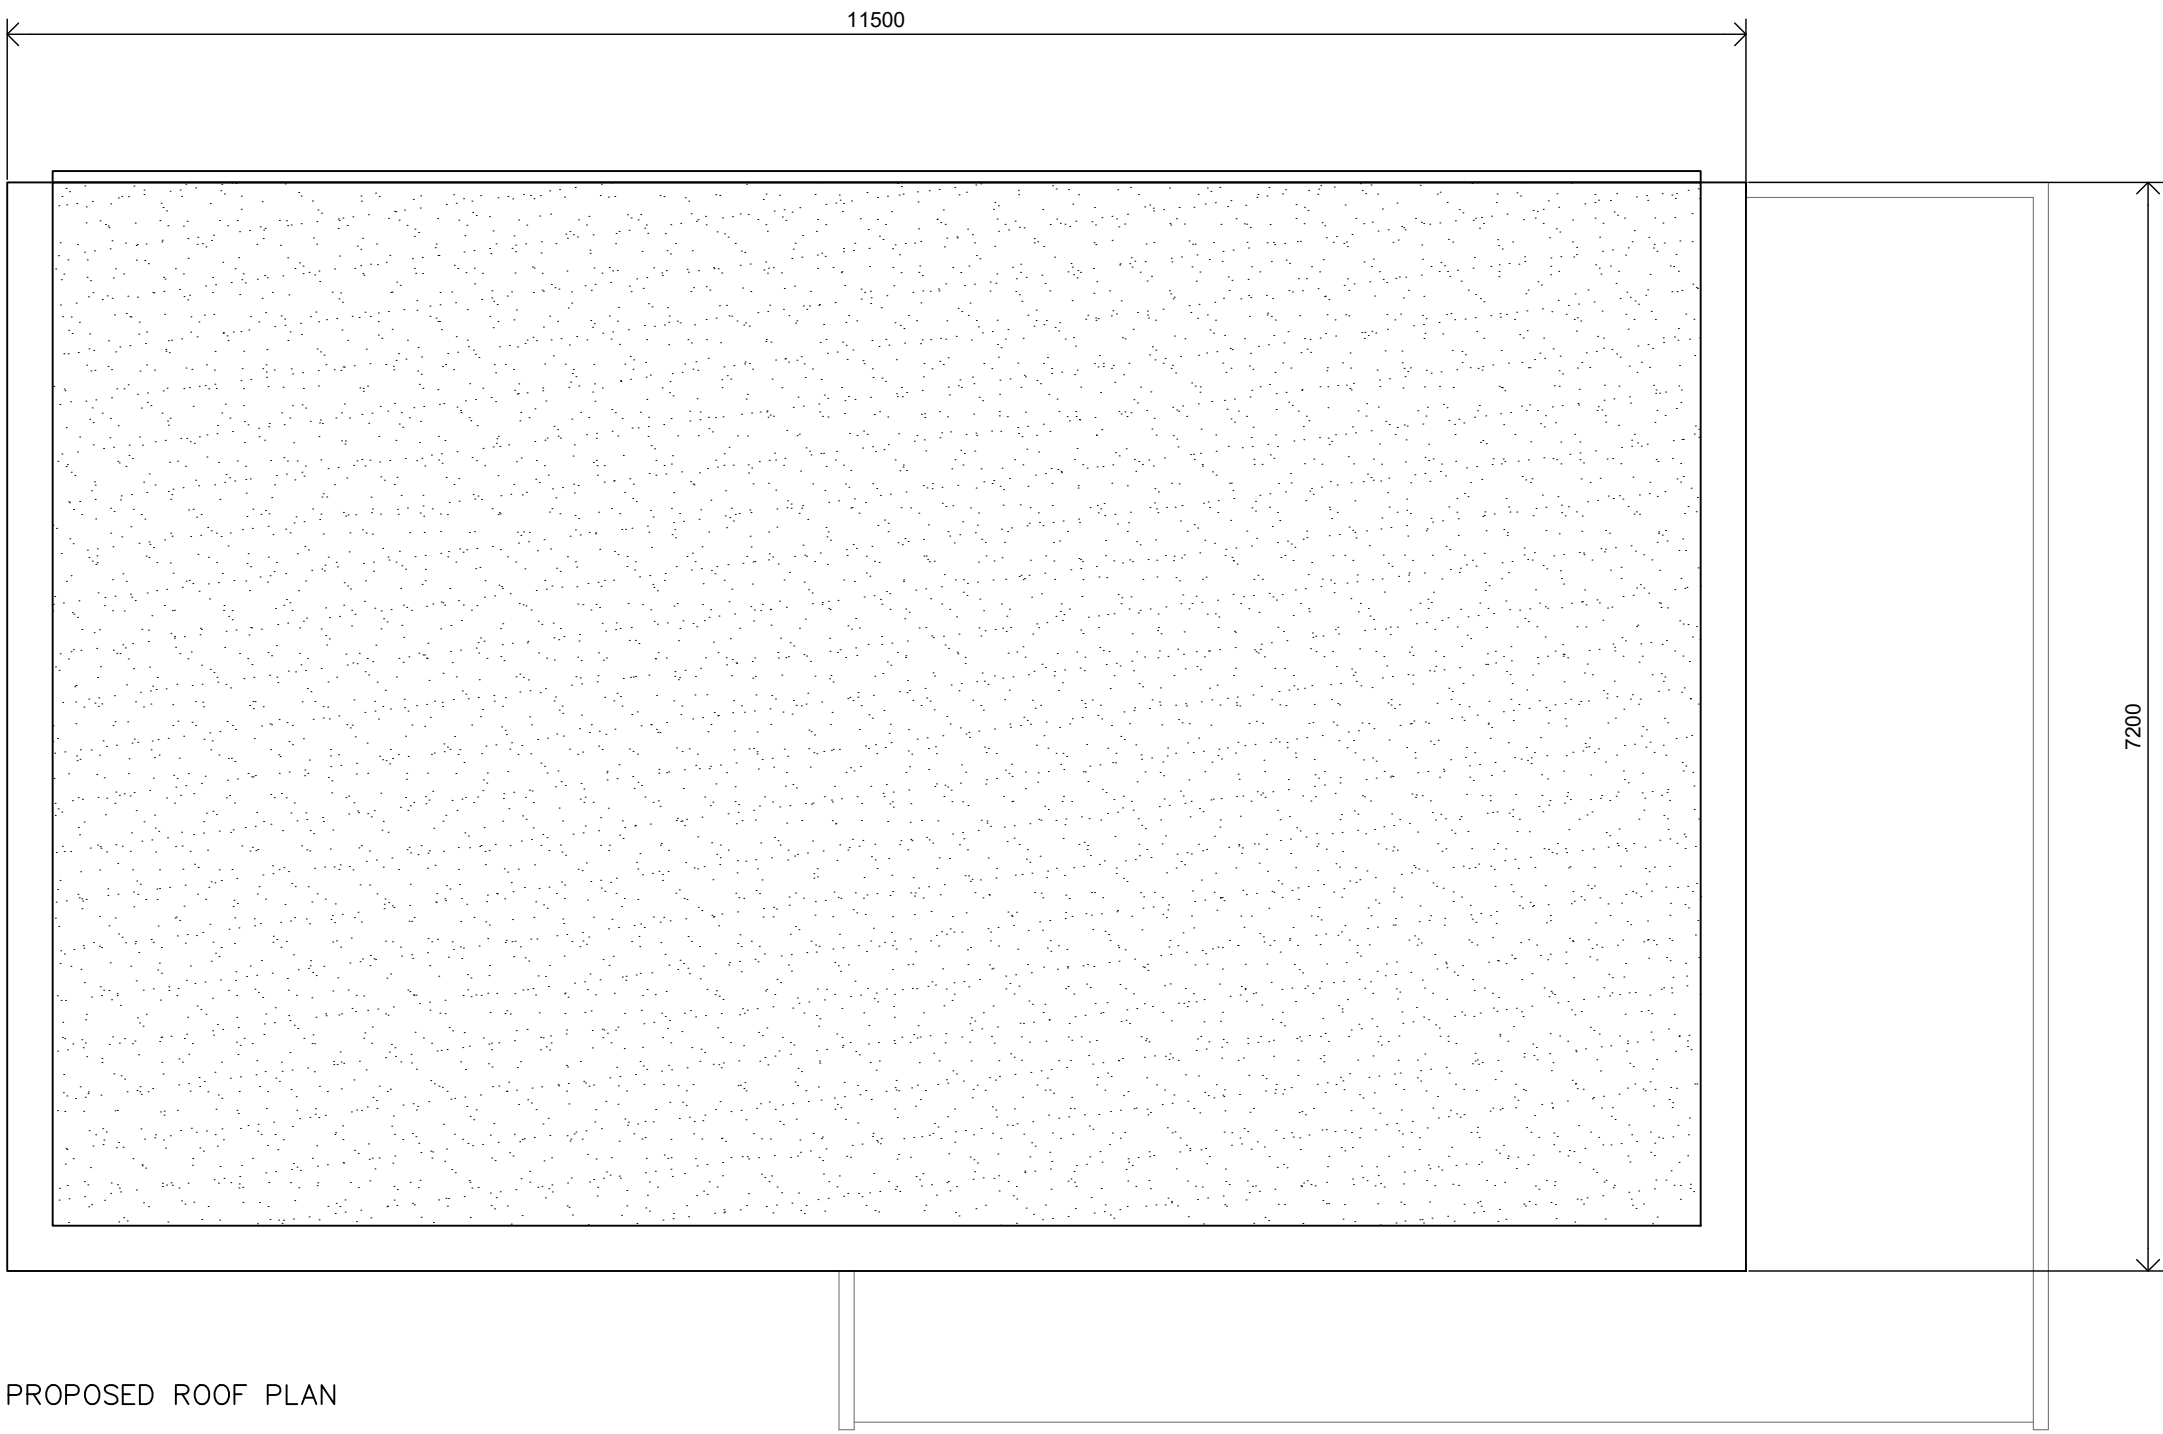

PROPOSED ROOF PLAN



SCALE BAR
1:50



LOCATION PLAN
SCALE 1:1250

B	27.01.21	AMENDED FOR PLANNING	KP
A	08.12.20	AMENDED FOR VALIDATION	KP
Rev	Date	Description	Init.

Client

MR LAKHANI

Project Title
PORPOSED NEW OUTBUILDING

22 NICHOLAS WAY, NORTHWOOD, HA6 2TS

Drawing Title

PROPOSED PLANS & ELEVATIONS

Cad File	Sheet Size	Scale
P001	A1	1:50
Drawn by	Drawing Date	Approved by
KP	OCT 2020	NJ
Project No.	Drawing No.	Revision
1756	P202	B

Jutla Architects

2-4 High Street, Ruislip,
Middlesex, HA4 7AR
t 01923 840077 f 01923 840078
info@jutla-architects.com
jutla-architects.com

This drawing is property of Jutla Architects Ltd ©
and must not be copied or otherwise reproduced. All
dimensions must be checked on site before
commencing work. No dimensions to be scaled from
this drawing. This drawing was produced using
AutoCad 2016.

PLANNING ISSUE