

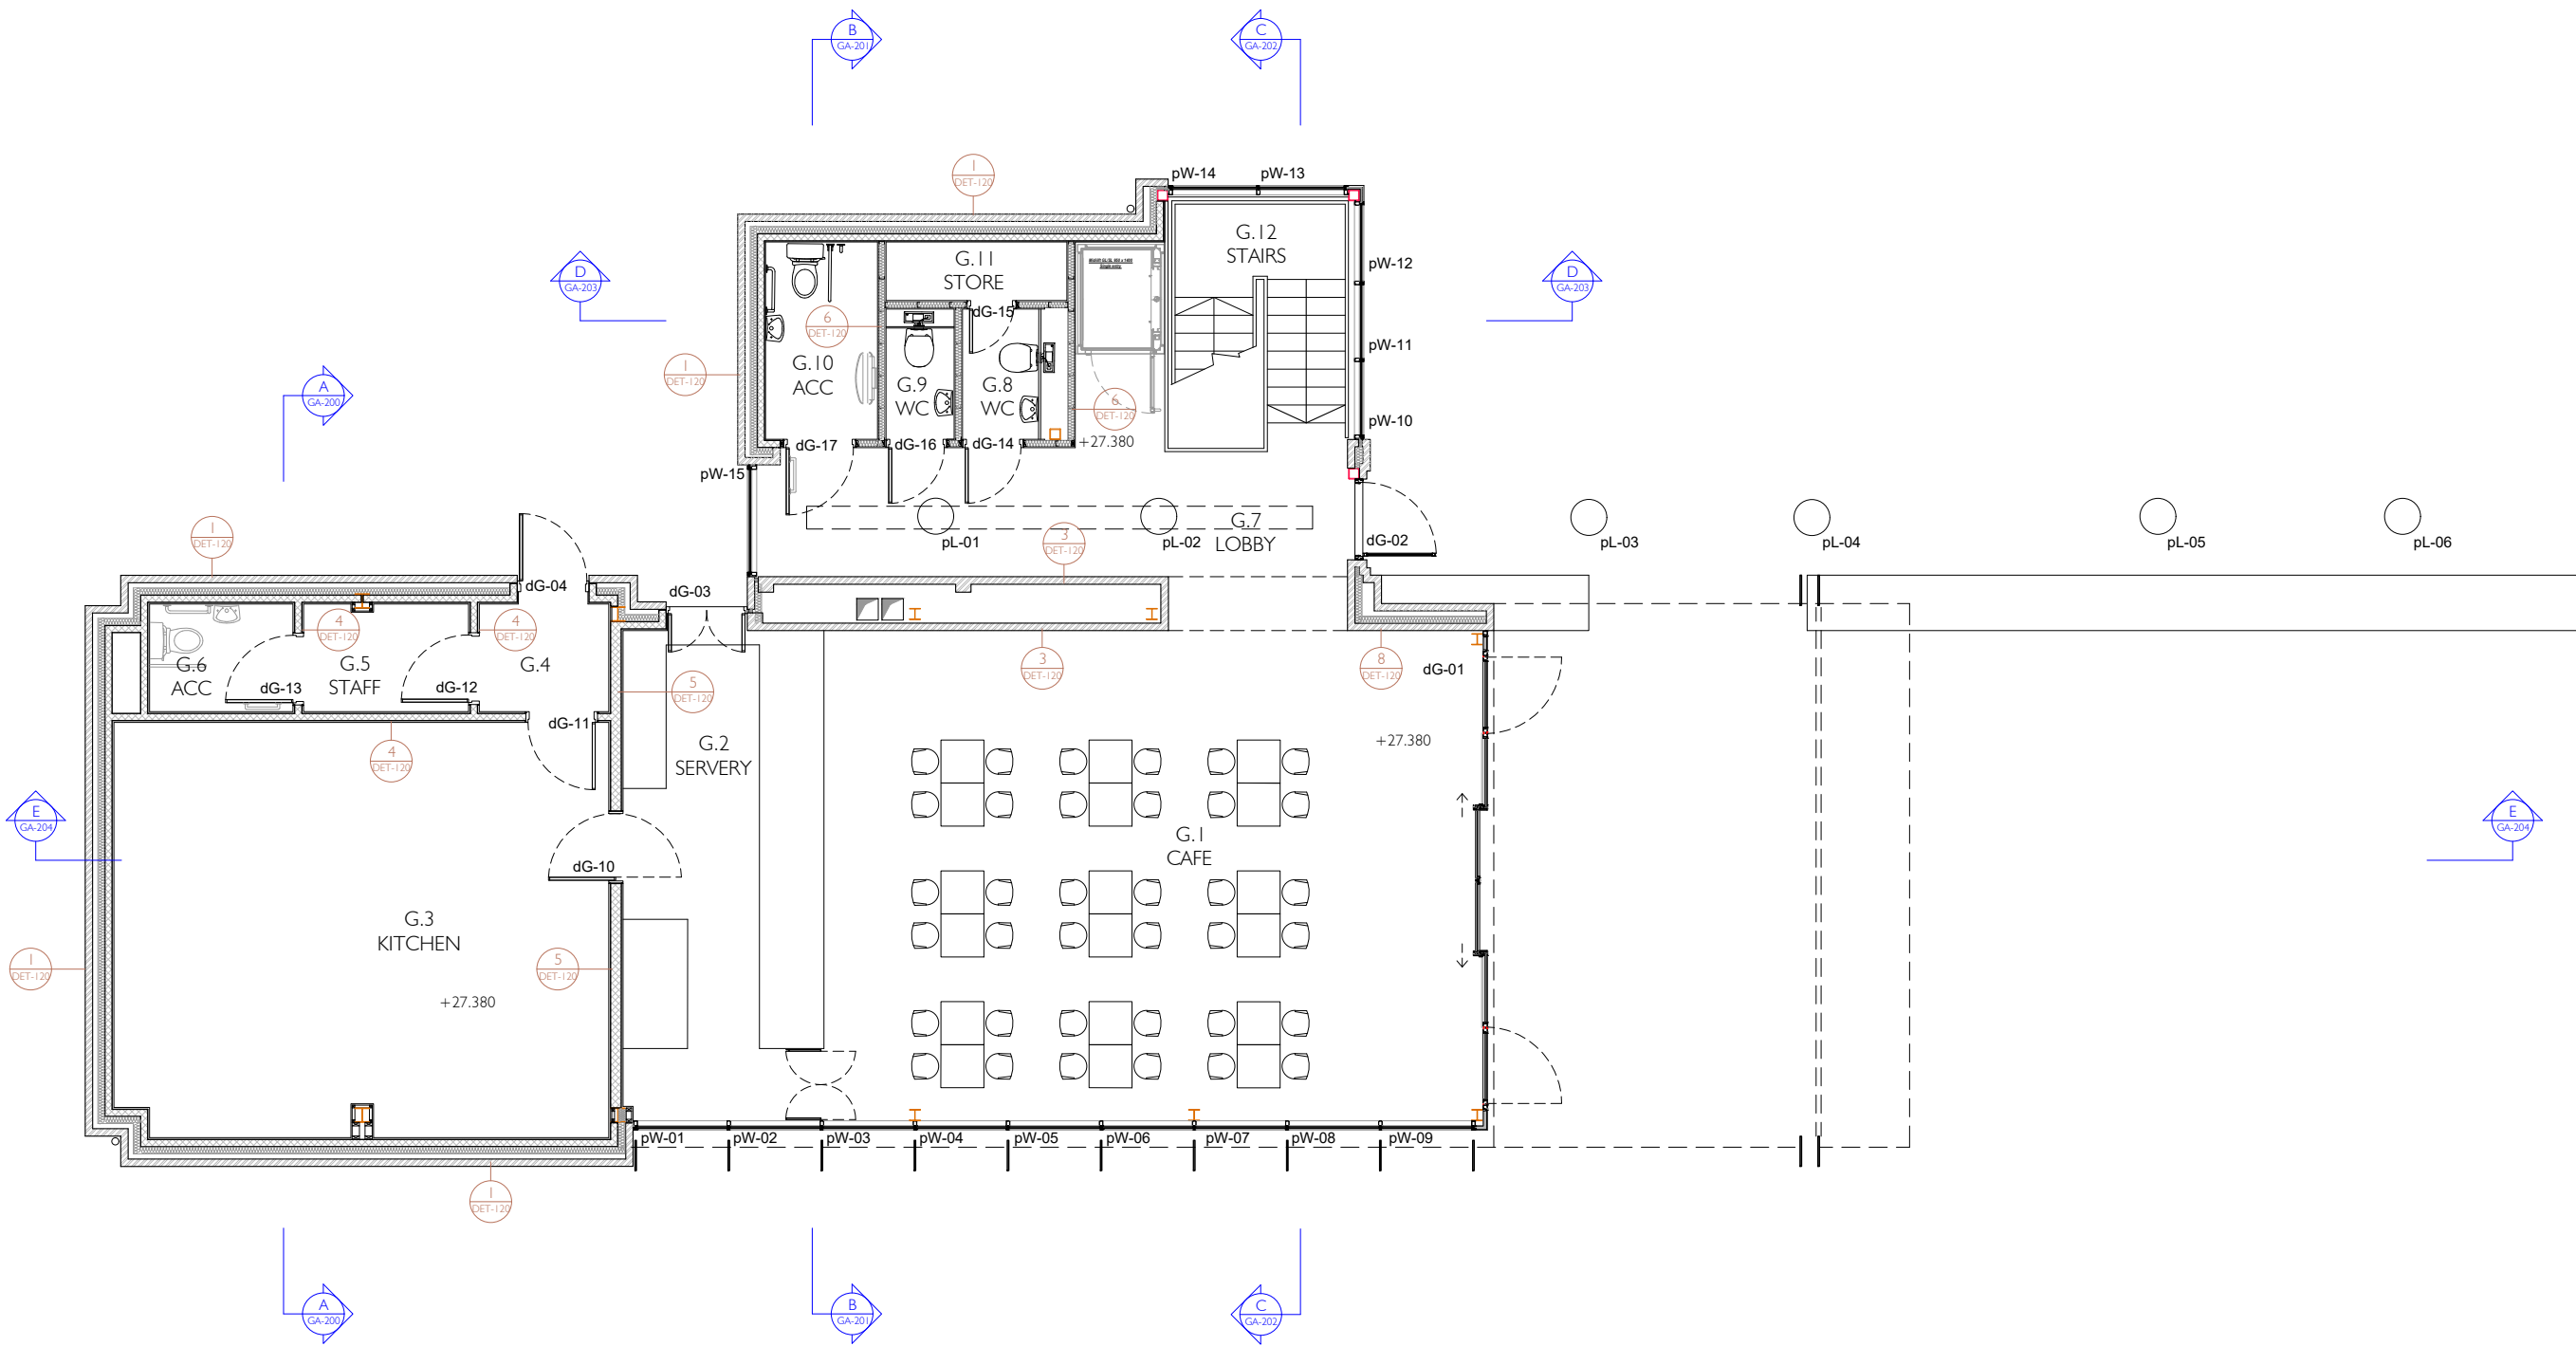


 

A CAFE FLOOR PLAN  
- AS PROPOSED

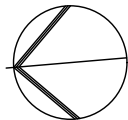

DO NOT SCALE DRAWINGS. THE CONTRACTOR IS RESPONSIBLE FOR CHECKING DIMENSIONS & ANY DISCREPANCY IS TO BE REFERRED TO THE ARCHITECT.

TENDER

|    |                  |          |
|----|------------------|----------|
| T1 | Tender           | Feb 2021 |
| T  | Tender           | Feb 2021 |
| P  | Building Control | Feb 2021 |
| P2 | Preliminary      | Dec 2020 |
| P1 | Preliminary      | Oct 2020 |

| REV. | AMENDMENT | DATE |
|------|-----------|------|
|------|-----------|------|



**THOMAS  
FORD  
& PARTNERS**  
CHARTERED  
ARCHITECTS  
SURVEYORS

177 KIRKDALE  
SYDENHAM • LONDON • SE26 4QH  
TEL 020 8659 3250 • FAX 020 8659 3146  
EMAIL [tfp@thomasford.co.uk](mailto:tfp@thomasford.co.uk)

PROJECT  
HILINGDON  
CRANFORD PARK

TITLE  
CAFE  
FLOOR PLAN  
AS PROPOSED

| DRAWN        | DATE      | SCALE   | CHECKED |
|--------------|-----------|---------|---------|
| Sed          | Oct 20    | 1:50@A1 |         |
| PROJECT REF. | ORIG. No. | REV     |         |
| 535401       | GA-101    | T1      |         |