




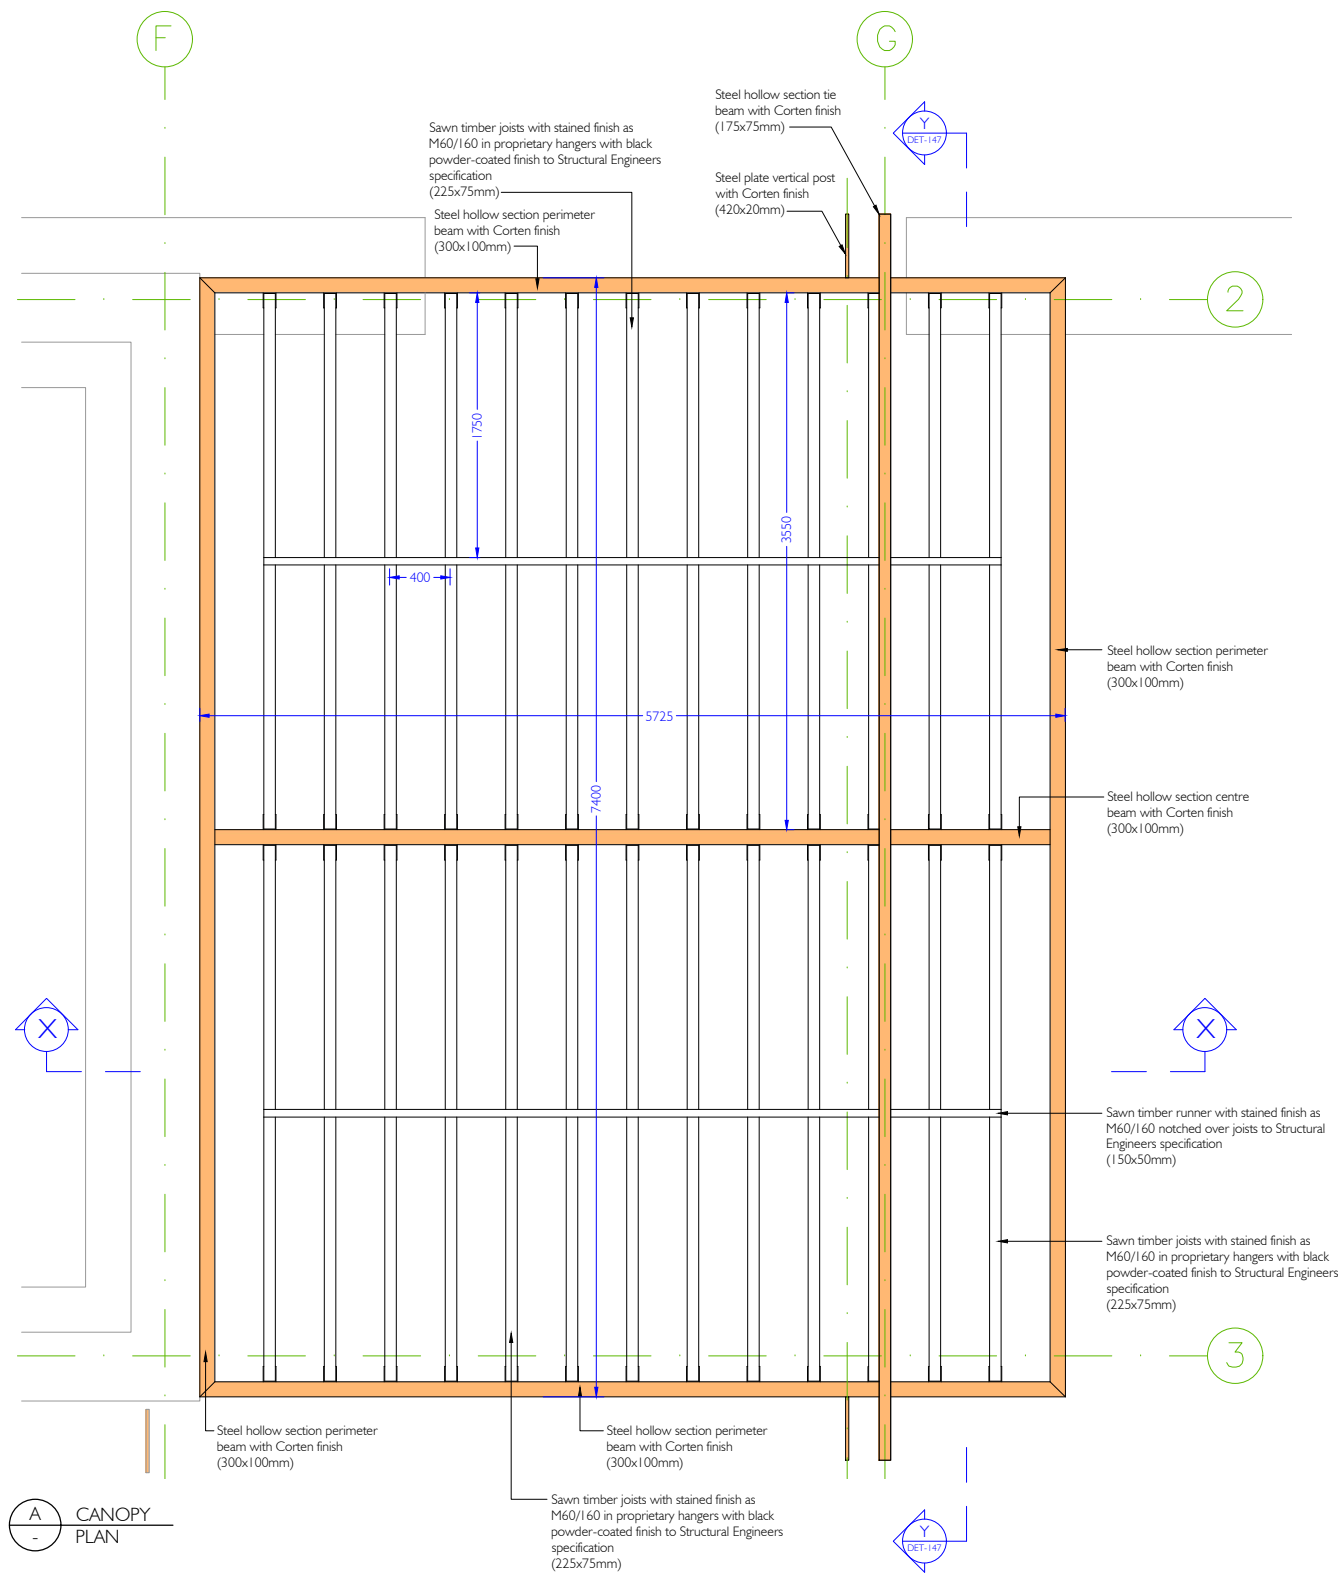


A
-
CANOPY
PLAN

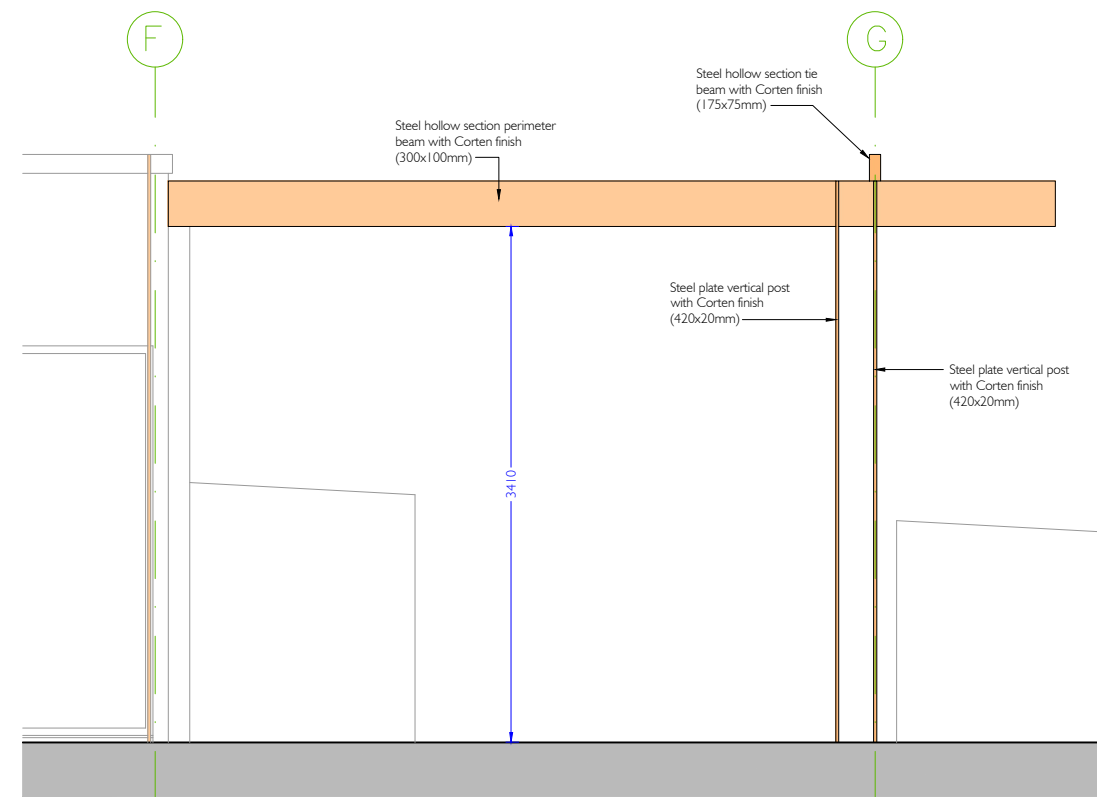

B
-
CANOPY
WEST ELEVATION

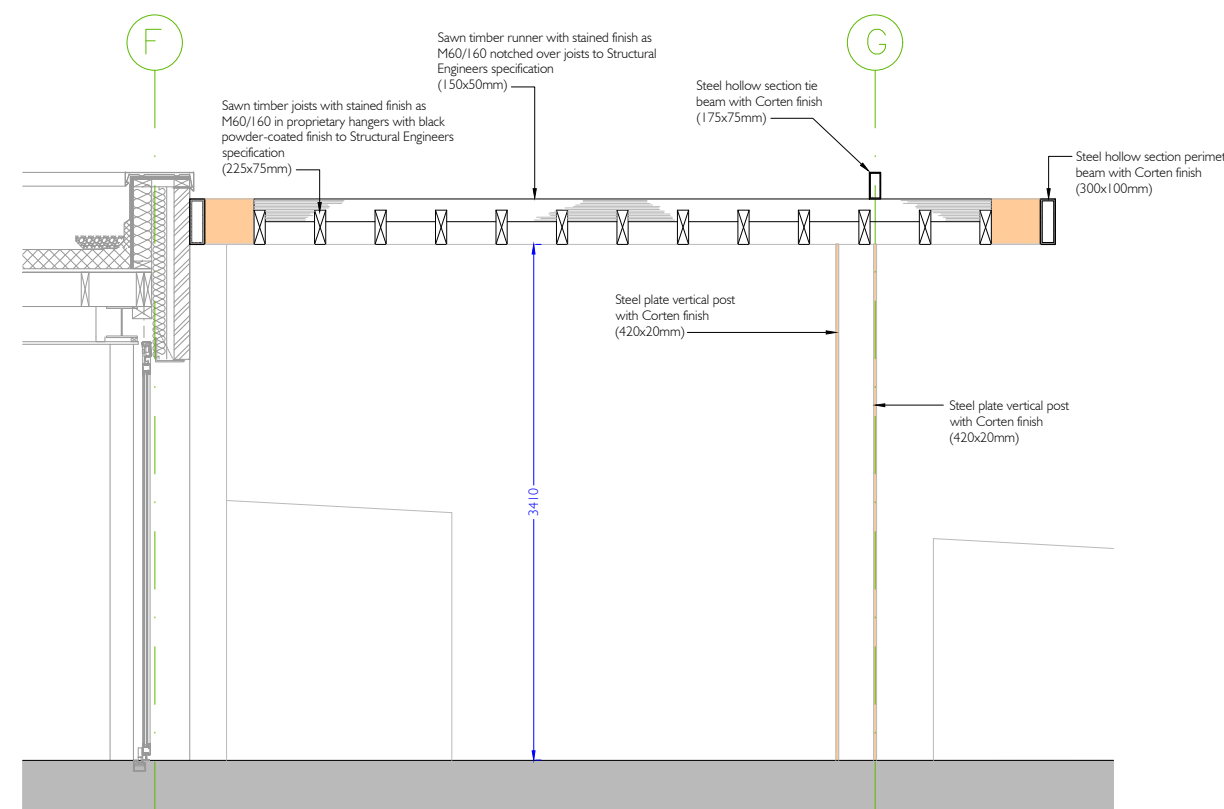

X
-
CANOPY
SECTION X-X

 

DO NOT SCALE DRAWINGS. THE CONTRACTOR IS RESPONSIBLE FOR CHECKING DIMENSIONS & ANY DISCREPANCY IS TO BE REFERRED TO THE ARCHITECT.

TENDER

T	Tender	Feb 2021
PI	Preliminary	Feb 2021

REV.	AMENDMENT	DATE

LOTTERY FUNDED

THOMAS FORD & PARTNERS
CHARTERED ARCHITECTS SURVEYORS

177 KIRKDALE
SYDENHAM • LONDON • SE26 4QH
TEL 020 8659 3250 • FAX 020 8659 3146
EMAIL tfp@thomasford.co.uk

PROJECT
HILINGDON
CRANFORD PARK

TITLE
CANOPY
SETOUT 1
AS PROPOSED

DRAWN	DATE	SCALE	CHECKED
Sed	Feb 21	1:25@A1	

PROJECT REF.	DWG. No.	REV
535401	DET-146	T