




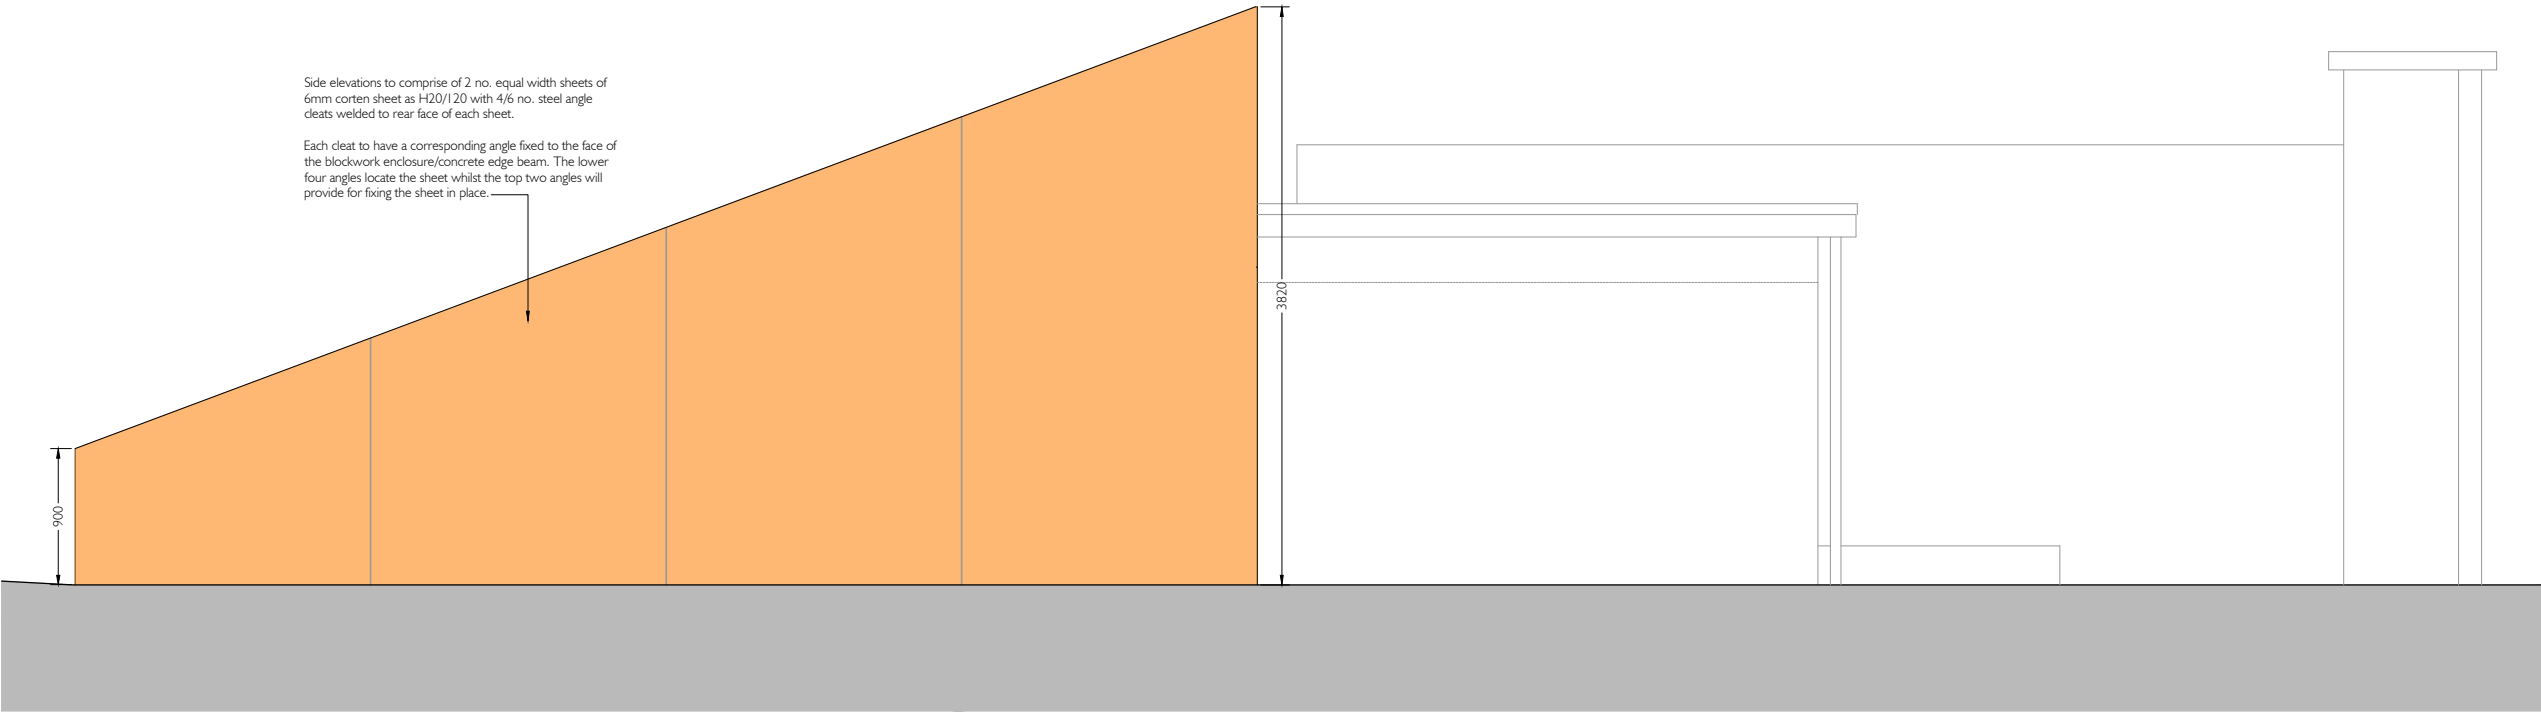


A
-
ESCAPE STAIR
PROPOSED SOUTH ELEVATION

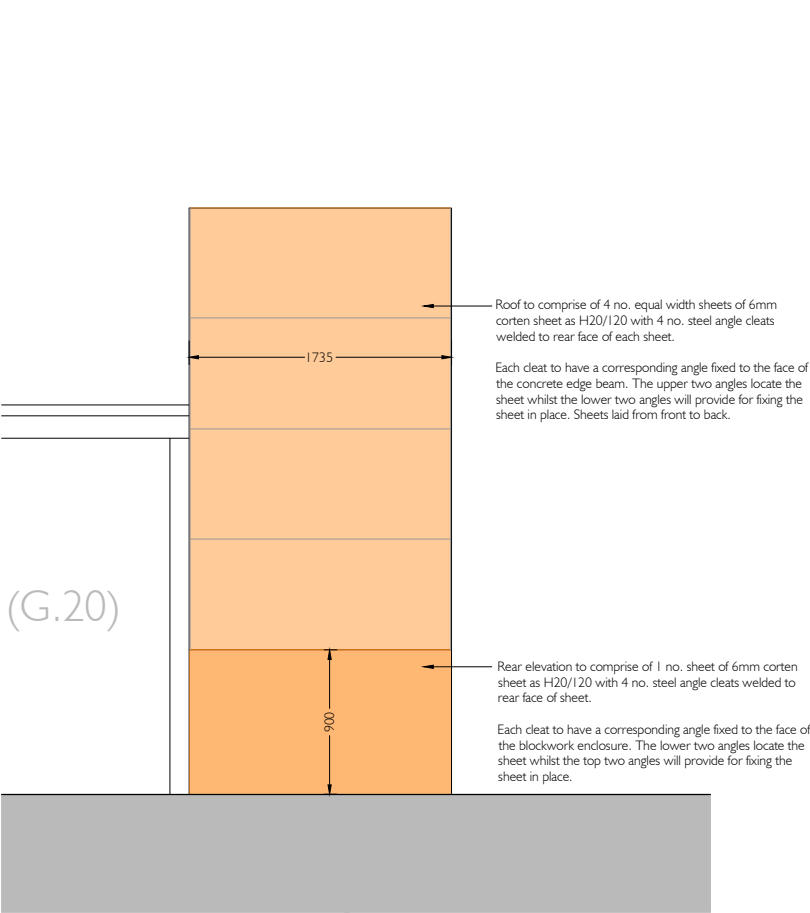

B
-
ESCAPE STAIR
PROPOSED WEST ELEVATION

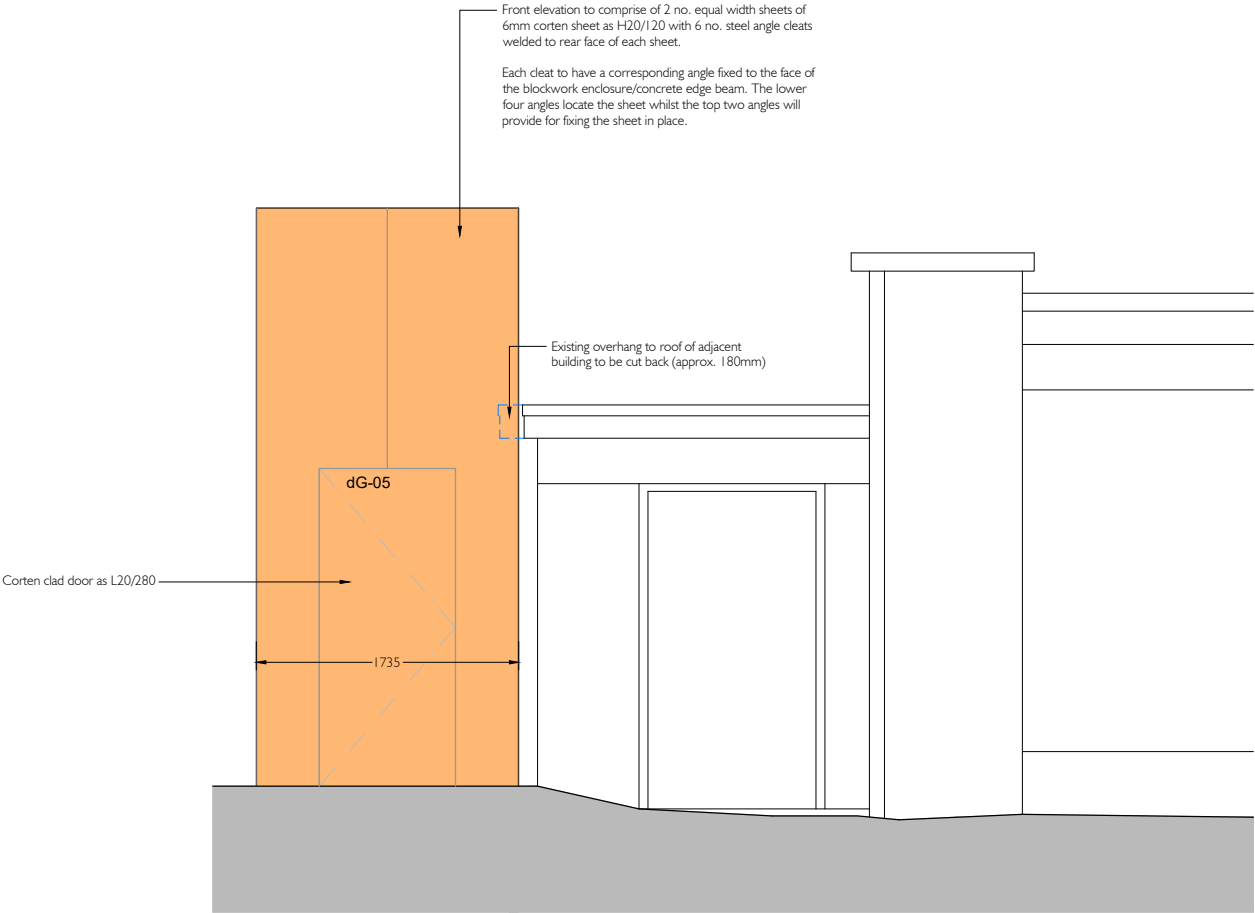

C
-
ESCAPE STAIR
PROPOSED EAST ELEVATION

 

DO NOT SCALE DRAWINGS. THE CONTRACTOR IS RESPONSIBLE FOR CHECKING DIMENSIONS & ANY DISCREPANCY IS TO BE REFERRED TO THE ARCHITECT.

TENDER

T	Tender	Feb 2021
P	Building Control	Jan 2021
PI	Preliminary	Jan 2021
REV.	AMENDMENT	DATE



THOMAS
FORD
& PARTNERS
CHARTERED
ARCHITECTS
SURVEYORS

177 KIRKDALE
SYDENHAM • LONDON • SE26 4QH
TEL 020 8659 3250 • FAX 020 8659 3146
EMAIL tjp@thomasford.co.uk

PROJECT
HILINGDON
CRANFORD PARK

TITLE
EXTERNAL ESCAPE STAIRWELL
ELEVATIONS
AS PROPOSED

DRAWN	DATE	SCALES	CHECKED
Sed	Jan 21	1:25@A1	
PROJECT REF.	DRG. No.	REV	
535401	DET-142	T	