



29 Keswick Gardens
Existing Elevations




Existing Front Elevation
Scale 1:100

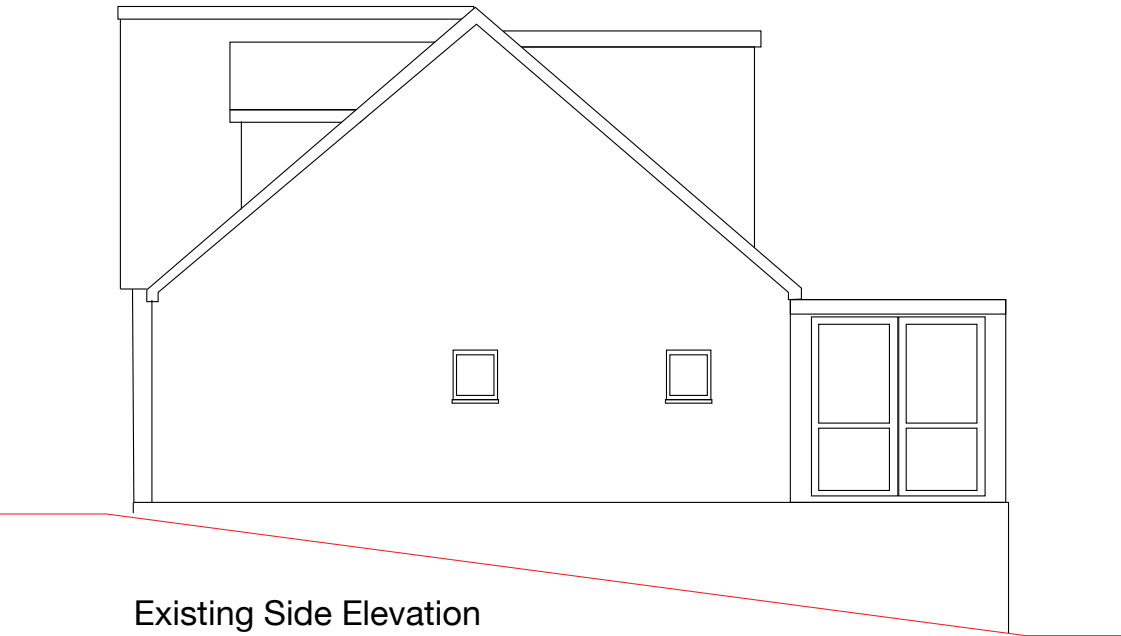

Existing Side Elevation
Scale 1:100

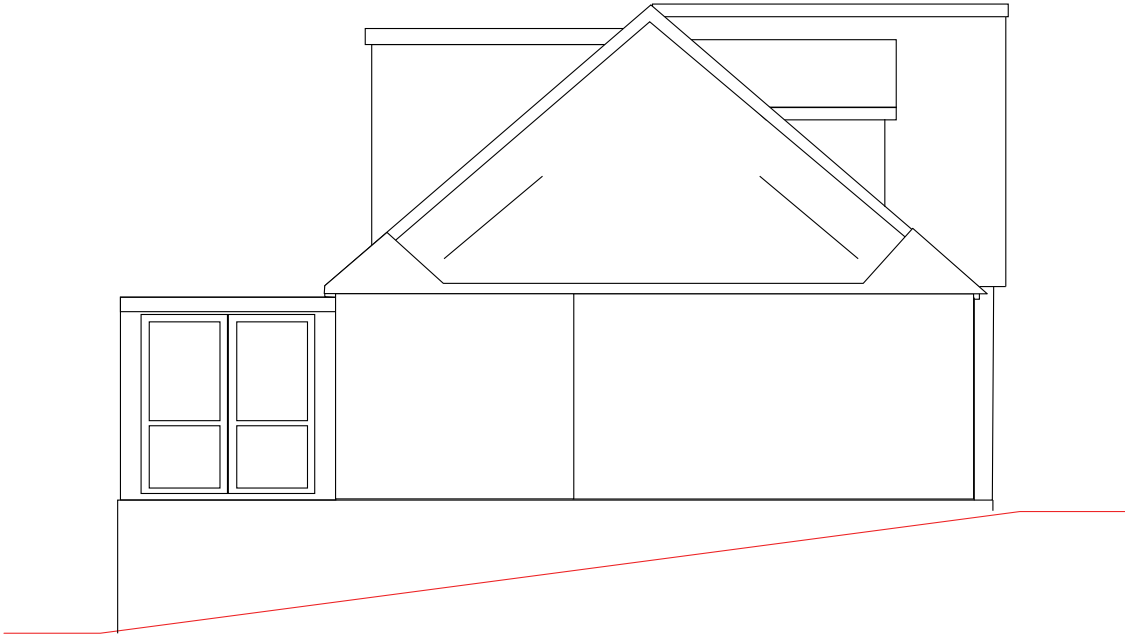

Existing Side Elevation
Scale 1:100

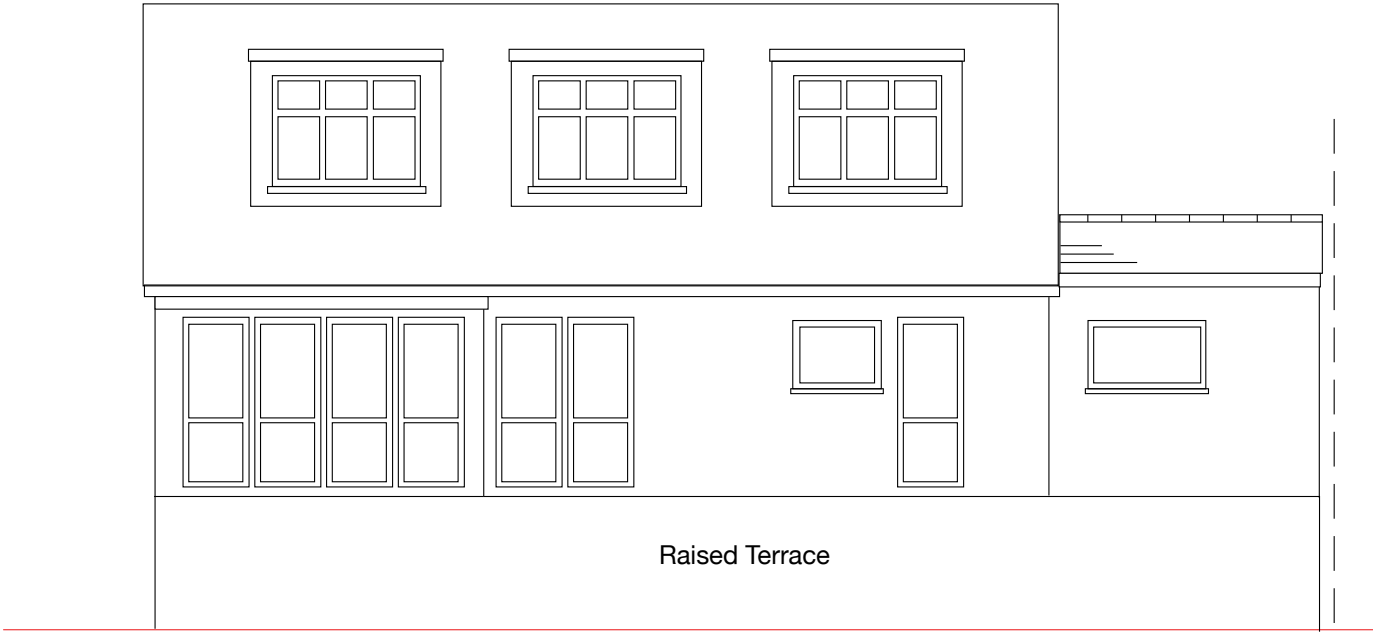


Existing Side Elevation
Scale 1:100



Proposed Rear & Side Extension	
29 Keswick Gardens Ruislip, Middlesex, HA4 7XN	Drawing No: 101
	Date: 22/2/21
Agents Name: Colin Green	Scale: 1:100
Agents Address: 29 Keswick Gardens, Ruislip HA4 7XN	


29 Keswick Gardens
Existing Ground Floor Plan

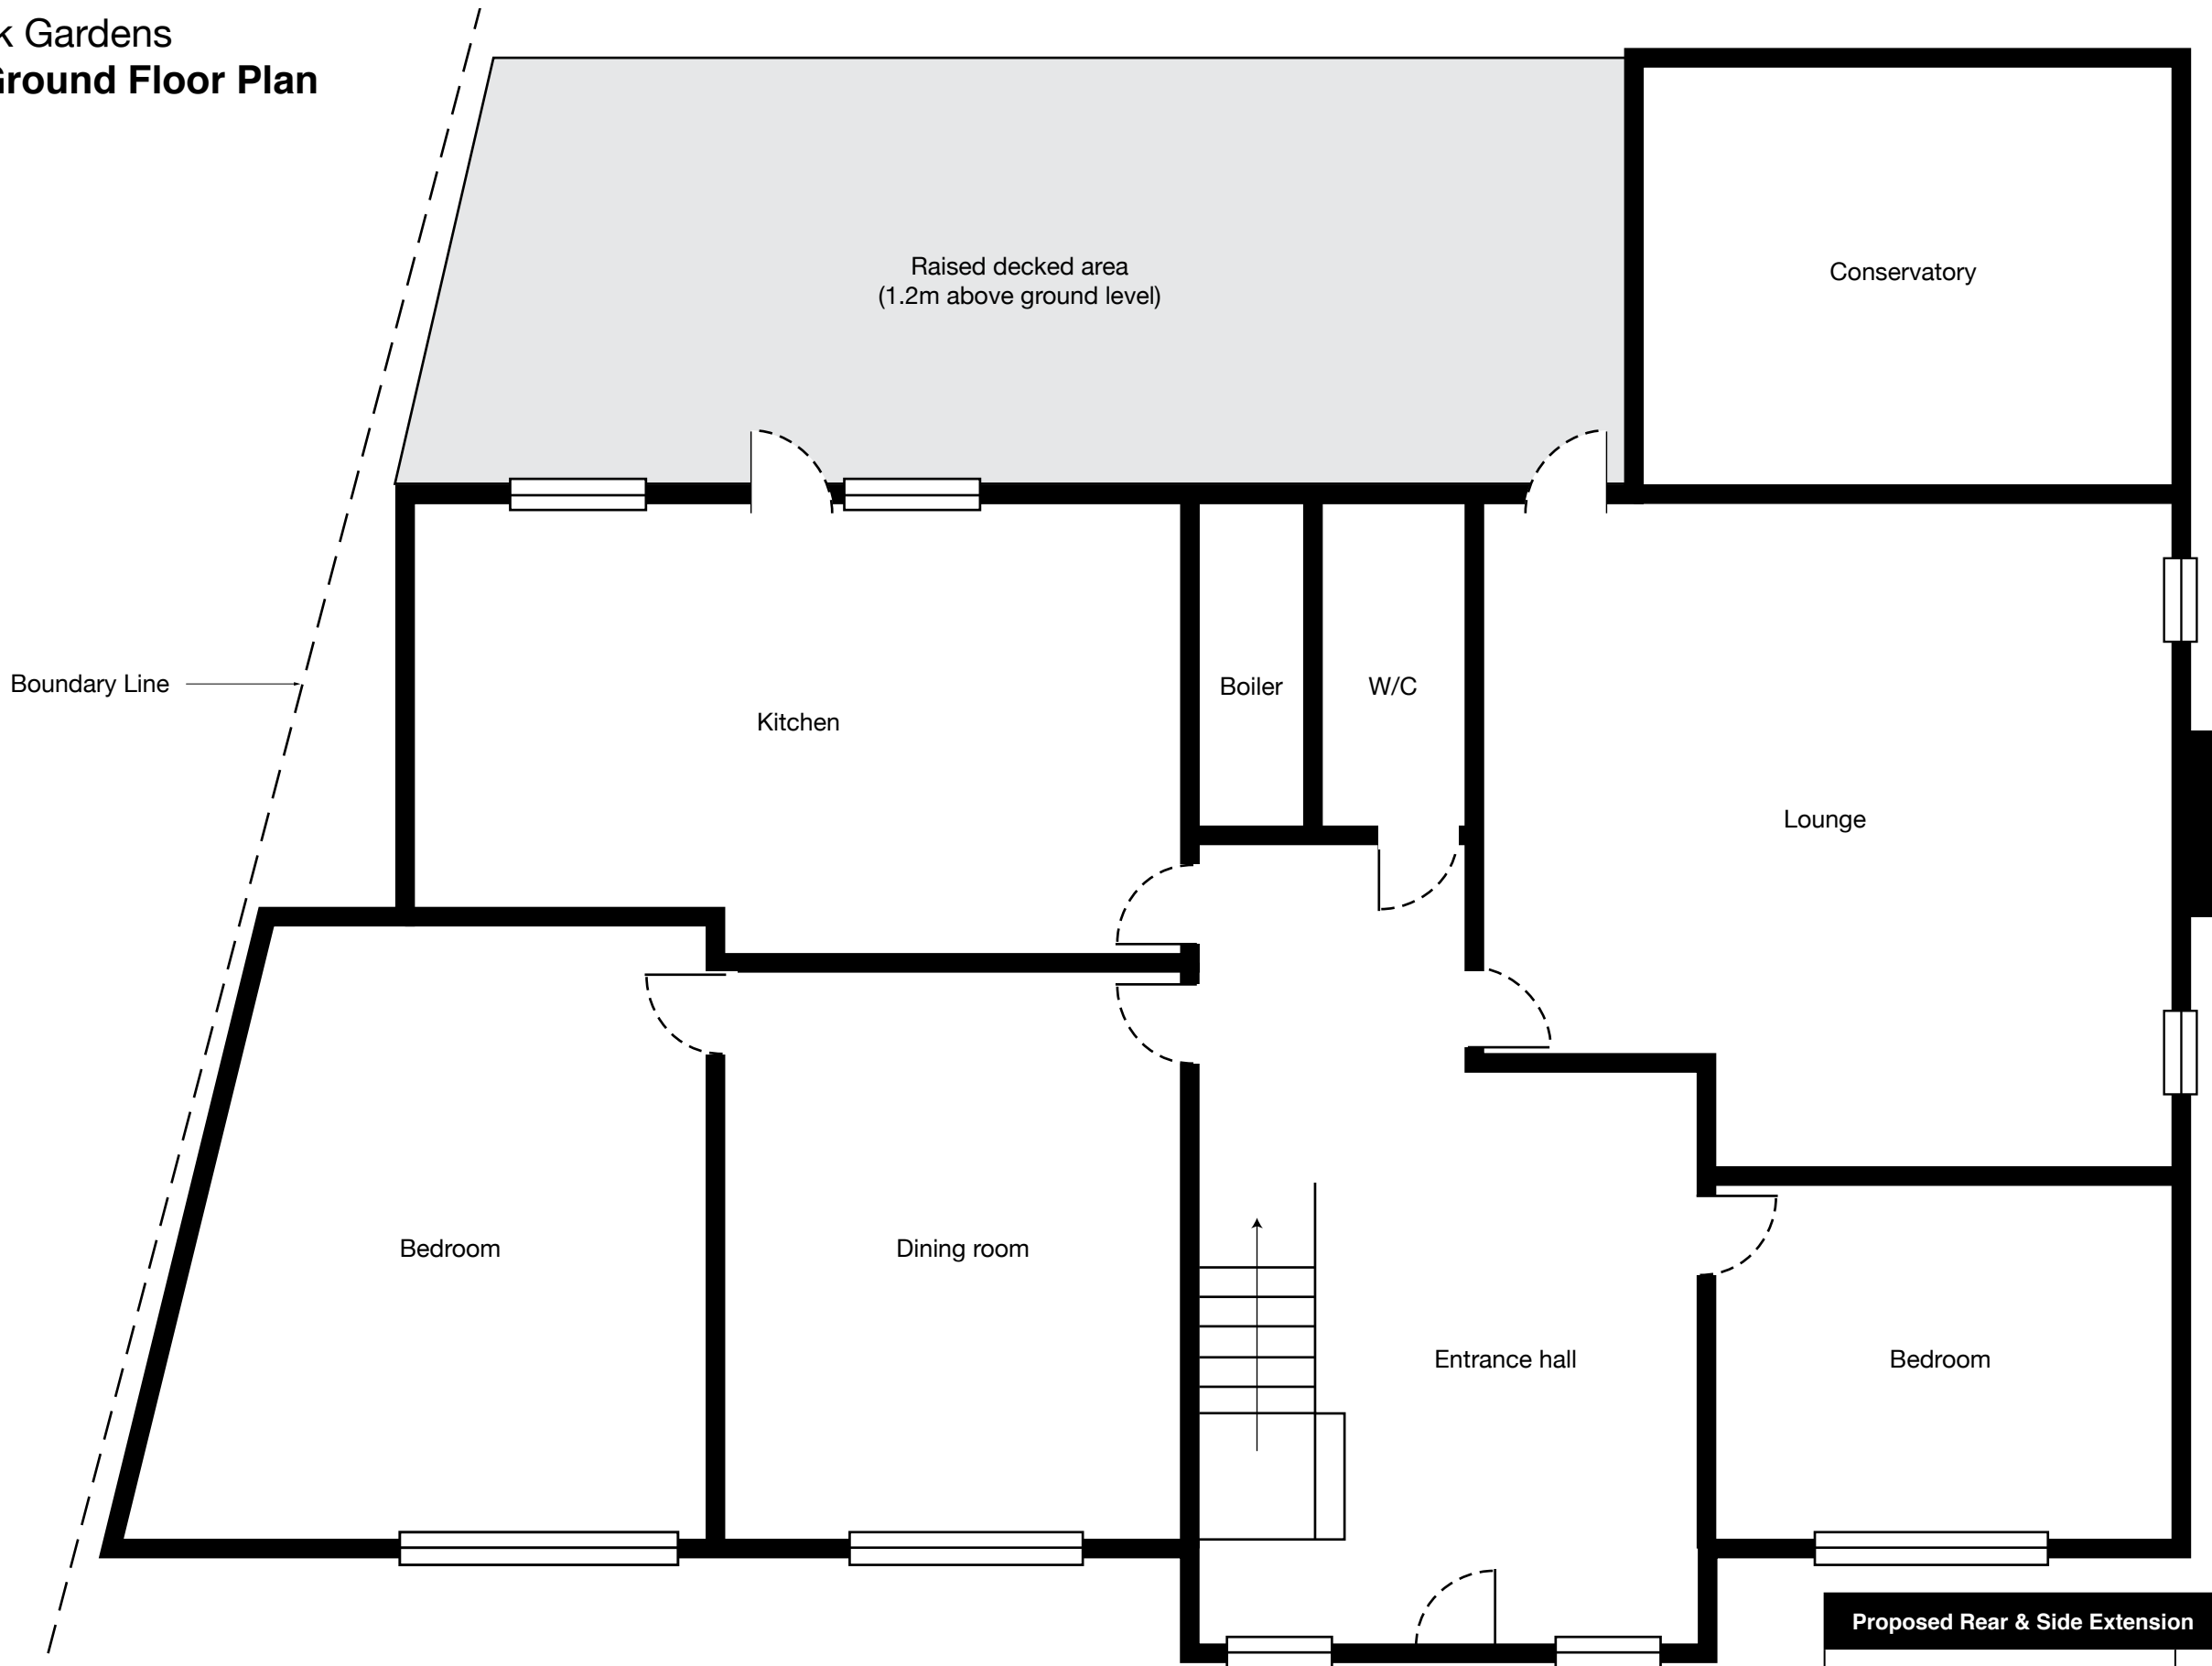

Proposed Rear & Side Extension	
29 Keswick Gardens Ruislip, Middlesex, HA4 7XN	Drawing No: 102
	Date: 22/2/21
Agents Name: Colin Green	Scale: 1:50
Agents Address: 29 Keswick Gardens, Ruislip HA4 7XN	


29 Keswick Gardens
Existing First Floor Plan

Boundary Line

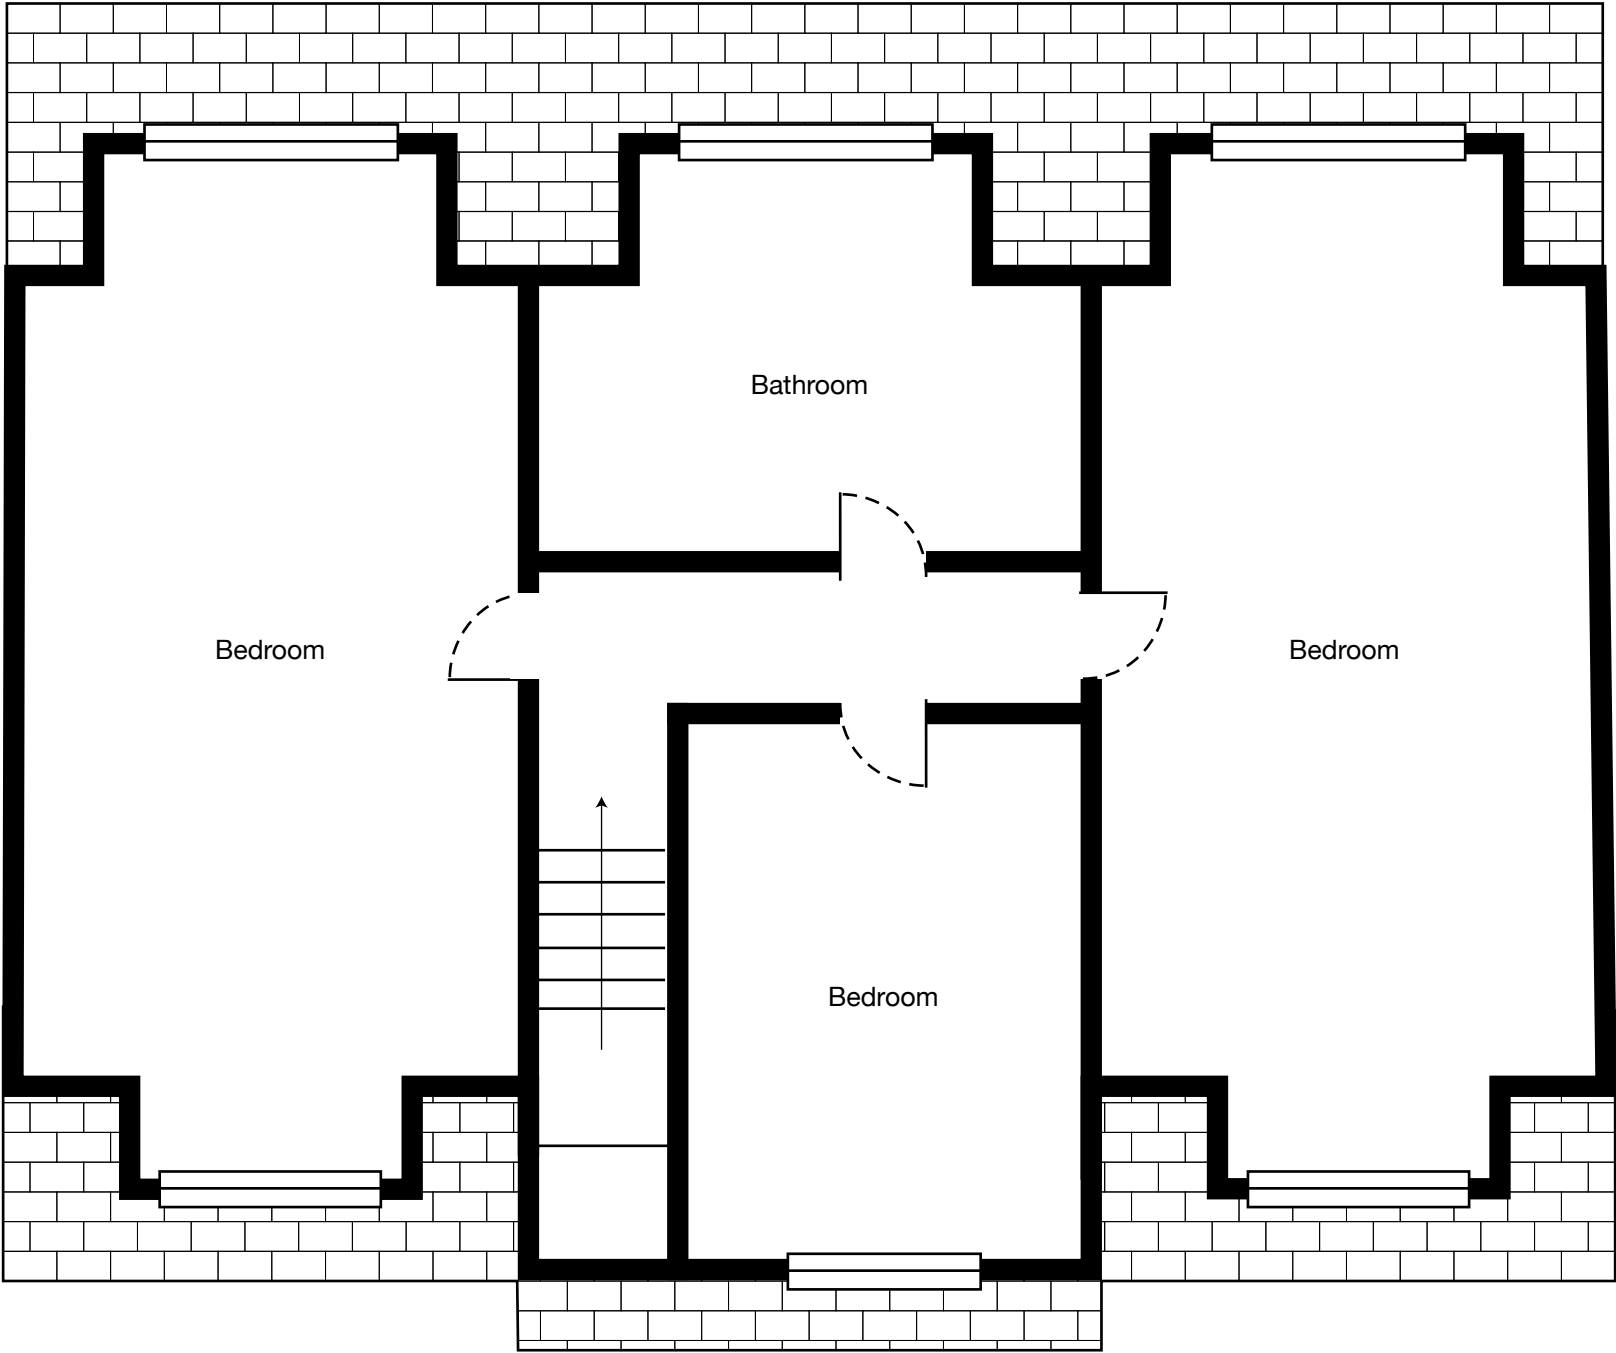

Proposed Rear & Side Extension	
29 Keswick Gardens Ruislip, Middlesex, HA4 7XN	Drawing No: 103
	Date: 22/2/21
Agents Name: Colin Green	Scale: 1:50
Agents Address: 29 Keswick Gardens, Ruislip HA4 7XN	

29 Keswick Gardens
Location Plan

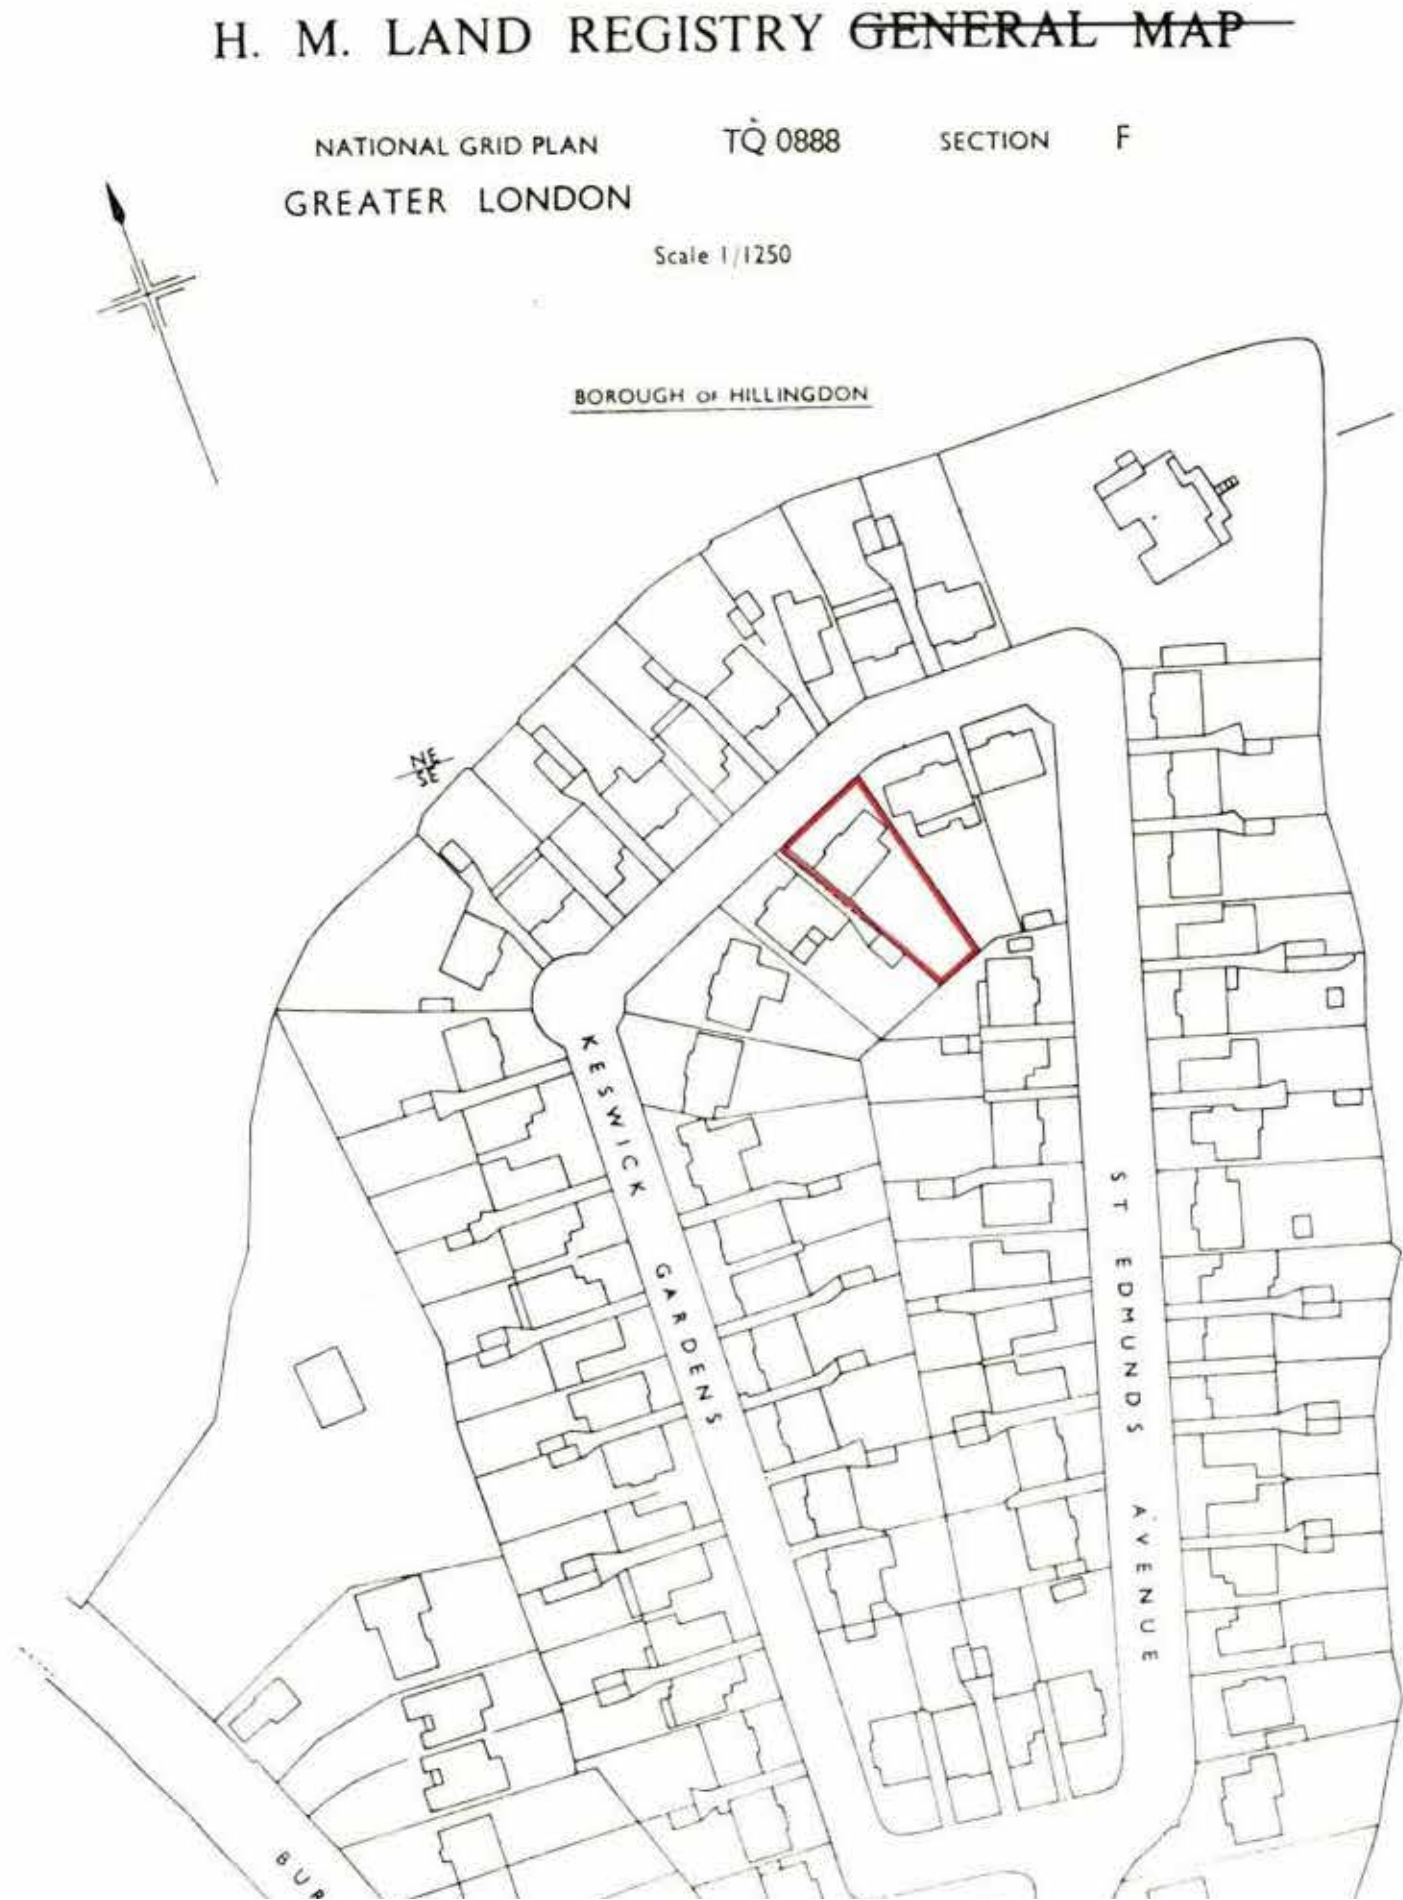

Proposed Rear & Side Extension	
29 Keswick Gardens Ruislip, Middlesex, HA4 7XN	Drawing No: 104
	Date: 22/2/21
Agents Name: Colin Green	Scale: 1:100
Agents Address: 29 Keswick Gardens, Ruislip HA4 7XN	


29 Keswick Gardens
Proposed Elevations




Proposed Front Elevation
Scale 1:100



Proposed Rear Elevation
Scale 1:100

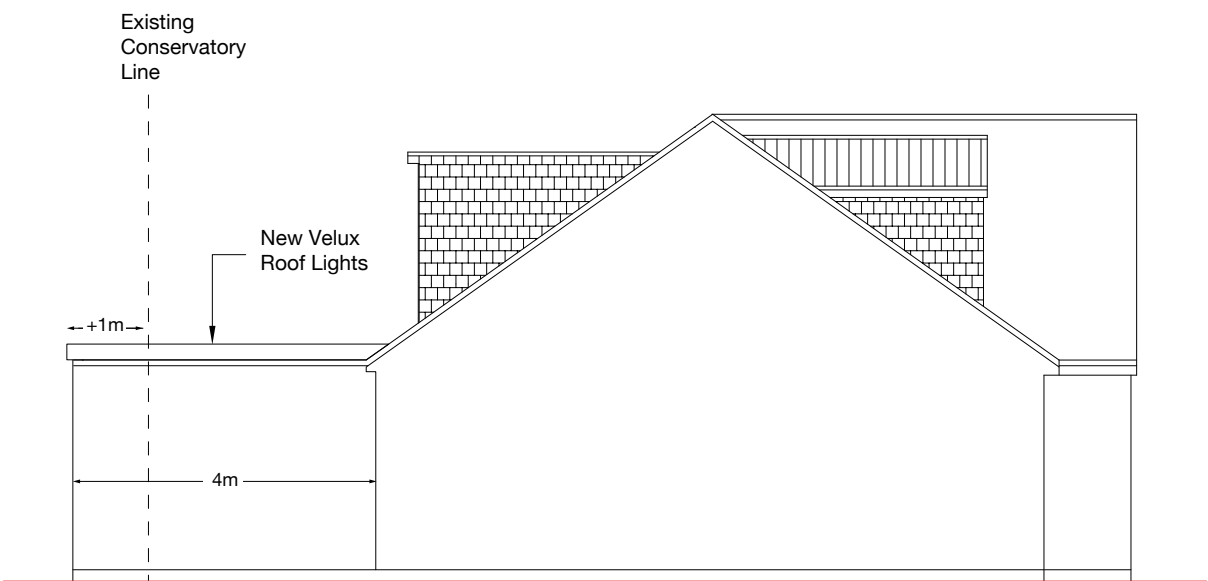

Proposed Side Elevation
Scale 1:100

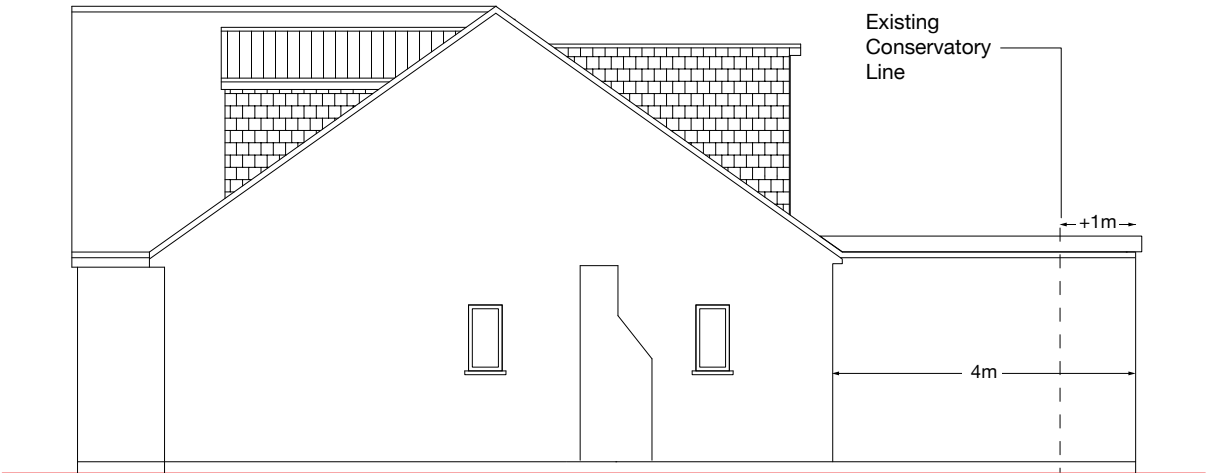


Proposed Side Elevation
Scale 1:100



Proposed Rear & Side Extension	
29 Keswick Gardens Ruislip, Middlesex, HA4 7XN	Drawing No: 105
	Date: 22/2/21
Agents Name: Colin Green	Scale: 1:100
Agents Address: 29 Keswick Gardens, Ruislip HA4 7XN	

29 Keswick Gardens
Proposed Ground Floor Plan

Proposed Rear & Side Extension	
29 Keswick Gardens Ruislip, Middlesex, HA4 7XN	Drawing No: 106
	Date: 22/2/21
Agents Name: Colin Green	Scale: 1:50
Agents Address: 29 Keswick Gardens, Ruislip HA4 7XN	

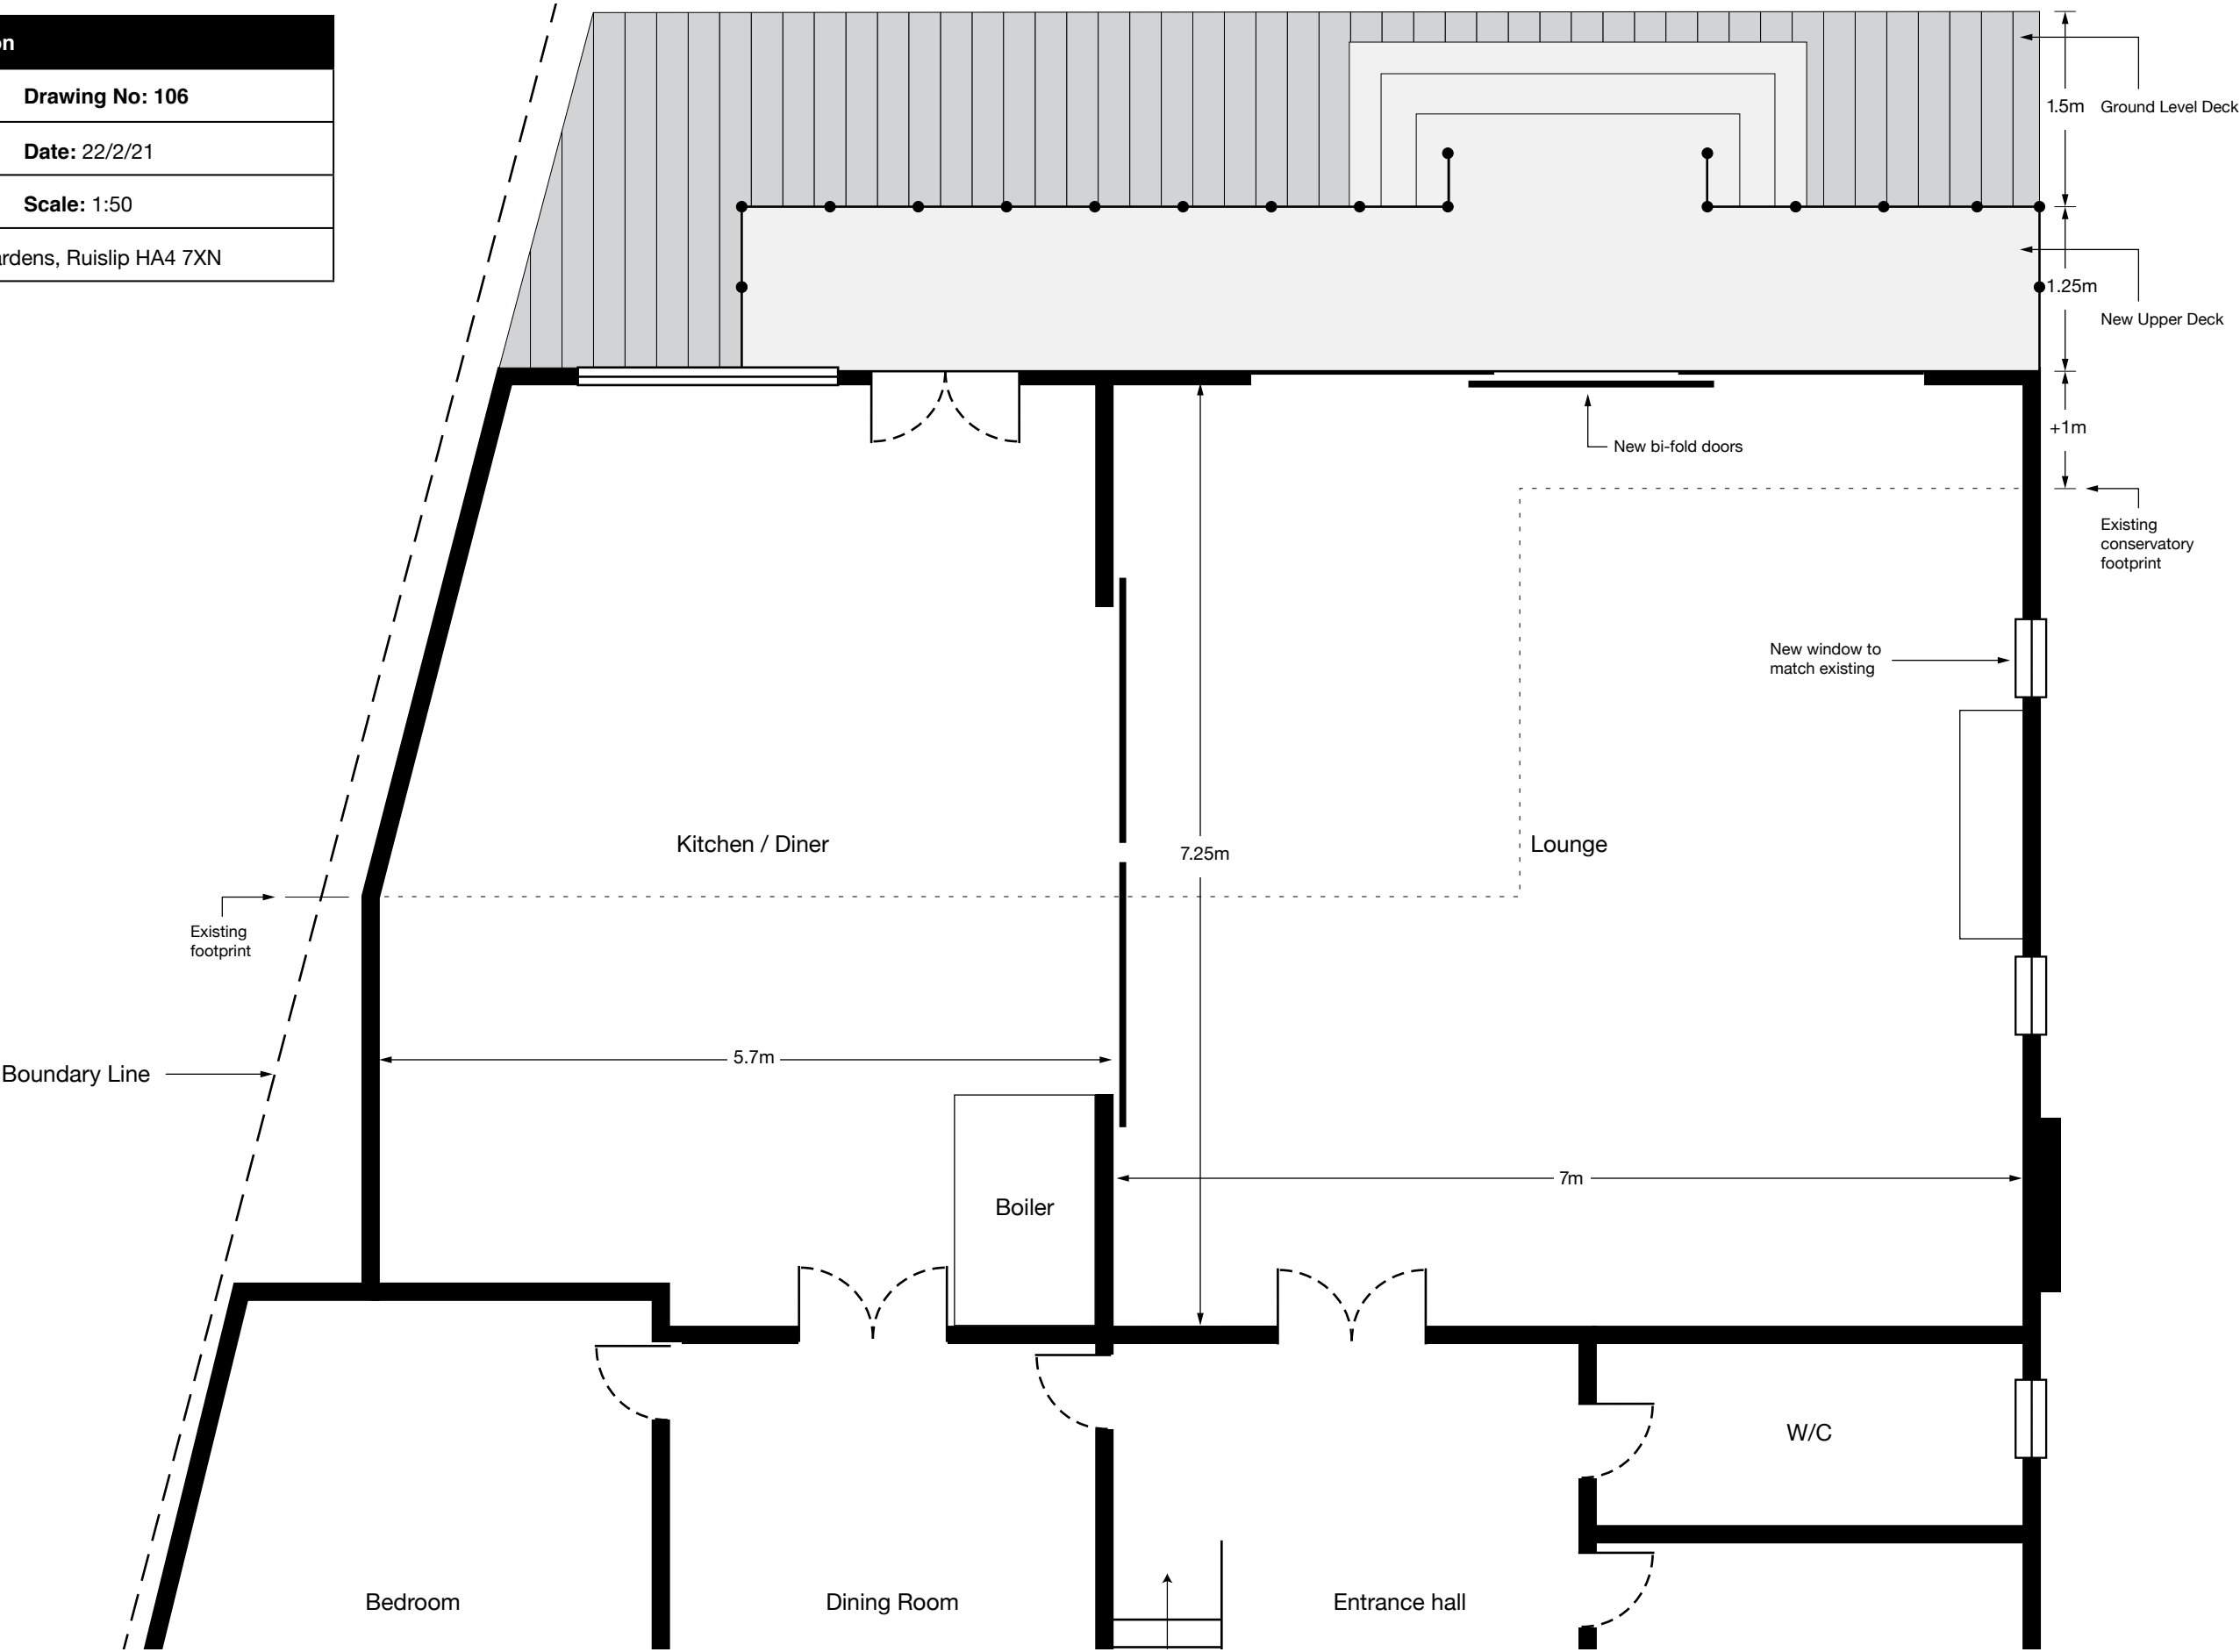


29 Keswick Gardens
Proposed 1st Floor Plan

Proposed Rear & Side Extension	
29 Keswick Gardens Ruislip, Middlesex, HA4 7XN	Drawing No: 107
	Date: 22/2/21
Agents Name: Colin Green	Scale: 1:50
Agents Address: 29 Keswick Gardens, Ruislip HA4 7XN	

All work to comply with current building regulations and codes of practice.
Do not scale from drawings, all dimensions to be checked on site before start of work.
Proposed External Finish Materials to Match Existing Finish Materials.

Boundary Line

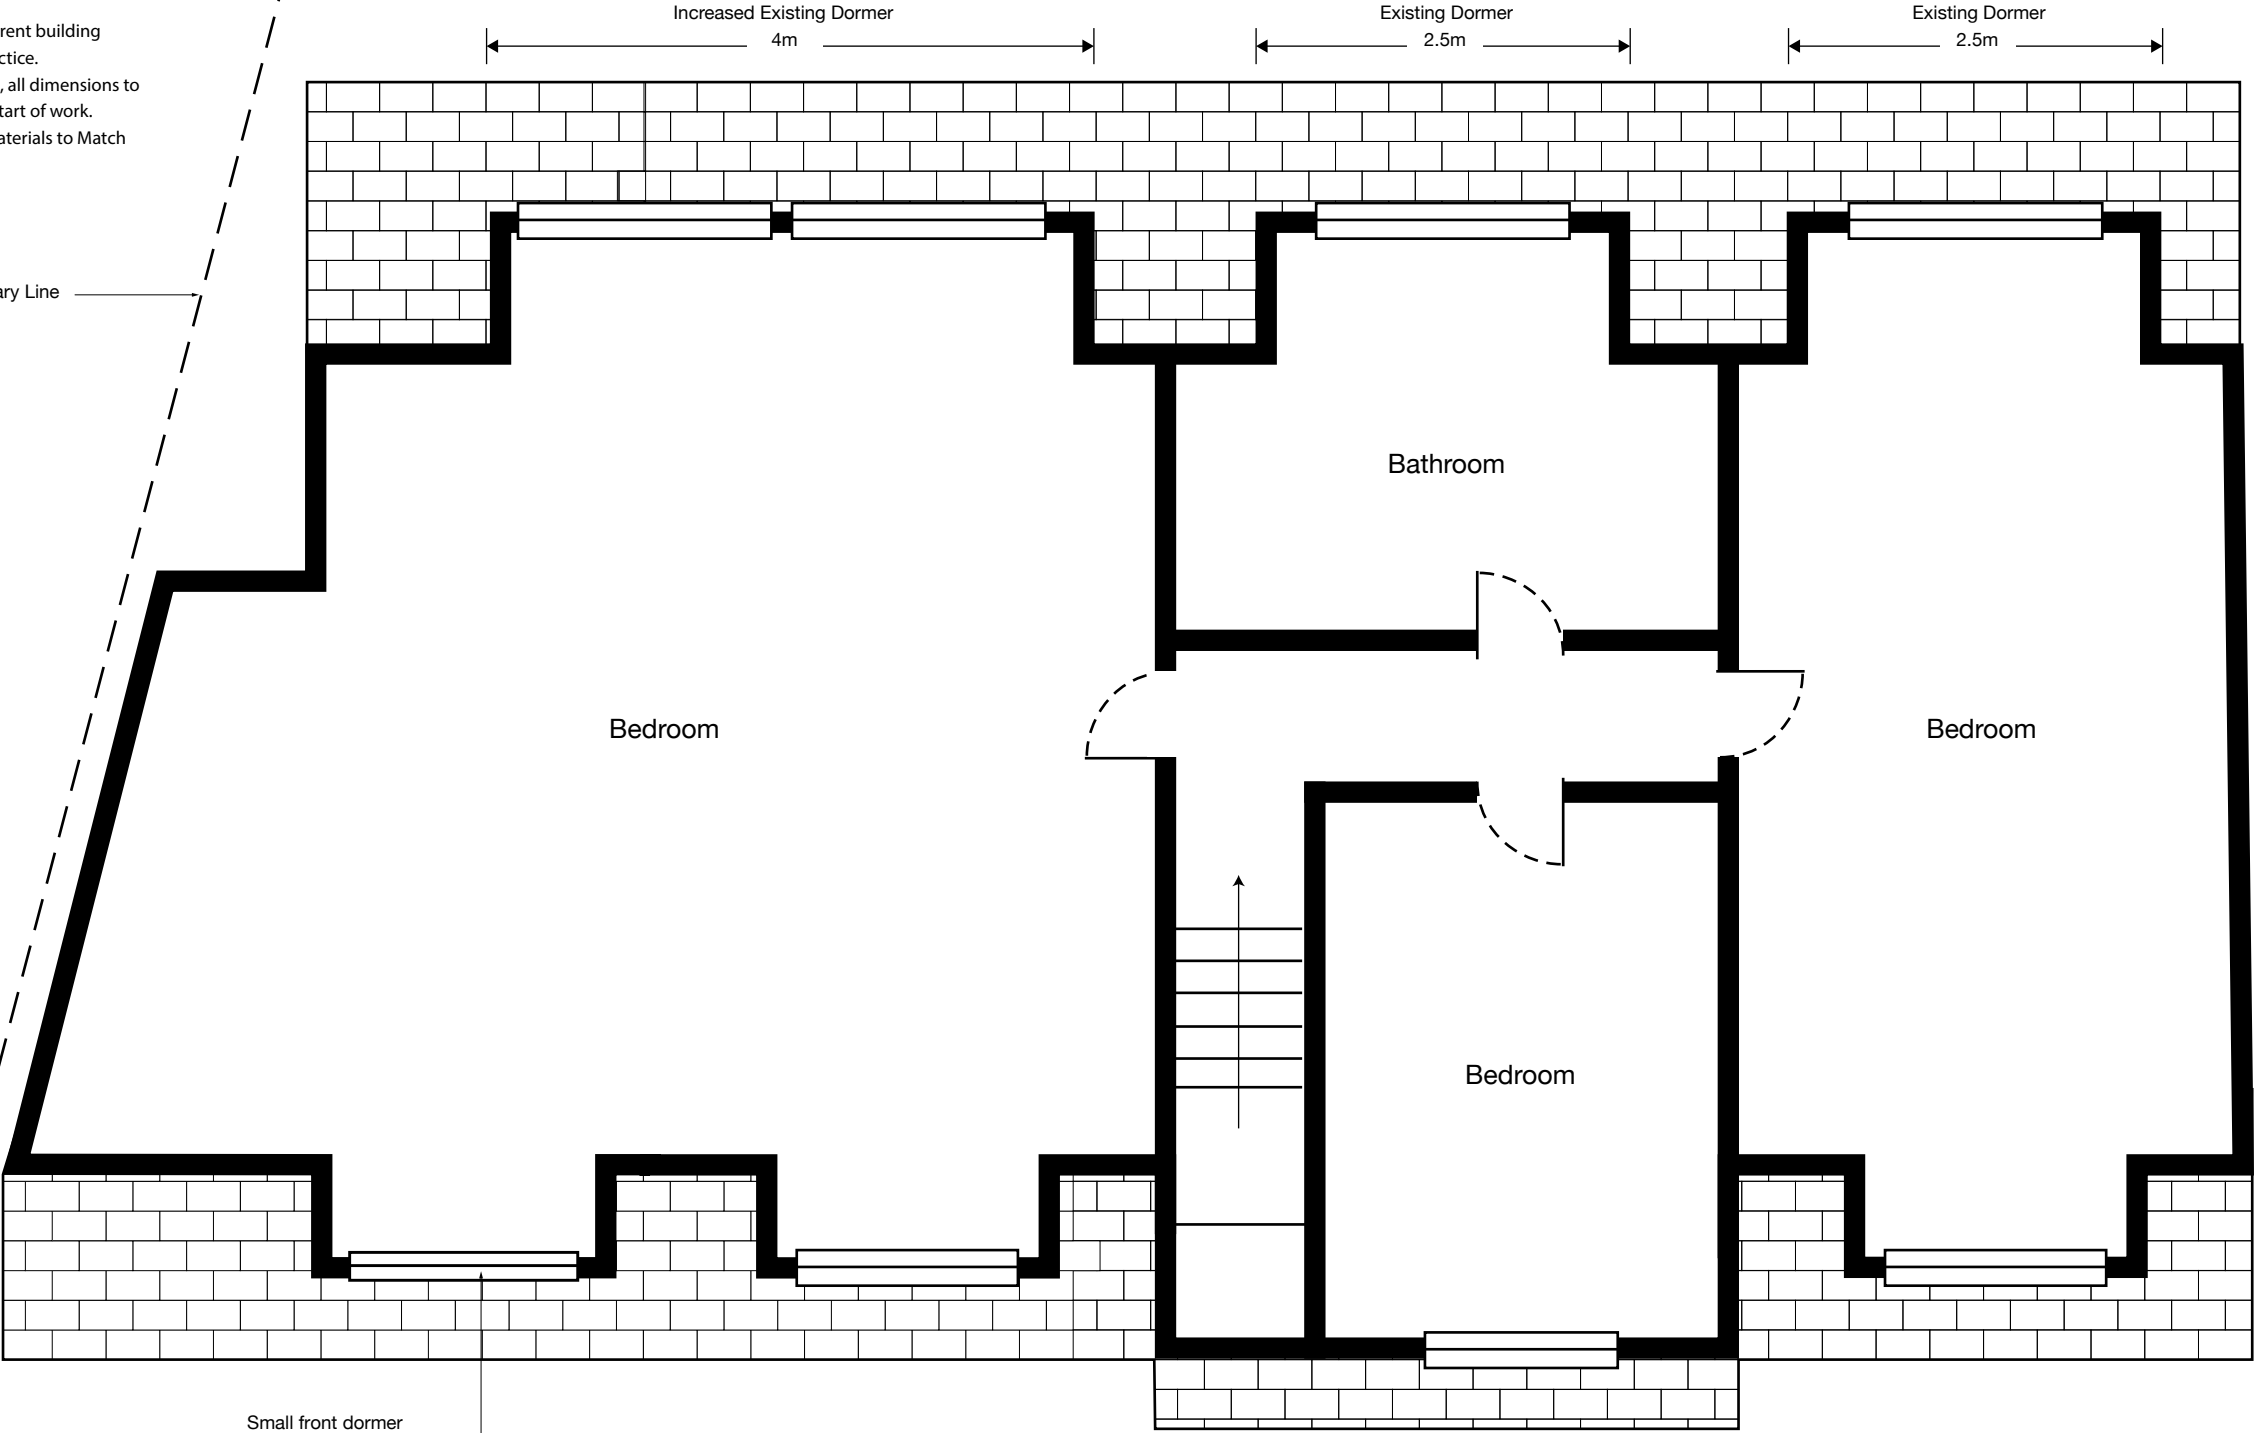

29 Keswick Gardens
Site Plan

Proposed Rear & Side Extension	
29 Keswick Gardens Ruislip, Middlesex, HA4 7XN	Drawing No: 108
	Date: 22/2/21
Agents Name: Colin Green	Scale: 1:200
Agents Address: 29 Keswick Gardens, Ruislip HA4 7XN	

