



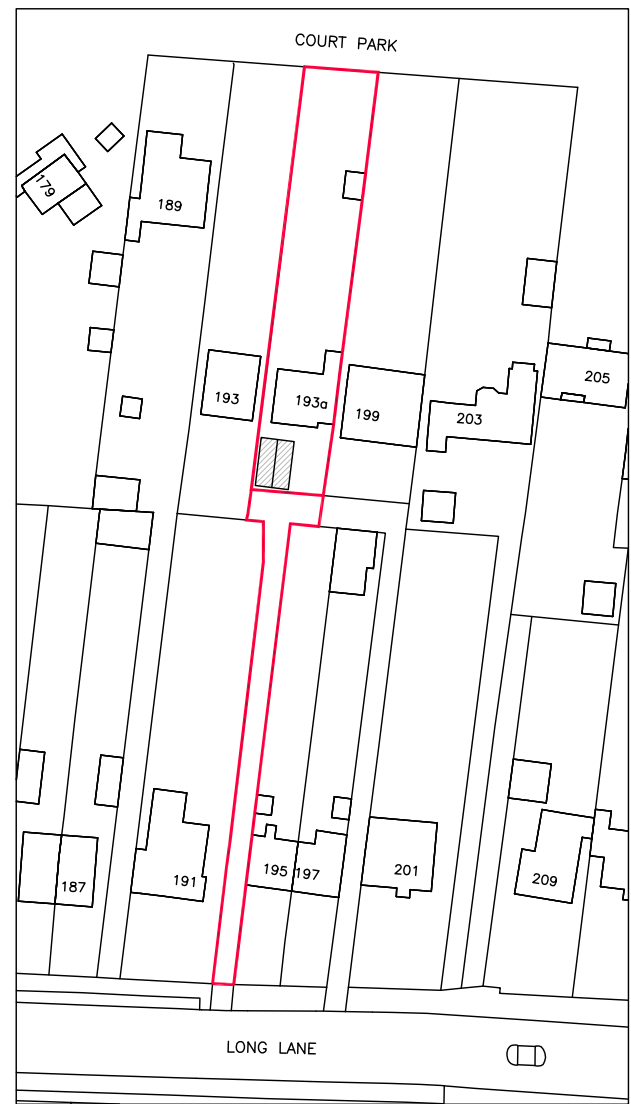


LOCATION PLAN

1:1250 @ A1  
1:2500 @ A3

 

SITE LAYOUT PLAN

1:200 @ A1  
1:500 @ A3

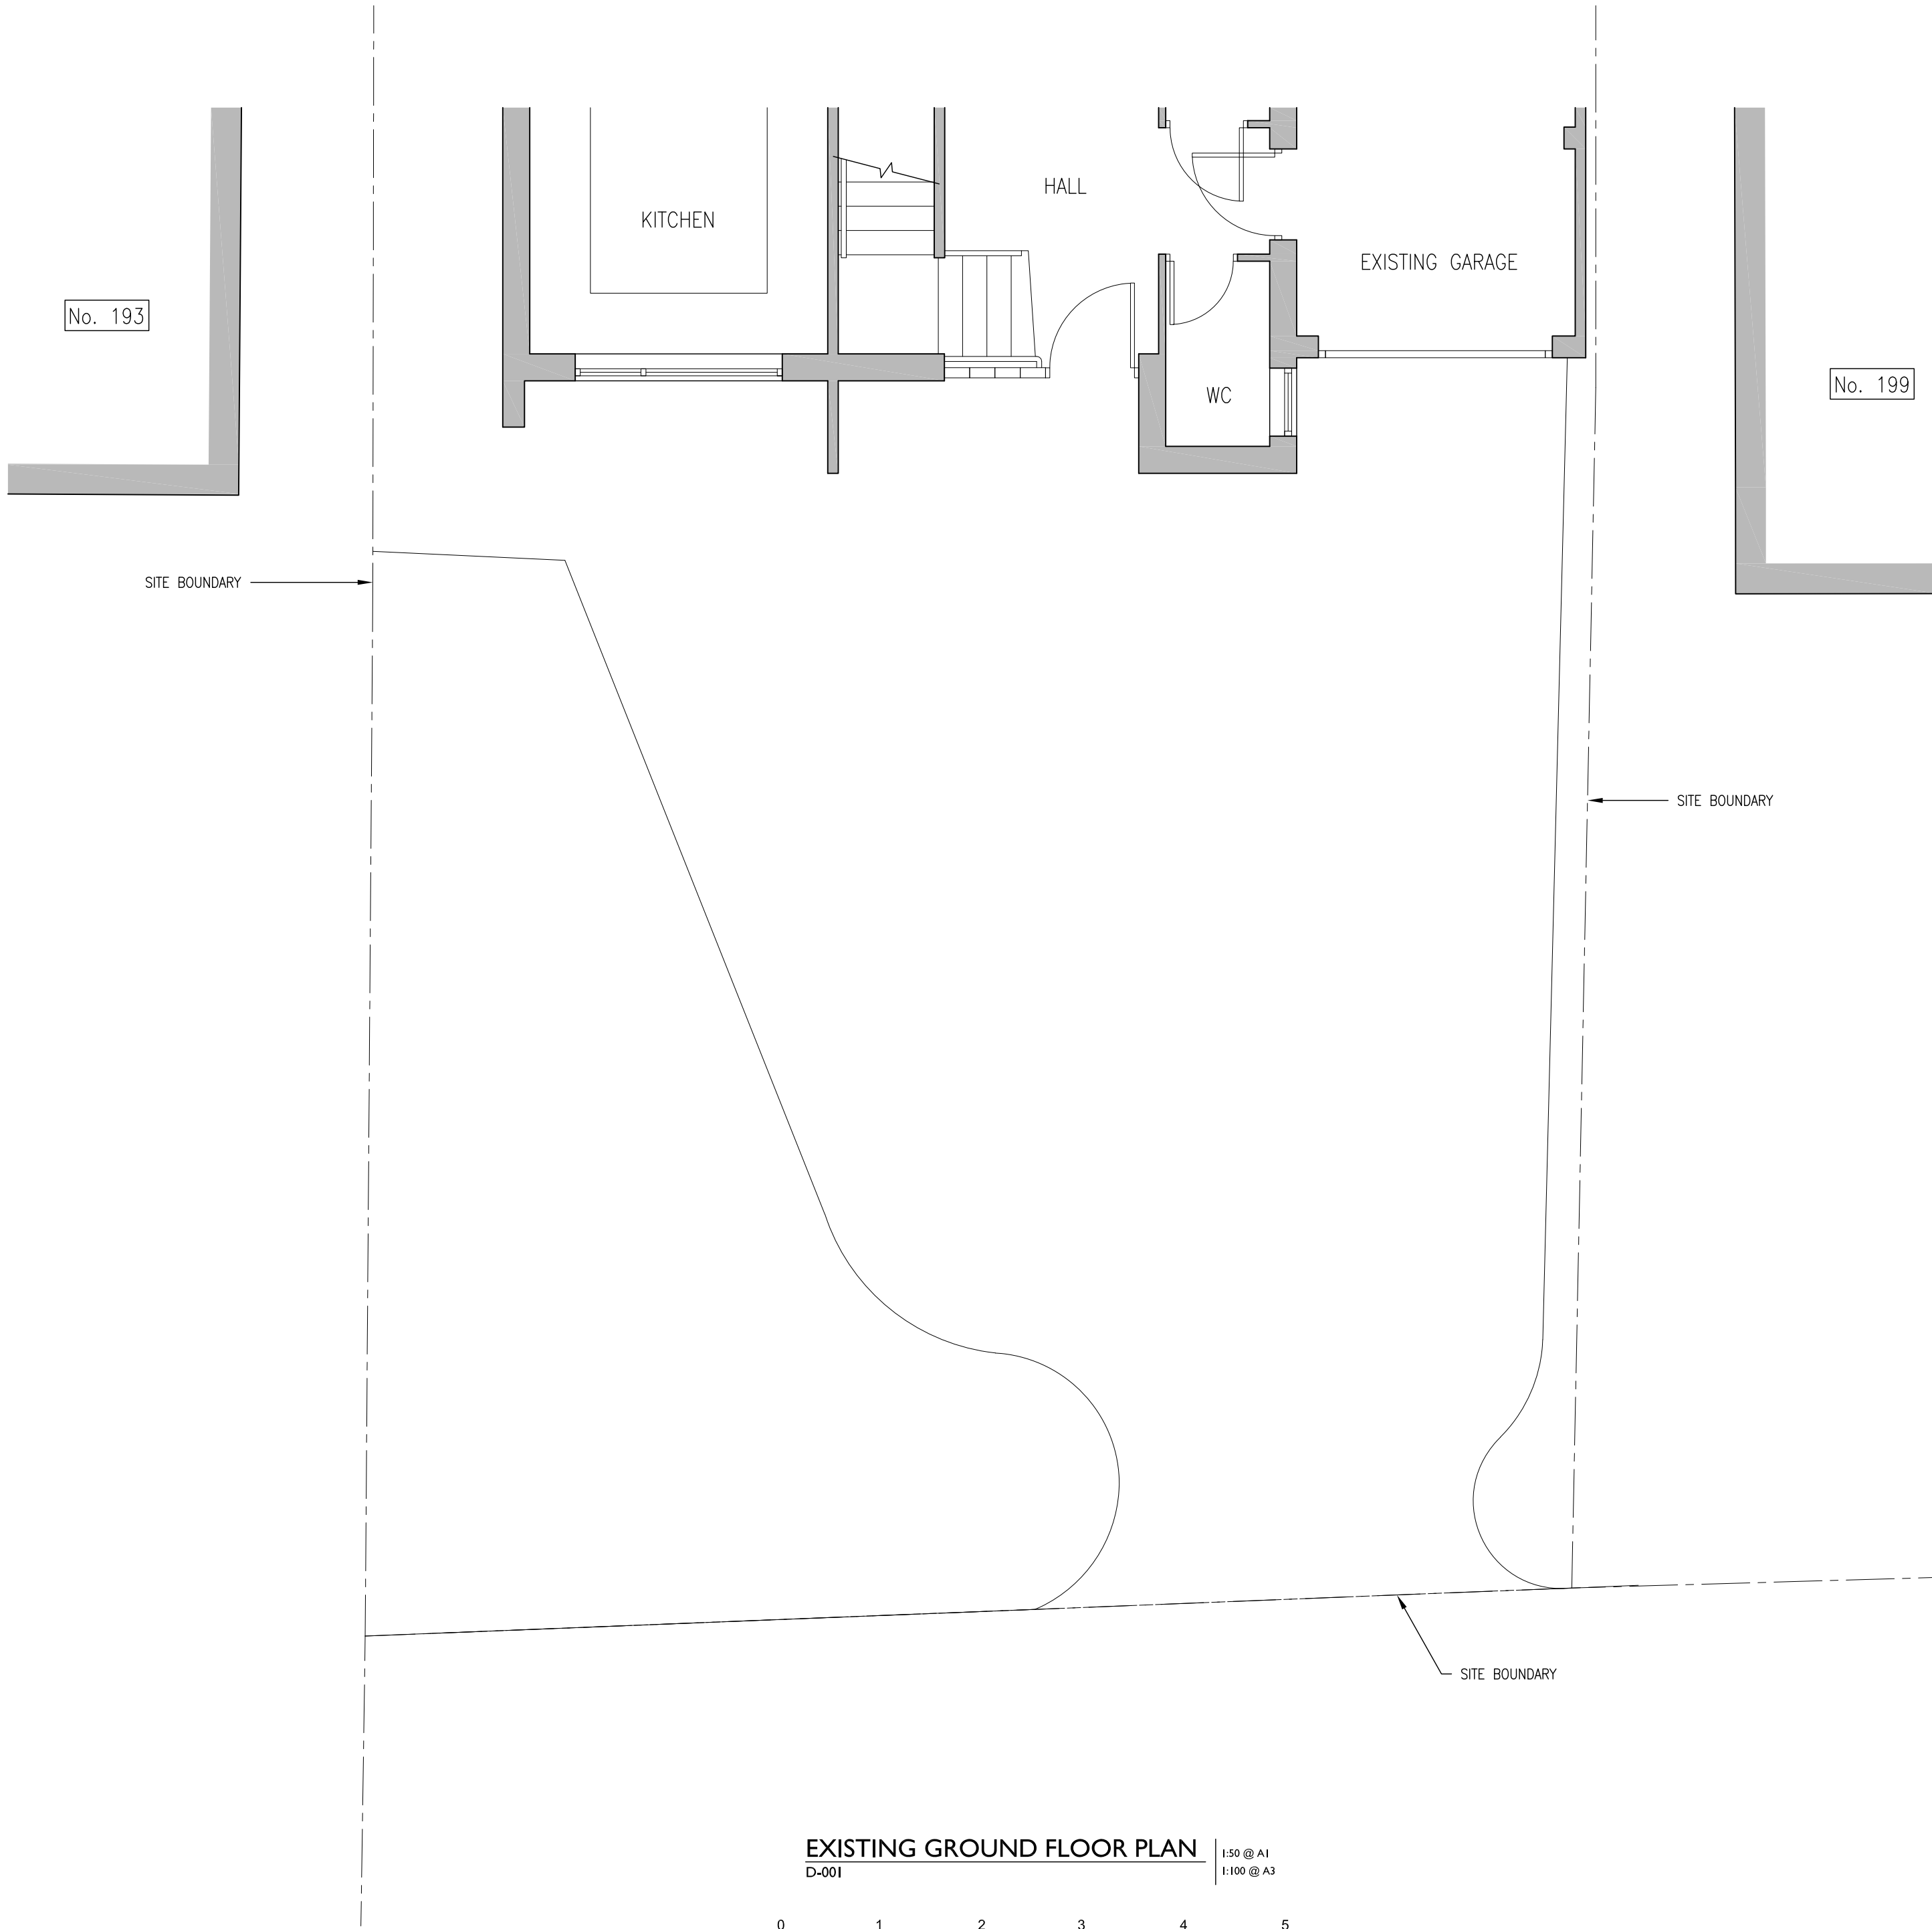

EXISTING GROUND FLOOR PLAN

1:50 @ A1  
1:100 @ A3



| B                                                         | 17.12.19 | Block plan updated. |
|-----------------------------------------------------------|----------|---------------------|
| A                                                         | 12.12.19 | Drawing updated.    |
| Rev.                                                      | Date     | Amendment           |
| Client Mr & Mrs Grange                                    |          |                     |
| Job 193a Long Lane<br>Hillingdon<br>UB10 9JW              |          |                     |
| Title Location Plan, Site Plan and Existing Plan          |          |                     |
| Drawn By SML                                              |          | Date December '19   |
| Scale 1:50, 1:250, 1:1250 @ A1, 1:100, 1:500, 1:2500 @ A3 |          |                     |
| Drawing No. 058-D-001                                     |          | Rev.<br>A B         |