

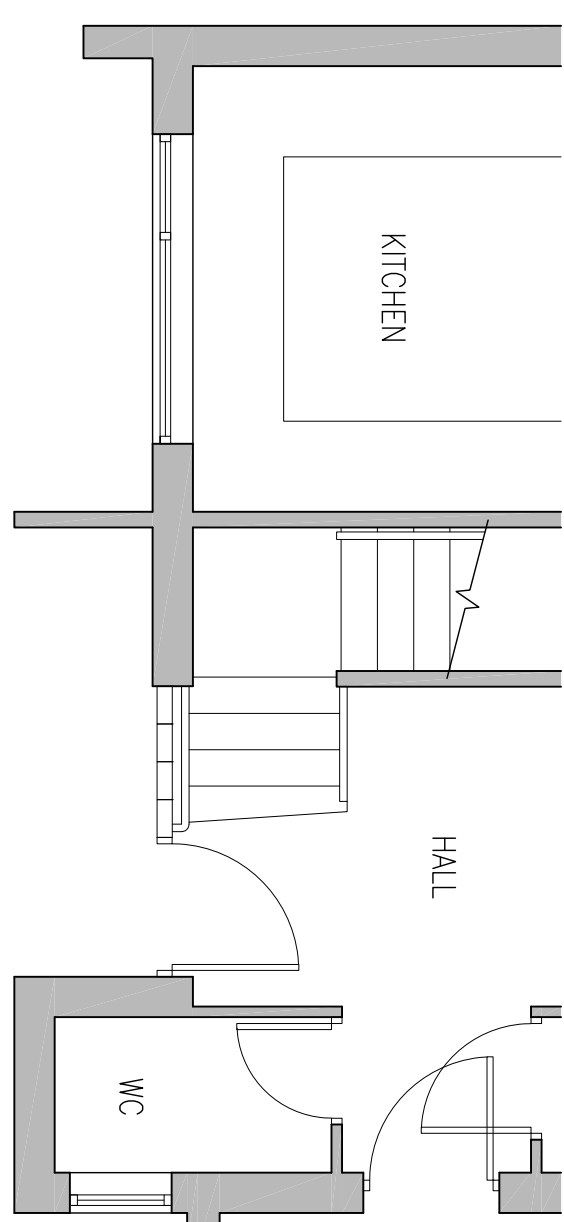
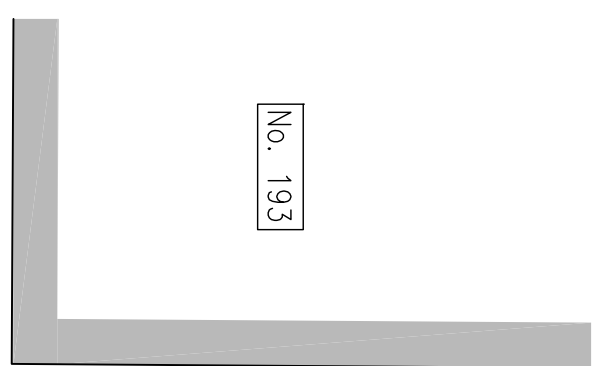
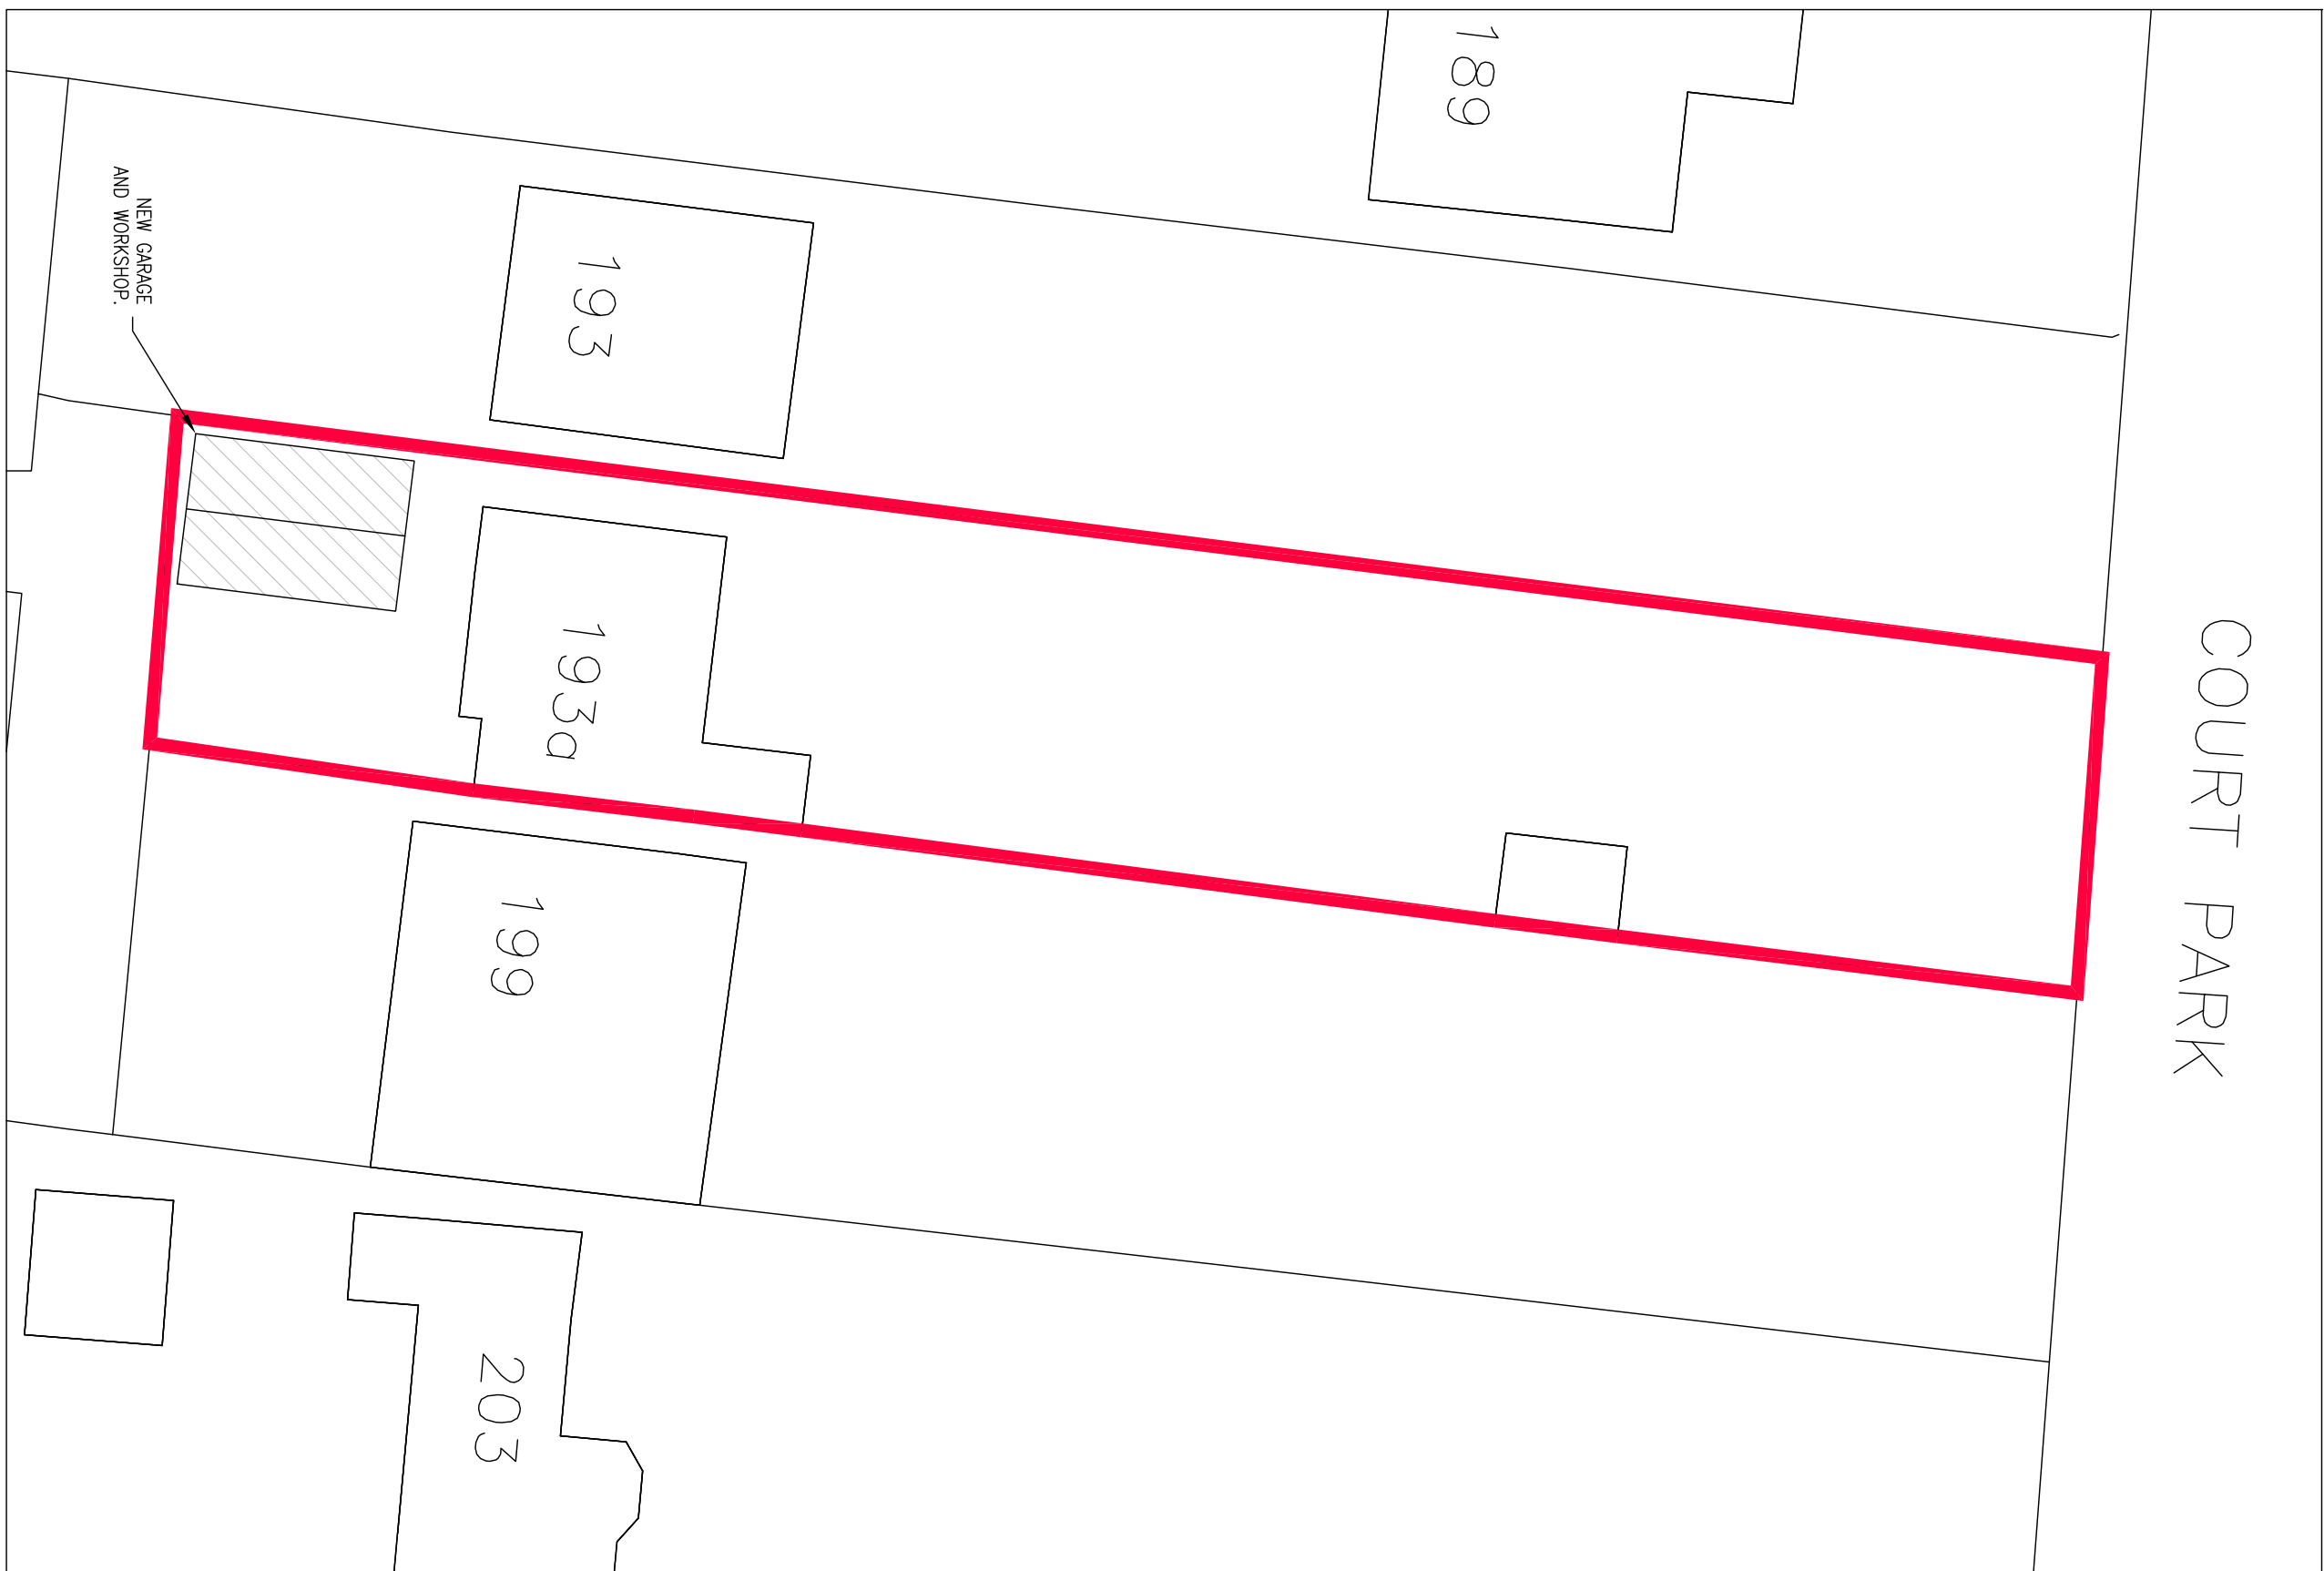
 
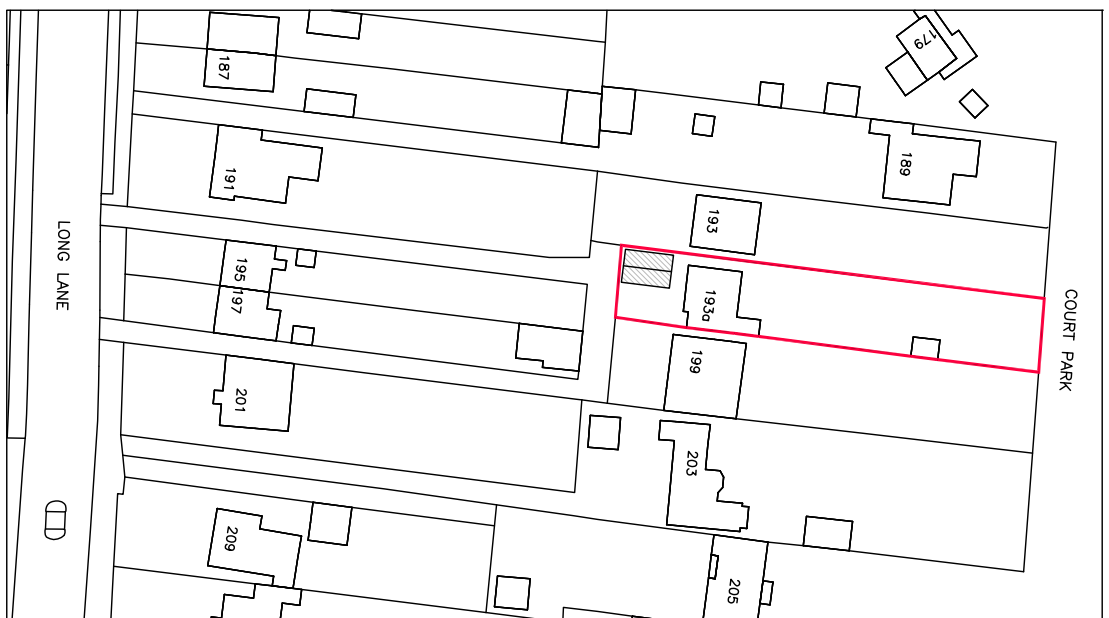


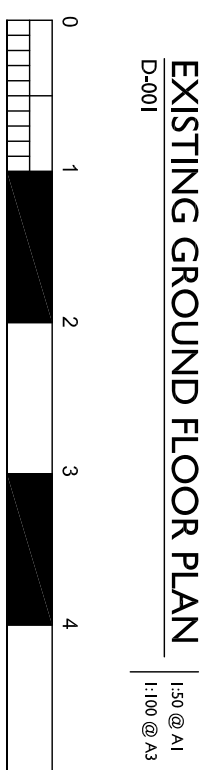

No. 199

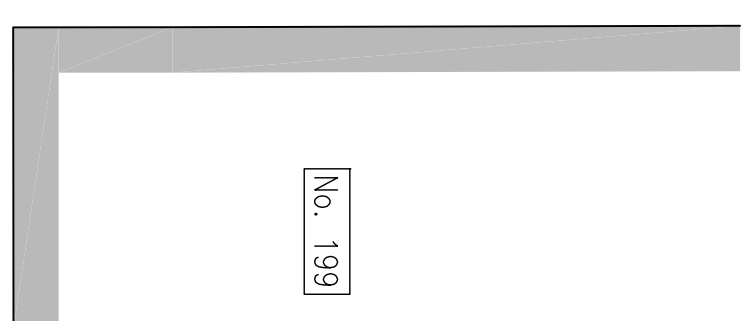

Rev. Date Amendment

Client Mr & Mrs Grange

Job 193a Long Lane
Hillingdon
UB10 8JW

Title Location Plan, Site Plan and Existing Plan

Drawn By SML Date December '19
Scale 1:50, 1:250, 1:1250 @ A1, 1:100, 1:500, 1:2500 @ A3

Drawing No. 058-D-001

Rev.