



EXISTING ROOF PLAN
D-002 1:50 @ A1
1:100 @ A3

0 1 2 3 4 5

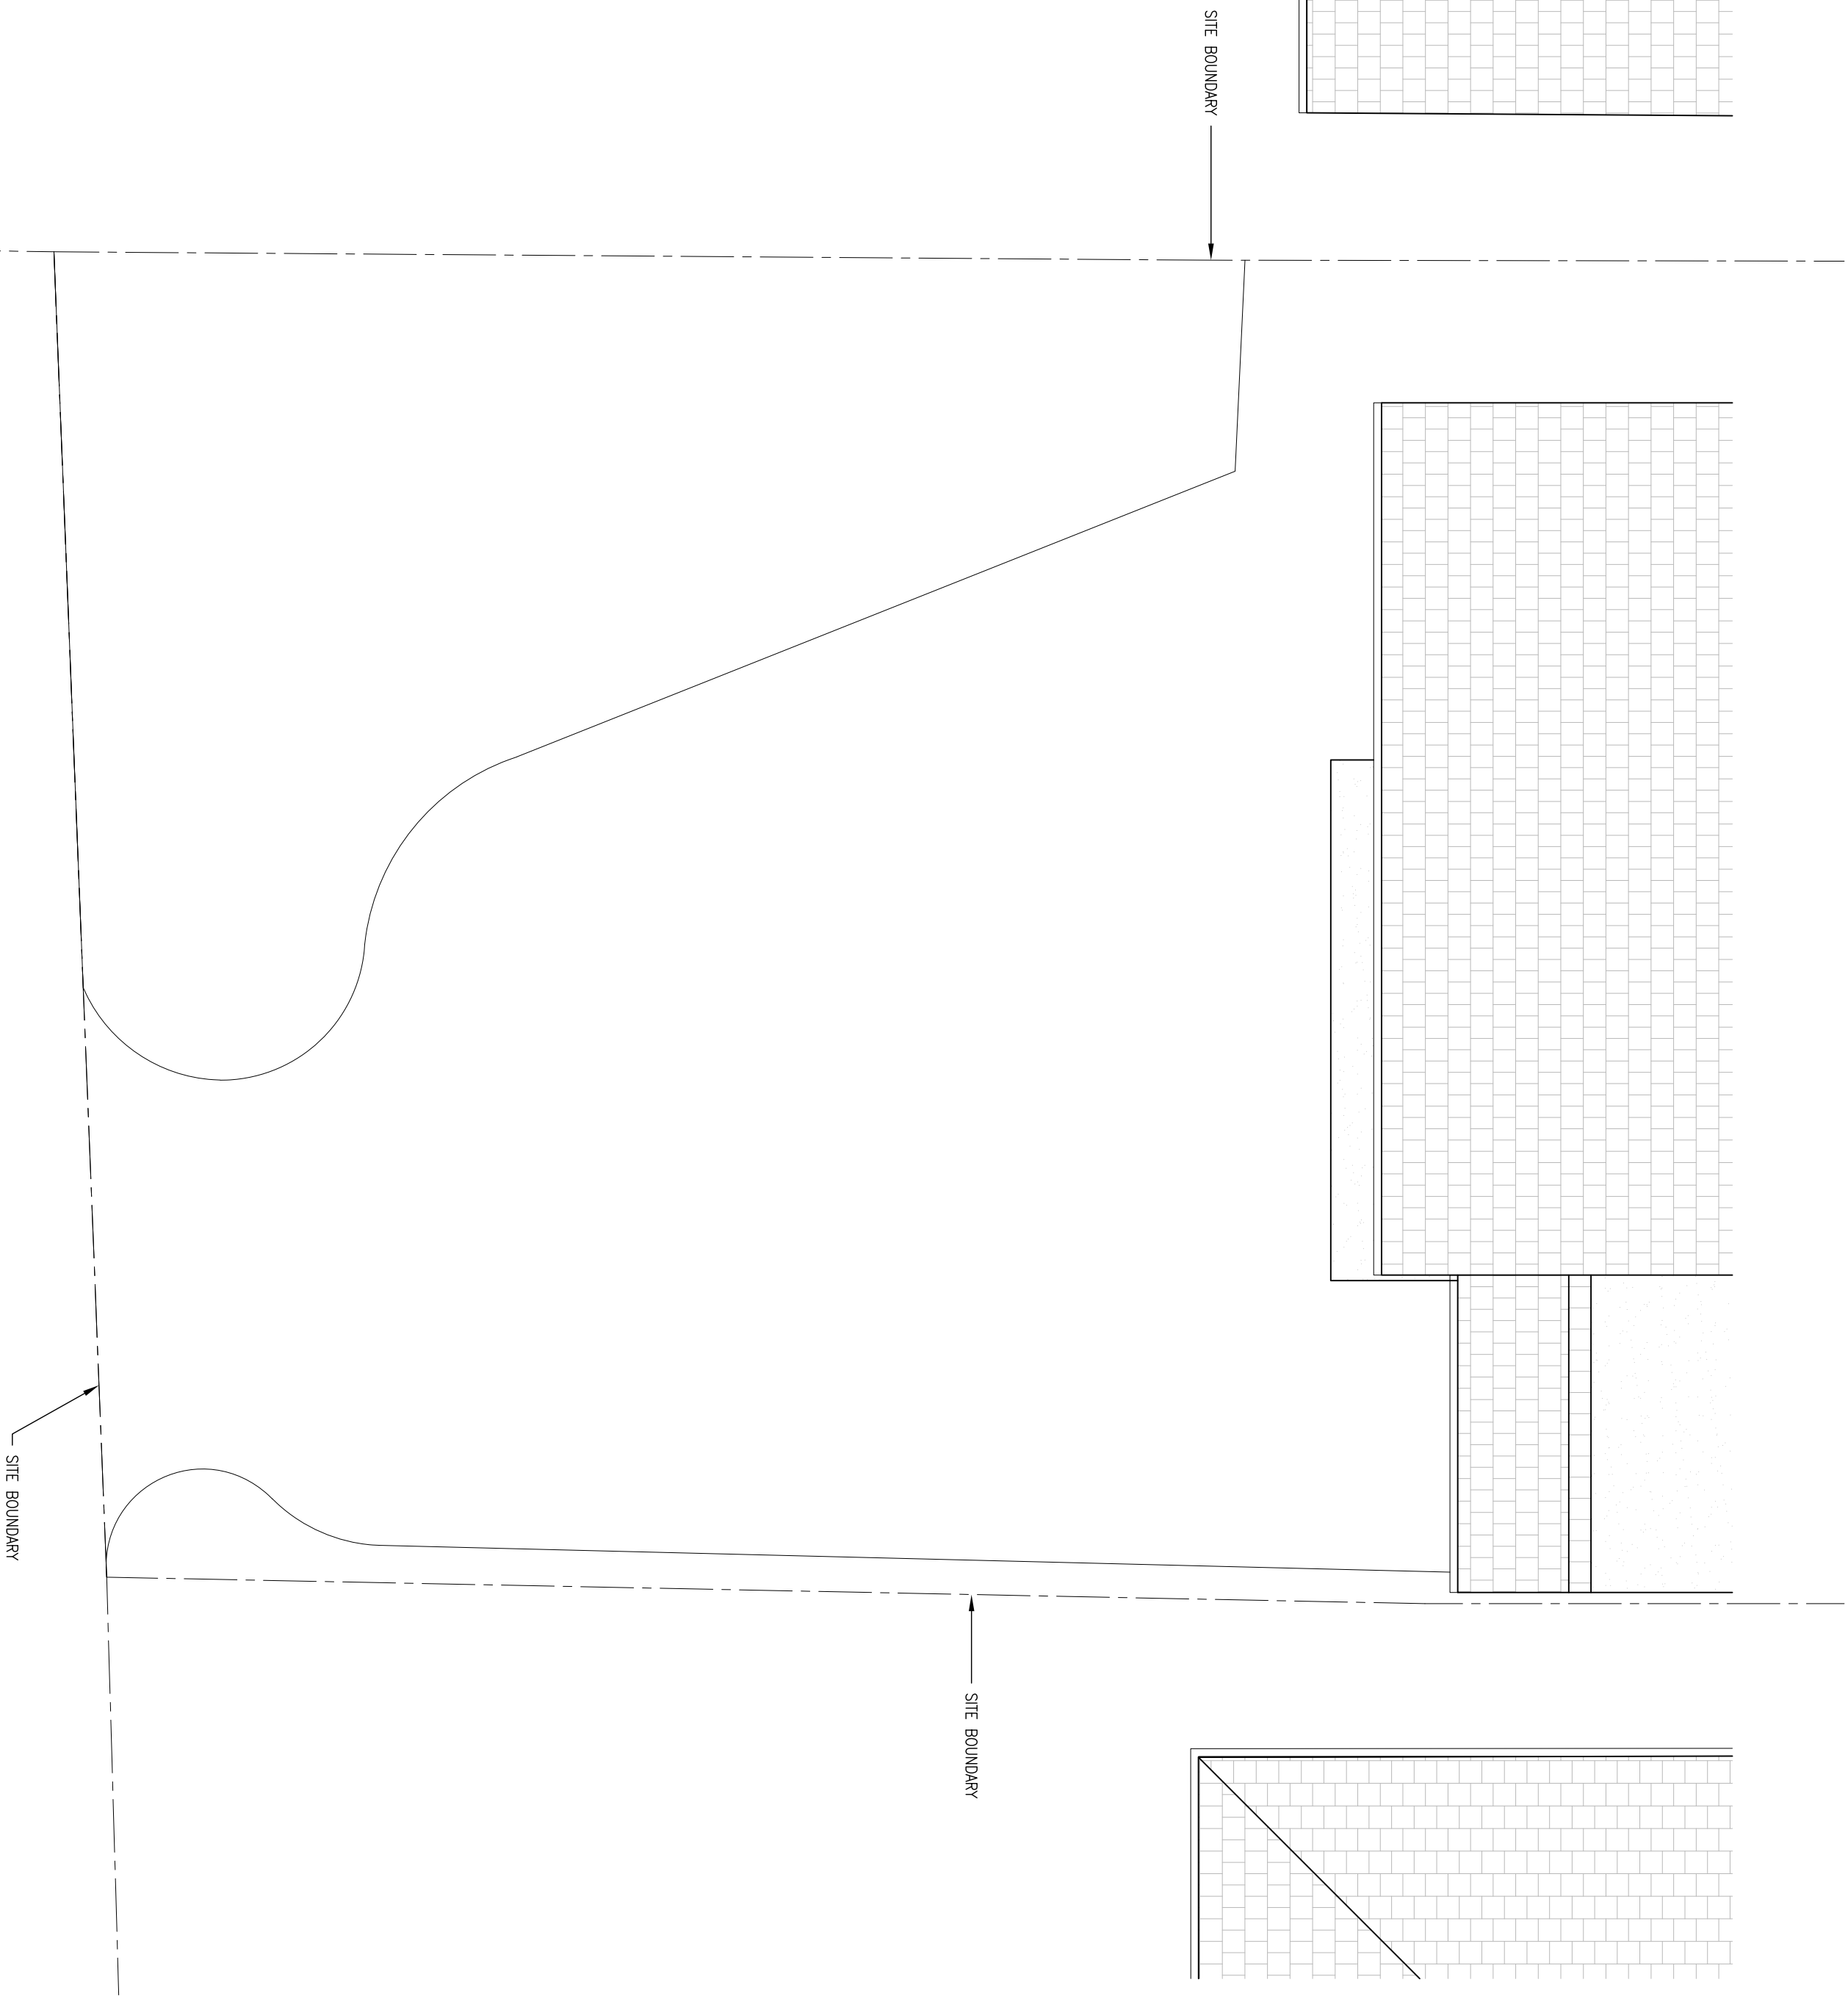

EXISTING FRONT ELEVATION
D-002 1:50 @ A1
1:100 @ A3

0 1 2 3 4 5

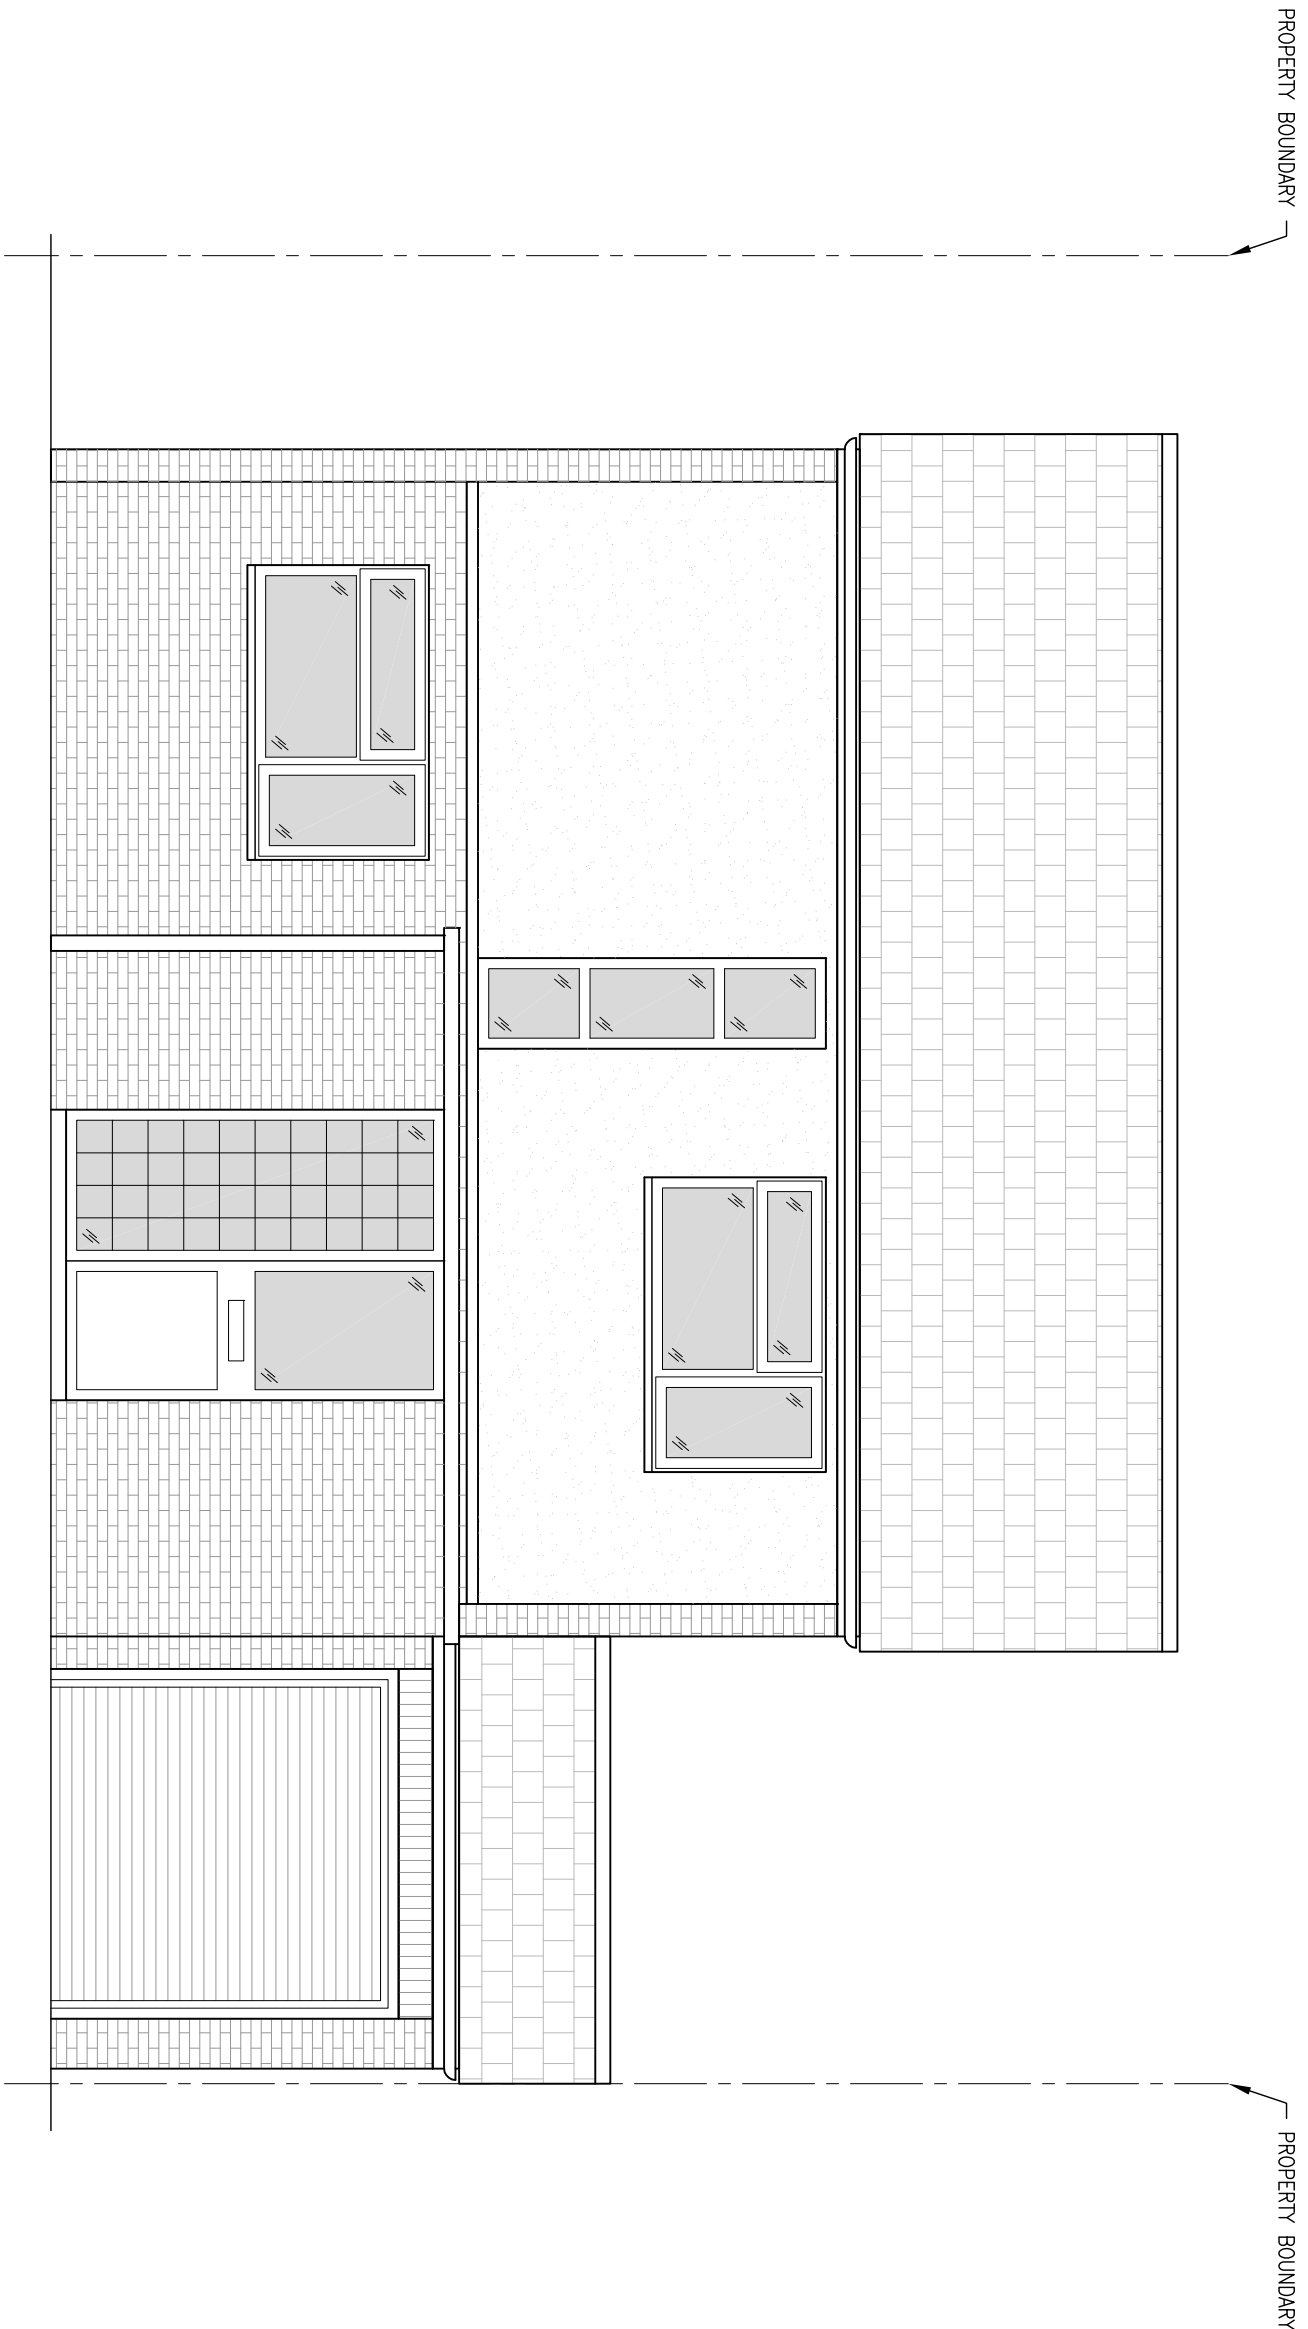

Rev.	Date	Amendment
------	------	-----------

Client	Mr & Mrs Grange	
--------	-----------------	--

Job	193a Long Lane Hillingdon UB10 3JW	
-----	--	--

Title	Existing Roof Plan and Elevations	
-------	-----------------------------------	--

Drawn By	SML	Date	December '19
Scale	1:50 @ A1, 1:100 @ A3		

Drawing No.	058-D-002	Rev.	
-------------	-----------	------	--