


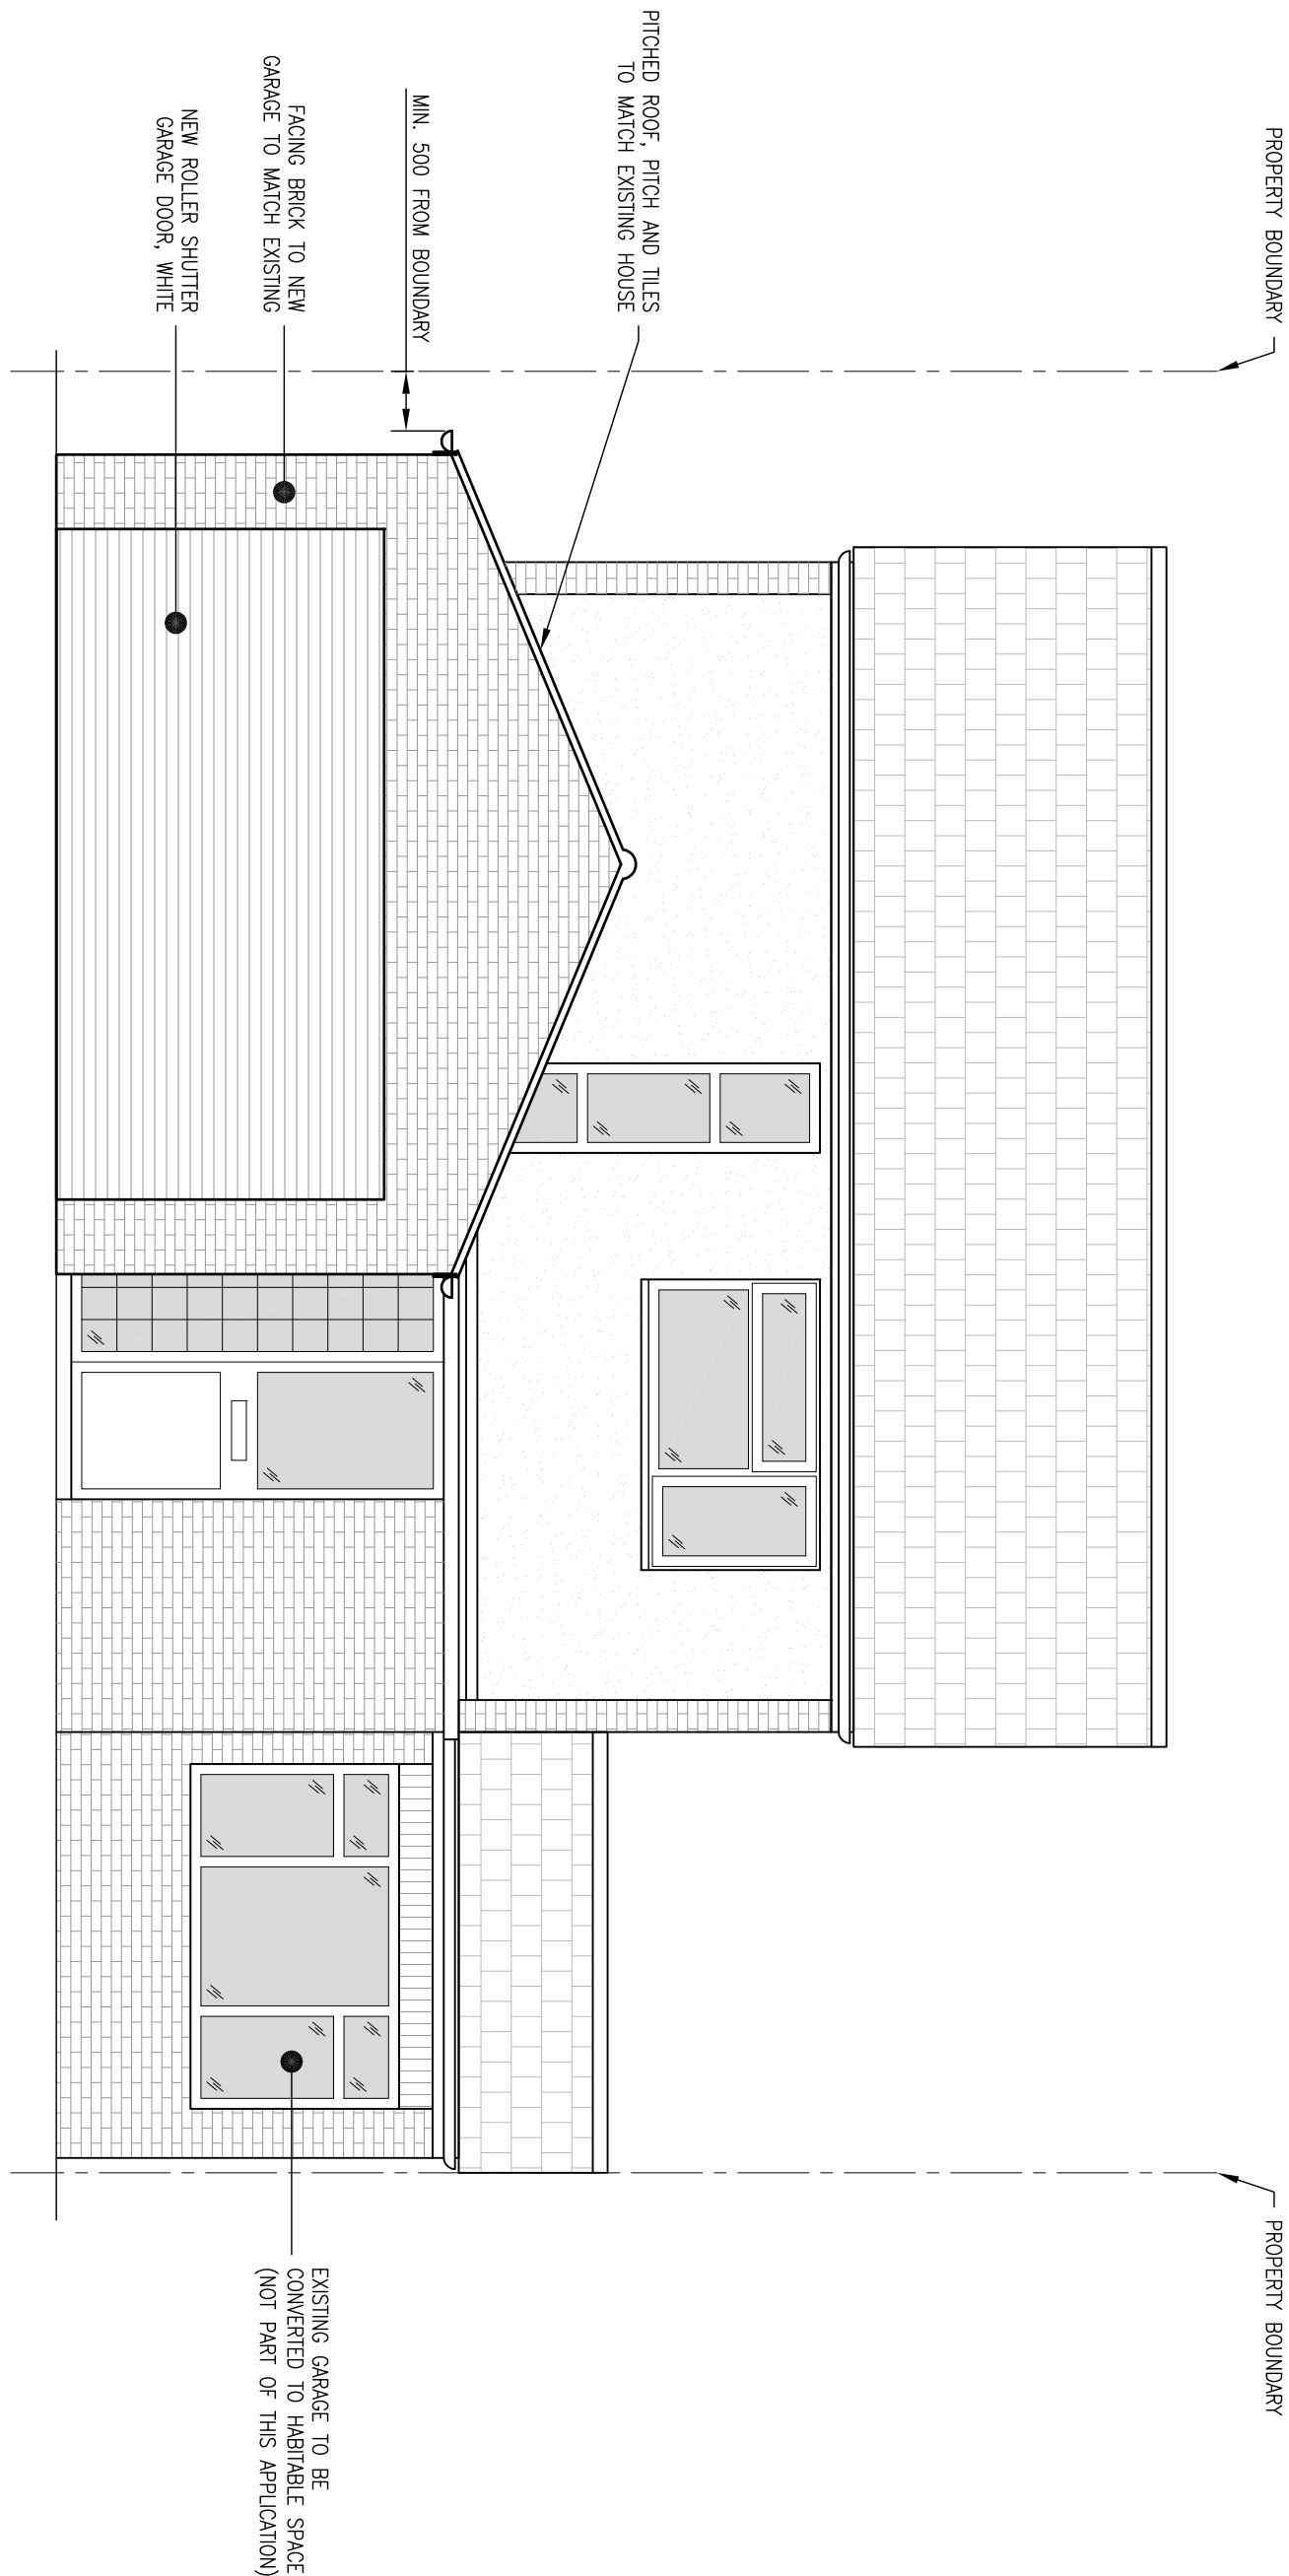


PROPOSED GARAGE FRONT ELEVATION

D-004

1:50 @ A1
1:100 @ A3

0 1 2 3 4 5

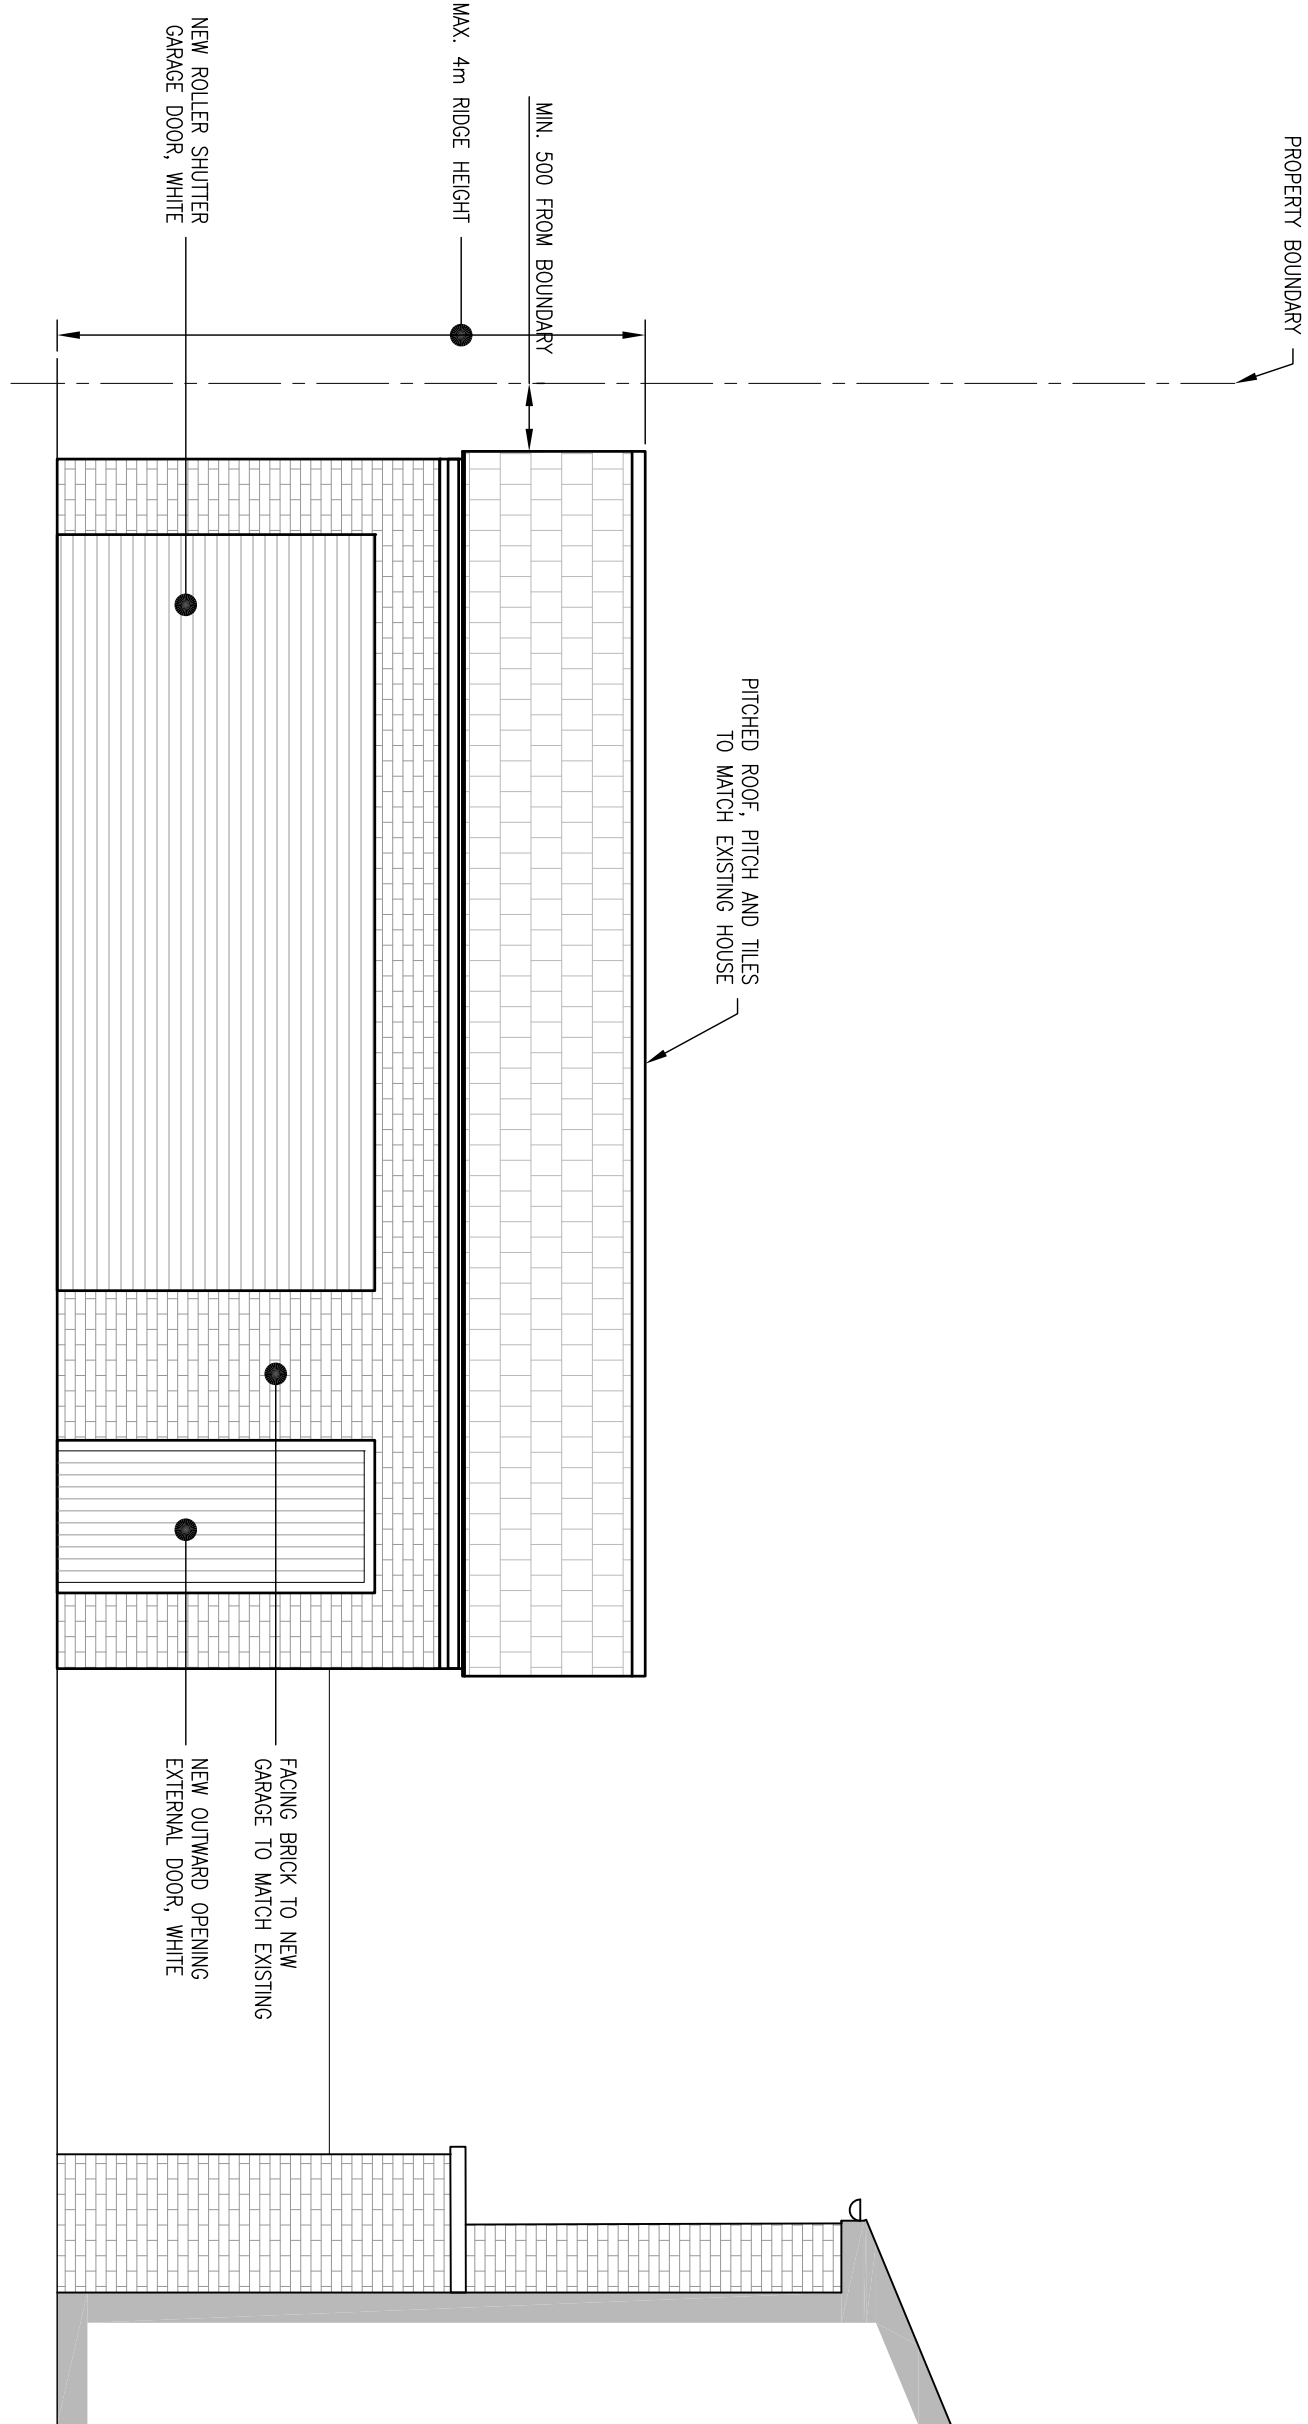


PROPOSED GARAGE SIDE ELEVATION

D-004

1:50 @ A1
1:100 @ A3

0 1 2 3 4 5

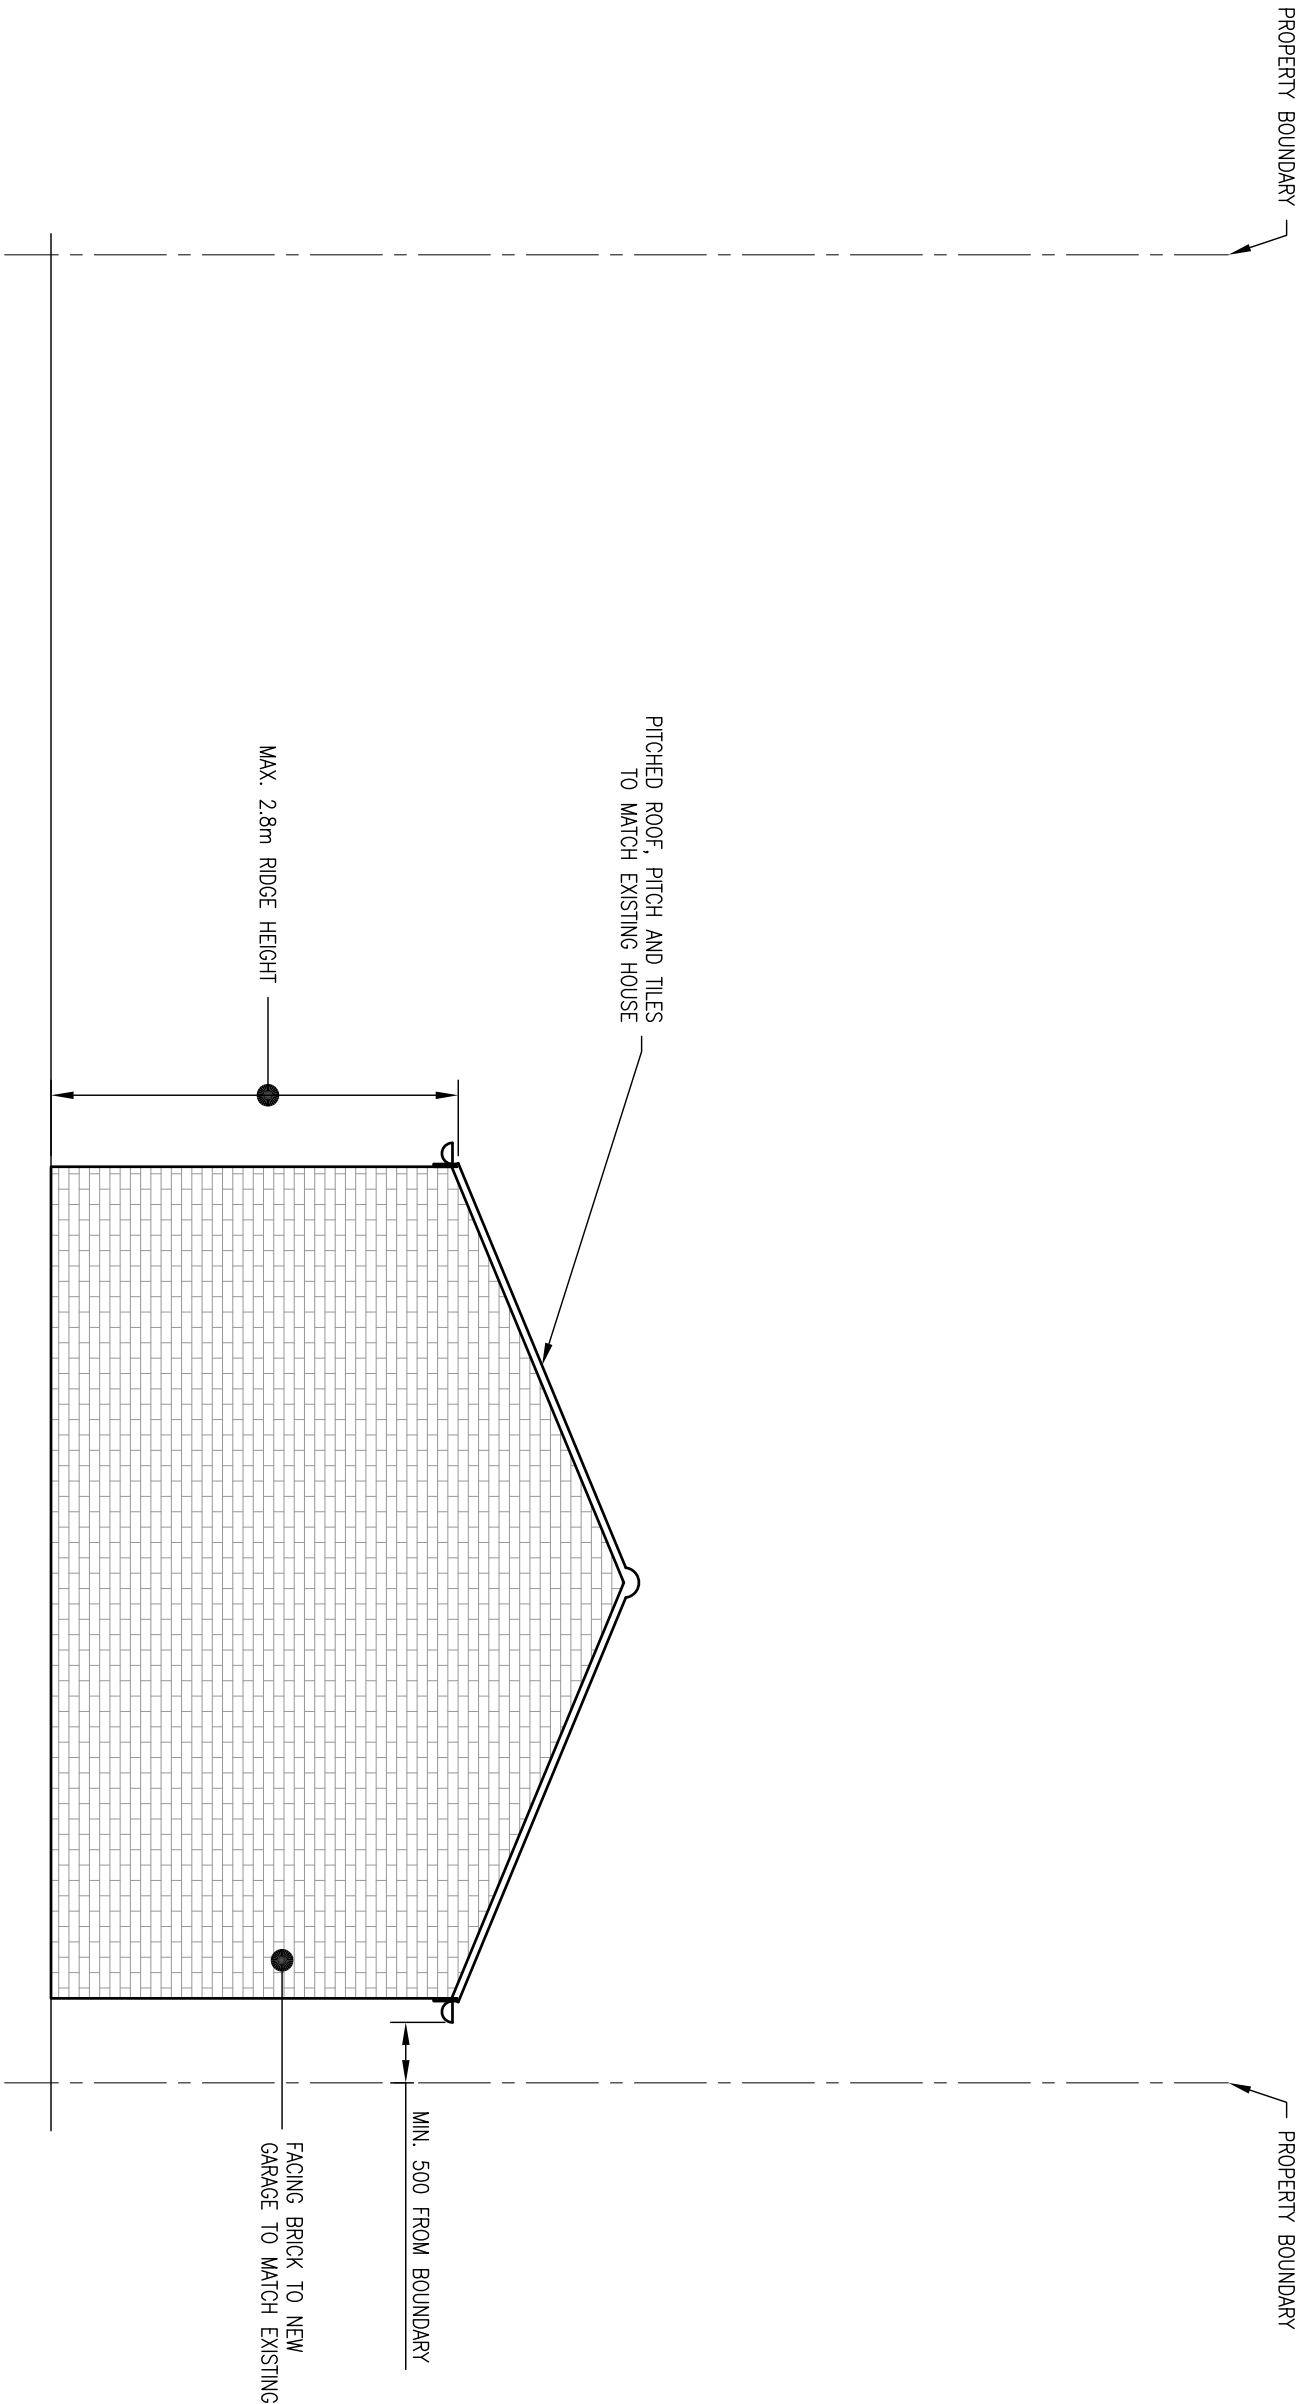


PROPOSED GARAGE REAR ELEVATION

D-004

1:50 @ A1
1:100 @ A3

0 1 2 3 4 5

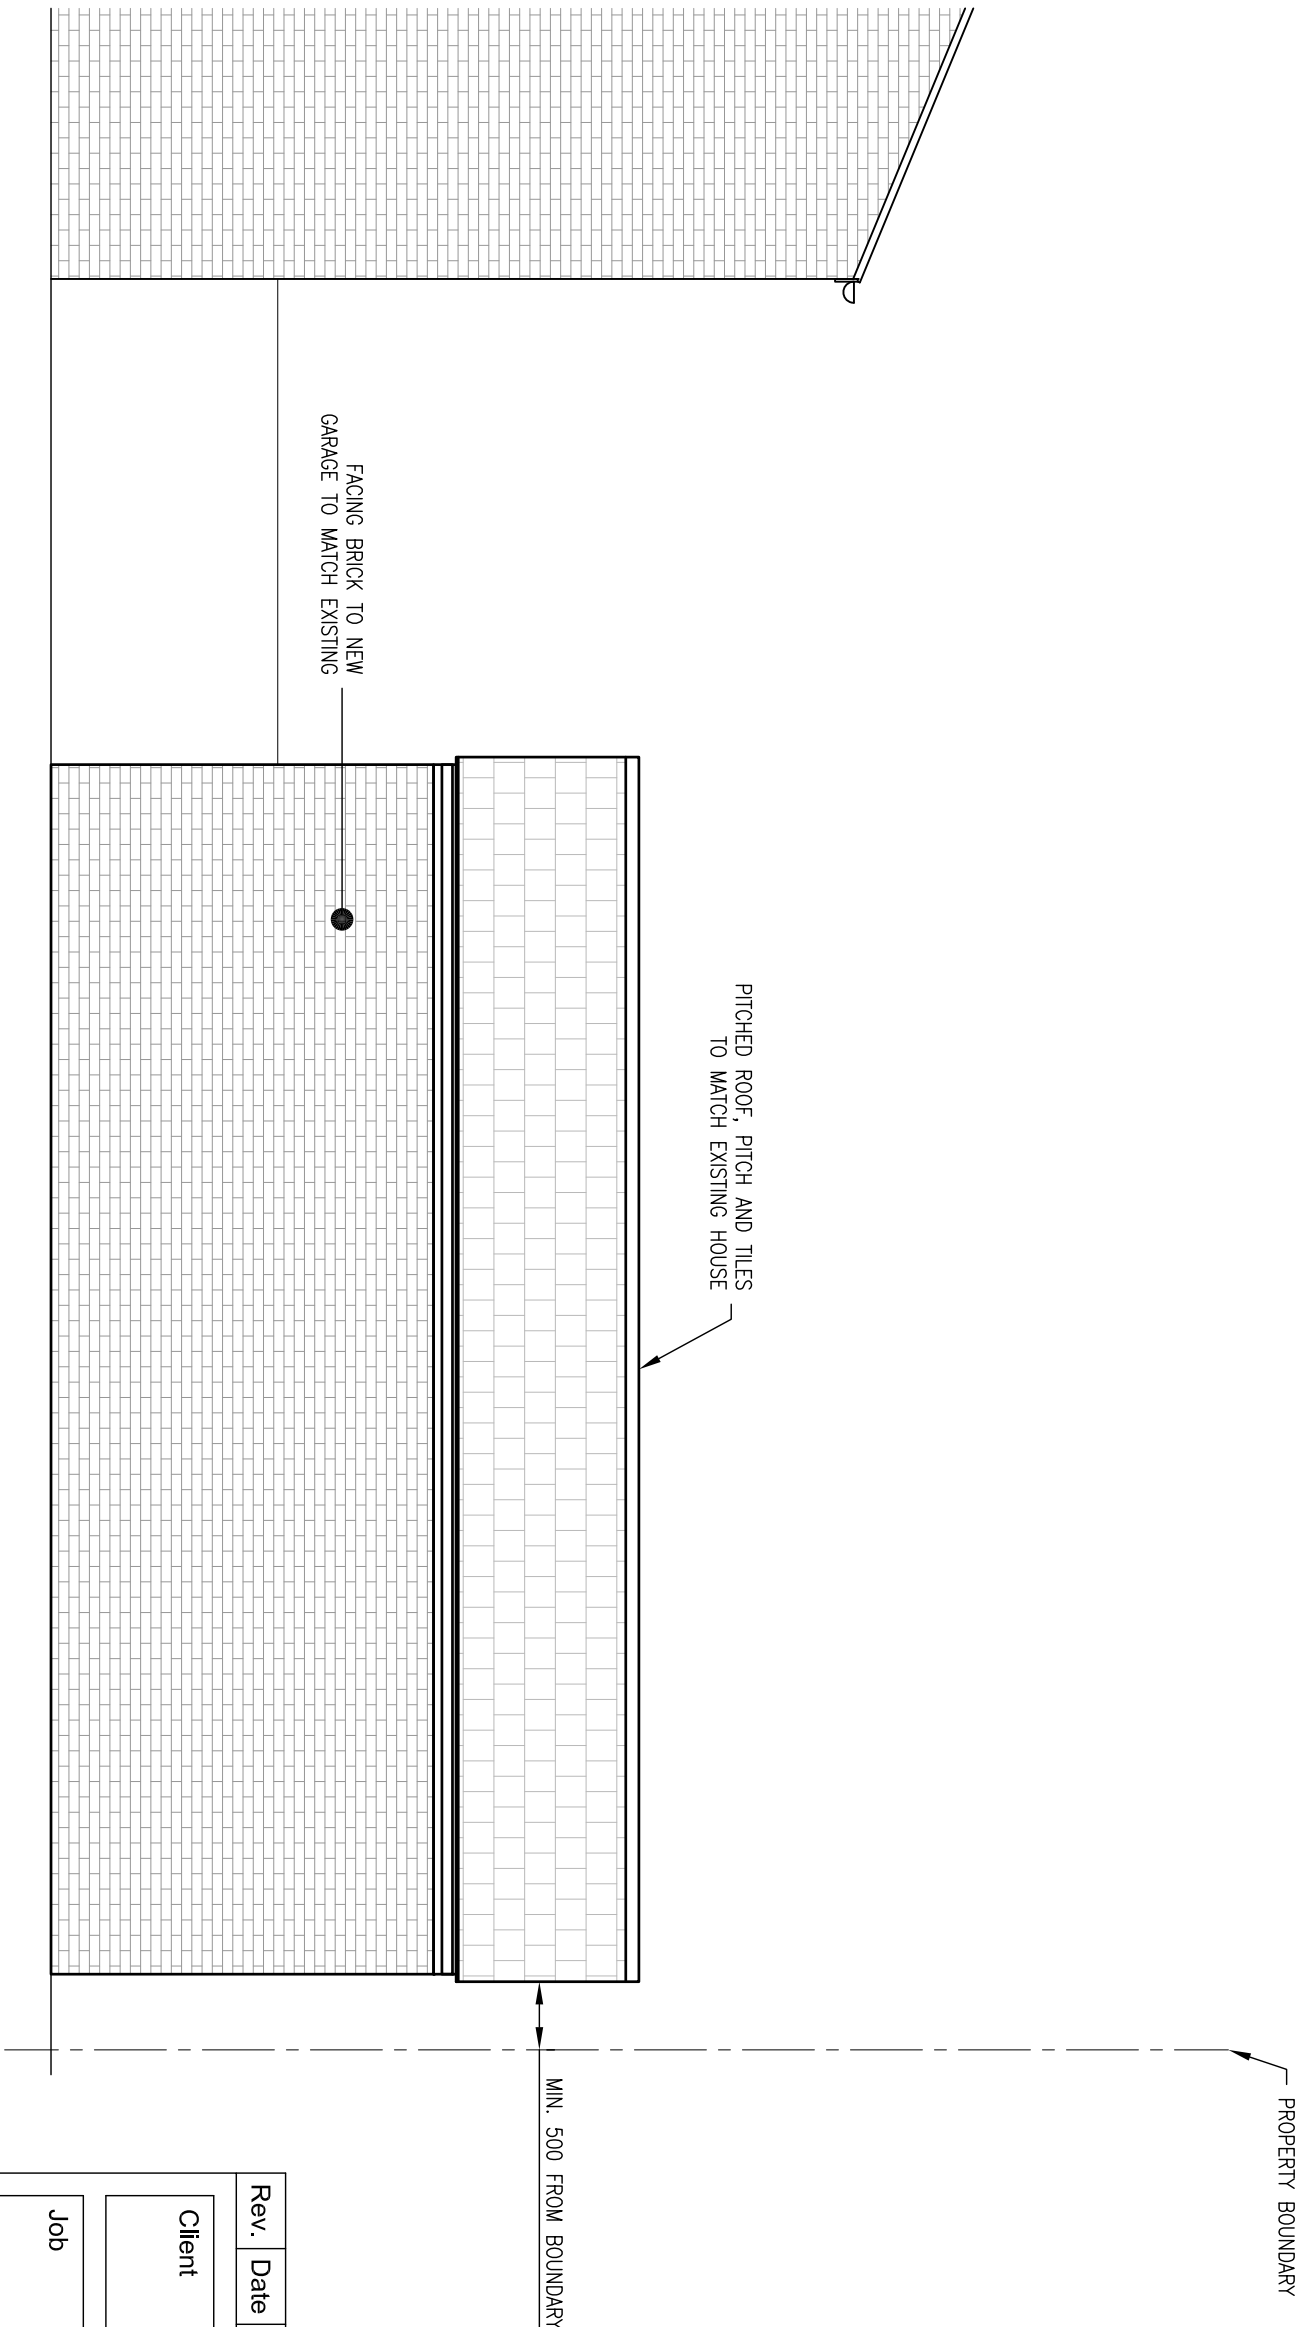

PROPOSED GARAGE SIDE ELEVATION

D-004

1:50 @ A1
1:100 @ A3

0 1 2 3 4 5

Rev.	Date	Amendment				
Client Mr & Mrs Grange						
Job 193a Long Lane Hillingdon UB10 3UW						
Title Proposed Elevations						
Drawn By SML		Date December 19				
Scale 1:50 @ A1, 1:100 @ A3						
Drawing No. 058-D-004		Rev. <table><tr><td></td><td></td></tr><tr><td></td><td></td></tr></table>				