



The Contractor is to check all dimensions on site and report any discrepancies to the Contract Administrator. This drawing is to be read in conjunction with all other standard documentation. Dimensions are not to be scaled from this drawing.

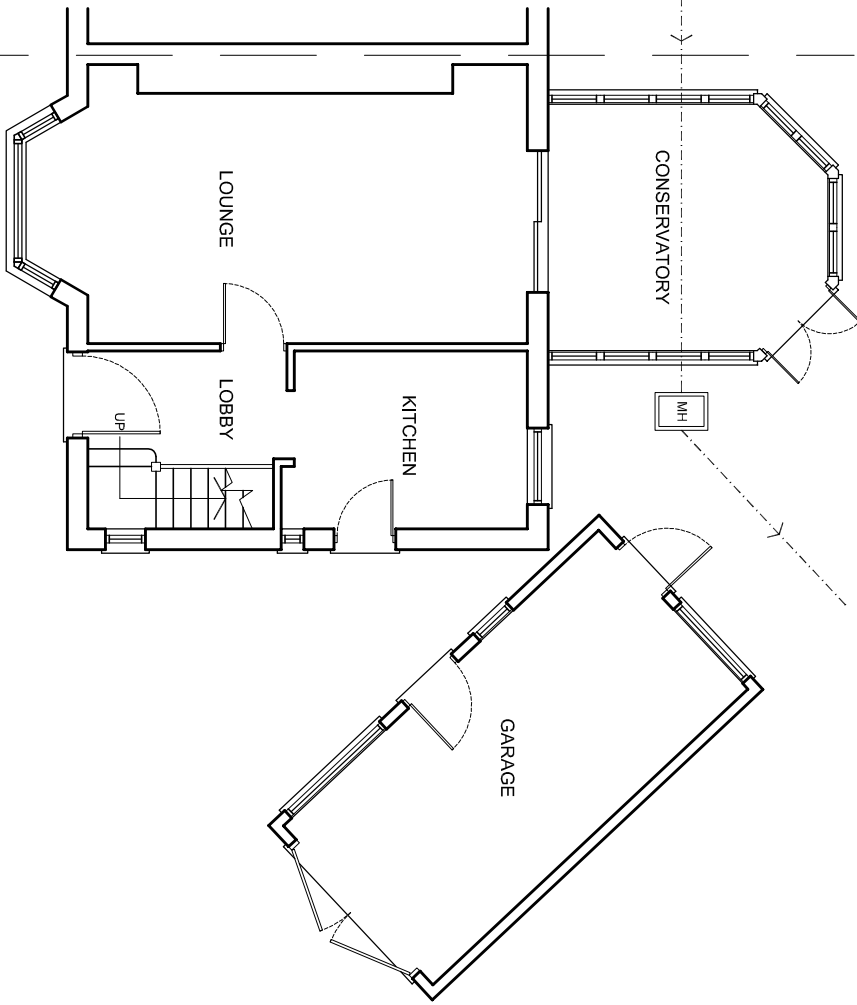



EXISTING GROUND FLOOR PLAN

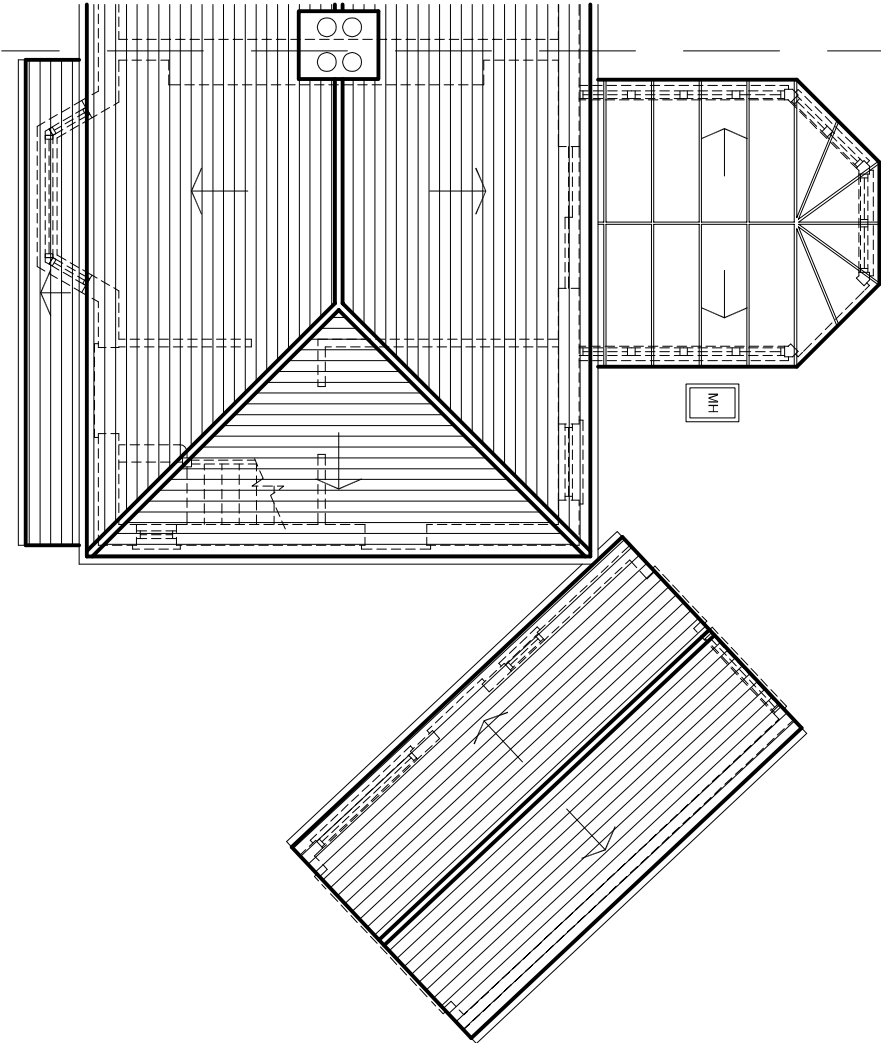


EXISTING ROOF PLAN




LOCATION PLAN - SCALE 1:1250

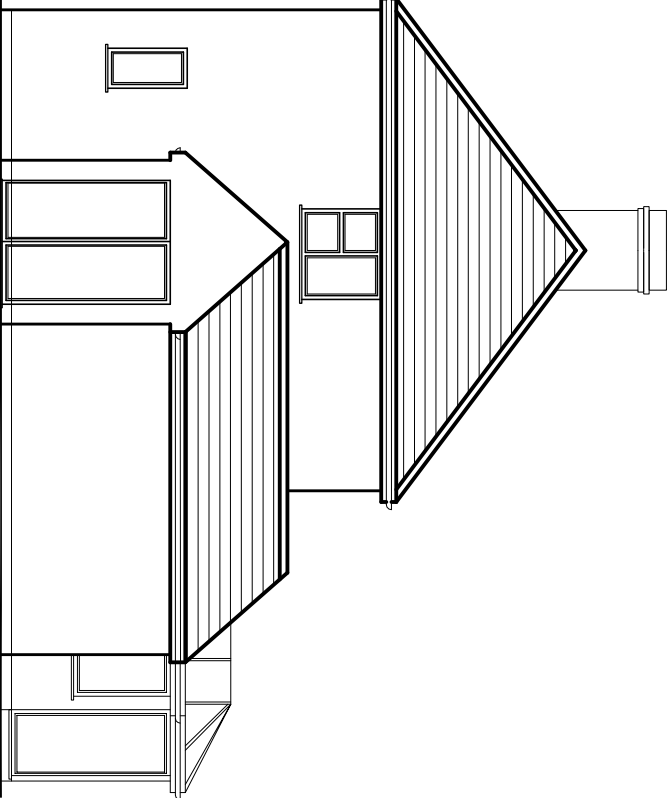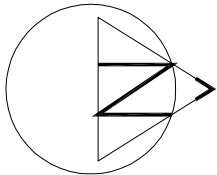

EXISTING SIDE ELEVATION

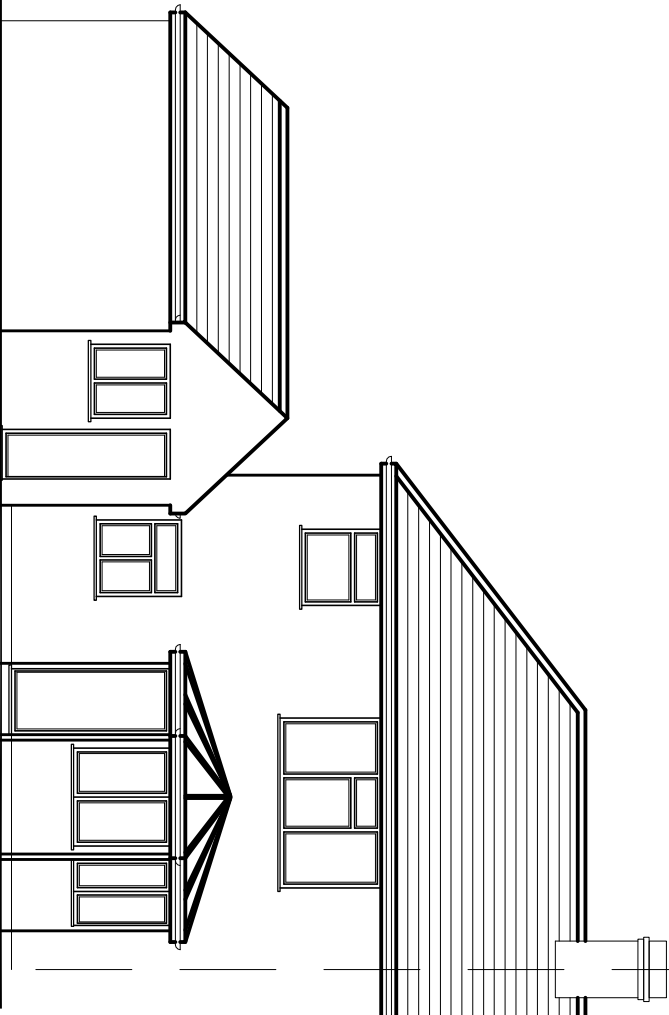

EXISTING REAR ELEVATION

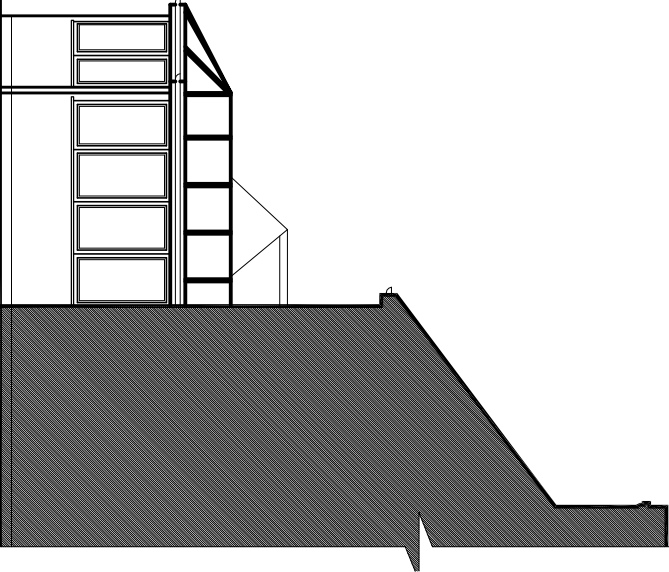

EXISTING SIDE ELEVATION

rev.	description	date	chkd.
	10 Wimborne Avenue Chislehurst BR7 6RQ 020 3004 9238 07931 931 035 s.nappal@dapconsultants.co.uk www.dapconsultants.co.uk		
project : 55 Blandford Way Hayes			
drawing title : Existing Floor Plans			
drawn: SN	chkd : SS	date: 03.08.21	
status: Prior Approval		scale: 1:100@A3	
proj no : 1751	drg no: 01	rev no:	