




The Contractor is to check all dimensions on site and report any discrepancies to the Contract Administrator. This drawing is to be read in conjunction with all other standard documentation. Dimensions are not to be scaled from this drawing.

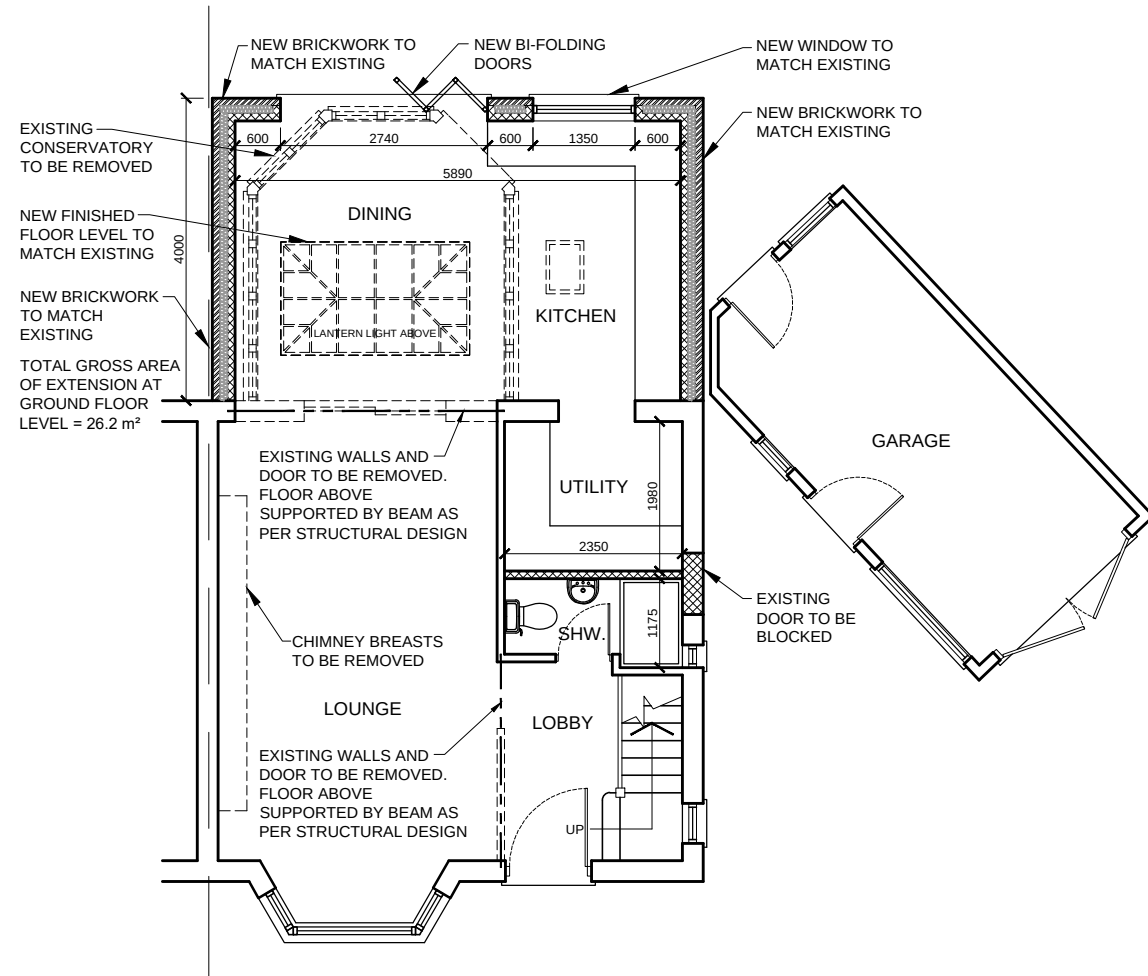



PROPOSED GROUND FLOOR PLAN

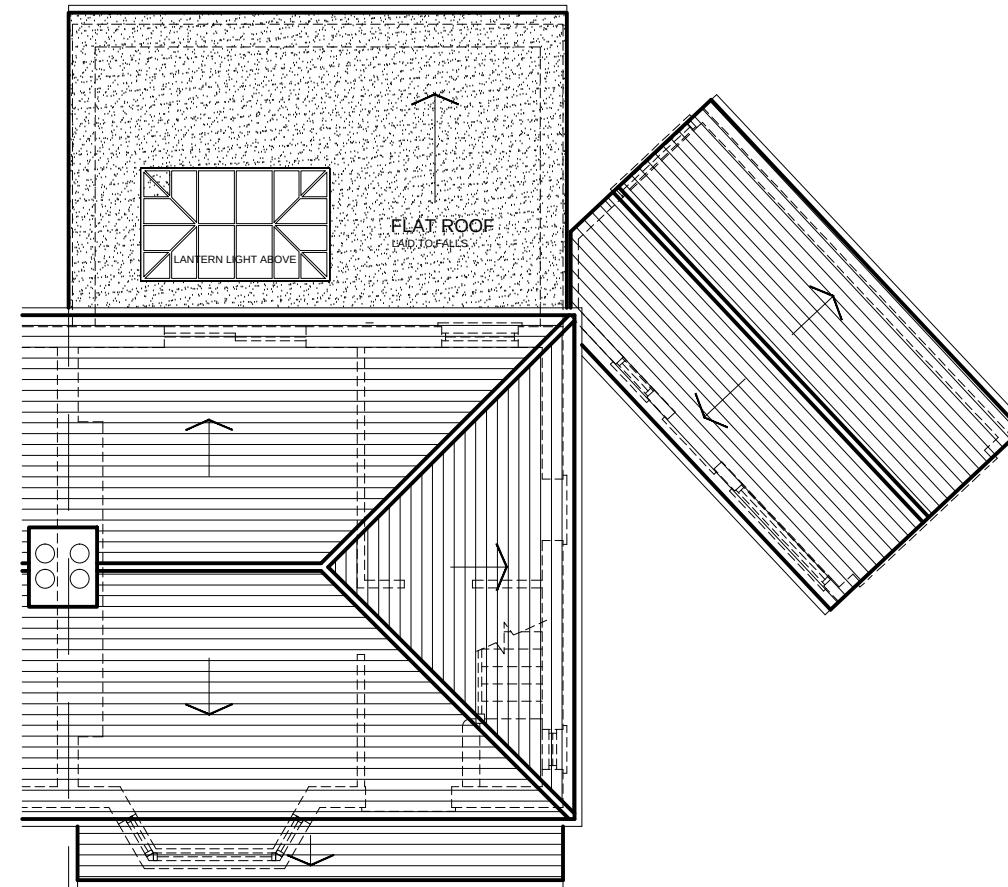

PROPOSED ROOF PLAN

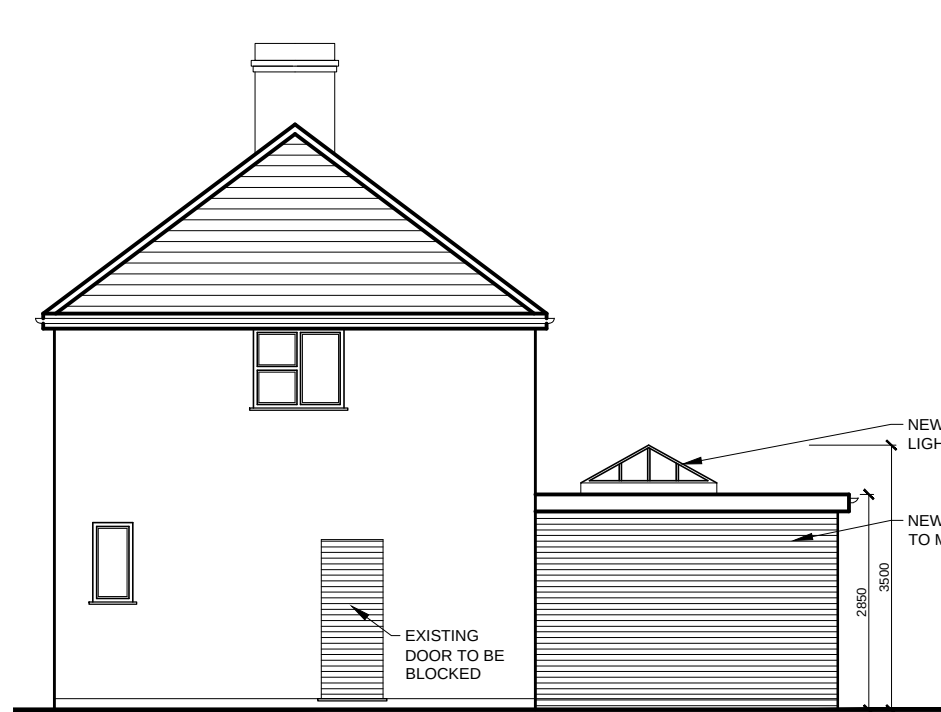

PROPOSED SIDE ELEVATIONS
(Existing garage removed for clarity)

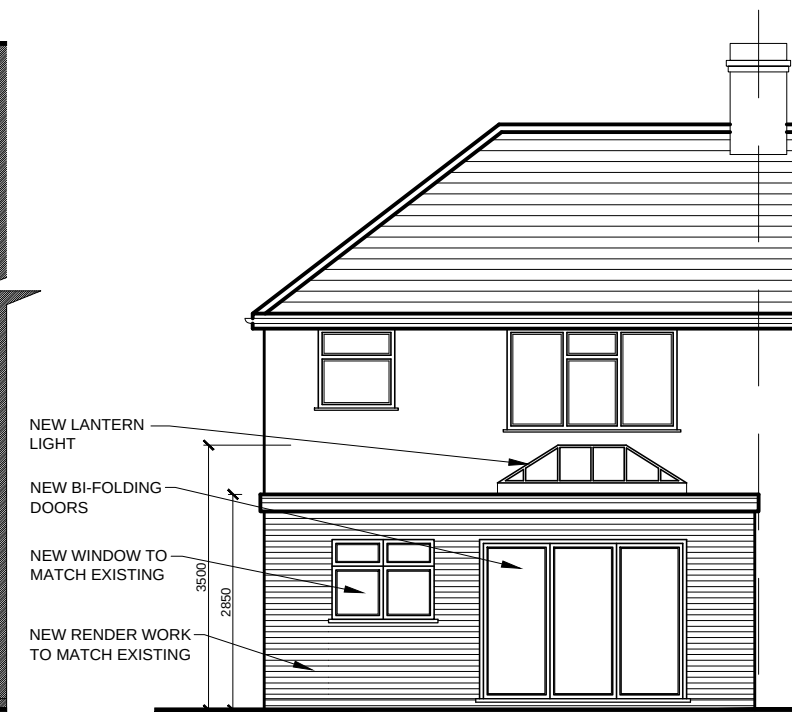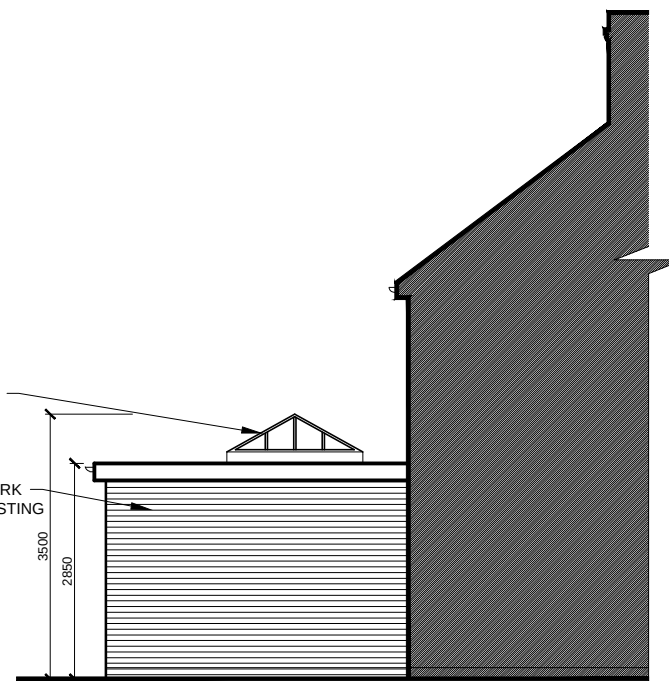

PROPOSED REAR ELEVATION

rev.	description	date	chkd
			
10 Wimborne Avenue Chislehurst BR7 6RQ			
020 3004 9238 07931 931 035			
s.nagpal@dapconsultants.co.uk www.dapconsultants.co.uk			

project : 55 Blanford Way
Hayes

drawing title :

Proposed Floor Plans and Elevations

drawn: SN	chkd: SS	date: 29.07.2021
status: Prior Approval		scale: 1:100@A3
proj no : 1751	drg no: 02	rev no: