


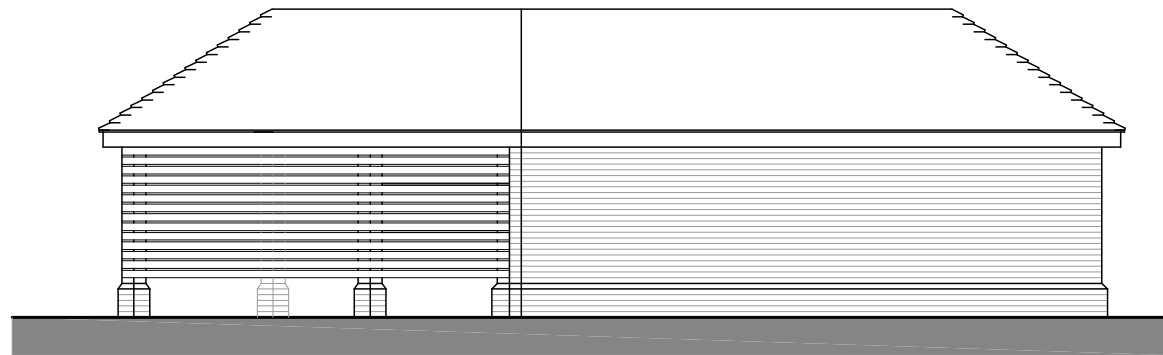

REAR ELEVATION




SIDE ELEVATION




FRONT ELEVATION



SIDE ELEVATION

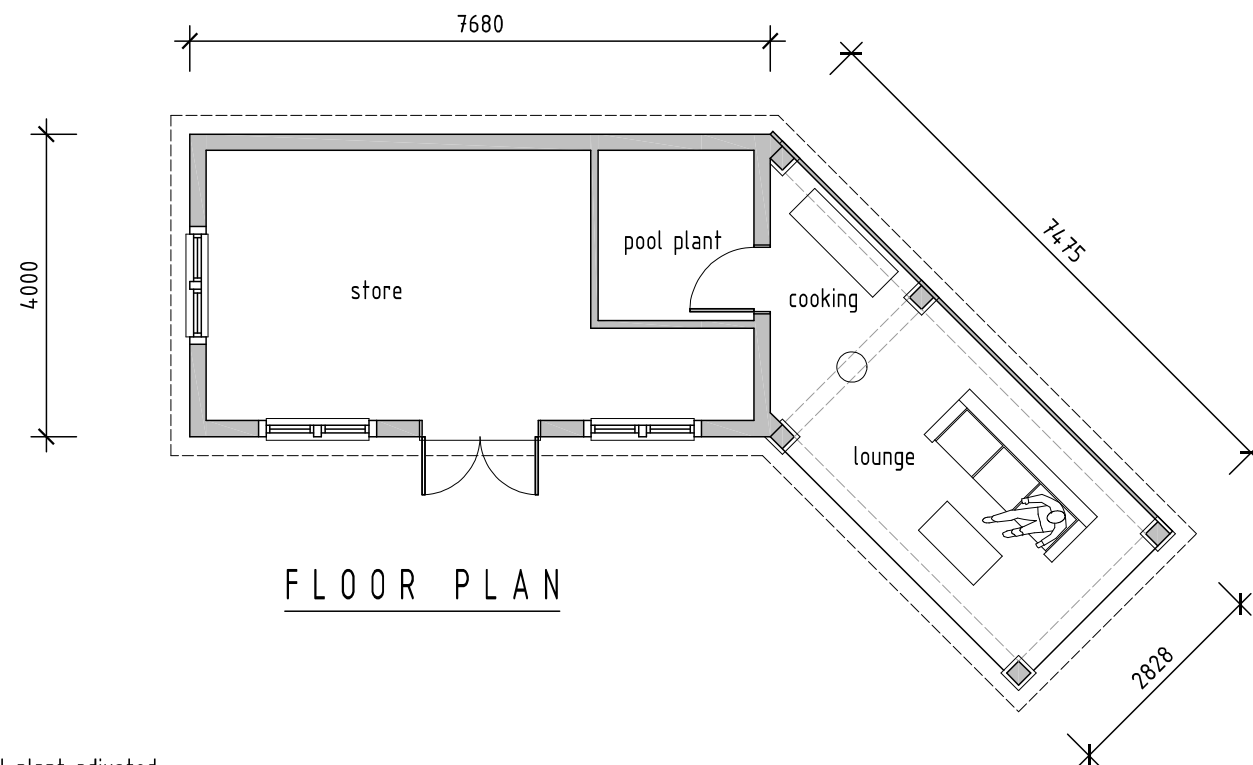

FLOOR PLAN

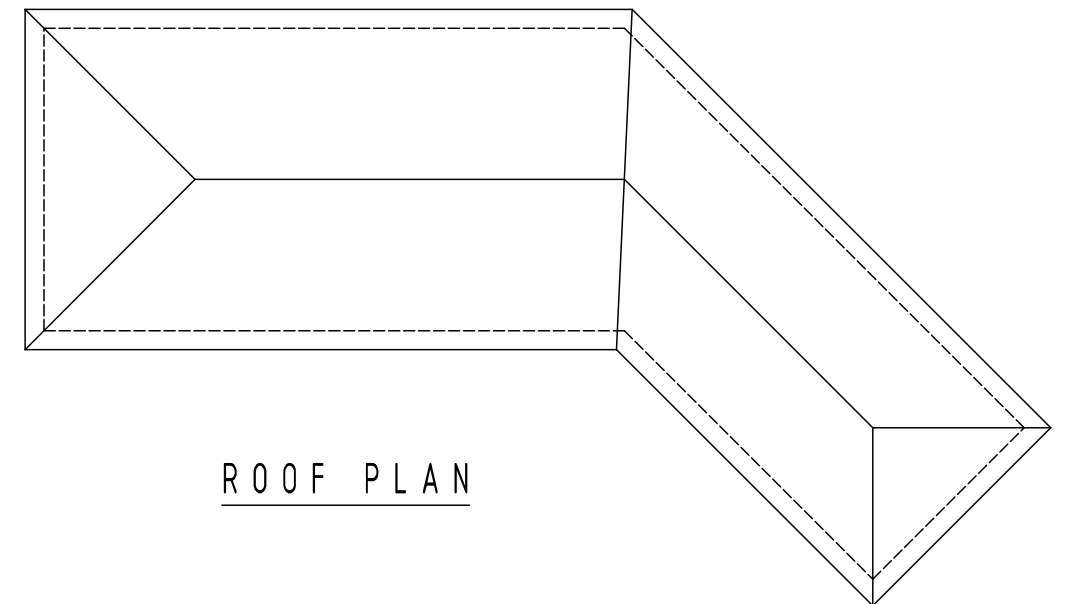

ROOF PLAN

A 20-07-2020 Pool plant adjusted


drawing: GARDEN STORE

scale: 1 : 100 A3 date: 10-07-2020

drawing no: 1355-P-2 A drawn: AT

project: 17 LINKS WAY, NORTHWOOD

client: MR & MRS KARIM

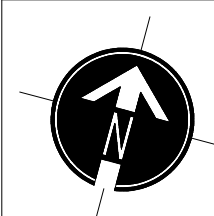

DUSEK DESIGN ASSOCIATES LTD
ARCHITECTURE + PLANNING

01895 831 103
info@dusek.co.uk
www.dusek.co.uk

