



FRONT VIEW

END VIEW

REAR VIEW

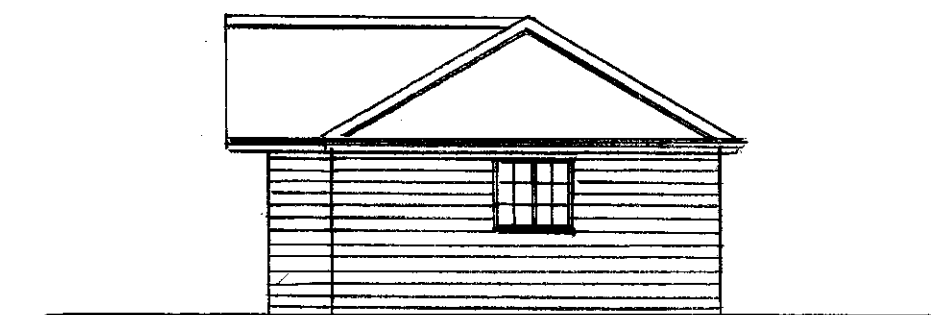

END VIEW

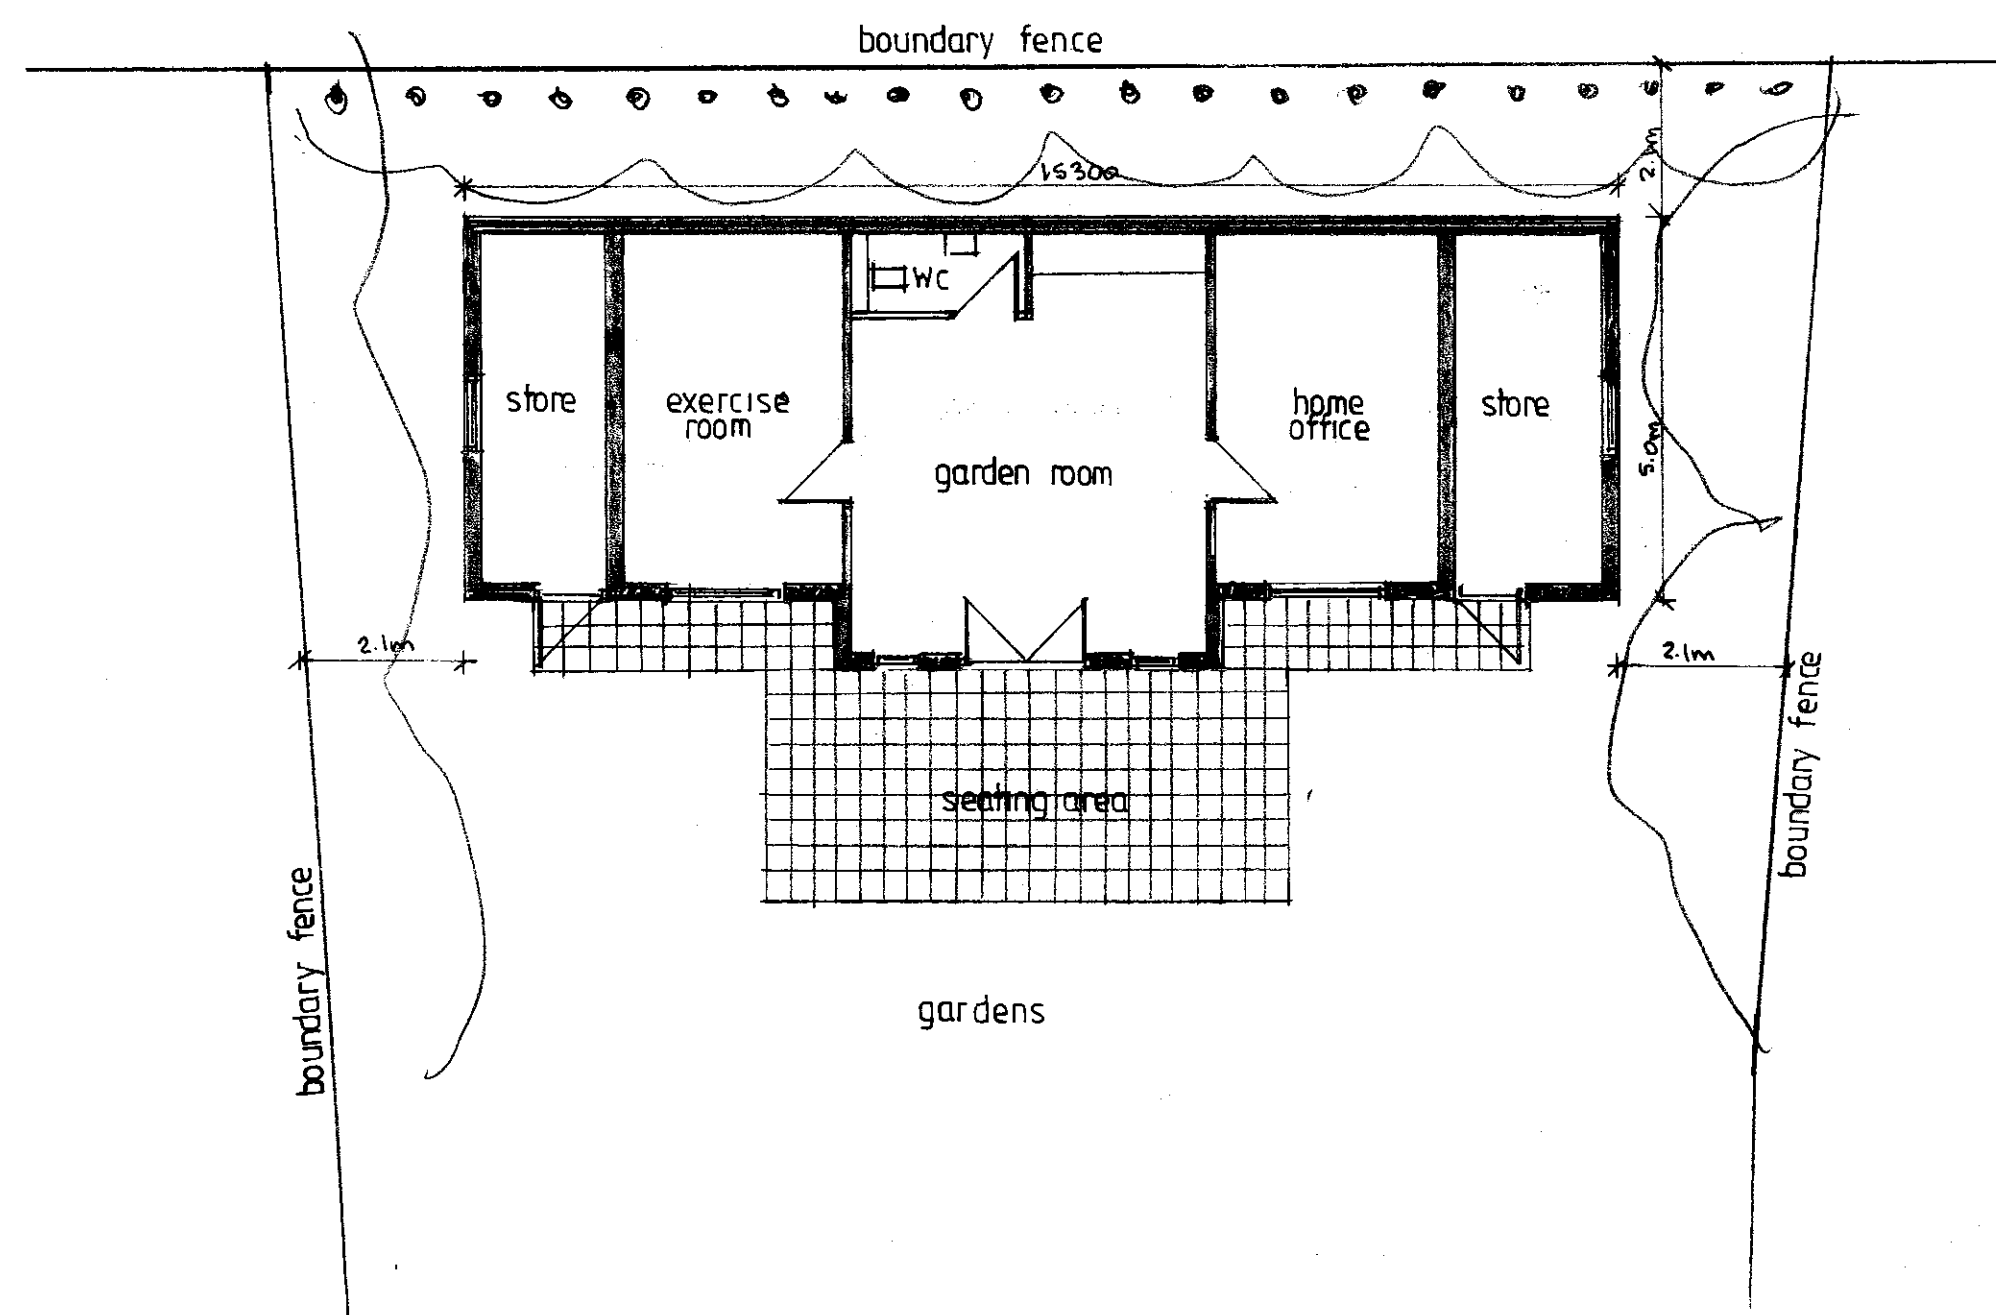

BUILDING / PART SITE PLAN 1:100



homeplans

Church Gardens, Church Hill, Harefield, Middlesex UB9 6DU

T: 01895 822488

E: patrick@homeplansharefield.com

W: www.homeplansharefield.com



P.J. McHugh RIBA
7632833

CLIENT: MR & MRS BHARDWAJ

PROJECT: 16 KEWFERRY DRIVE
NORTHWOOD

TITLE: DESIGN PROPOSAL OUTBUILDING
PLAN & ELEVATIONS

DRG NO:
212515

DATE:
MAY 2021

SCALE:
1:100 AT A2

DRAWN:

[Signature]