



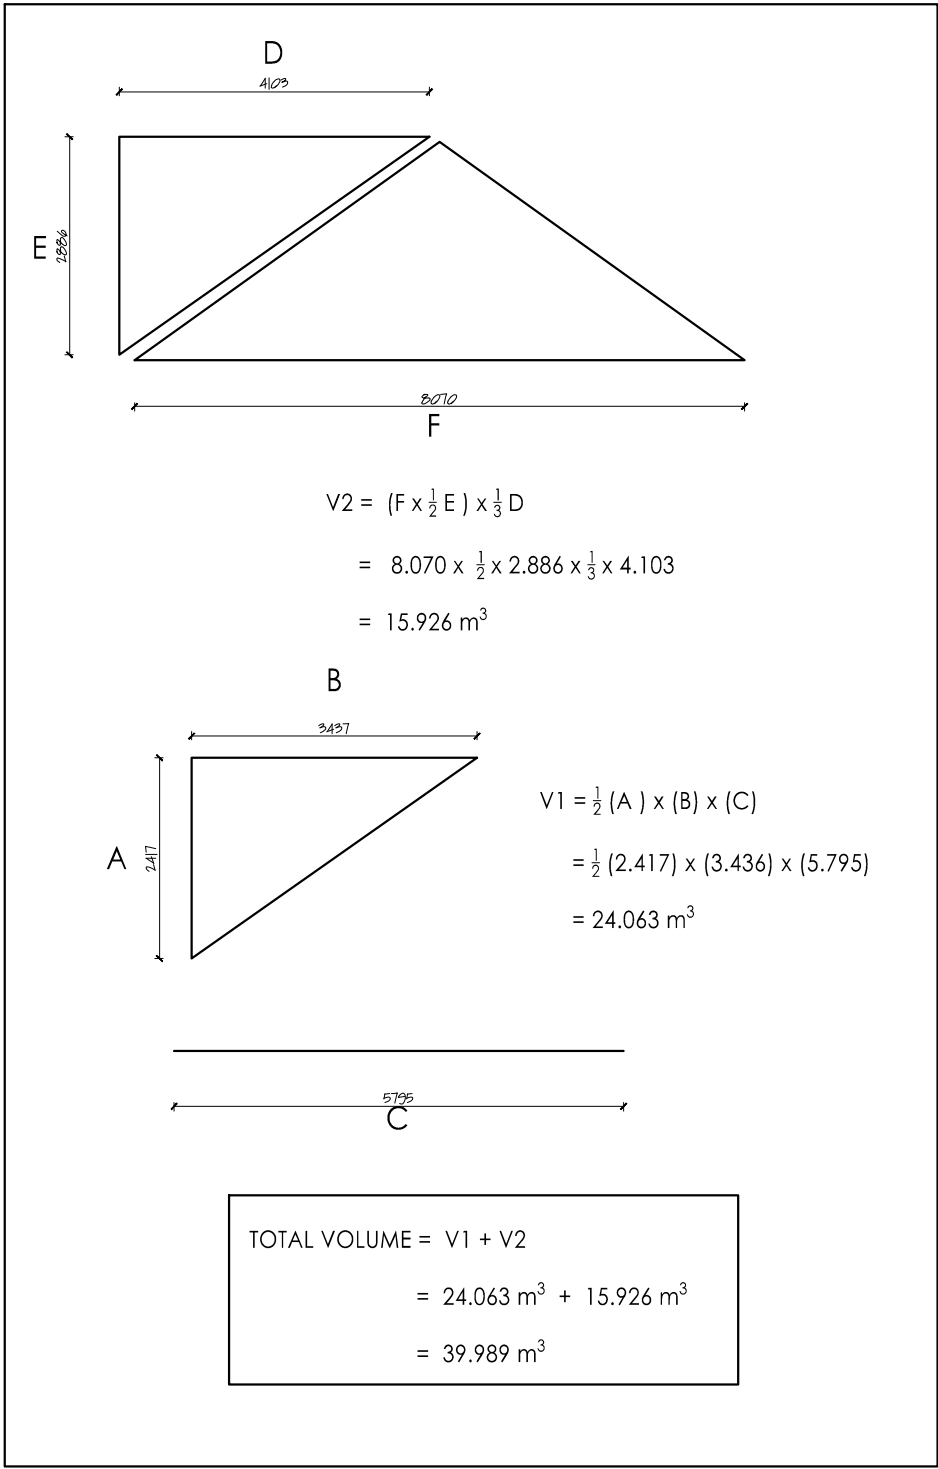


Volume Calculation

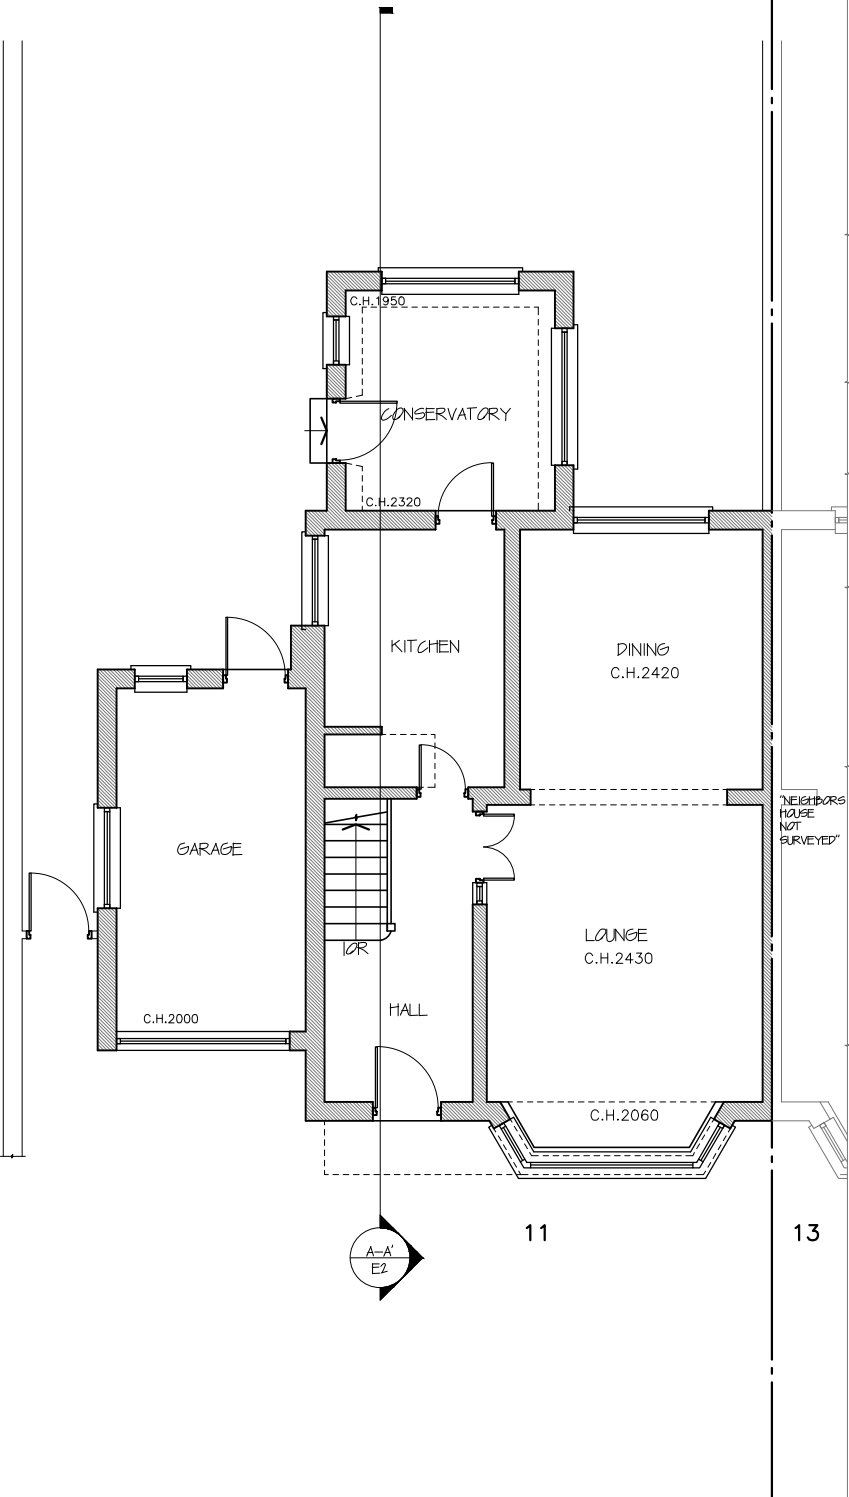

Existing Ground Floor Plan

1:100

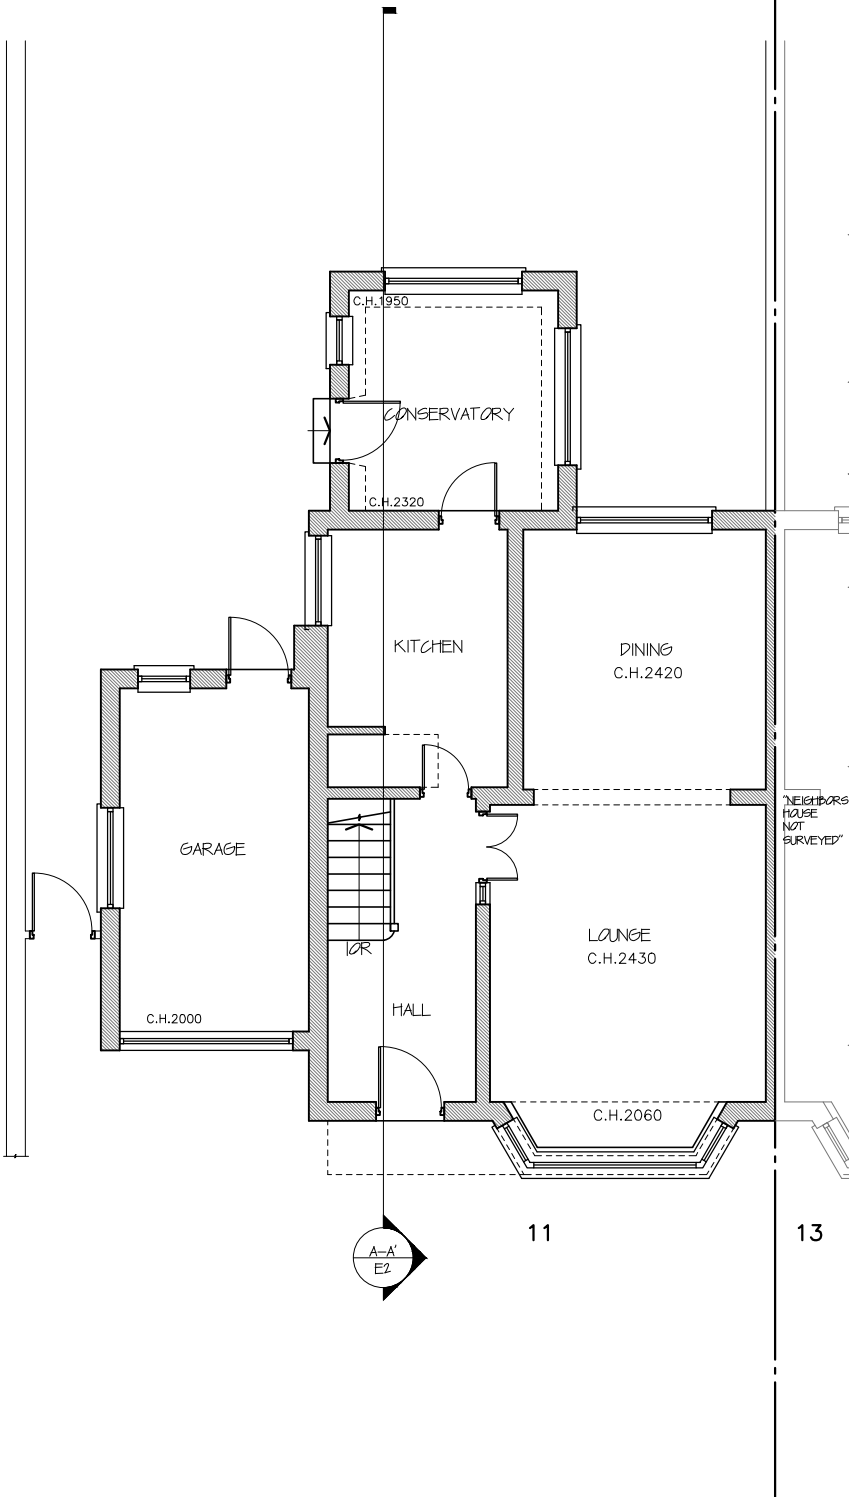

Proposed Ground Floor Plan

1:100

All works to be carried out in accordance with current building regulations and as per signed contract. All dimensions / levels to be checked and verified on site before commencing any work and any discrepancies to be reported to the office immediately. This drawing to be read in conjunction with contract documents, project working drawings, specification, all consultants / specialist drawings, details and specification. All materials to be used in the construction of the external surfaces of the new works shall match those in the existing building.

CLIENT:
Mr Raminder Pall
DRAWING TITLE:
Ground Fl Plans


JOB TITLE:
Proposed Loft Conversion
JOB REF / ADDRESS:
LW201900052 11 Wyre Grove UB3 4PQ (Pall)

SCALE: 1/100 @ A3
DATE: June 19


PP Ref: PP-
JOB NO: LW201900052

PHASE: Permitted
DRAWING NO: 02


DRAWN BY: KSB
REVISION: 00

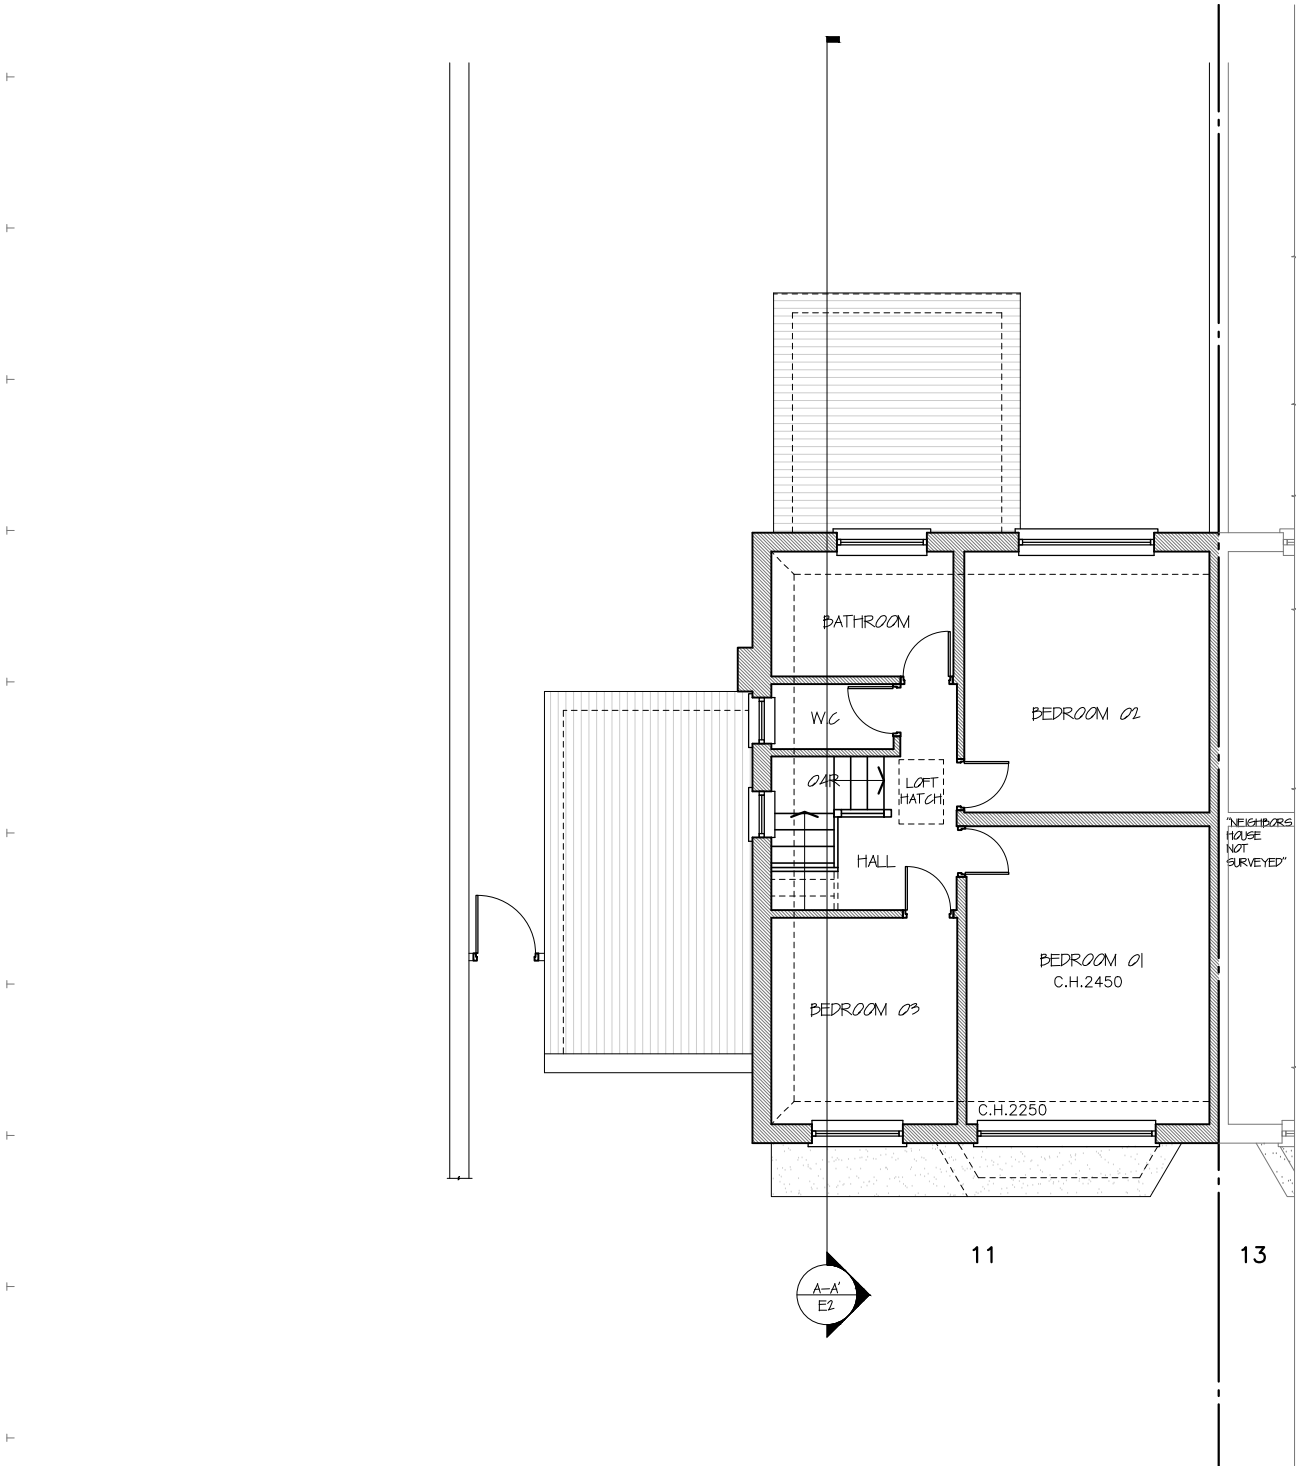

Existing First Floor Plan
1:100

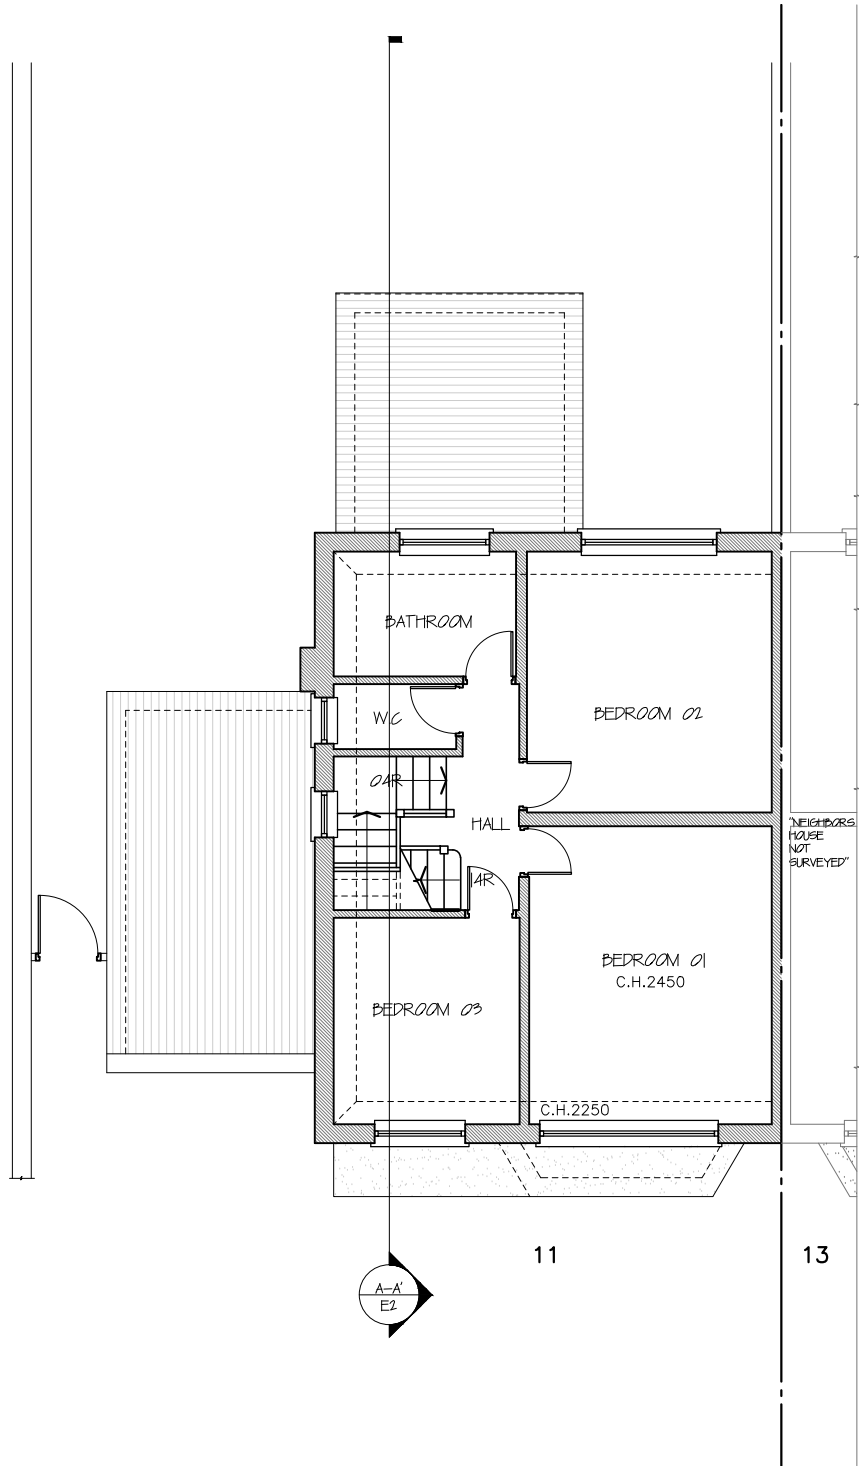


Proposed First Floor Plan
1:100

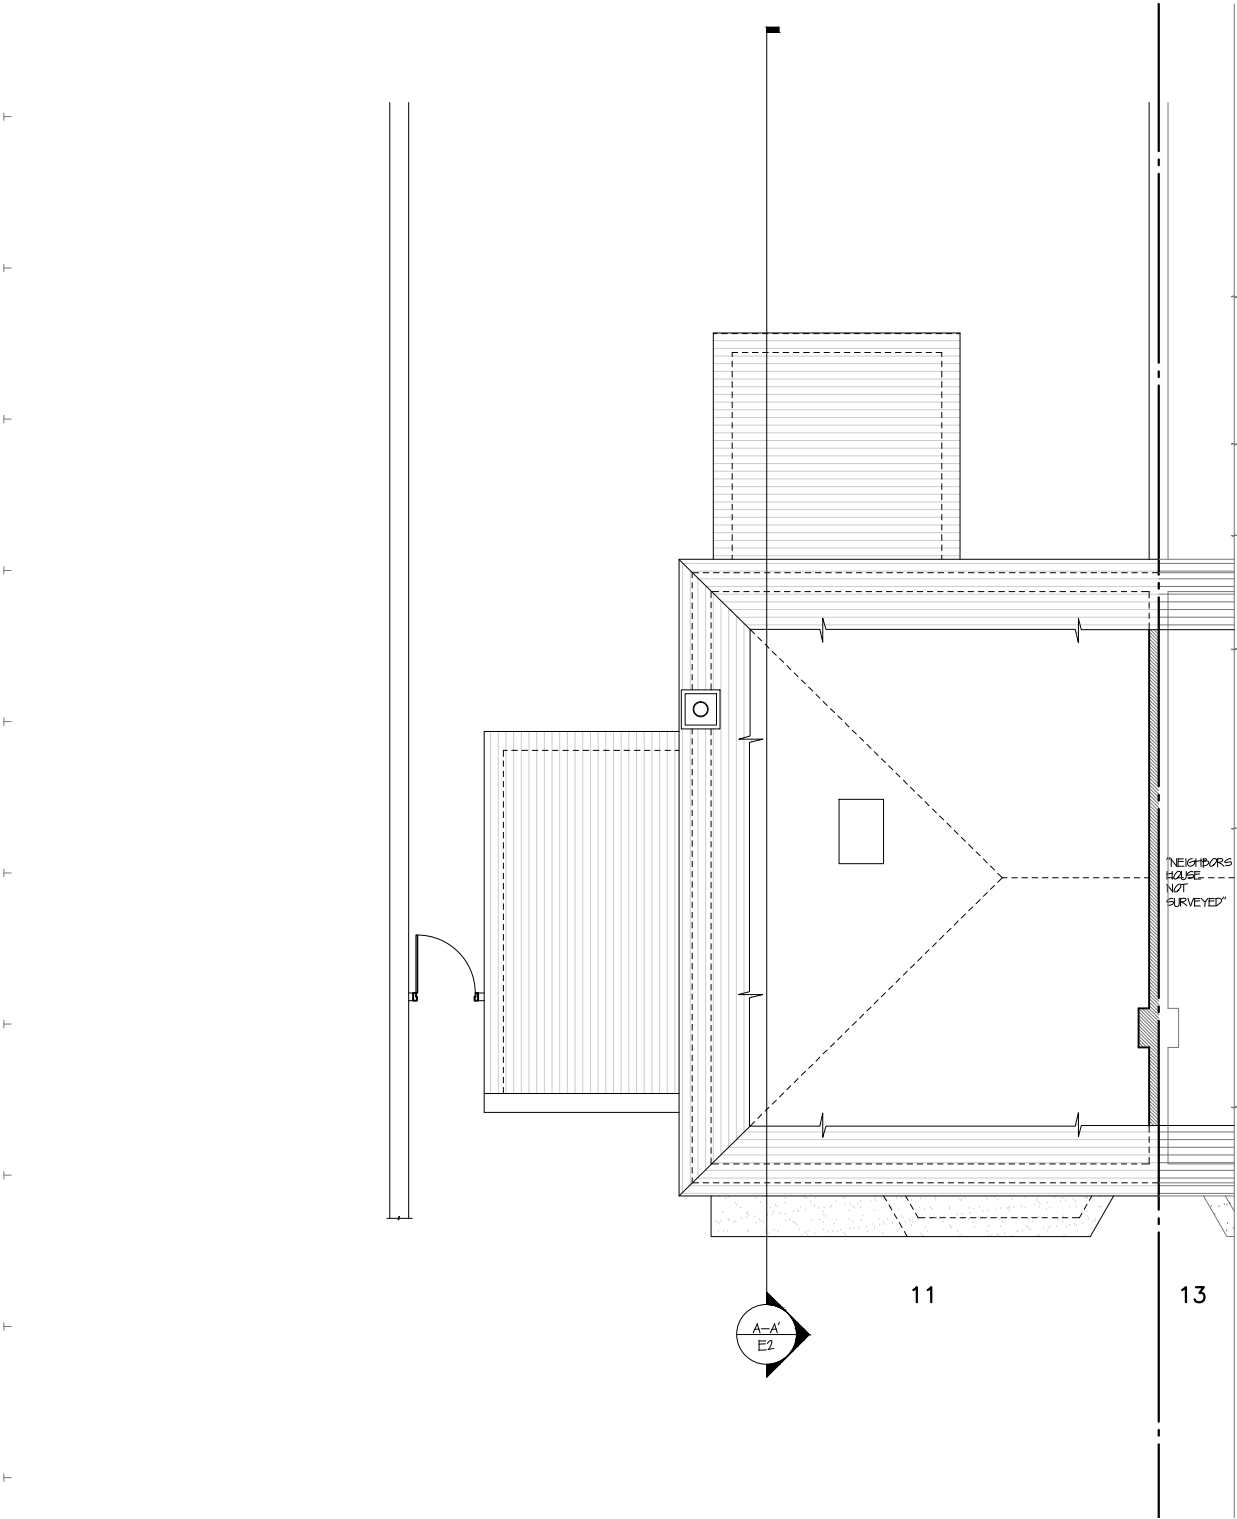

Existing Loft Floor Plan

1:100

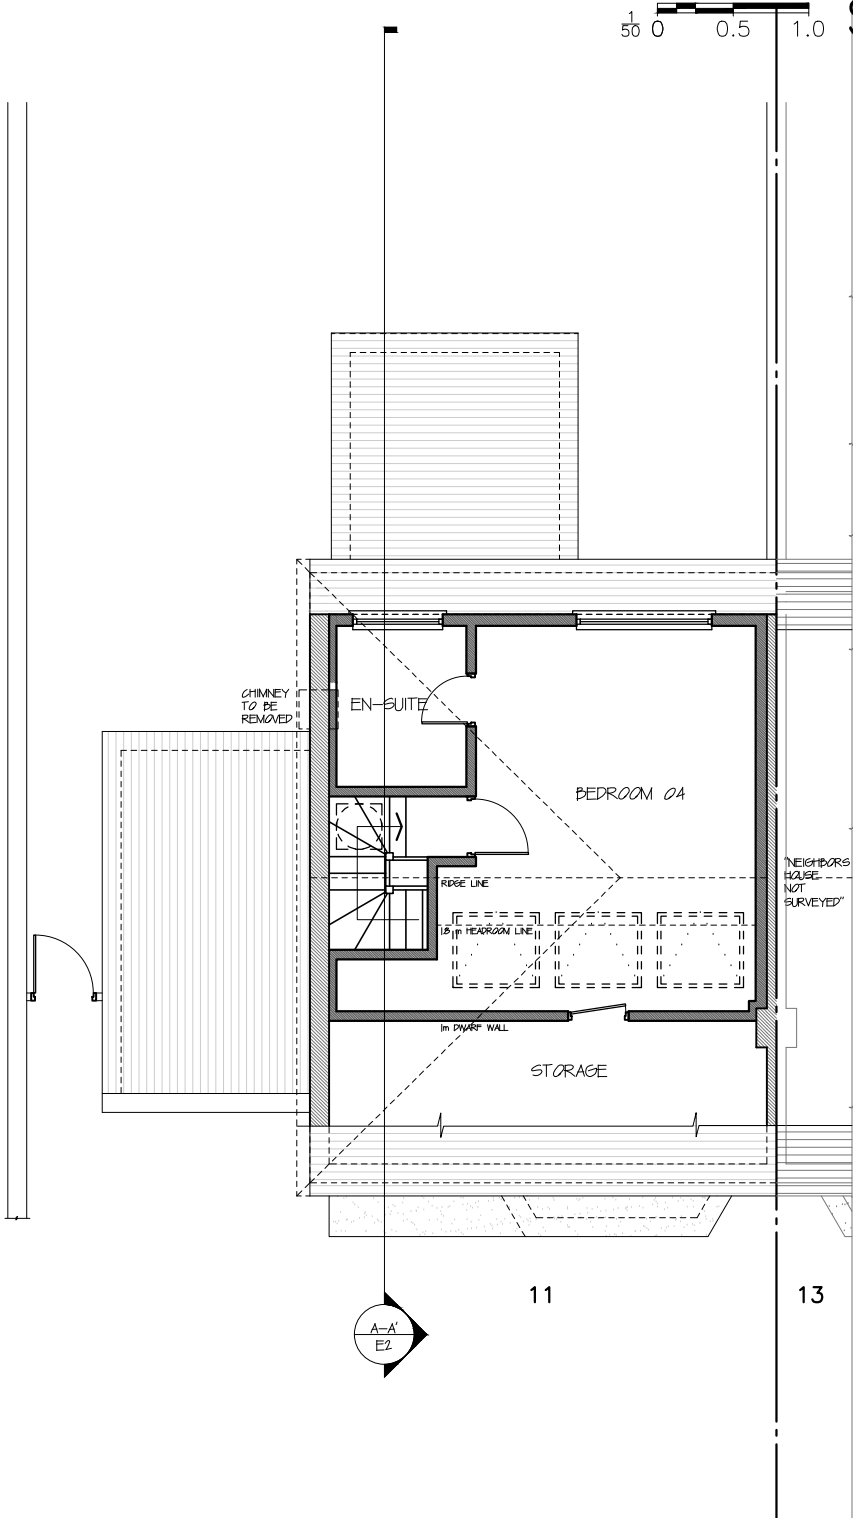

Proposed Loft Floor Plan

1:100

All works to be carried out in accordance with current building regulations and as per signed contract. All dimensions / levels to be checked and verified on site before commencing any work and any discrepancies to be reported to the office immediately. This drawing to be read in conjunction with contract documents, project working drawings, specification, all consultants / specialist drawings, details and specification. All materials to be used in the construction of the external surfaces of the new works shall match those in the existing building.

CLIENT:
Mr Raminder Pall
DRAWING TITLE:
Loft Plans


JOB TITLE:
Proposed Loft Conversion
JOB REF / ADDRESS:
LW201900052 11 Wyre Grove UB3 4PQ (Pall)

SCALE: 1/100 @ A3
DATE: June 19

PP Ref: PP-
JOB NO: LW201900052


PHASE: Permitted
DRAWING NO: 04

DRAWN BY: KSB
REVISION: 00

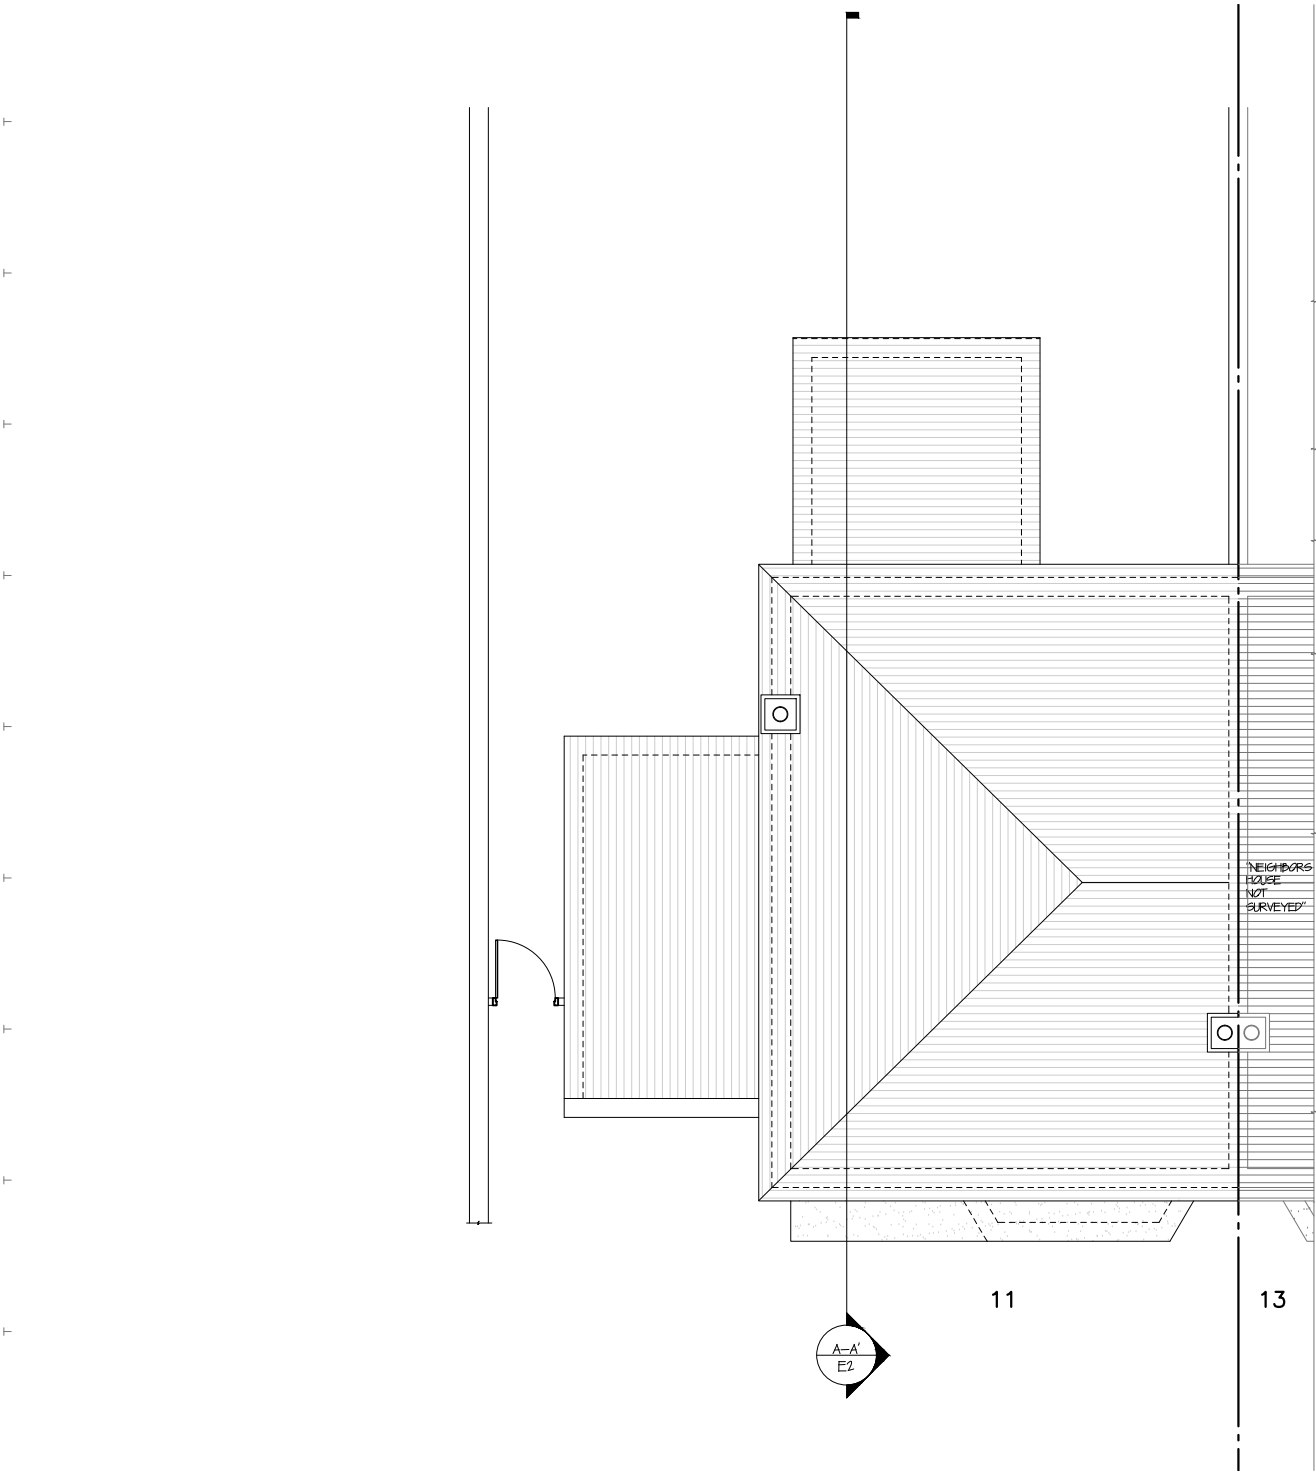

Existing Roof Plan

1:100

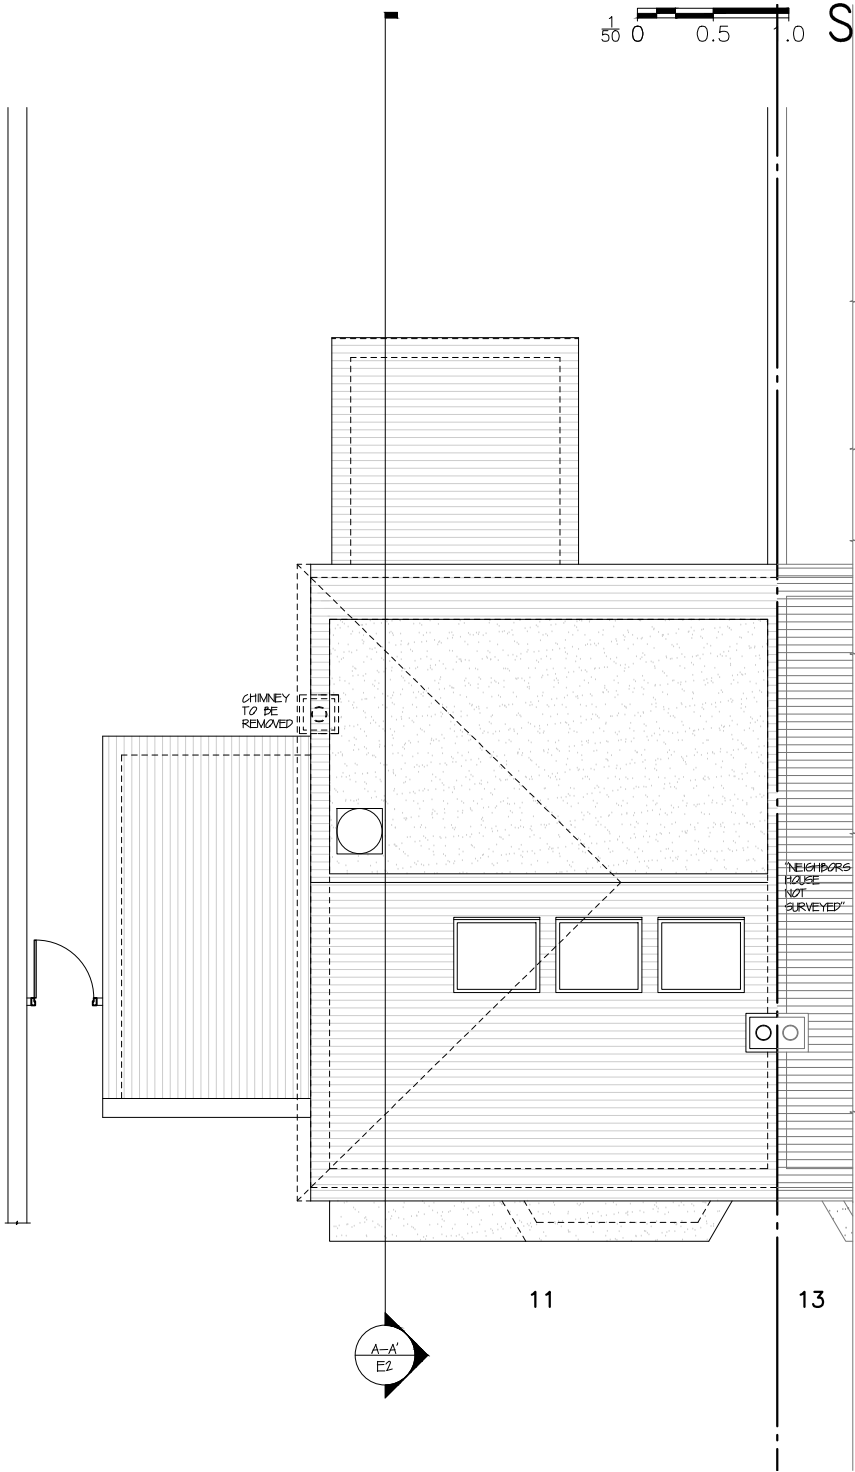

Proposed Roof Plan

1:100

All works to be carried out in accordance with current building regulations and as per signed contract. All dimensions / levels to be checked and verified on site before commencing any work and any discrepancies to be reported to the office immediately. This drawing to be read in conjunction with contract documents, project working drawings, specification, all consultants / specialist drawings, details and specification. All materials to be used in the construction of the external surfaces of the new works shall match those in the existing building.

CLIENT:
Mr Raminder Pall
DRAWING TITLE:
Roof Plans


JOB TITLE:
Proposed Loft Conversion
JOB REF / ADDRESS:
LW201900052 11 Wyre Grove UB3 4PQ (Pall)

SCALE: 1/100 @ A3
DATE: June 19

PP Ref: PP-
JOB NO: LW201900052

PHASE: Permitted
DRAWING NO: 05

DRAWN BY: KSB
REVISION: 00

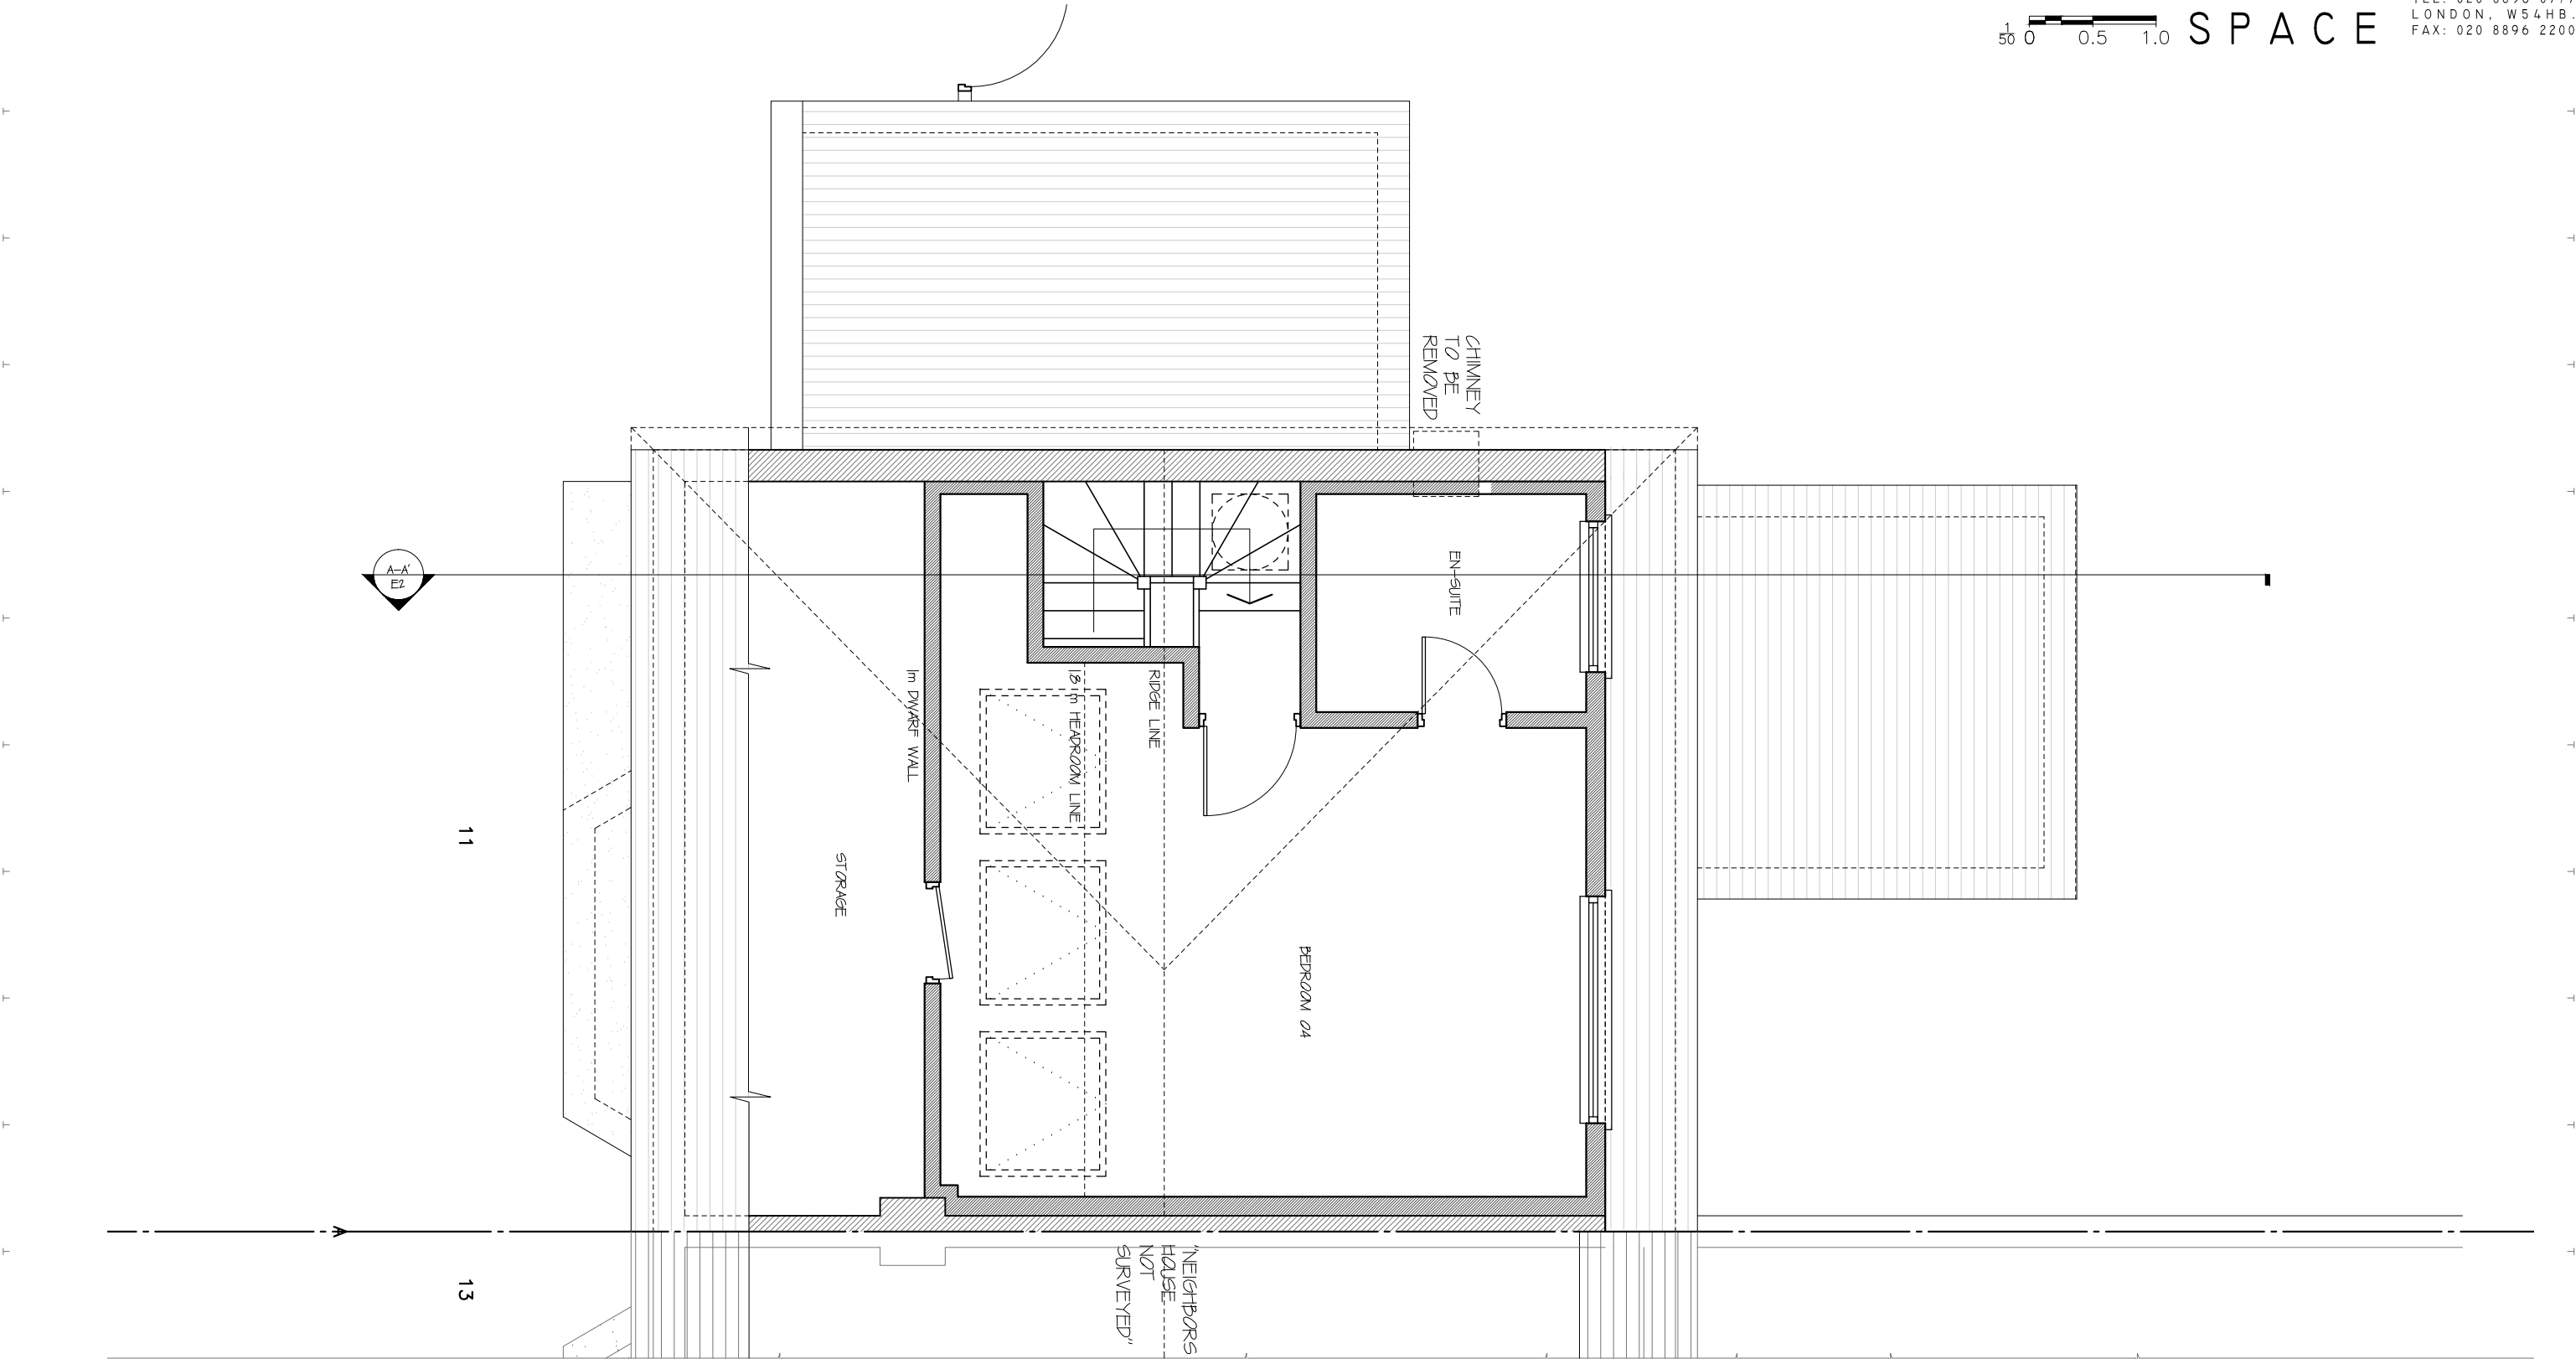

Proposed Loft

1:50

All works to be carried out in accordance with current building regulations and as per signed contract. All dimensions / levels to be checked and verified on site before commencing any work and any discrepancies to be reported to the office immediately. This drawing to be read in conjunction with contract documents, project working drawings, specification, all consultants / specialist drawings, details and specification. All materials to be used in the construction of the external surfaces of the new works shall match those in the existing building.

CLIENT:
Mr Raminder Pall
DRAWING TITLE:
Proposed Loft Plans


JOB TITLE:
Proposed Loft Conversion
JOB REF / ADDRESS:
LW201900052 11 Wyre Grove UB3 4PQ (Pall)

SCALE: 1/100 @ A3
1/50 @ A3
DATE: June 19

PP Ref: PP-
JOB NO: LW201900052


PHASE: Permitted
DRAWING NO: 06

DRAWN BY: KSB
REVISION: 00

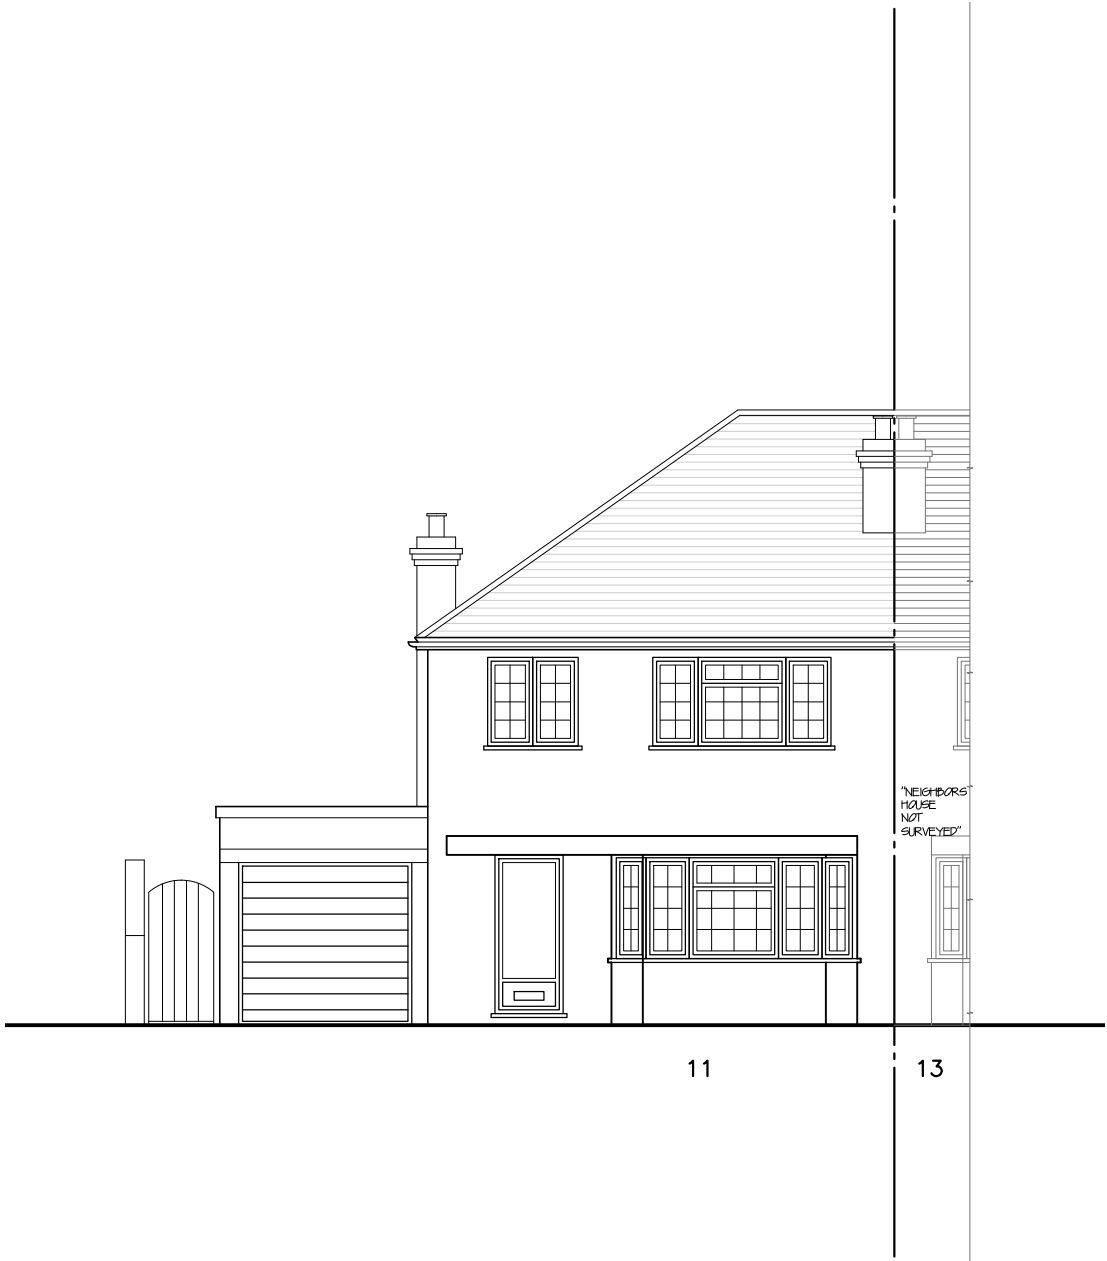

Existing Front Elevation

1:100

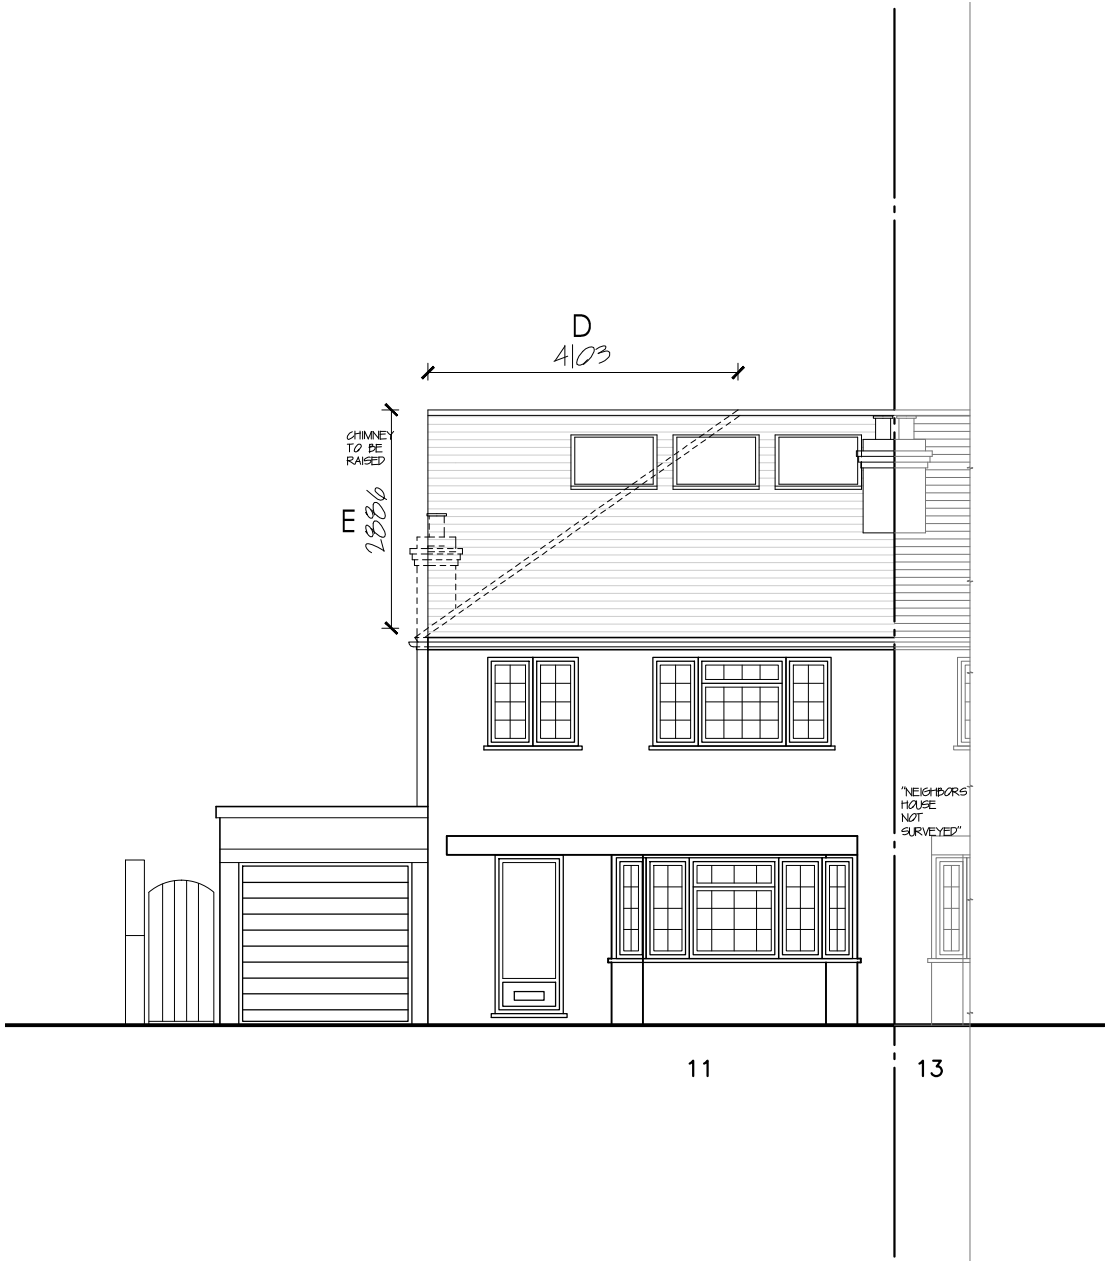

Proposed Front Elevation

1:100

All works to be carried out in accordance with current building regulations and as per signed contract. All dimensions / levels to be checked and verified on site before commencing any work and any discrepancies to be reported to the office immediately. This drawing to be read in conjunction with contract documents, project working drawings, specification, all consultants / specialist drawings, details and specification. All materials to be used in the construction of the external surfaces of the new works shall match those in the existing building.

CLIENT:
Mr Raminder Pall
DRAWING TITLE:
Front Elevations

JOB TITLE:
Proposed Loft Conversion
JOB REF / ADDRESS:
LW201900052 11 Wyre Grove UB3 4PQ (Pall)


SCALE: 1/100 @ A3
1/50 @ A3
DATE: June 19

PP Ref: PP-
JOB NO: LW201900052

PHASE: Permitted
DRAWING NO: 07

DRAWN BY: KSB
REVISION: 00

1:100

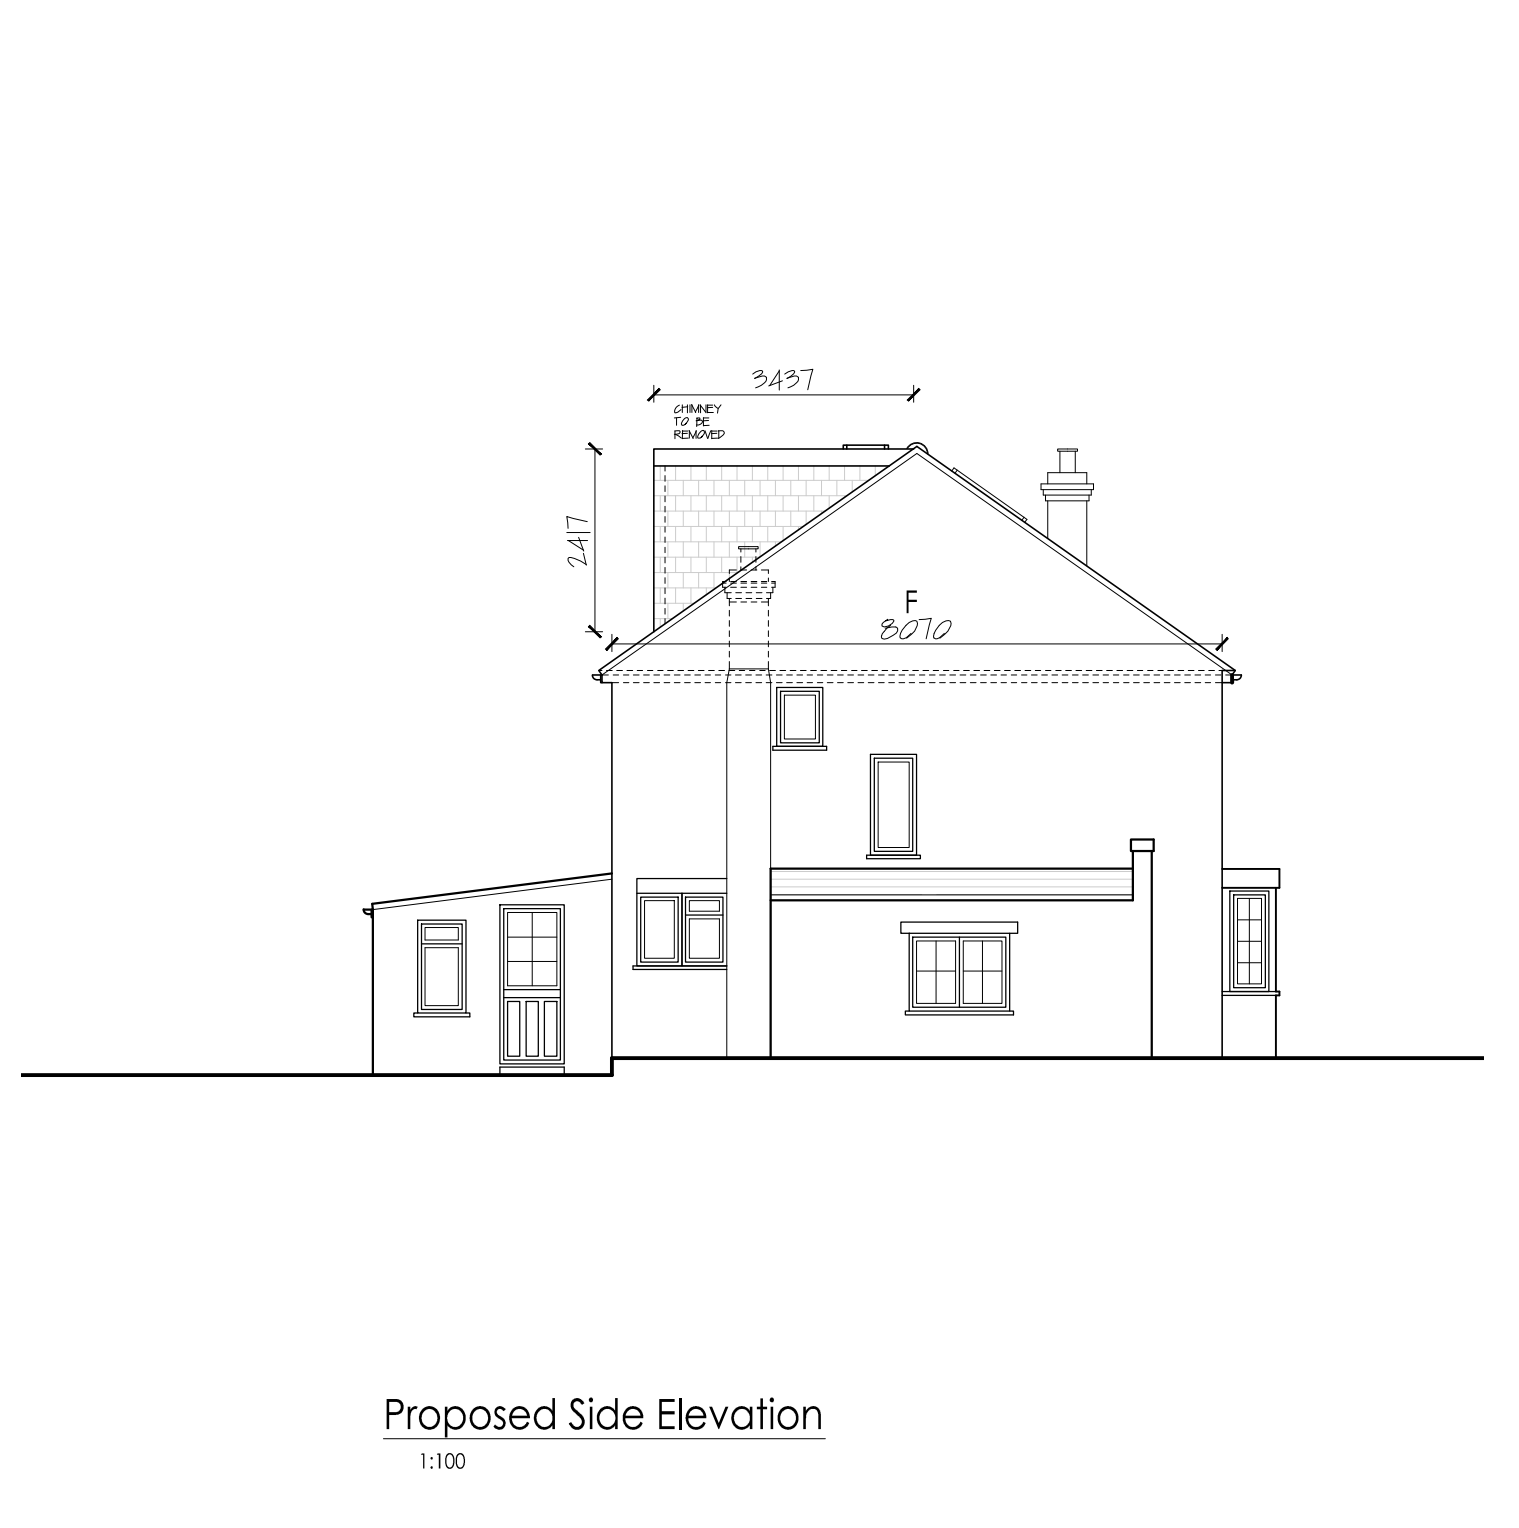

1:100

CLIENT:
Mr Raminder Pall
DRAWING TITLE :
in Side Elevation

JOB REF / ADDRESS :
LW201900052 11 Wyre Grove UB3 4PQ (Pall)

PP Ref:
PP-
JOB NO :
LW201900052

PHASE :
Permitted
DRAWING NO :
09

DRAWN BY :
KSB
REVISION.
00

