





Front Elevation




Rear Elevation

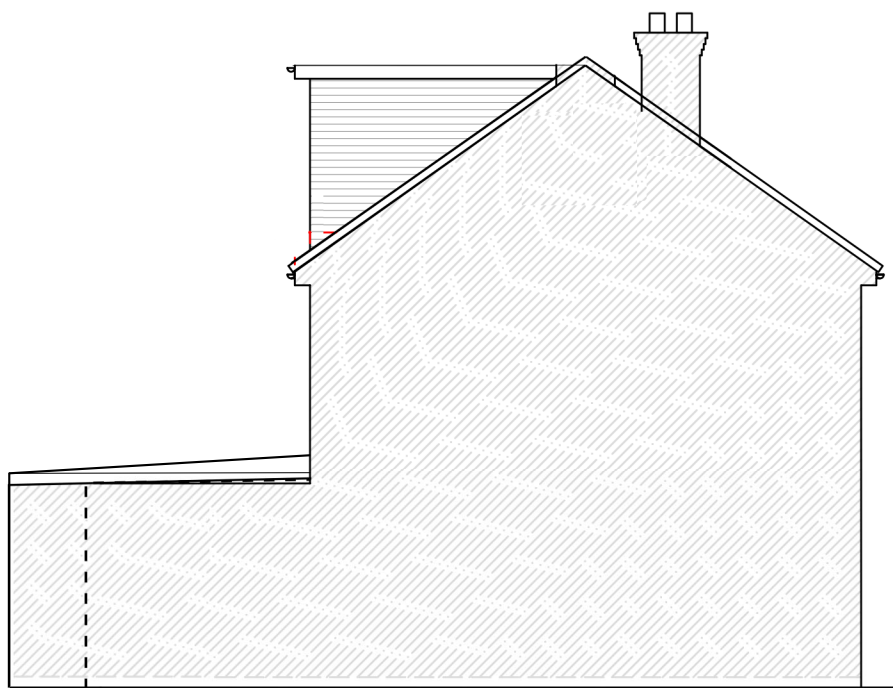

Side Elevation (LHS)

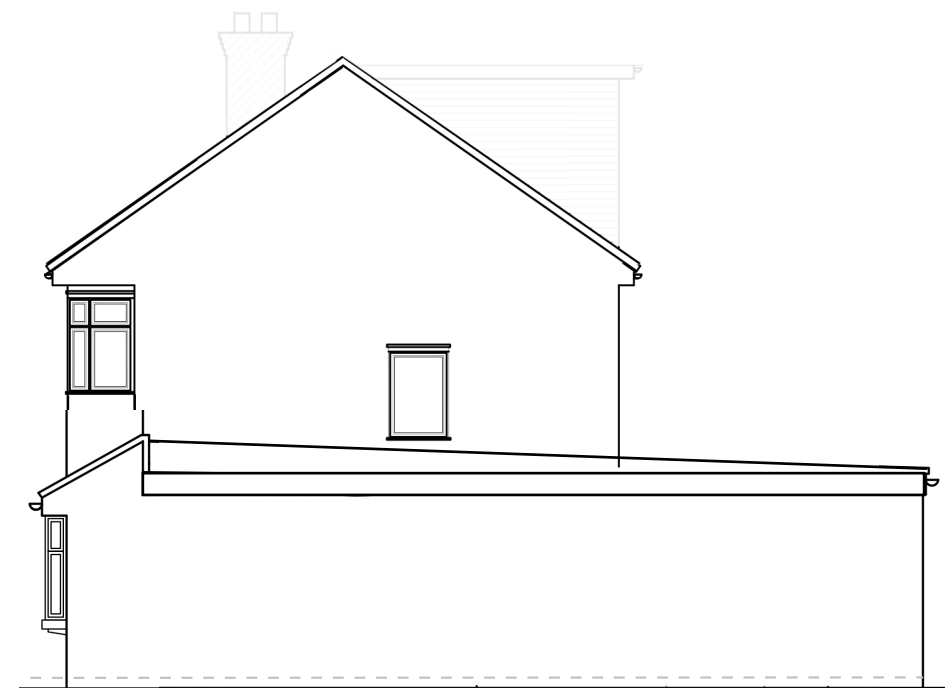

Side Elevation (RHS)

 

Millimetres Scale 1 to 100

rev:		
These drawings should be approved by local Authority		
No dimensions to be scaled from this drawing. All dimensions to be checked on site. This drawing is copyright and should not be reproduced without permission of the Architects.		
client:	Mr. B. S. Kalsi	
project:	27 Flamborough Road Ruislip HA4 0DN	
drawing:		
Proposed Elevations		
scale: 1:100	date: April 2019	drawn:
03 / 10	rev:	