




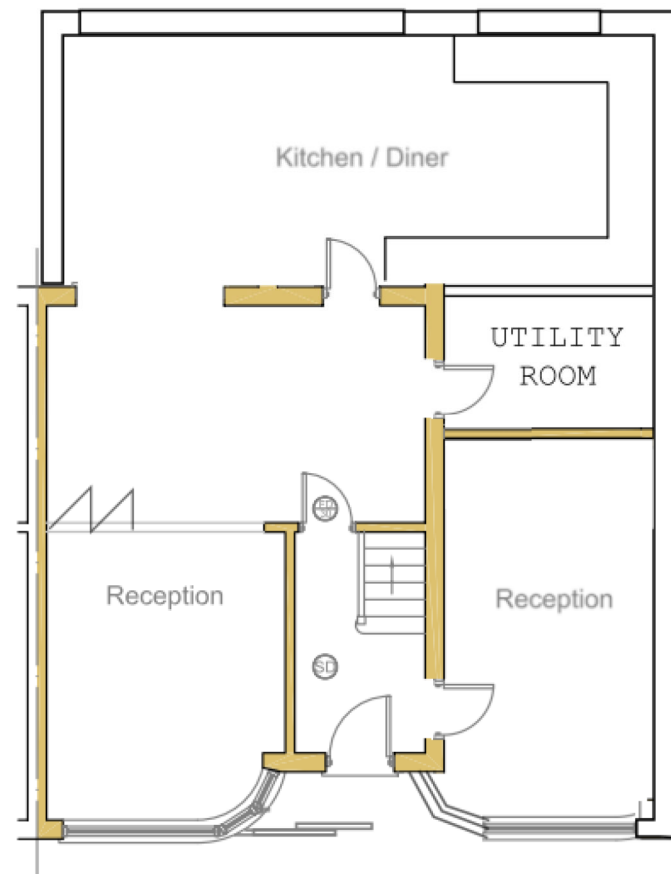


Ground Floor Plan

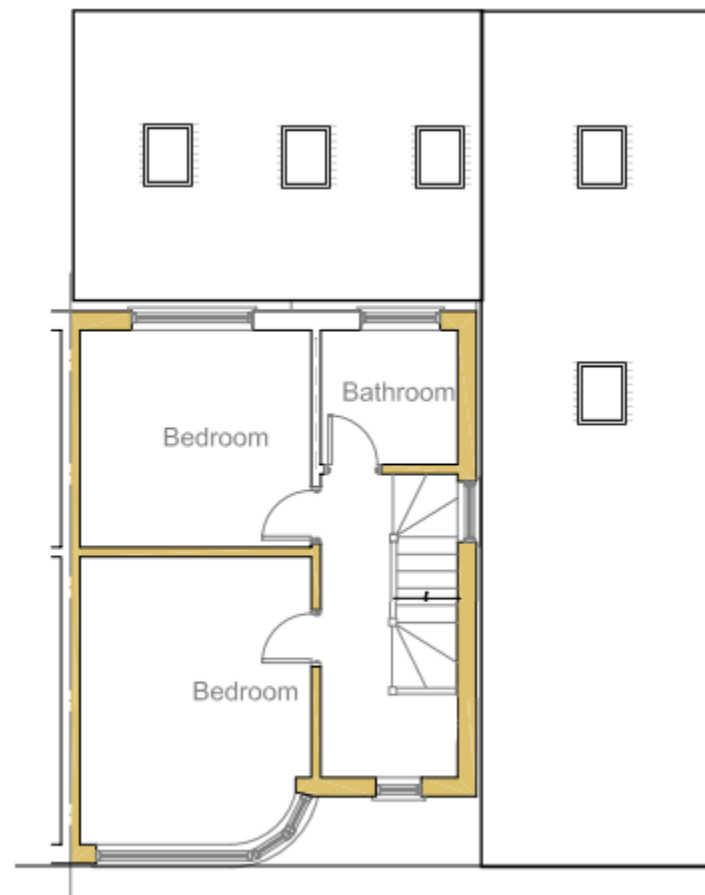


First Floor Plan

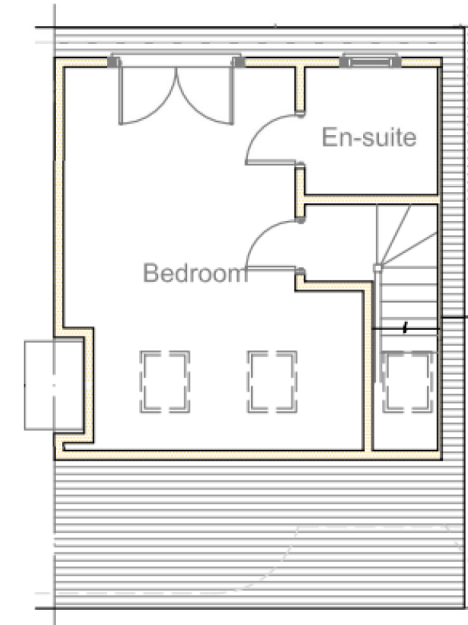

Second Floor Plan

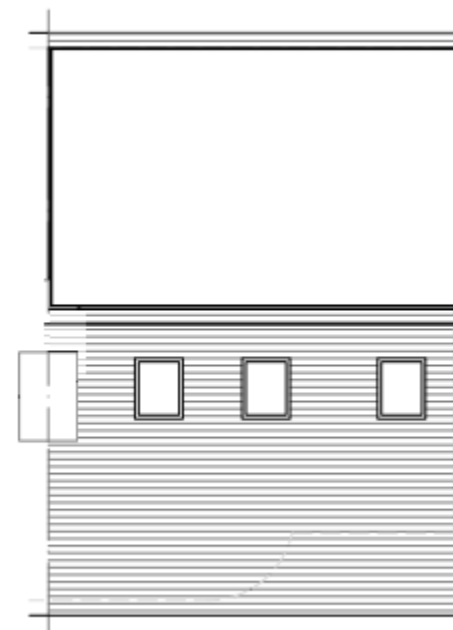


Roof Plan

 

Millimetres Scale 1 to 100

Drainage Route of Neighbouring Properties unchanged.

Build over existing Manholes (Thames Water)

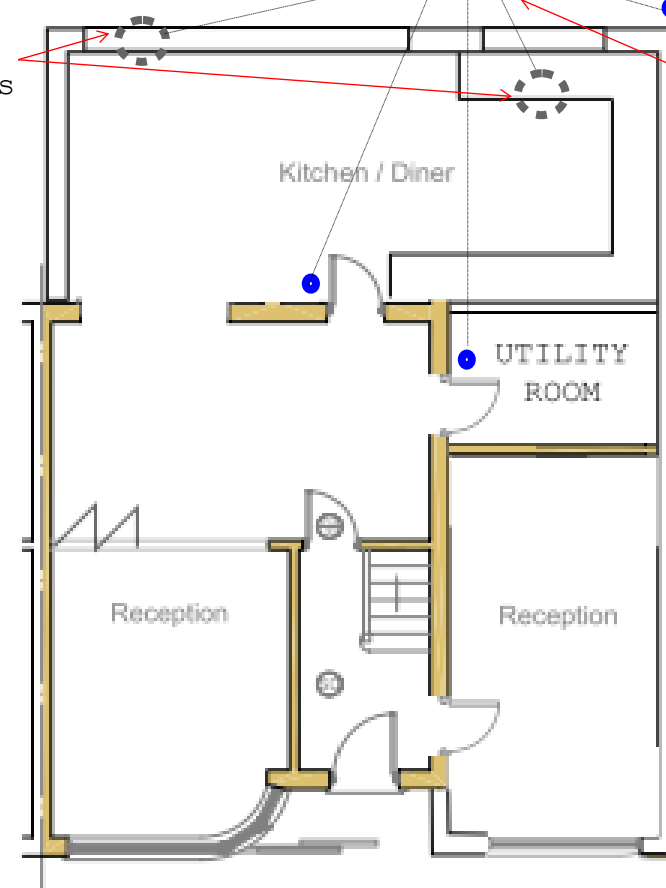

Ground Floor Plan

Surface water drain w/waterbutt

New Access/Inspection Chamber with drainage diversion from existing outlets of of No. 27 - (Thames Water)

rev: These drawings should be approved by local Authority
No dimensions to be scaled from this drawing. All dimensions to be checked on site. This drawing is copyright and should not be reproduced without permission of the Architects.
client:

Mr. B. S. Kalsi

project: **27 Flamborough Road
Ruislip
HA4 0DN**

drawing:

**Proposed Structural
Floor & Roof Plans**

scale: 1:100 date: April 2019 drawn:

04 / 10

rev:
Rev 1