




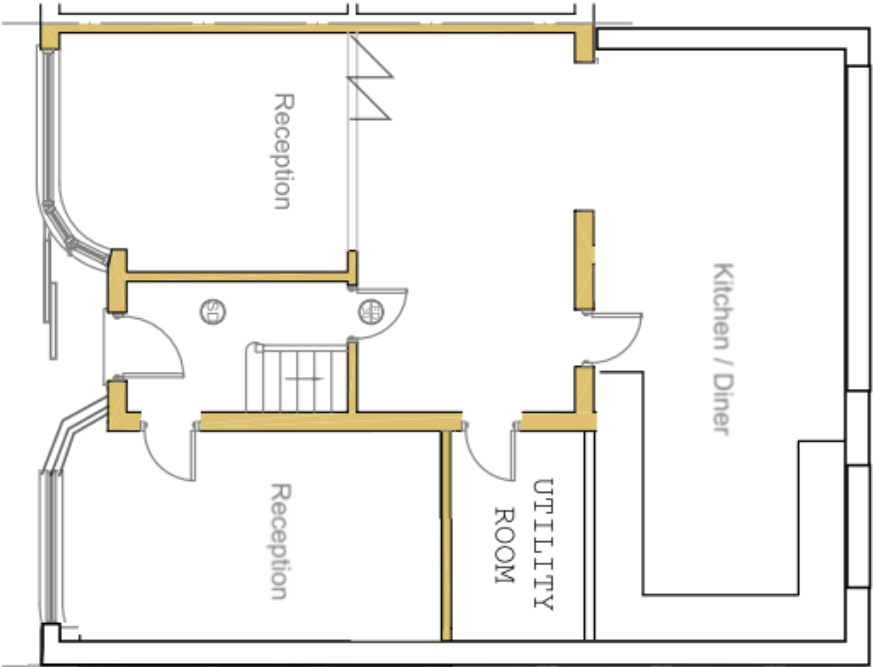


Ground Floor Plan

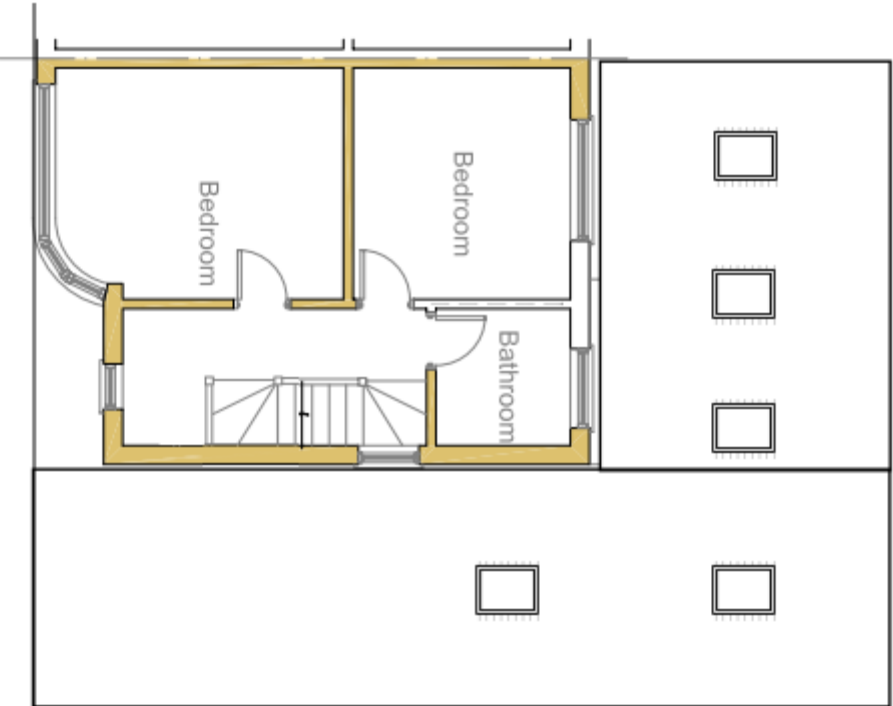


First Floor Plan

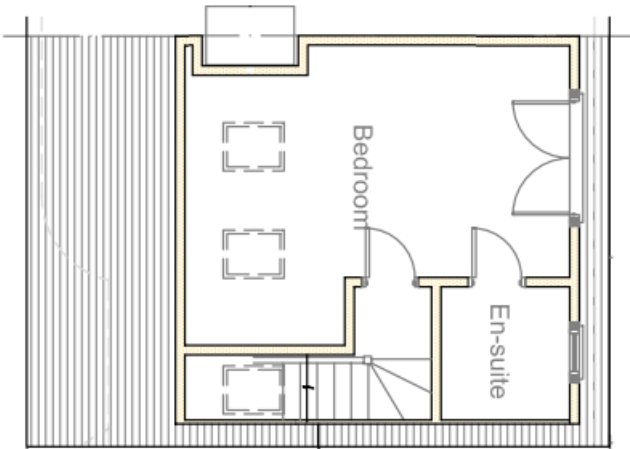

Second Floor Plan

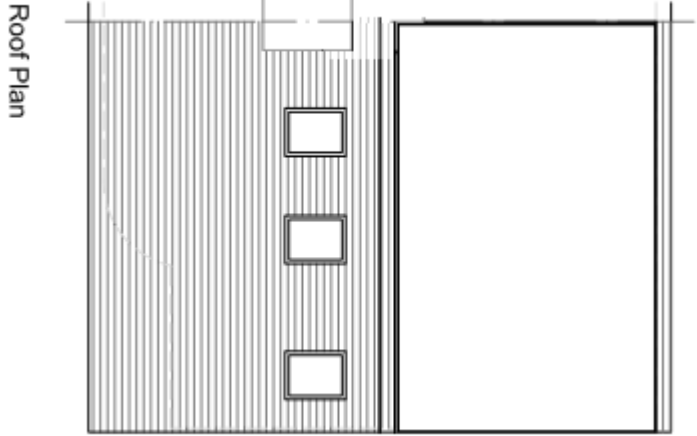

Roof Plan

 


Millimetres Scale 1 to 100

Build over existing Manholes
(Thames Water)

Surface water drain w/waterbutt

New Manhole with drainage diversion
from existing Manholes
(Thames Water)

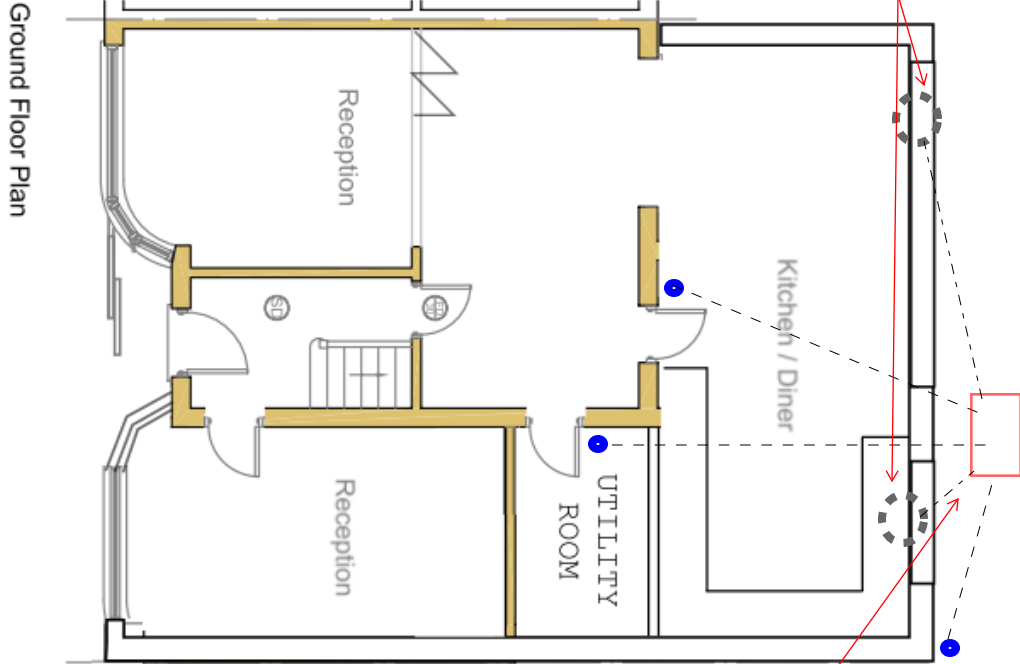

Ground Floor Plan

rev: These drawings should be approved by local Authority

No dimensions to be scaled from this drawing. All dimensions to be checked on site. This drawing is copyright and should not be reproduced without permission of the Architects.

client:

Mr. B. S. Kalsi

project:

27 Flamborough Road
Ruislip
HA4 0DN

drawing:

Proposed Structural
Floor & Roof Plans

scale: 1:100 date: drawn:

04 / 10

rev: